



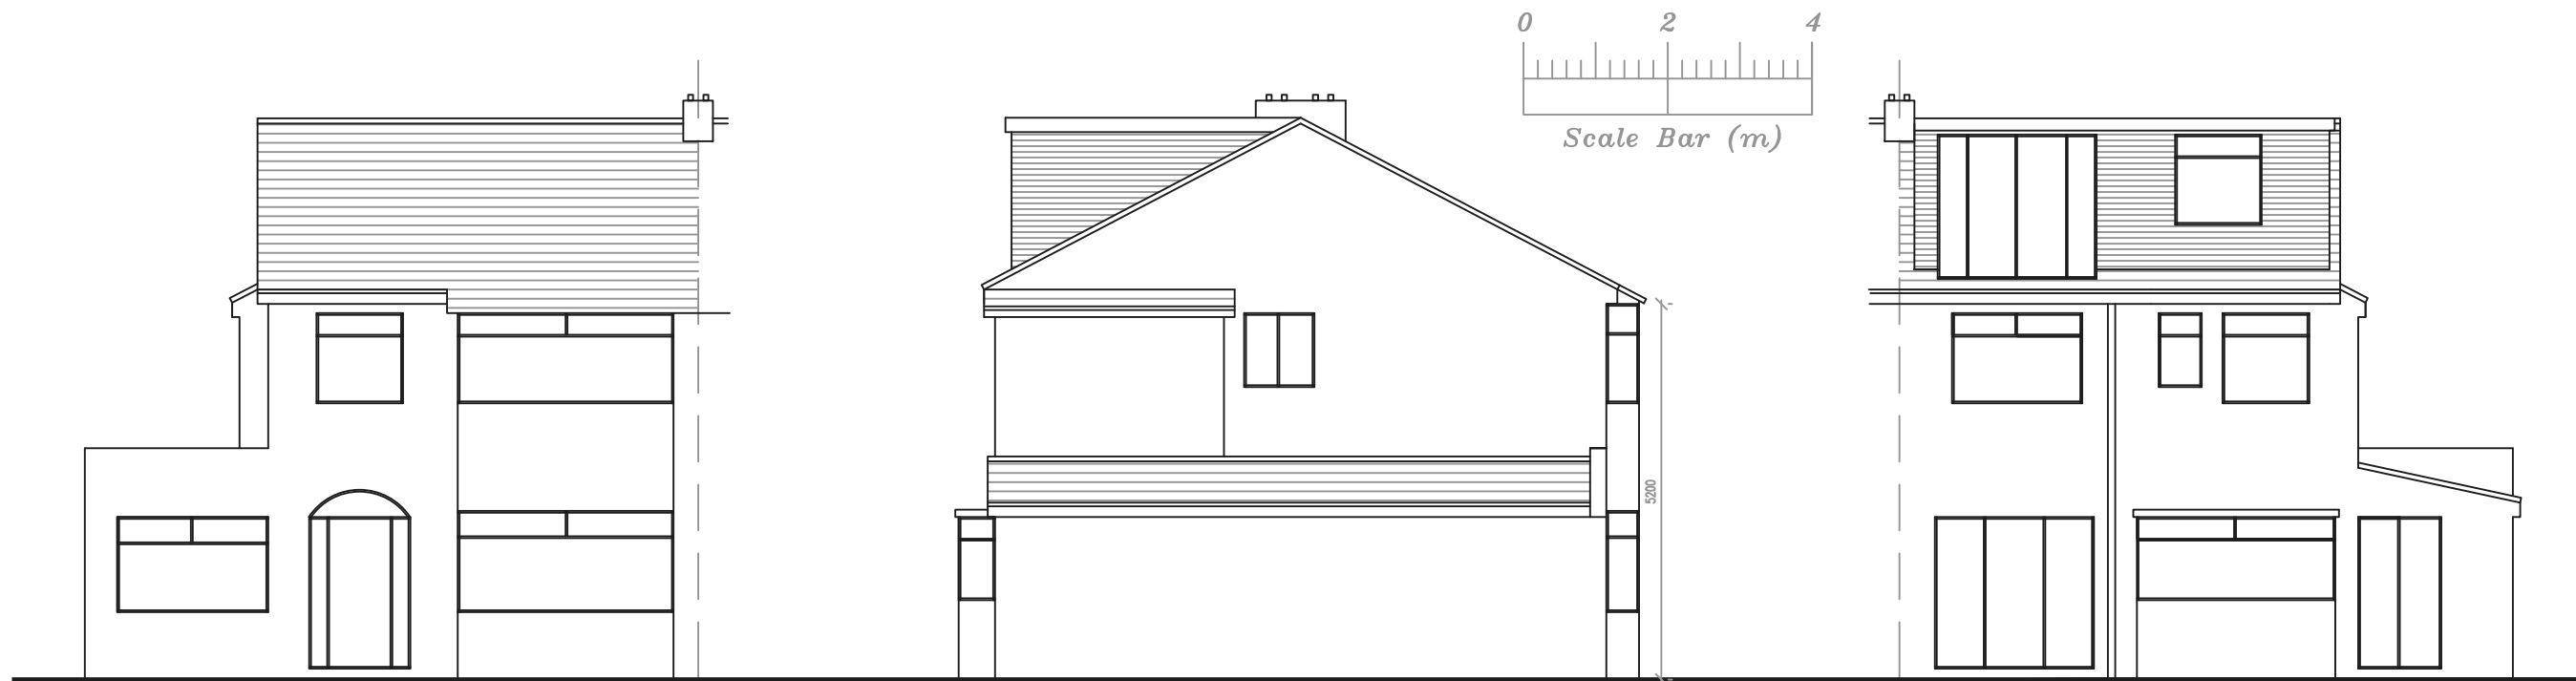

Existing Front Elevation

Existing Side Elevation

Existing Rear Elevation

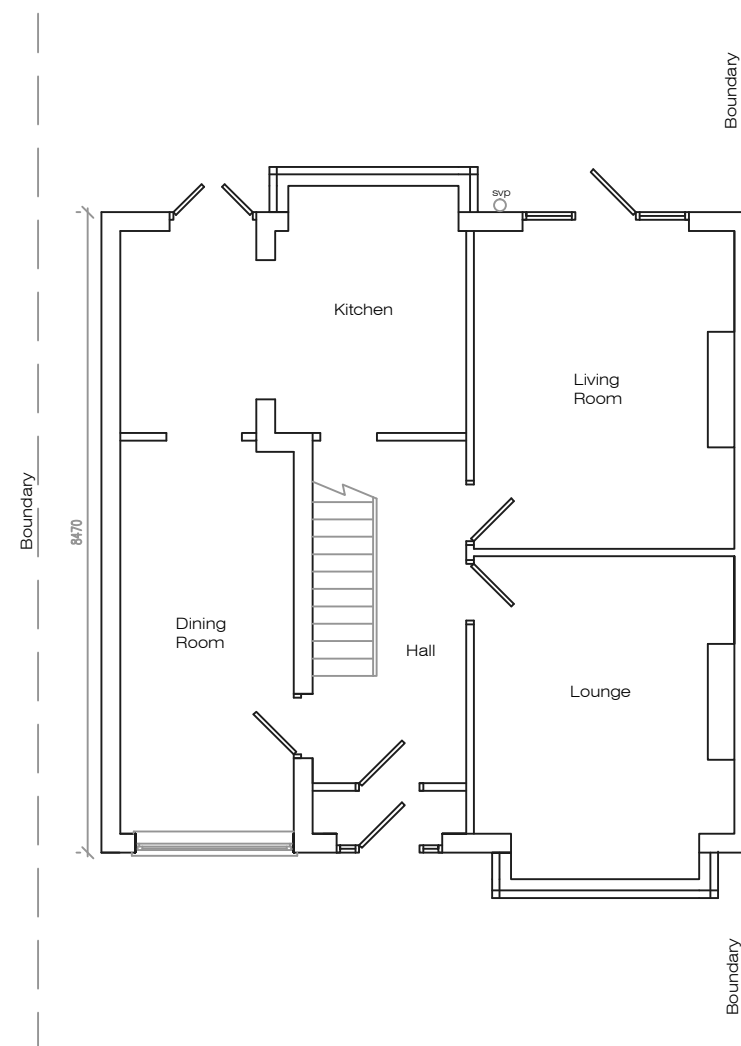

Existing Ground Floor Plan

Address				
61 Buttermere Road, L16				
Job Title				
Single storey rear extension and porch to front				
Drawing title				
Existing Plans				
Chkd	Appvd	date	scale	Dwg No.
		Feb '22	1:100 @ A3	001