

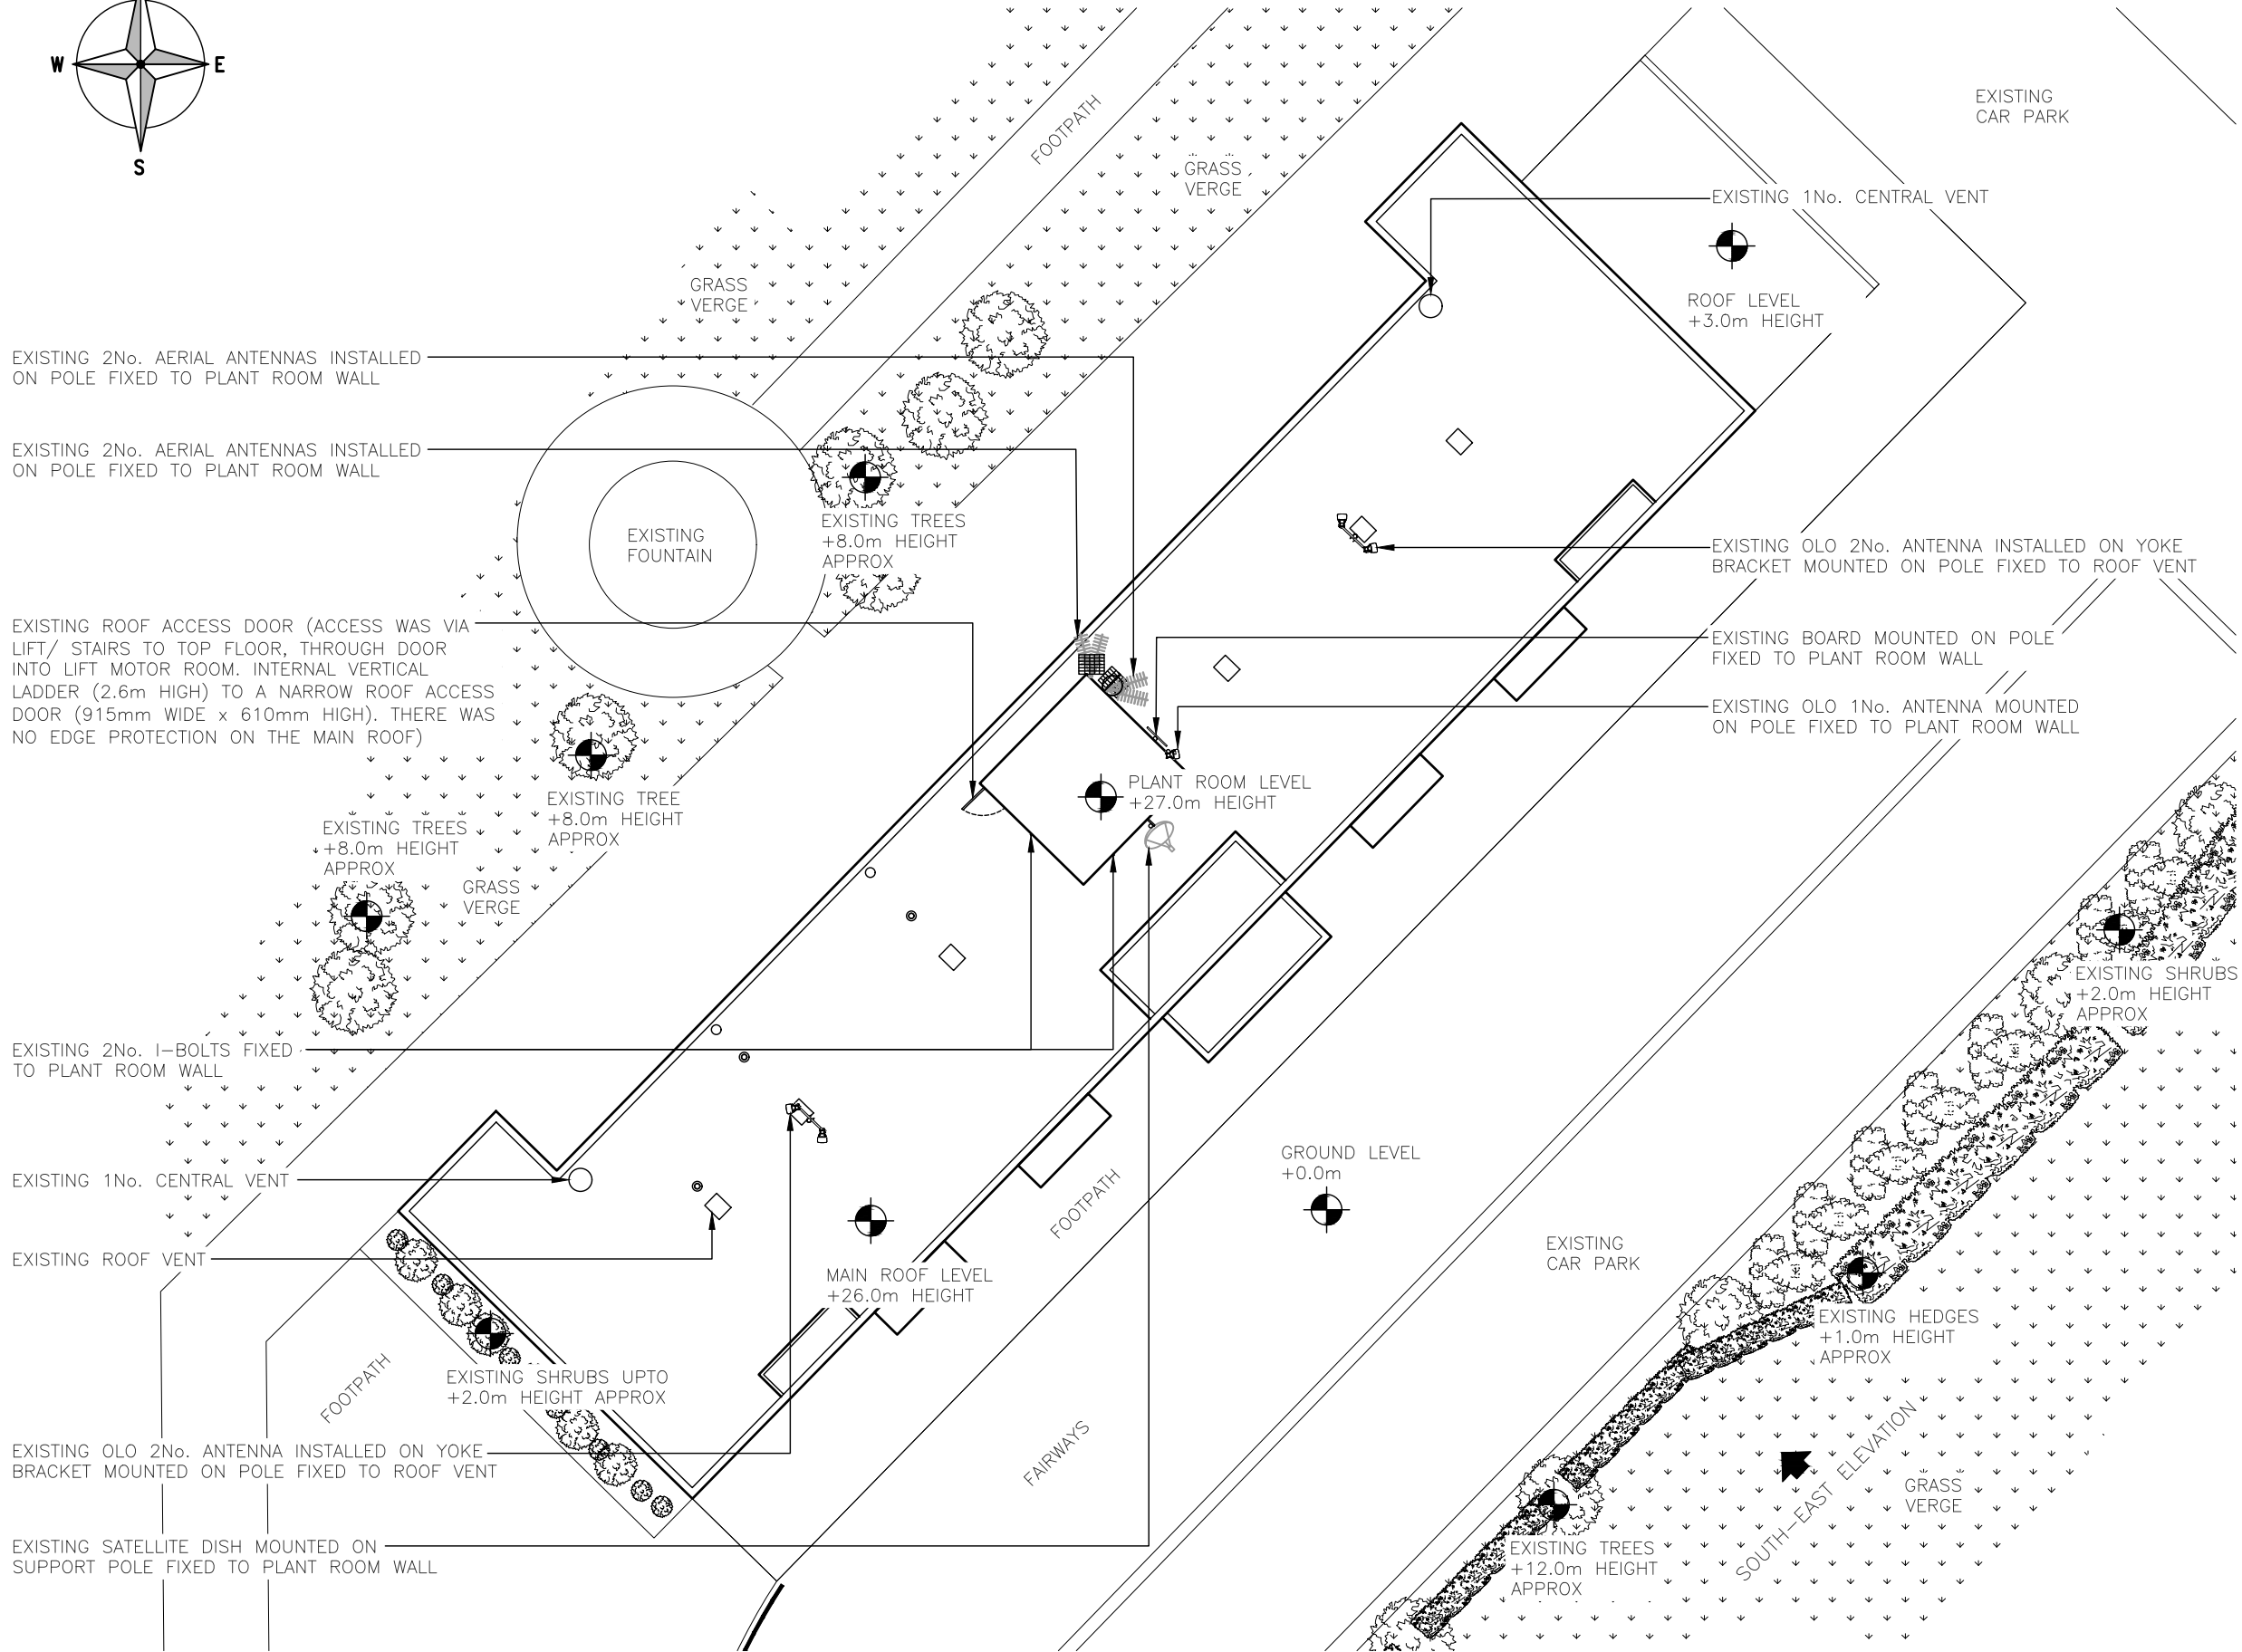


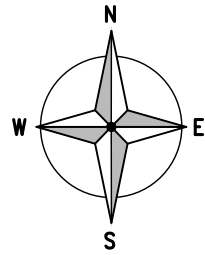

EXISTING SITE PLAN
(SCALE 1:200)

 


ALL DIMENSIONS ARE IN mm UNLESS NOTED OTHERWISE

N.G.R E: 343530 N: 385759

NOTES:

A	Issued for Approval	INS	PS	19.01.22
REV	MODIFICATION	BY	CH	DATE

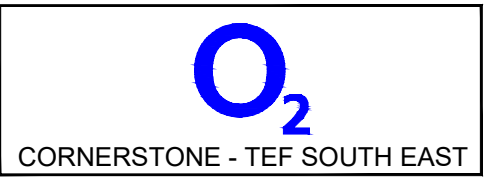


Cell Name	Opt.
THE FAIRWAYS	A

Cell ID No		
CORNERSTONE	TEF	VF
30324000	89149	N/A

Site Address / Contact Details		
2 FAIRWAYS WOOLTON LIVERPOOL L25 9QJ		


Drawing Title:		
EXISTING SITE PLAN		
Purpose of issue:		Dwg Rev:
PLANNING		A
Drawing Number:		
200		
Surveyed By:	Original Sheet Size:	Pack Issue:
INS	A3	
Drawn:	Date:	Checked:
INS	19.01.22	PS
		Date:
		19.01.22
		B

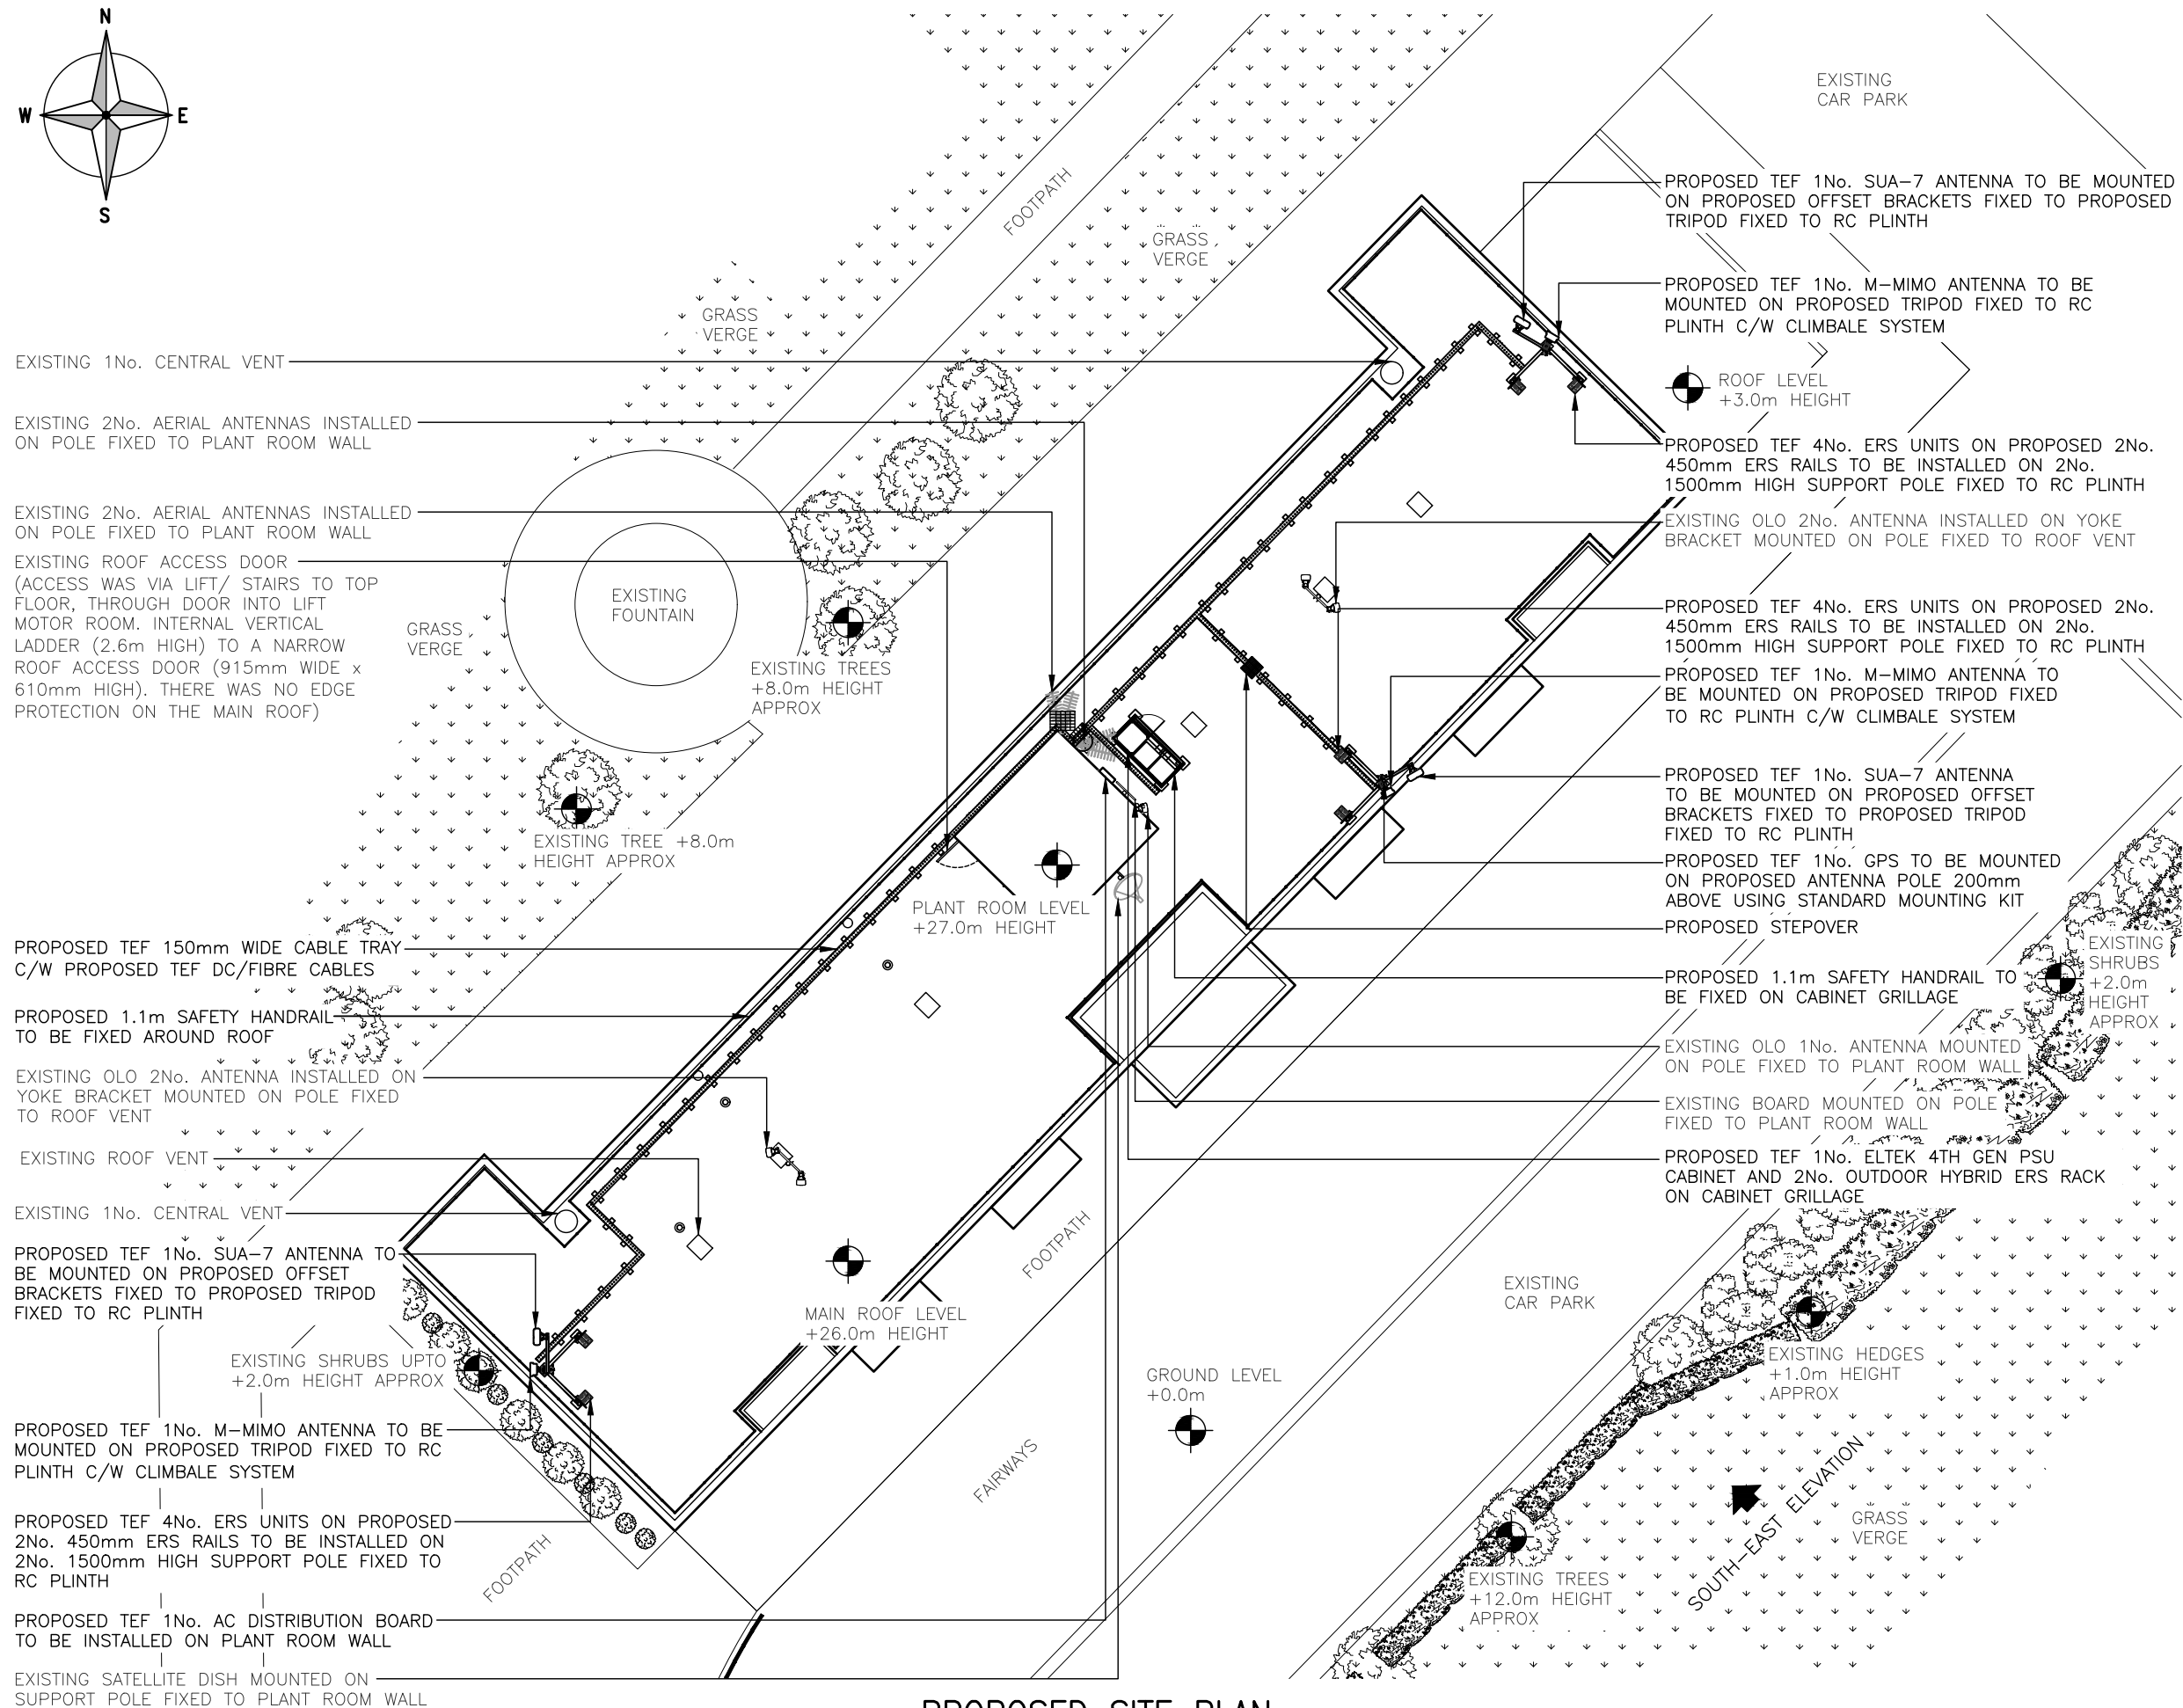


(SCALE 1:200)

0 2 4 6 8 10m
1:200

Drawn: INS	Date: 19.01.22	Checked: PS	Date: 19.01.22	B
---------------	-------------------	----------------	-------------------	---

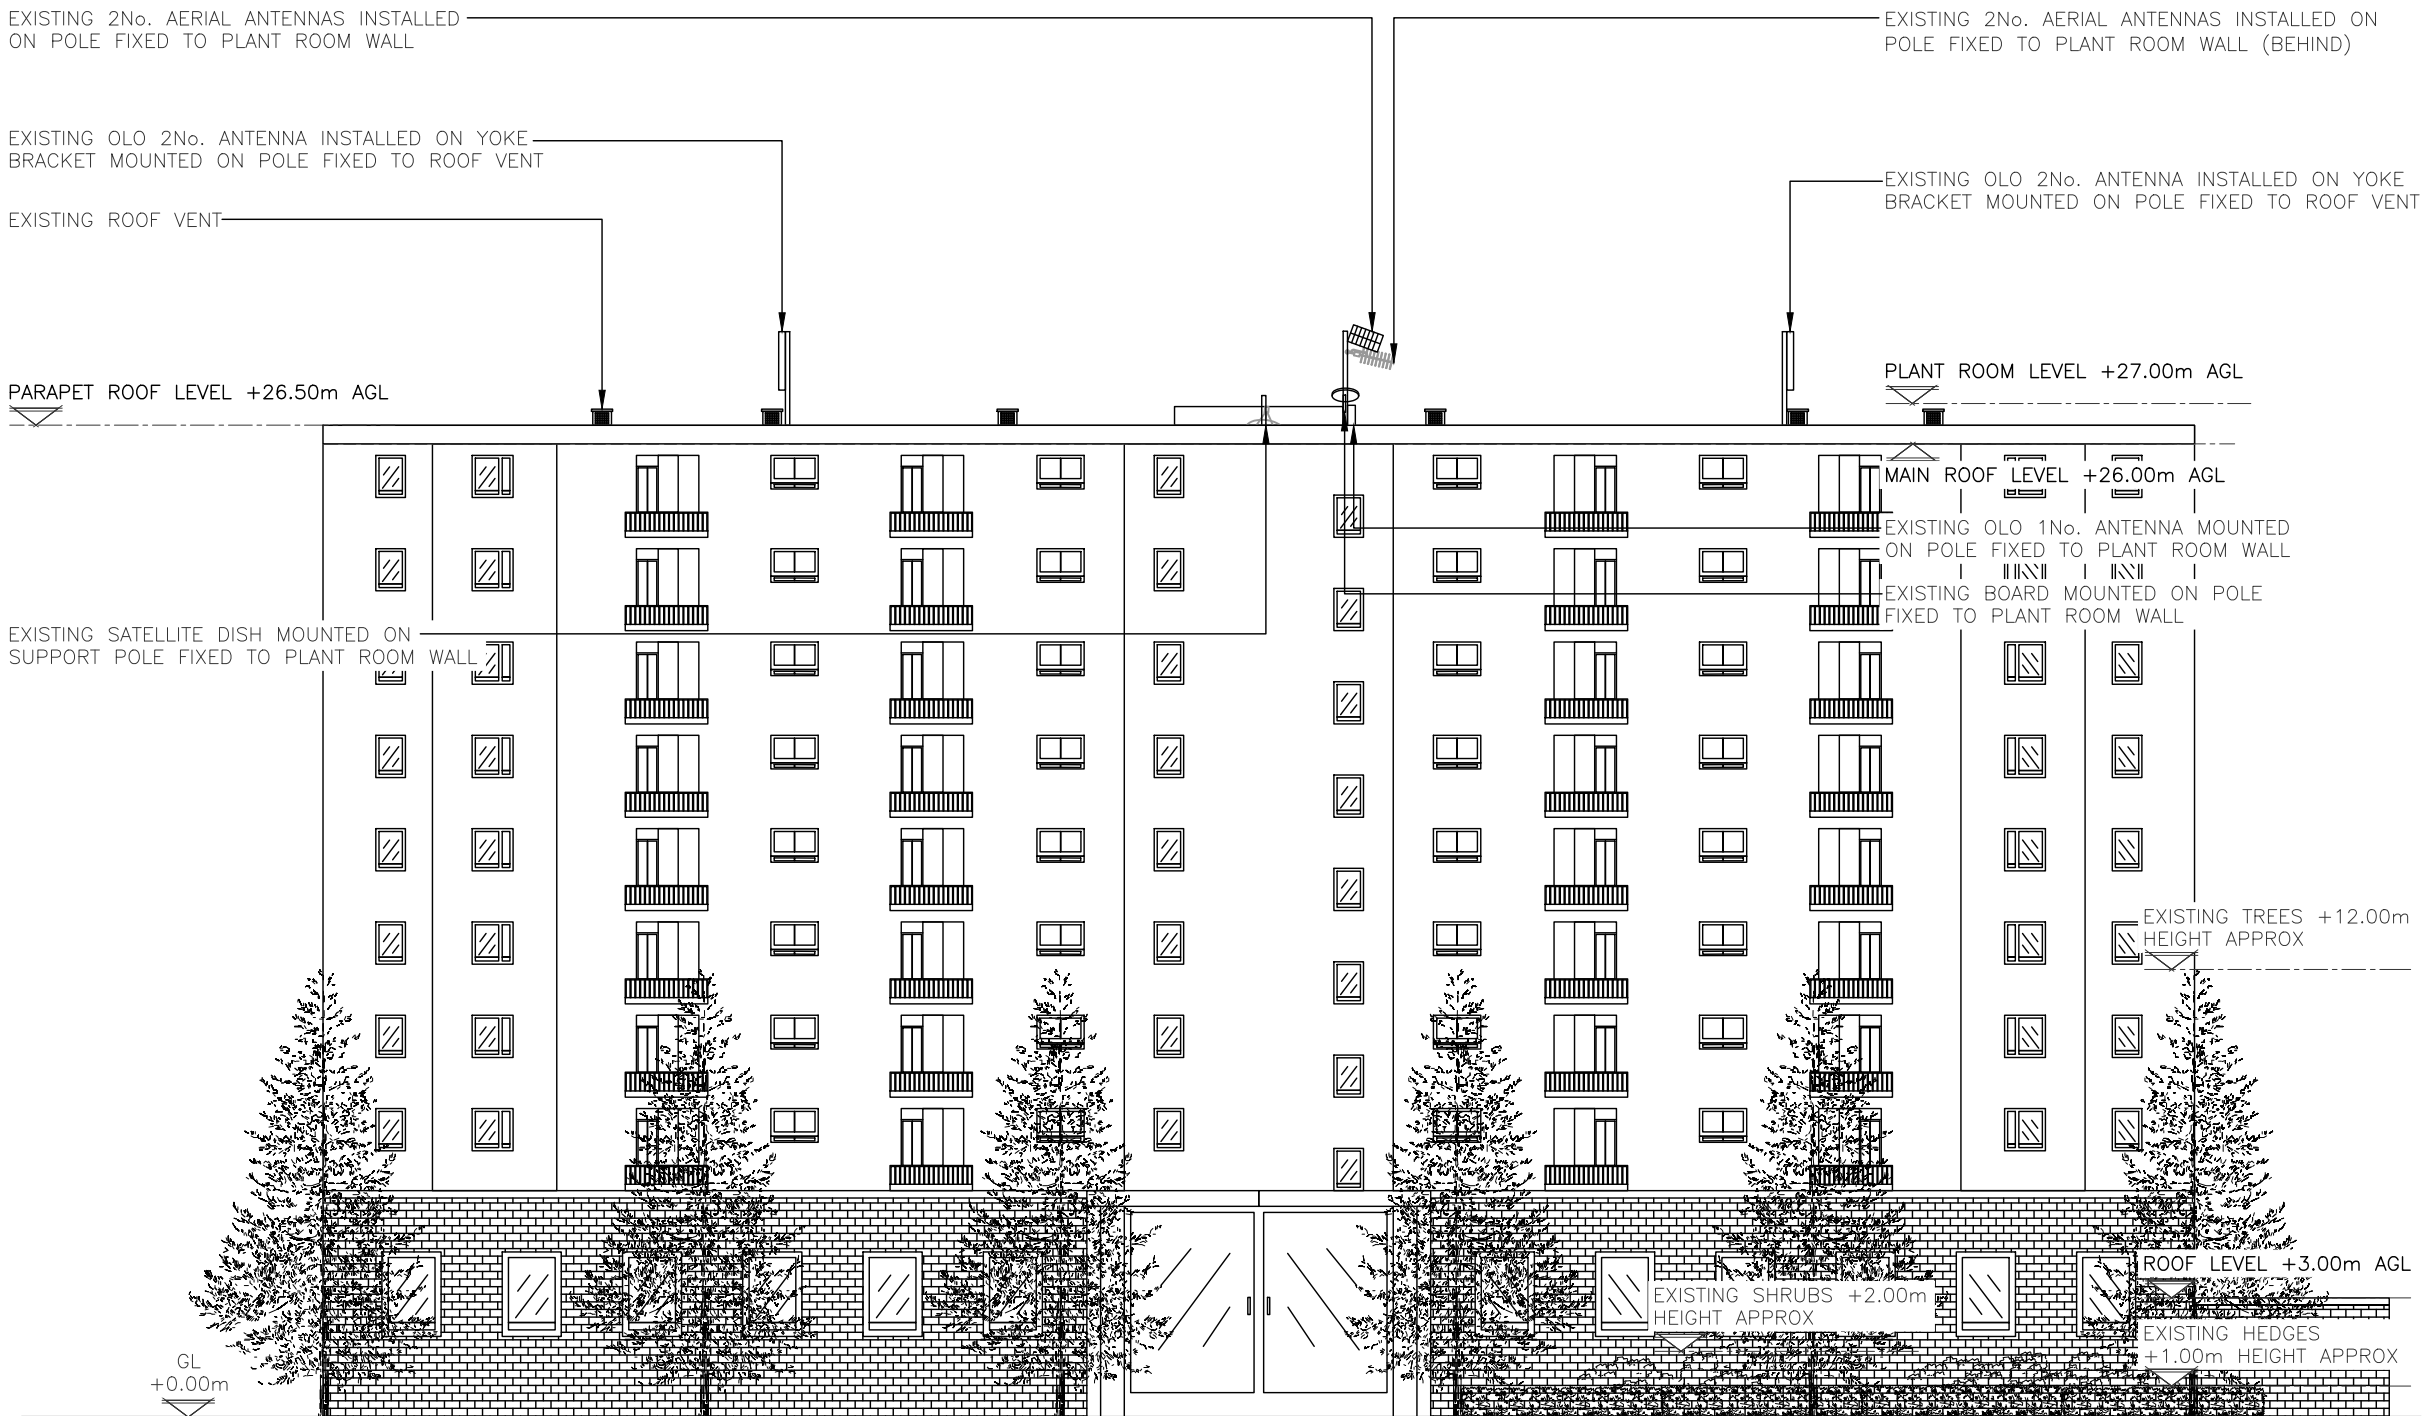

EXISTING SOUTH EAST ELEVATION
(SCALE 1:200)

 


ALL DIMENSIONS ARE IN mm UNLESS NOTED OTHERWISE

N.G.R. E: 343530 N: 385759

NOTES:

A	Issued for Approval	INS	PS	19.01.22
REV	MODIFICATION	BY	CH	DATE

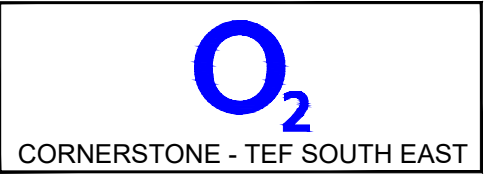

Cell Name	Opt.
THE FAIRWAYS	A

Cell ID No		
CORNERSTONE	TEF	VF
30324000	89149	N/A


Site Address / Contact Details		
2 FAIRWAYS WOOLTON LIVERPOOL L25 9QJ		

Drawing Title:	EXISTING SITE ELEVATION
----------------	-------------------------

Purpose of issue:	PLANNING	Dwg Rev:
Drawing Number:	300	A


Surveyed By:	Original Sheet Size:	Pack Issue:
INS	A3	B

Drawn:	Date:	Checked:	Date:
INS	19.01.22	PS	19.01.22

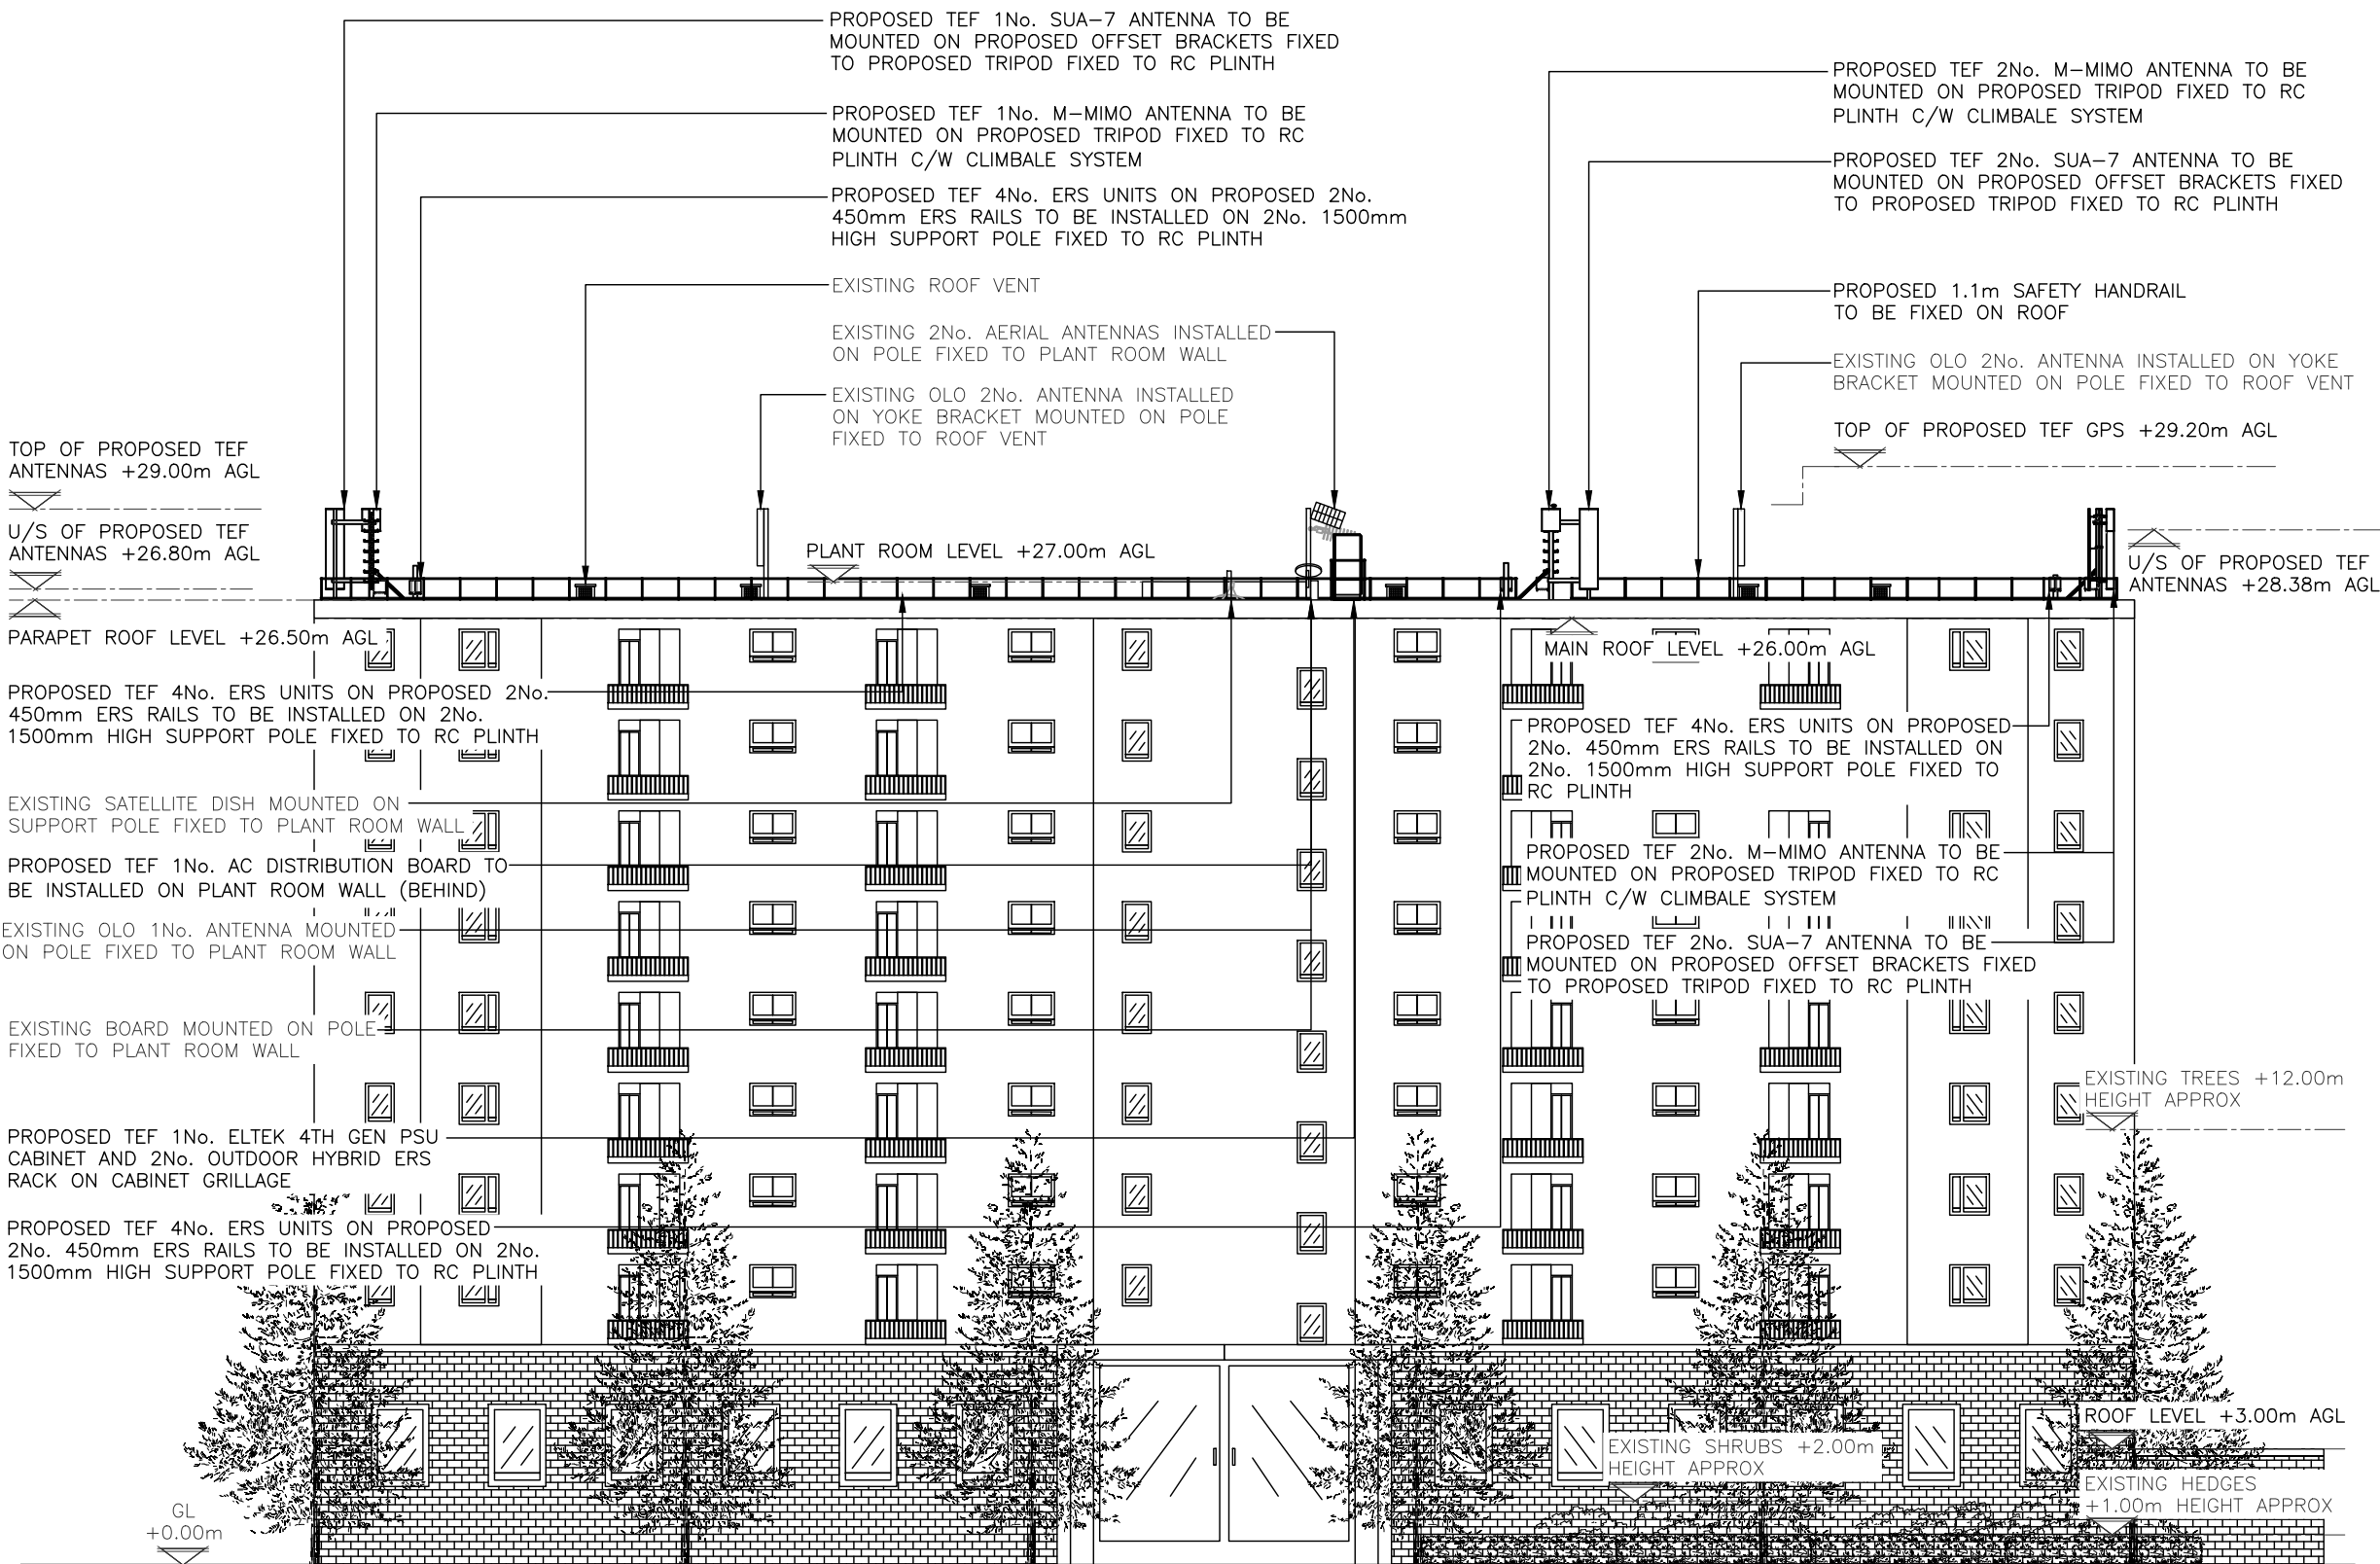

The drawings comply with TEF Standard ICNIRP guidelines.
Designed in accordance with CORNERSTONE document: SDN0013

PROPOSED SOUTH EAST ELEVATION
(SCALE 1:200)

 

ALL DIMENSIONS ARE IN mm UNLESS NOTED OTHERWISE

N.G.R E: 343530 N: 385759

NOTES:

NOTE:
PROPOSED TEF DC/FIBRE CABLES TO BE UTILISED ON PROPOSED CABLE MANAGEMENT

NOTES:

OLO ANTENNA TO BE SWITCHED OFF FOR ACCESS TO TEF ANTENNA

NOTES:

RF SAFETY SIGNAGE AT ANTENNA & CABINET LOCATIONS AROUND SITE AND AT ROOF ENTRANCE.

B	Sectors 1 & 3 Relocated	INS	PS	19.01.22
A	Issued for Approval	INS	PS	15.12.21

REV	MODIFICATION	BY	CH	DATE
-----	--------------	----	----	------



CORNERSTONE - TEF SOUTH EAST

Cell Name	Opt.
THE FAIRWAYS	A

Cell ID No		
CORNERSTONE	TEF	VF
30324000	89149	N/A

Site Address / Contact Details	
2 FAIRWAYS WOOLTON LIVERPOOL L25 9QJ	

Drawing Title:	PROPOSED SITE ELEVATION
----------------	-------------------------

Purpose of issue:	PLANNING	Dwg Rev:
-------------------	----------	----------

Drawing Number:	301	B
-----------------	-----	---

Surveyed By:	INS	Original Sheet Size:	A3	Pack Issue:
--------------	-----	----------------------	----	-------------

Drawn:	INS	Date:	19.01.22	Checked:	PS	Date:	19.01.22	B
--------	-----	-------	----------	----------	----	-------	----------	---