


Elevation Key

- Wall - Pressed Zinc - 3000mm long cassettes
- Coloured coated aluminium panels
- Anvil or equivalent Aluminium Rainscreen
- Mech-Slip or equivalent Brick Slip Replacement
- Composite Panel
- Curtain Walling Satin Anodised Aluminium
- Steel Security Doorset
- Steel Mesh Screening to Rooftop Plant Areas
- Glass Look-alike Panels
- Glass Look-alike Panels (Between Floors)
- Vertical Timber Cladding
- Glass Balustrade

These elevations have been produced for illustration purpose only and are subject to further detailed coordination with specialist suppliers to establish the support system including structure, fixing details, interfaces, reveals etc.

 

PL	PL04	24/11/2023	Brick slip product reference updated following planning authority comments
PL	PL03	25/10/2023	Planning
	P02	22/05/2023	Option 1 3D view and title blocks corrected
	P01	19/05/2023	First issue for client presentation

STATUS	REV	DATE	DESCRIPTION	REVISED BY
CLIENT				WA
Balfour Beatty				SB
				ORIGINATOR NO
				156165

CONSULTANT
STRIDE TREGLOWN
www.stridetreglow.com © Stride Treglow Limited 2020
PROJECT
LC2a, All Saints Catholic High School
Roughwood Drive, Kirkby, L33 8XF

DRAWING TITLE
Proposed Elevations - Coloured - Option 2


STATUS CODE	SCALE
PL : Authorized and accepted	As indicated@A1
DRAWING USAGE: <i>Planning Application</i>	
PROJECT - ORIGINATOR - VOLUME - LEVEL - TYPE - ROLE - CLASS - NUMBER	STATUS - REVISION
156165-STL-XX-ZZ-DR-A-20004	PL_PL04




1 Proposed West Elevation
1 : 200



2 Proposed South Elevation
1 : 200

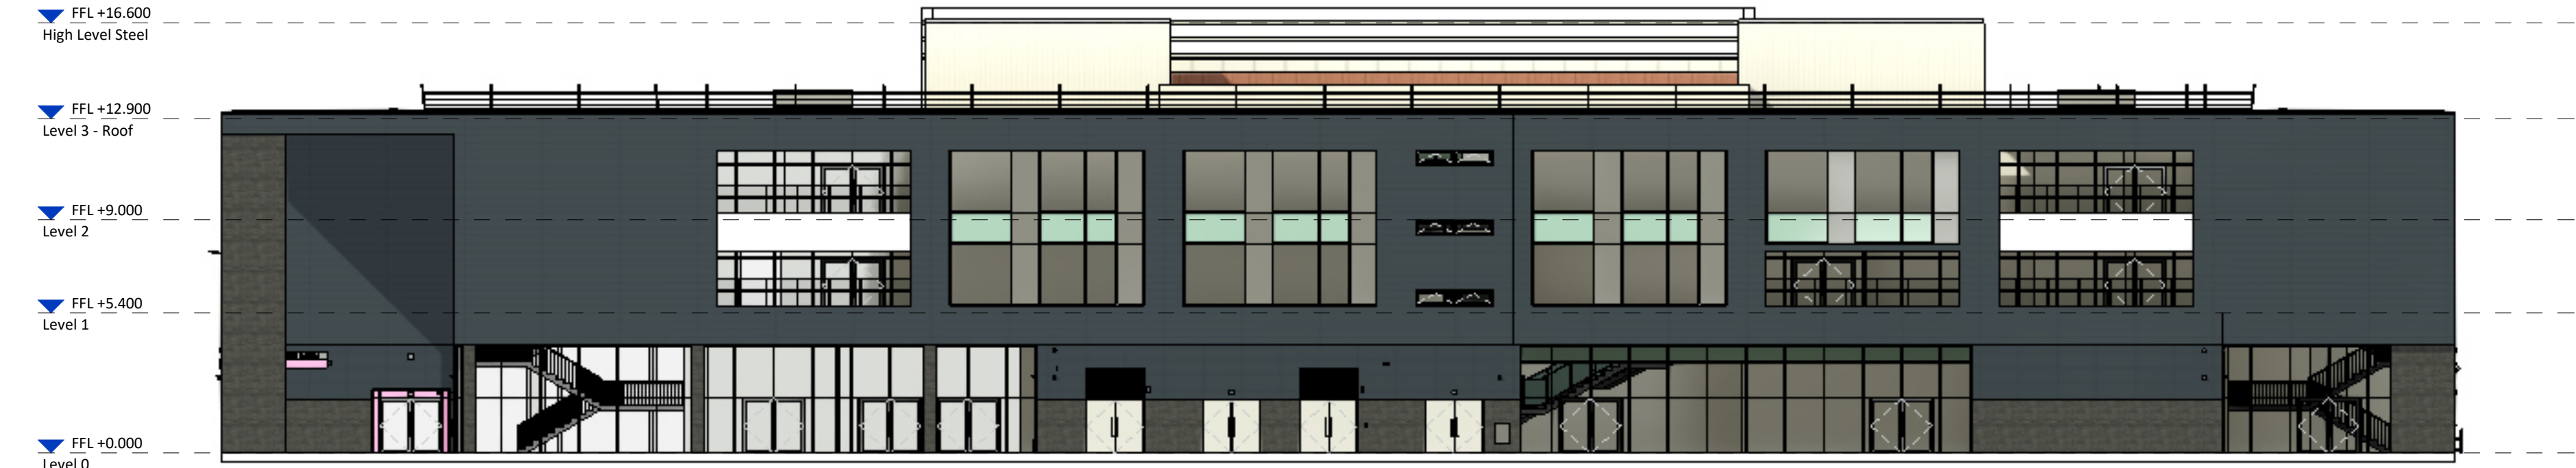

3 Proposed East Elevation
1 : 200

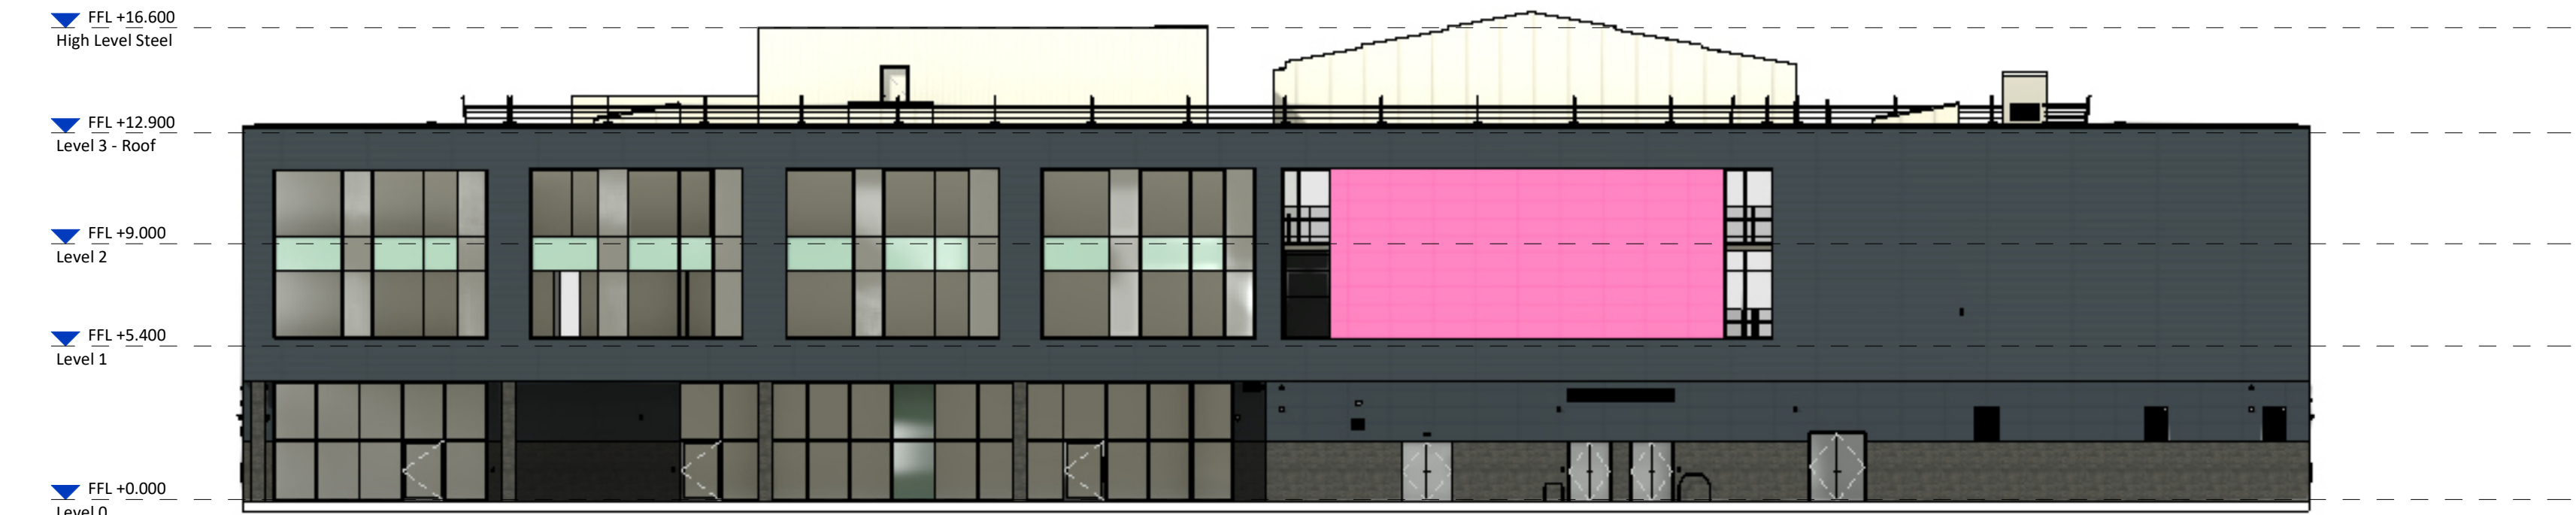

4 Proposed North Elevation
1 : 200

