




1 Proposed South Elevation
1 : 200

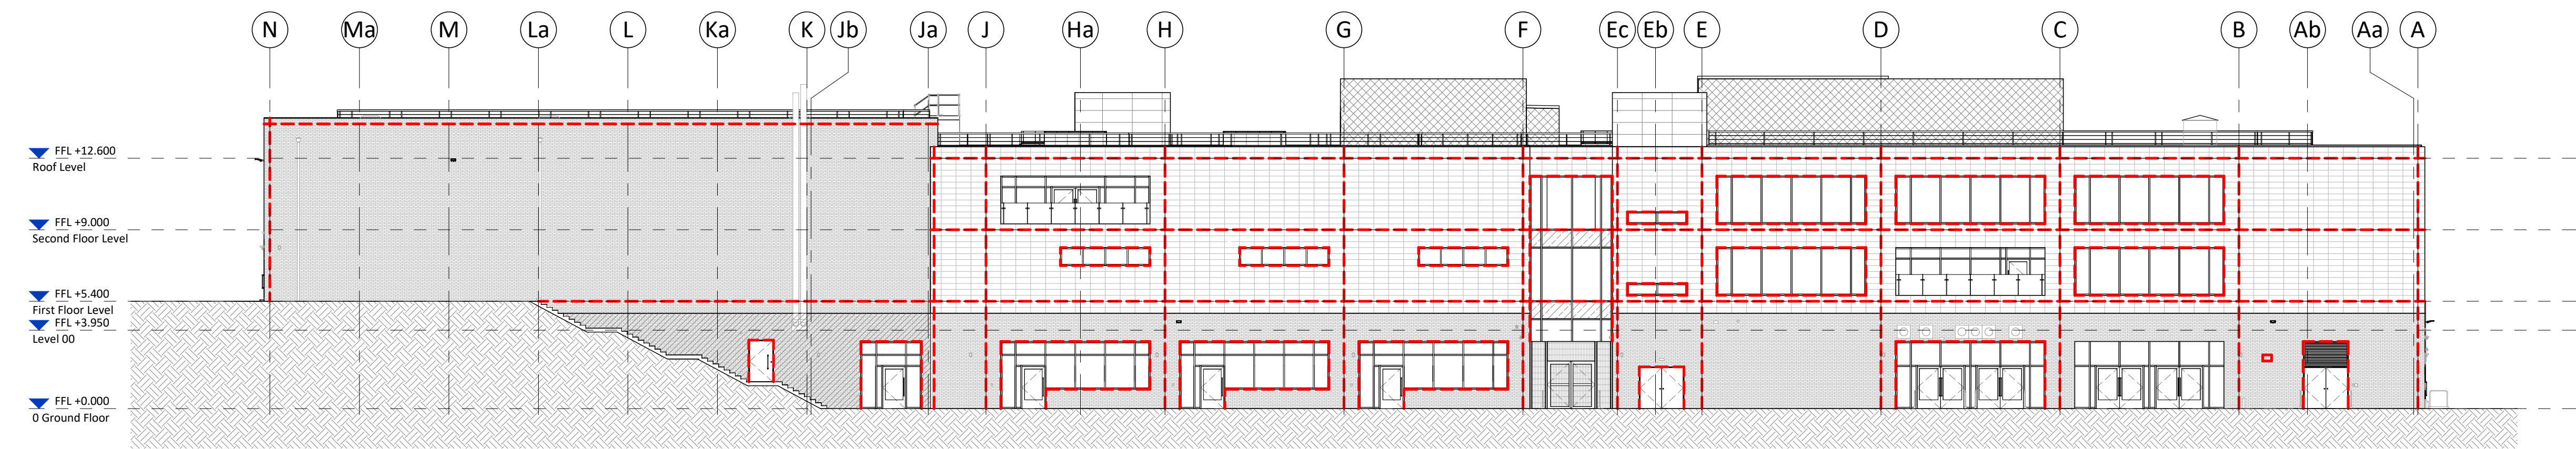

2 Proposed North Elevation
1 : 200

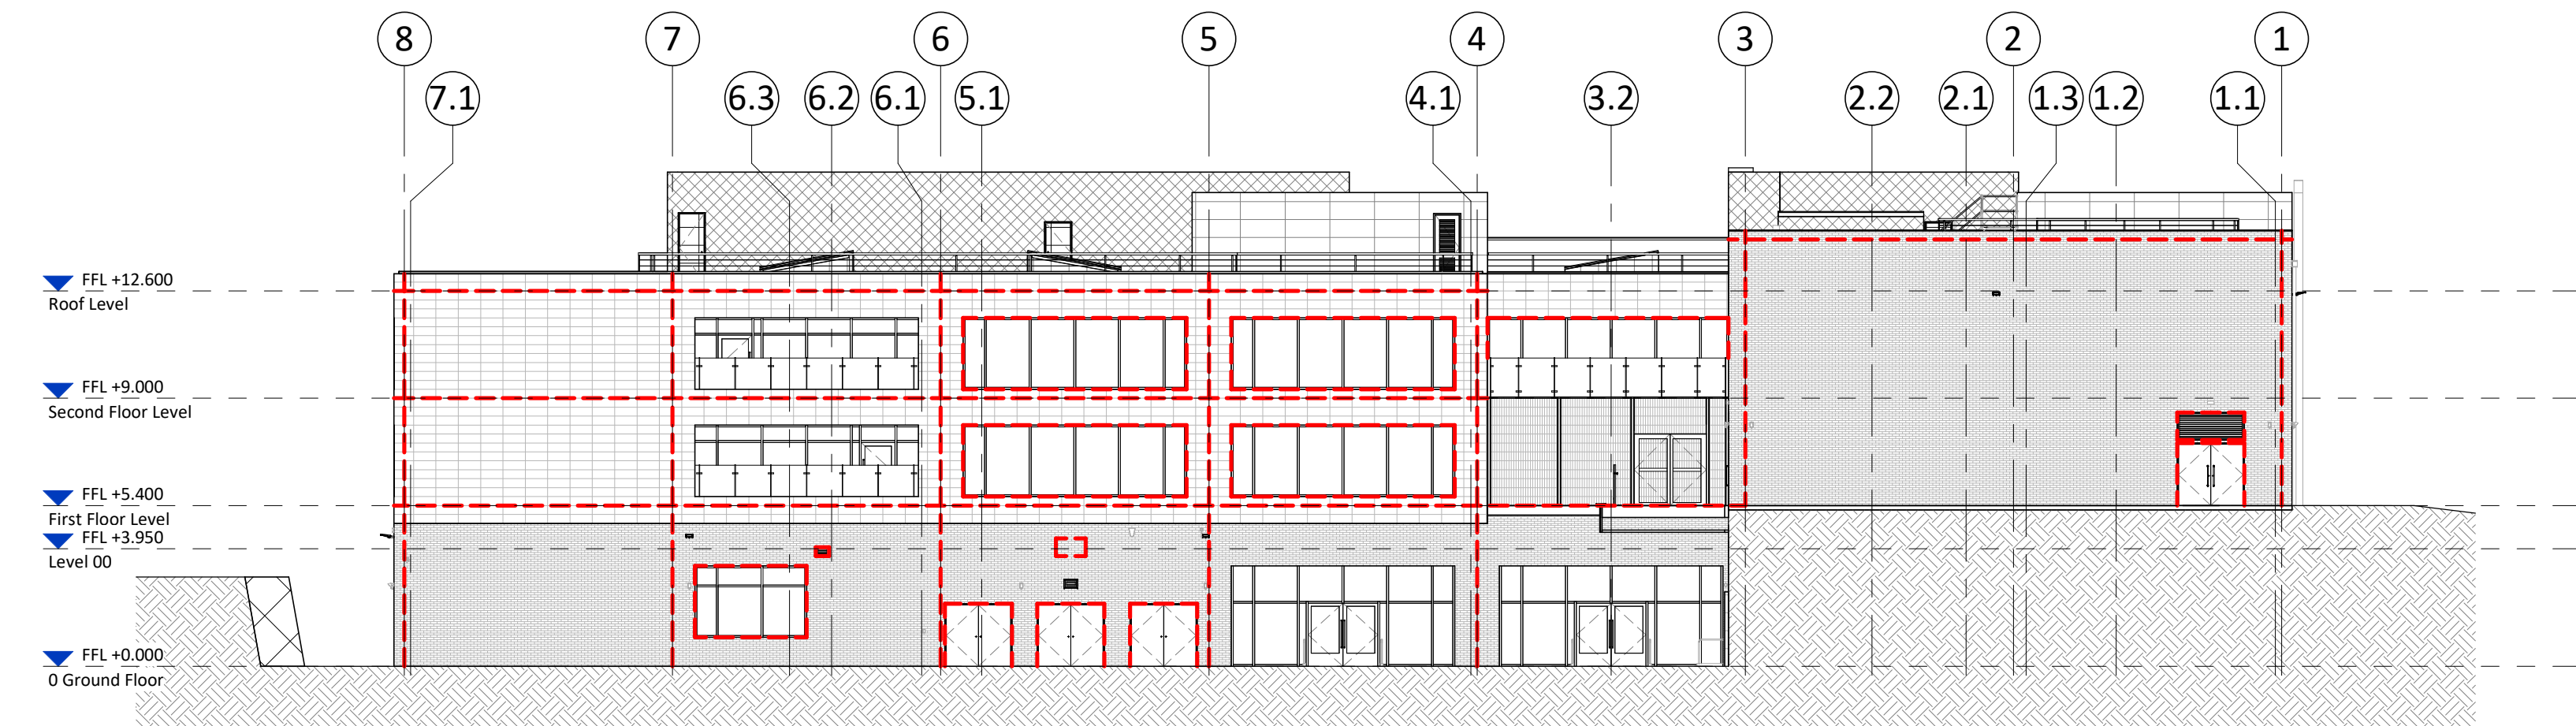

3 Proposed East Elevation
1 : 200

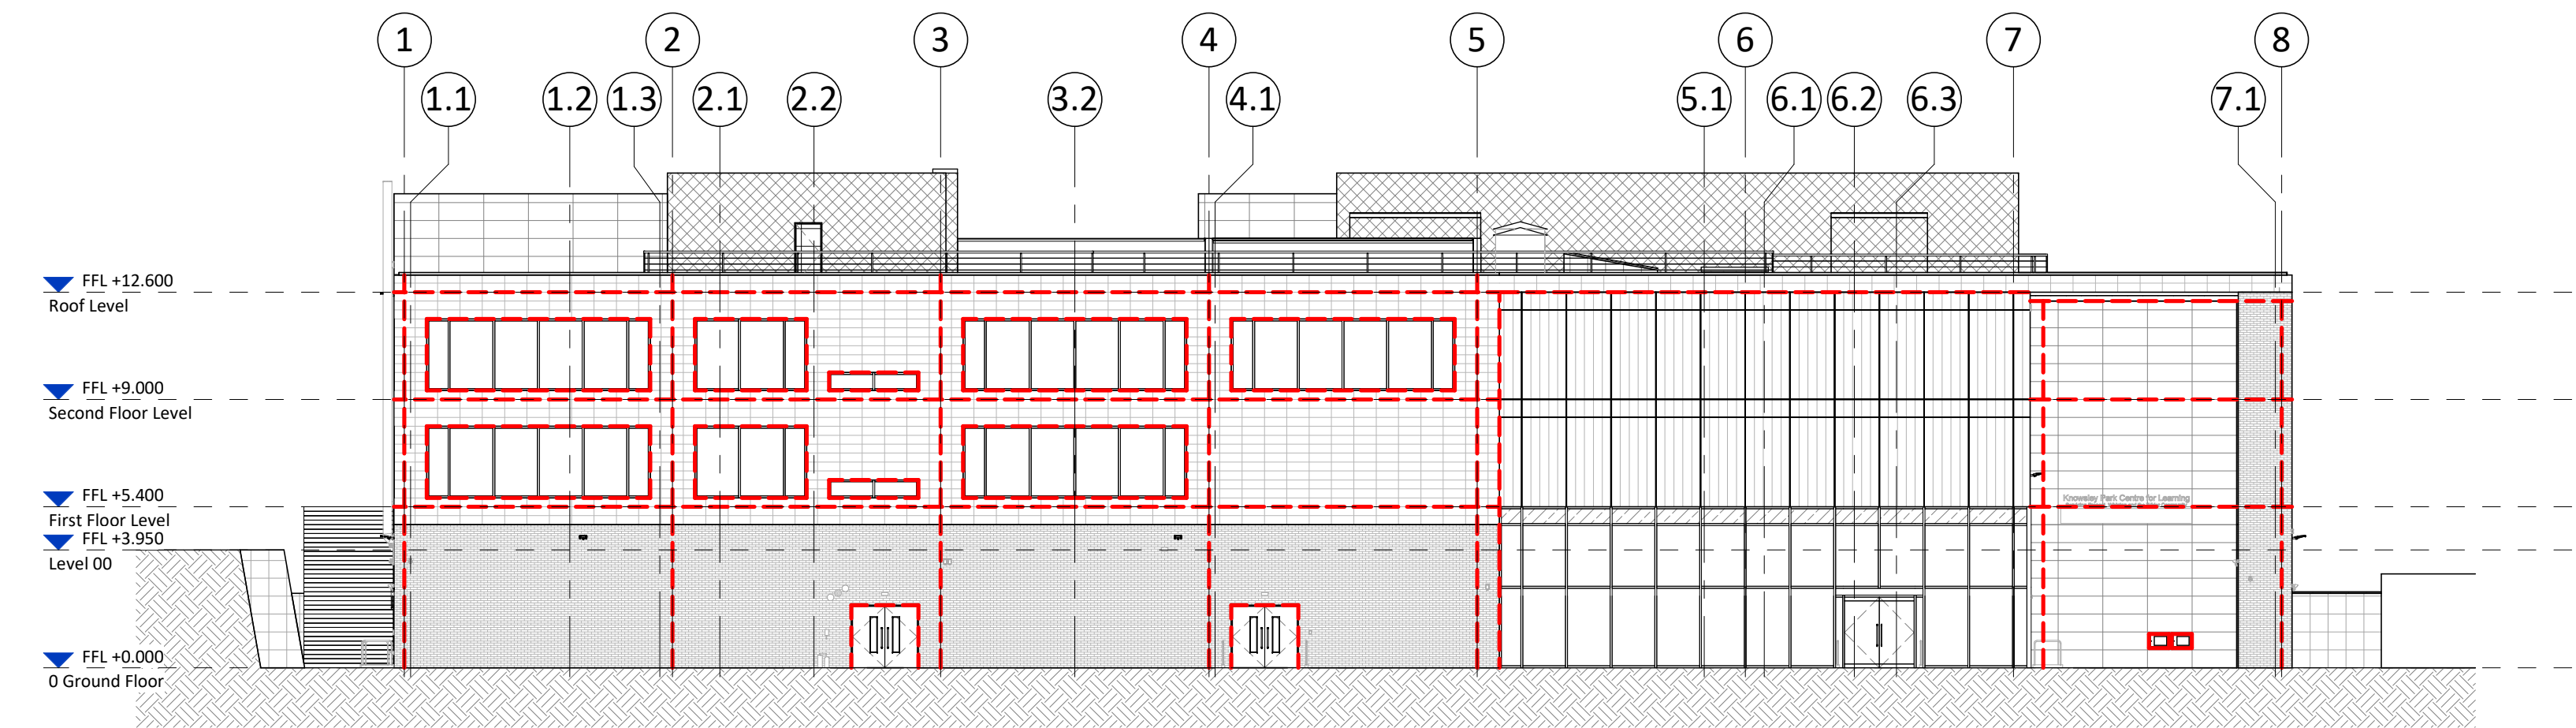

4 Proposed West Elevation
1 : 200


Elevation Key

- Argeton 'Natural Red' Terracotta rainscreen tiles 750 x 300mm
- Area of Traditional Brick Facade to remain
- Mech-Slip or equivalent Brick replacement
- Curtain Walling - Satin Anodised Aluminium RAL 7011
- Steel Profile Screening to Rooftop Plant Areas
- Verti-Kal Translucent Wall Panels
- Glass Look-alike Panels (Between Floors)
- Steel Security Doorset
- Glass Balustrading
- Petrach Panel
- Vertical Timber Cladding

These elevations have been produced for illustration purpose only and are subject to further detailed coordination with specialist suppliers to establish the support system including structure, fixing details, interfaces, reveals etc

--- Cavity Barrier Locations.

Note - Vertical & horizontal cavity barrier locations based on historic information.
Final extent/ requirement to be confirmed by fire Engineer and to building control approval.

 

PL	PL04	24/11/2023	Brick slip product reference updated following planning authority comments
PL	PL03	25/10/2023	Planning
S2	P02	09/06/2023	Issued for proof of concept
P01		12/05/2023	First issue for client presentation

STATUS	REV	DATE	DESCRIPTION	REVISED BY
CLIENT				WA
				CHECKED BY SB
				ORIGINATOR NO 156163

CONSULTANT
STRIDE TREGLOWN
www.stridetreglown.com © Stride Treglown Limited 2020
PROJECT
LC6 The Prescott School
Knowsley Park Lane, Prescott, L34 3NB

DRAWING TITLE
Proposed Elevations

STATUS CODE	PL : Authorized and accepted	SCALE	As indicated@A1
DRAWING USAGE:	Planning Application		
PROJECT - ORIGINATOR - VOLUME - LEVEL - TYPE - ROLE - CLASS - NUMBER	156163-STL-XX-ZZ-DR-A-20000	STATUS _ REVISION	PL_PL04

