




Front Elevation (1:100)

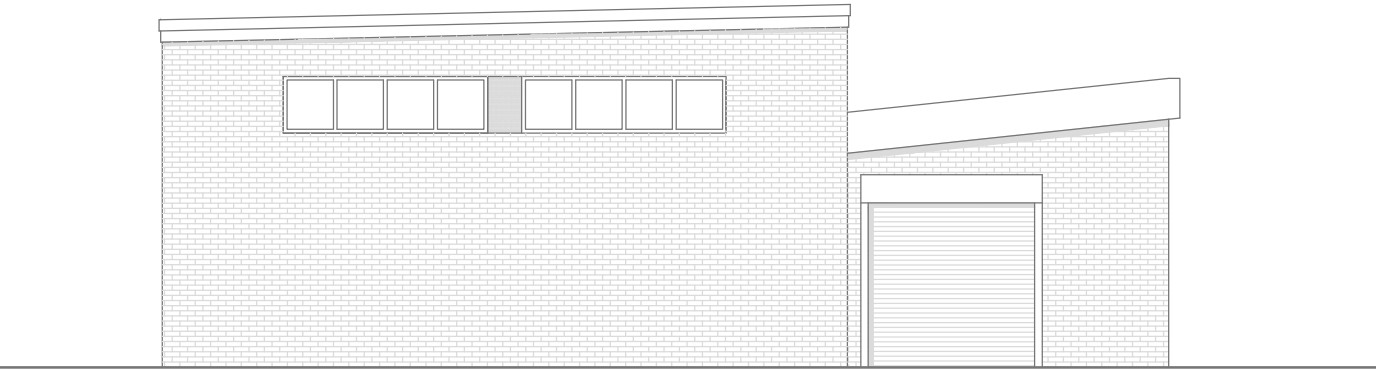



Side Elevation (1:100)

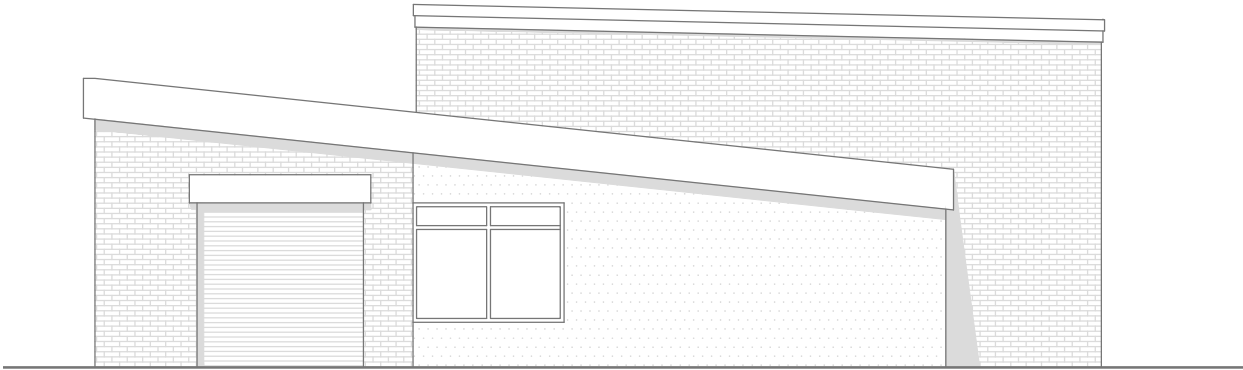

Side Elevation (1:100)

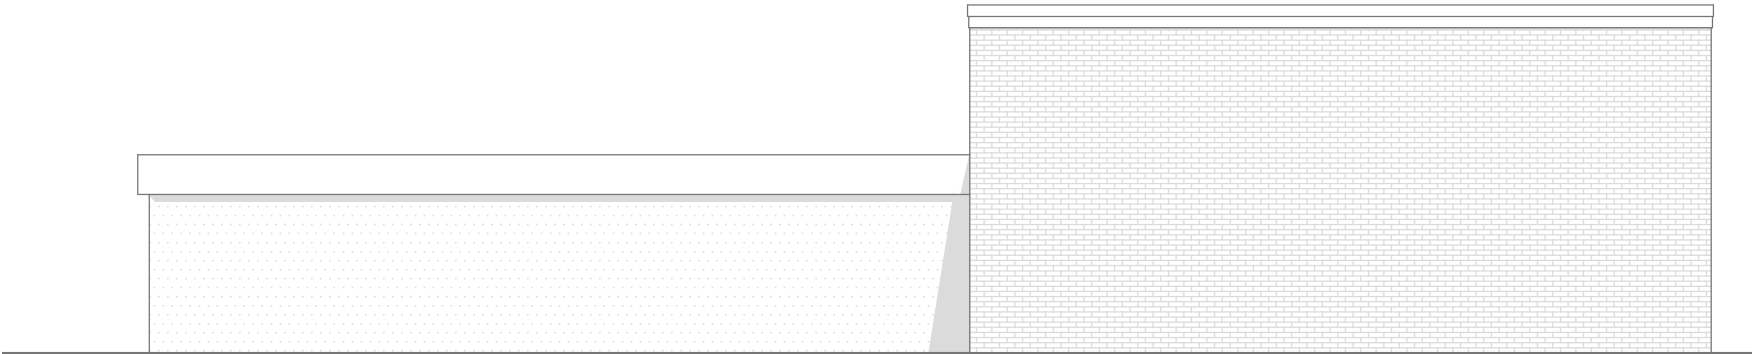

Rear Elevation (1:100)

  

REVISION NOTES :		DATE OF REV/BY :
DIAZ associates 5 CAVENDISH ROAD CROSBY LIVERPOOL L23 6XB TEL+FAX 0151 931 1339	JOB TITLE :	DWG. NO. :
	Rimmer Avenue Huyton Liverpool	711-01
	DWG TITLE :	SCALE :
	EXISTING ELEVATIONS	1:100(A3)
PLANNING REF :		DATE :
DC/2020/.....		