



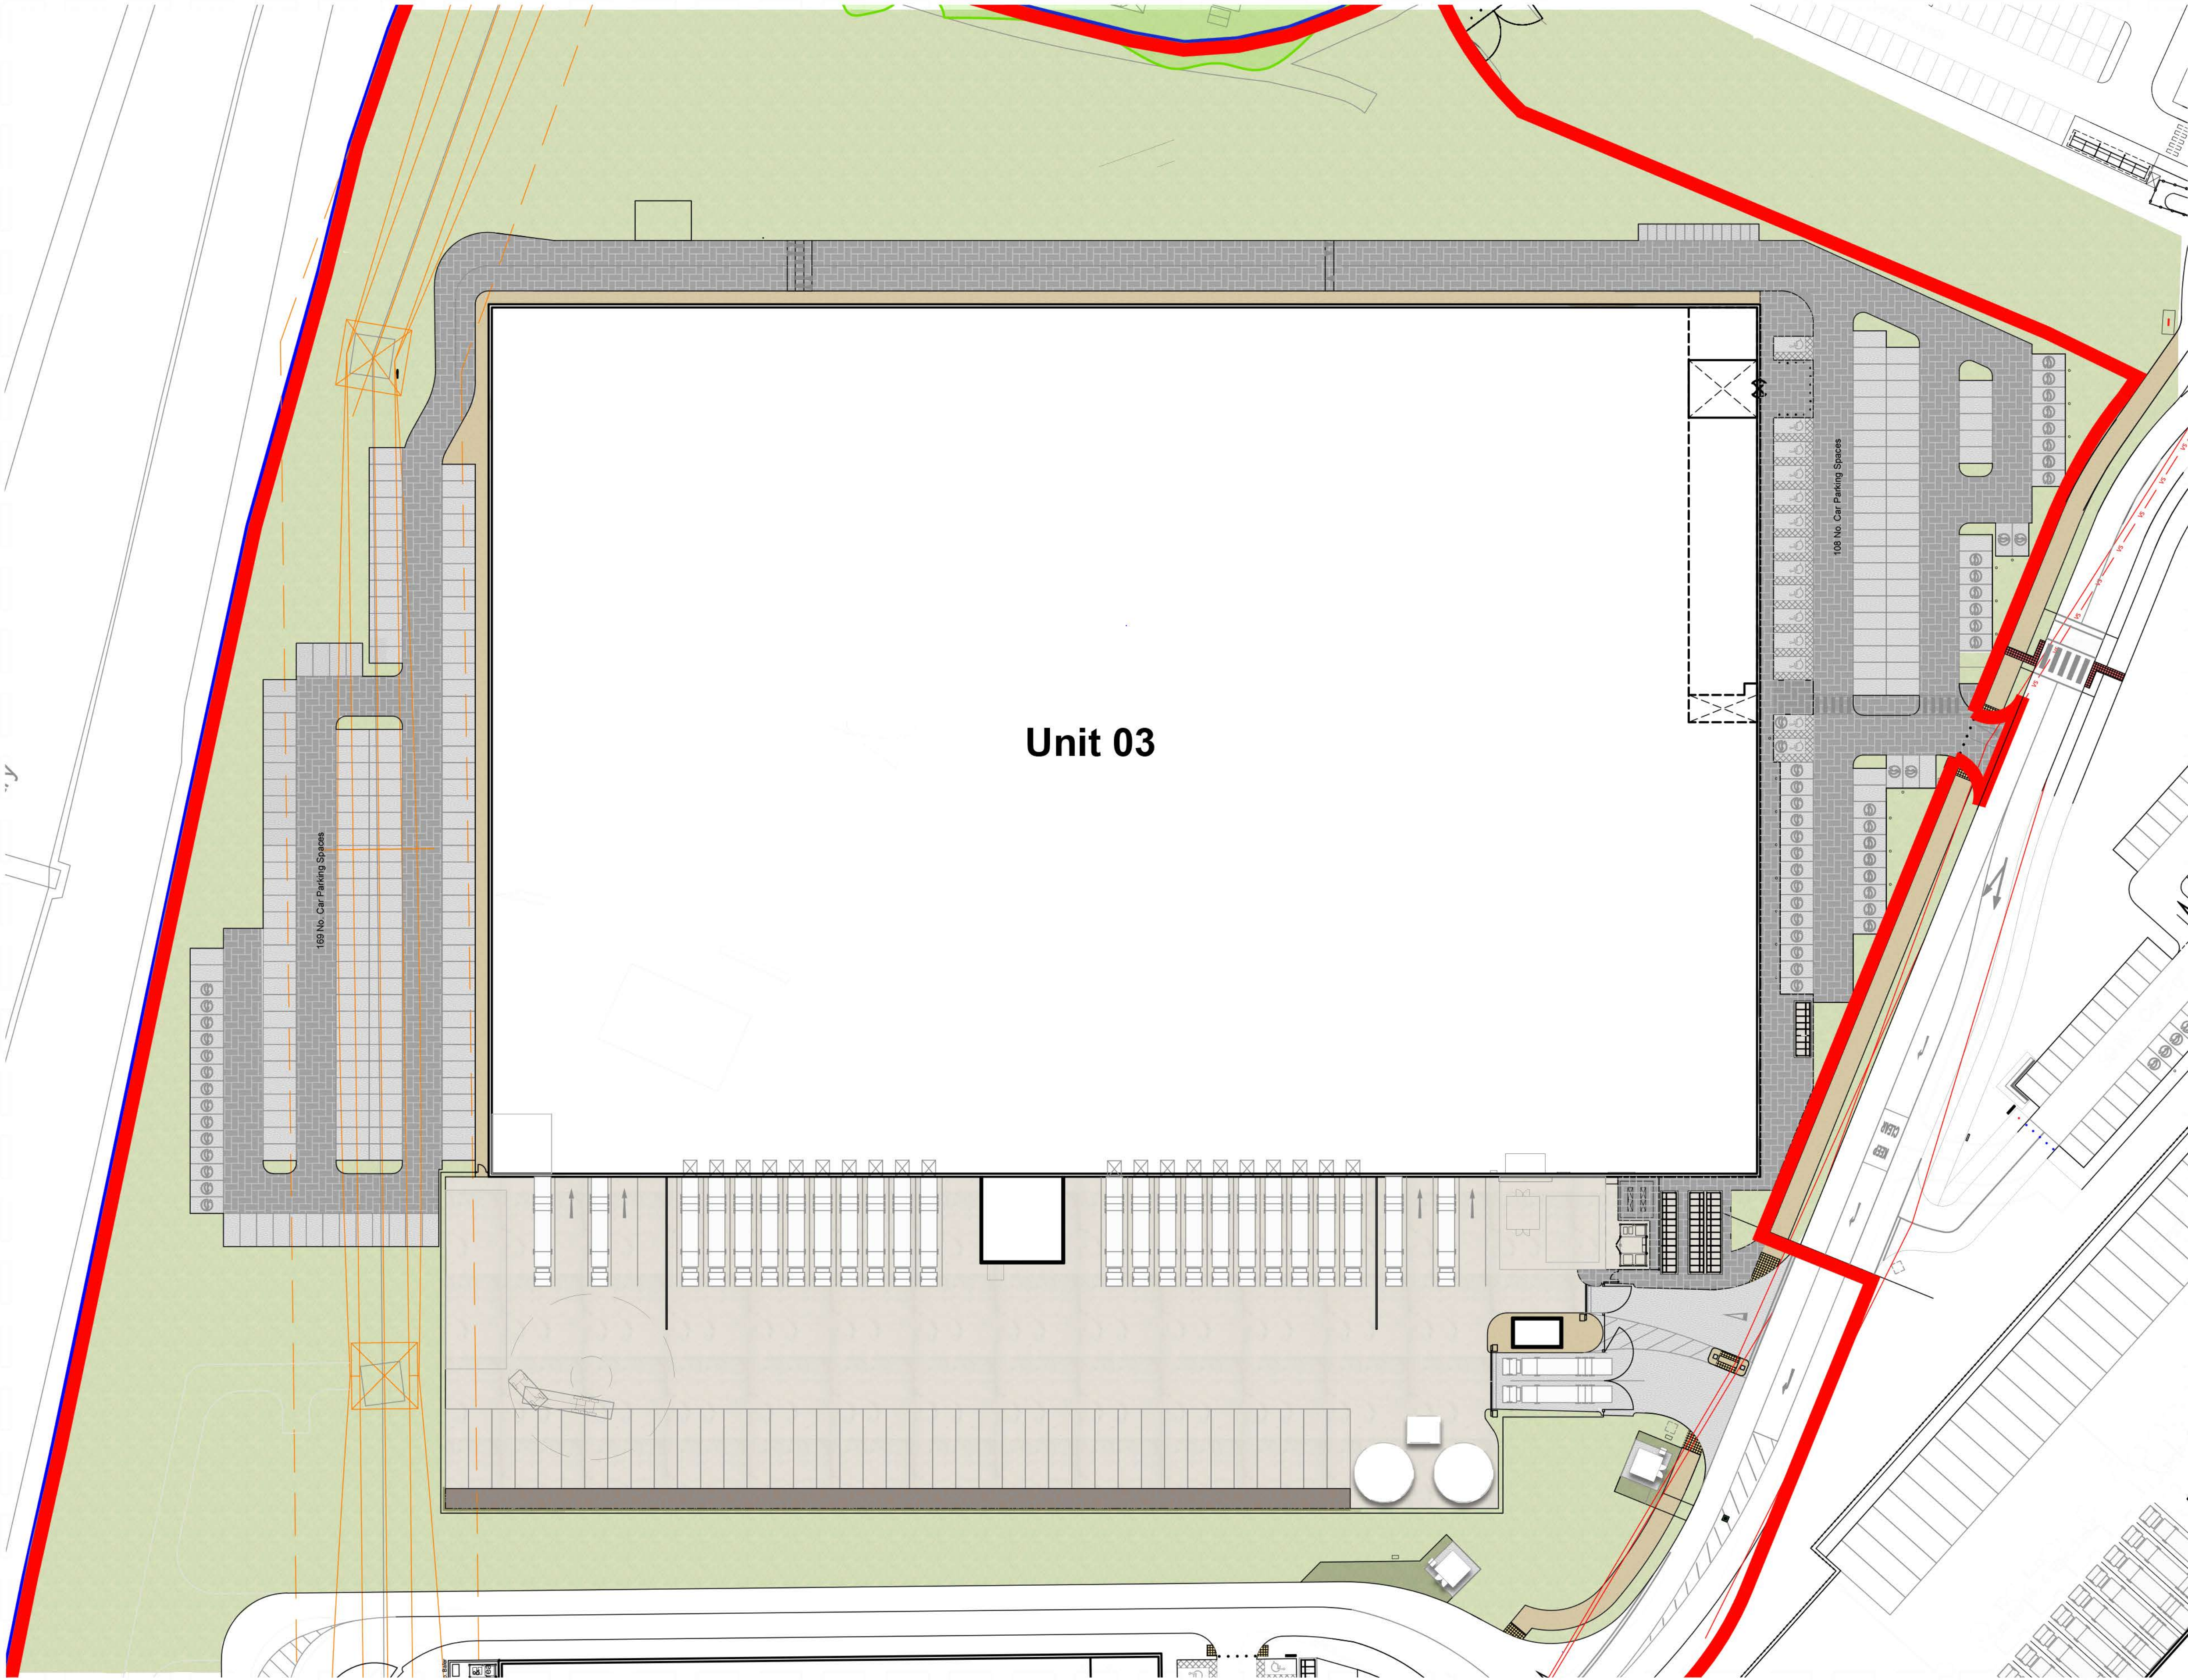

Unit 03 Site Plan  
Scale 1:500

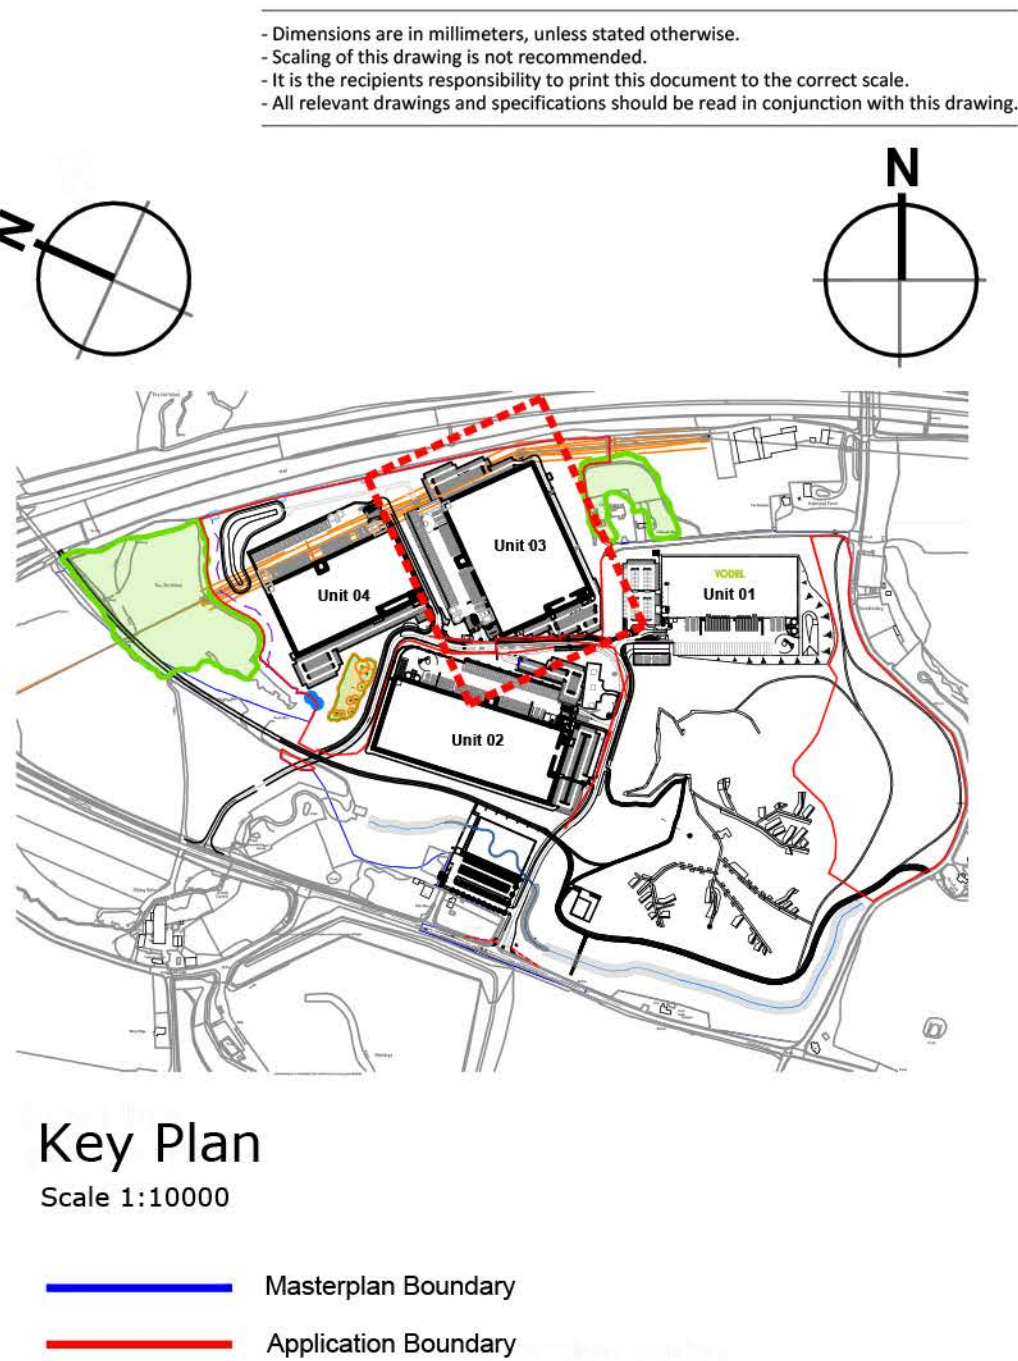

Key Plan  
Scale 1:10000

Masterplan Boundary  
Application Boundary

| Key: |                                                                                        |
|------|----------------------------------------------------------------------------------------|
|      | Concrete Service Yard                                                                  |
|      | Bitumen macadam to Engineers details                                                   |
|      | Brushed Concrete Surface to non-frontage footpath with bitumastic whitelining          |
|      | Soft Landscaping                                                                       |
|      | Road grade block paving on sandbed Brett Omega classic 200x100mm Colour: Charcoal (CL) |
|      | Gravel /Stone                                                                          |
|      | Grasscrete                                                                             |

| rev | amendments | by | ckd | date |
|-----|------------|----|-----|------|
|-----|------------|----|-----|------|

Unit 03, Symmetry Park, Merseyside

Unit 03 External Finishes Plan

| LOD 2 | LOI 2 |
|-------|-------|
|-------|-------|

TRITAX SYMMETRY  
A TRITAX BIG BOX COMPANY

umc architects

|                                  |                       |
|----------------------------------|-----------------------|
| RIBA PoW Stage:                  | 2 - Concept Design    |
| Document Suitability:            | S2                    |
| Drawn / Checked:                 | CT / MY               |
| Date:                            | 16/11/2023            |
| Scale:                           | As Noted @ A0         |
| UMC Project Number:              | 22605                 |
| Document Reference:              | Drawing no: Revision: |
| 22605 - UMC - XXXX - SI - DR - A | 0701 P10              |



PLANNING