
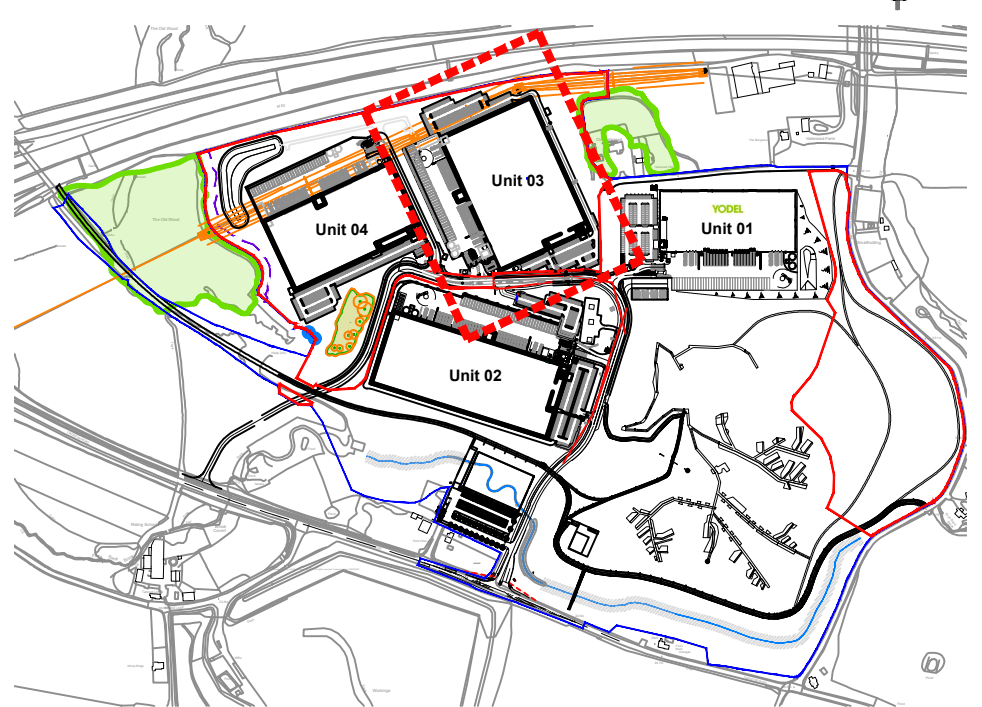


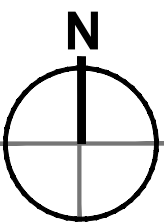

Key Plan


Scale 1:10000

Masterplan Boundary
Application Boundary

Unit 03 Cycle Shelters:


10 No. Cycle Shelters - 100 cycle spaces.

6 No. Active Travel Spaces

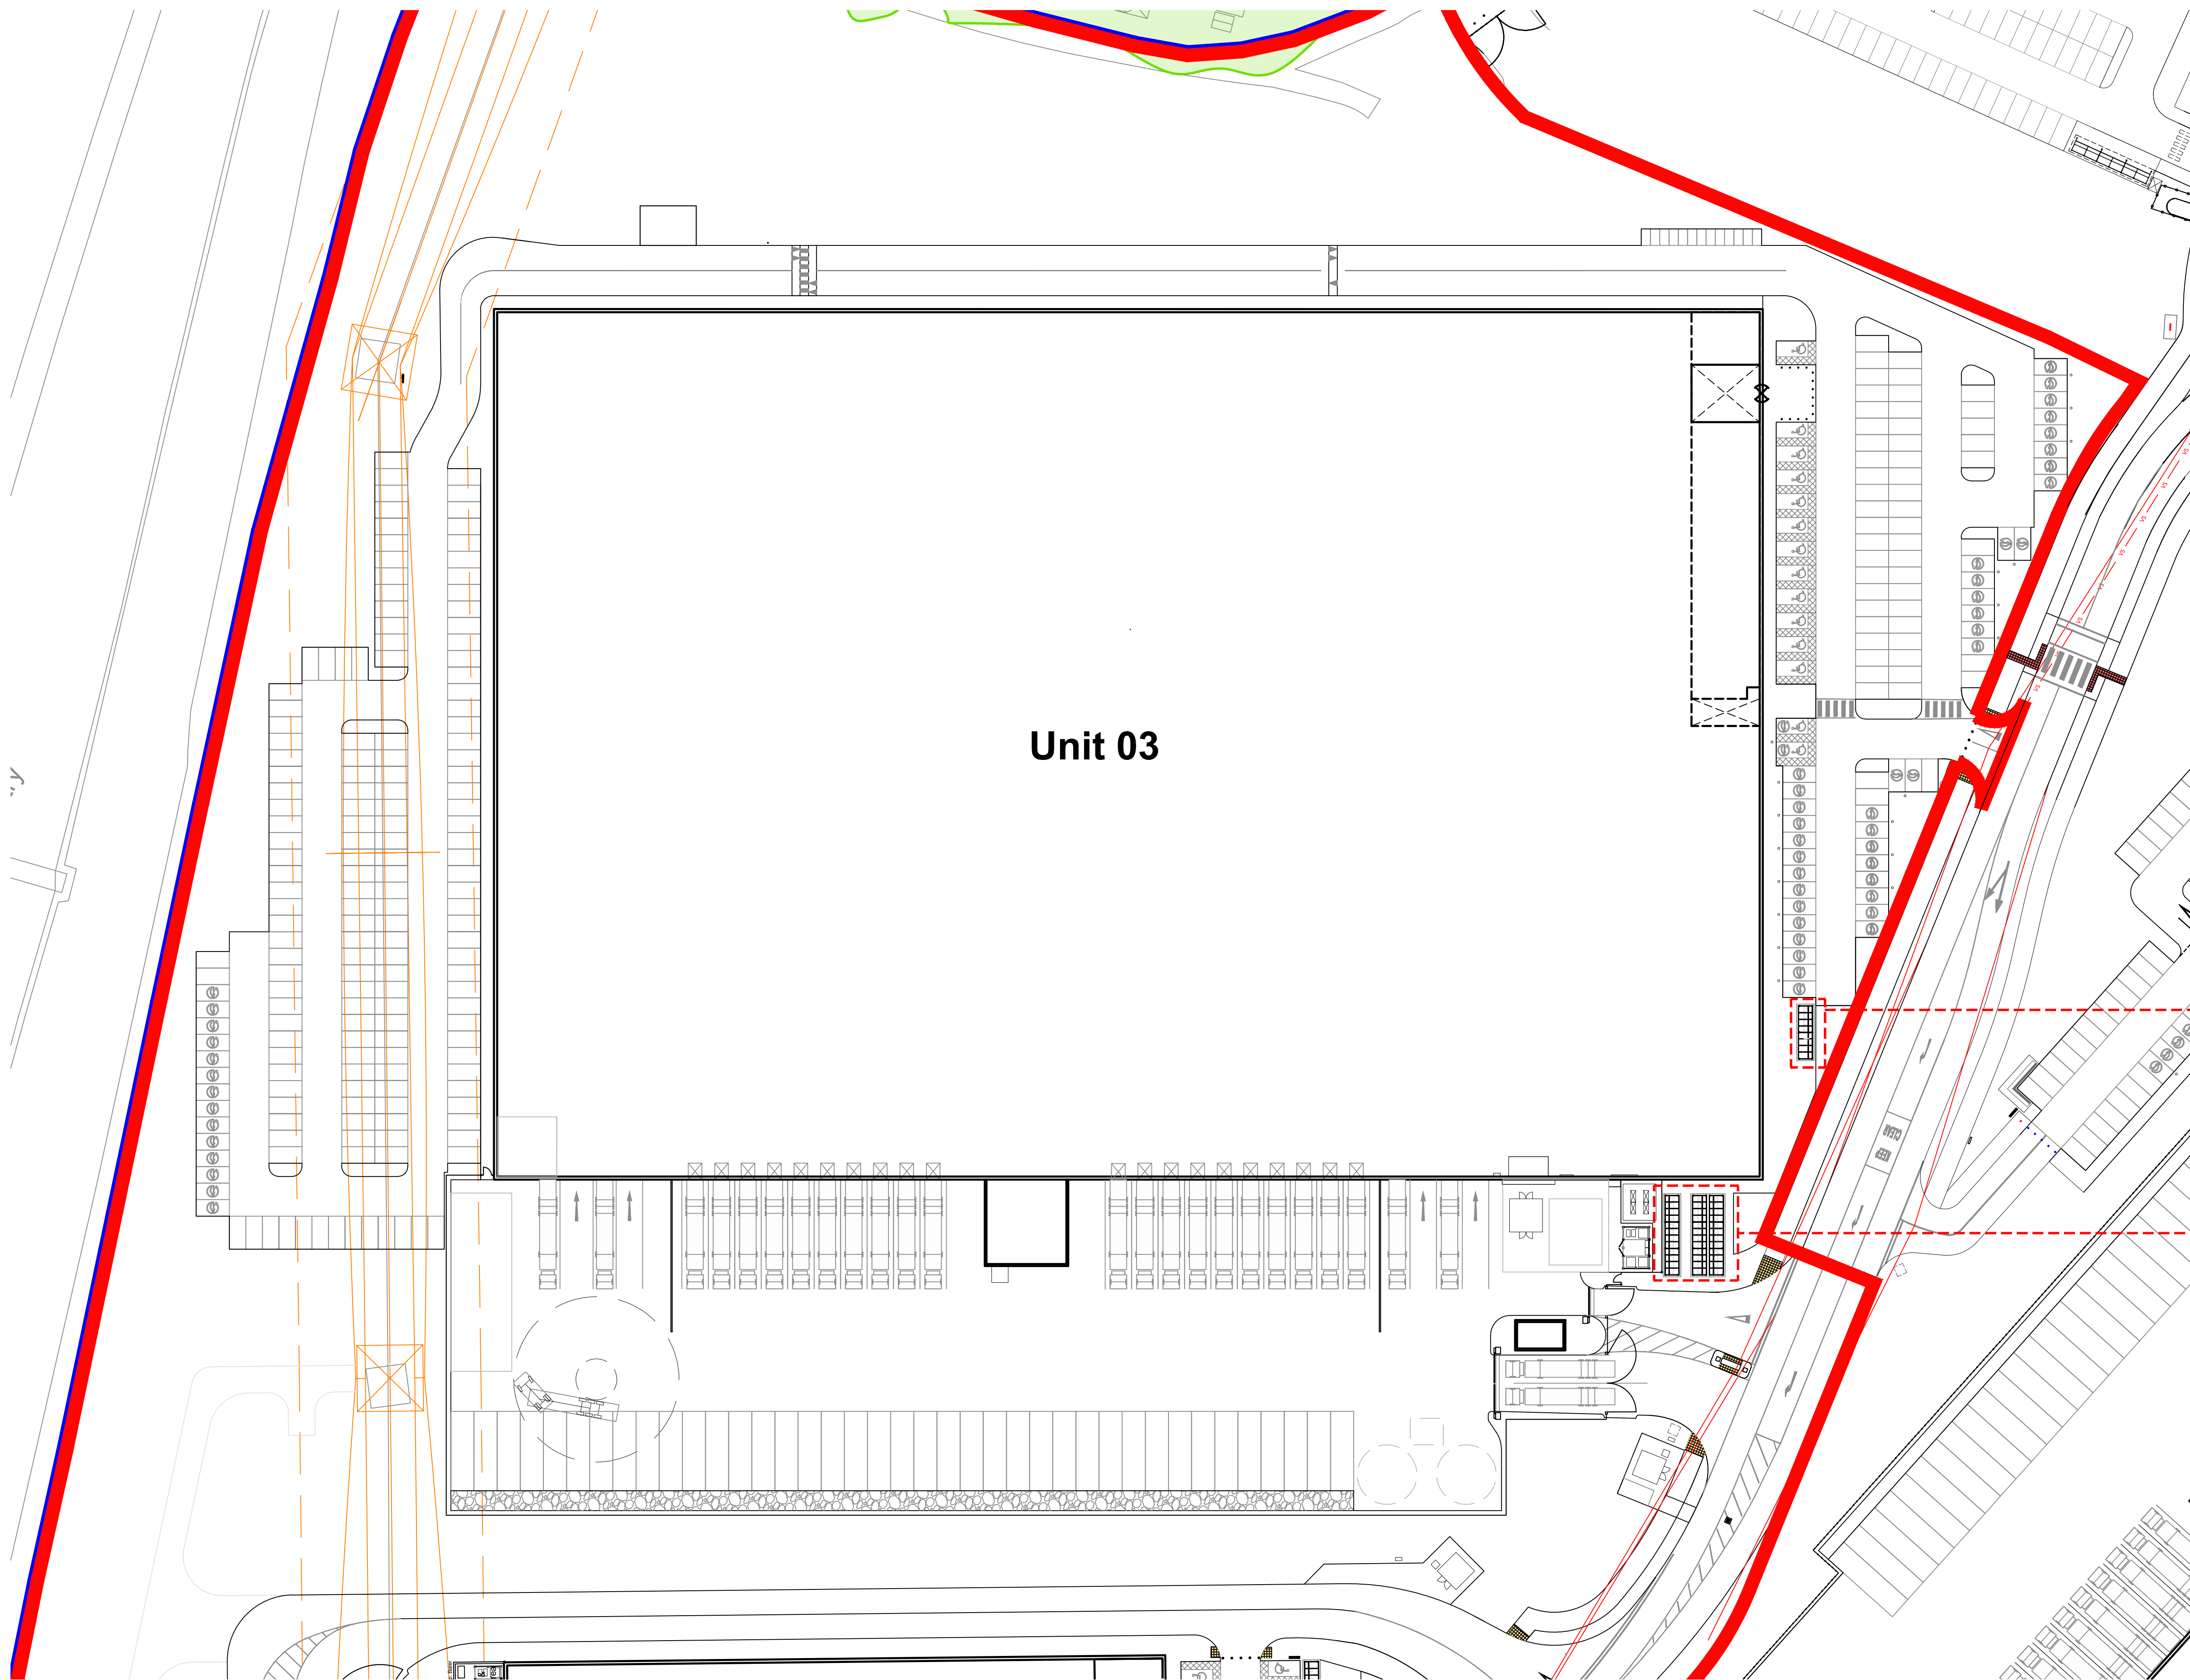


Unit 03 Site Plan

Scale 1:500

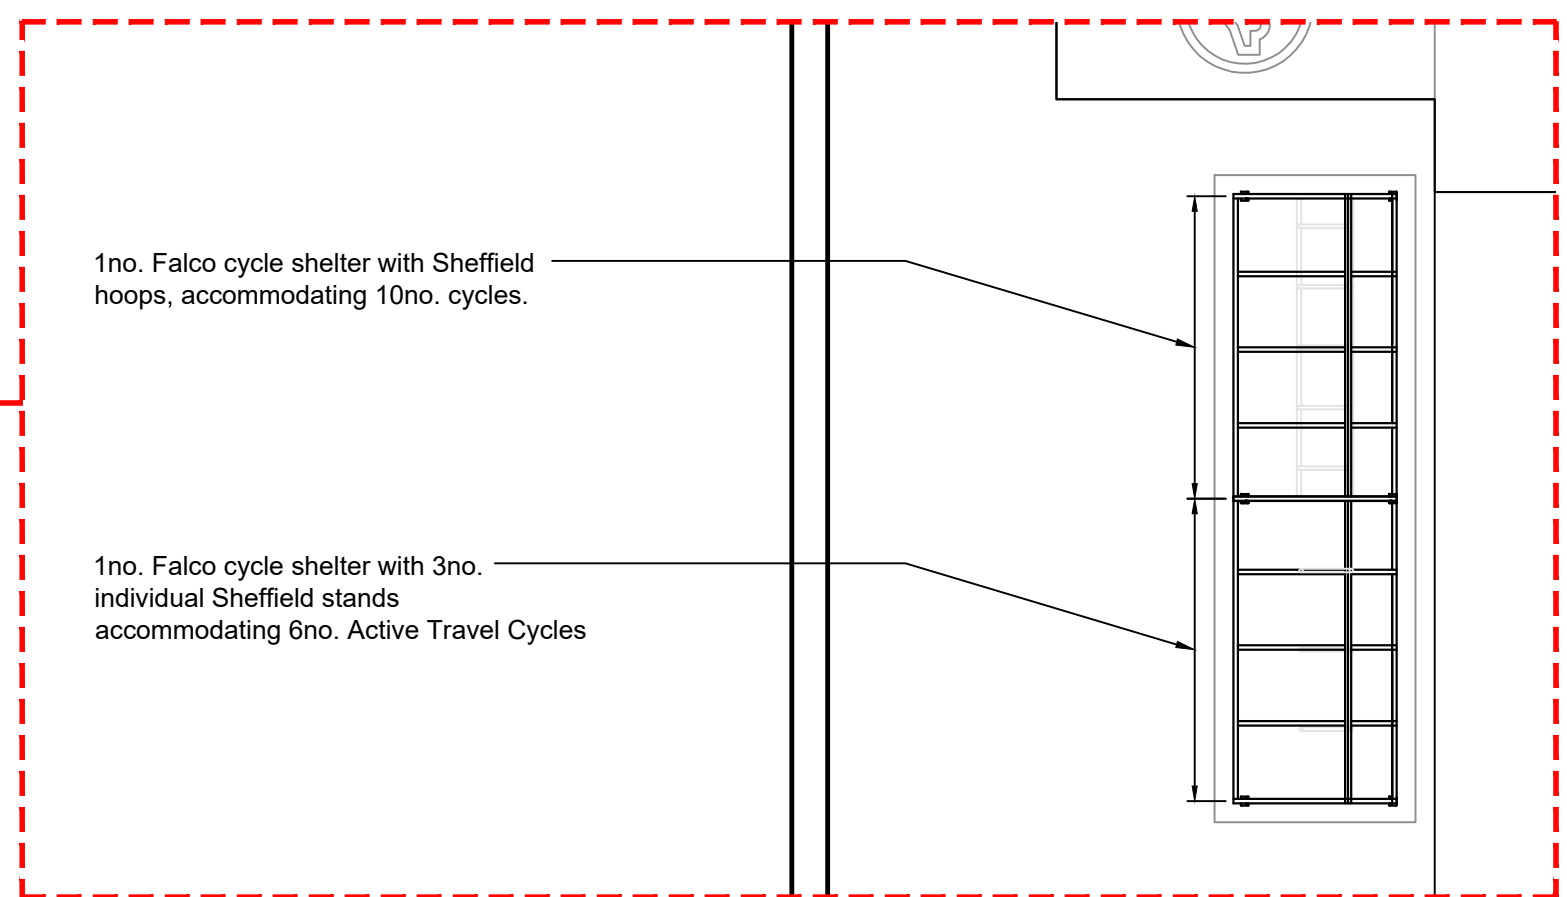


Shelter Call-Out

Scale 1:100

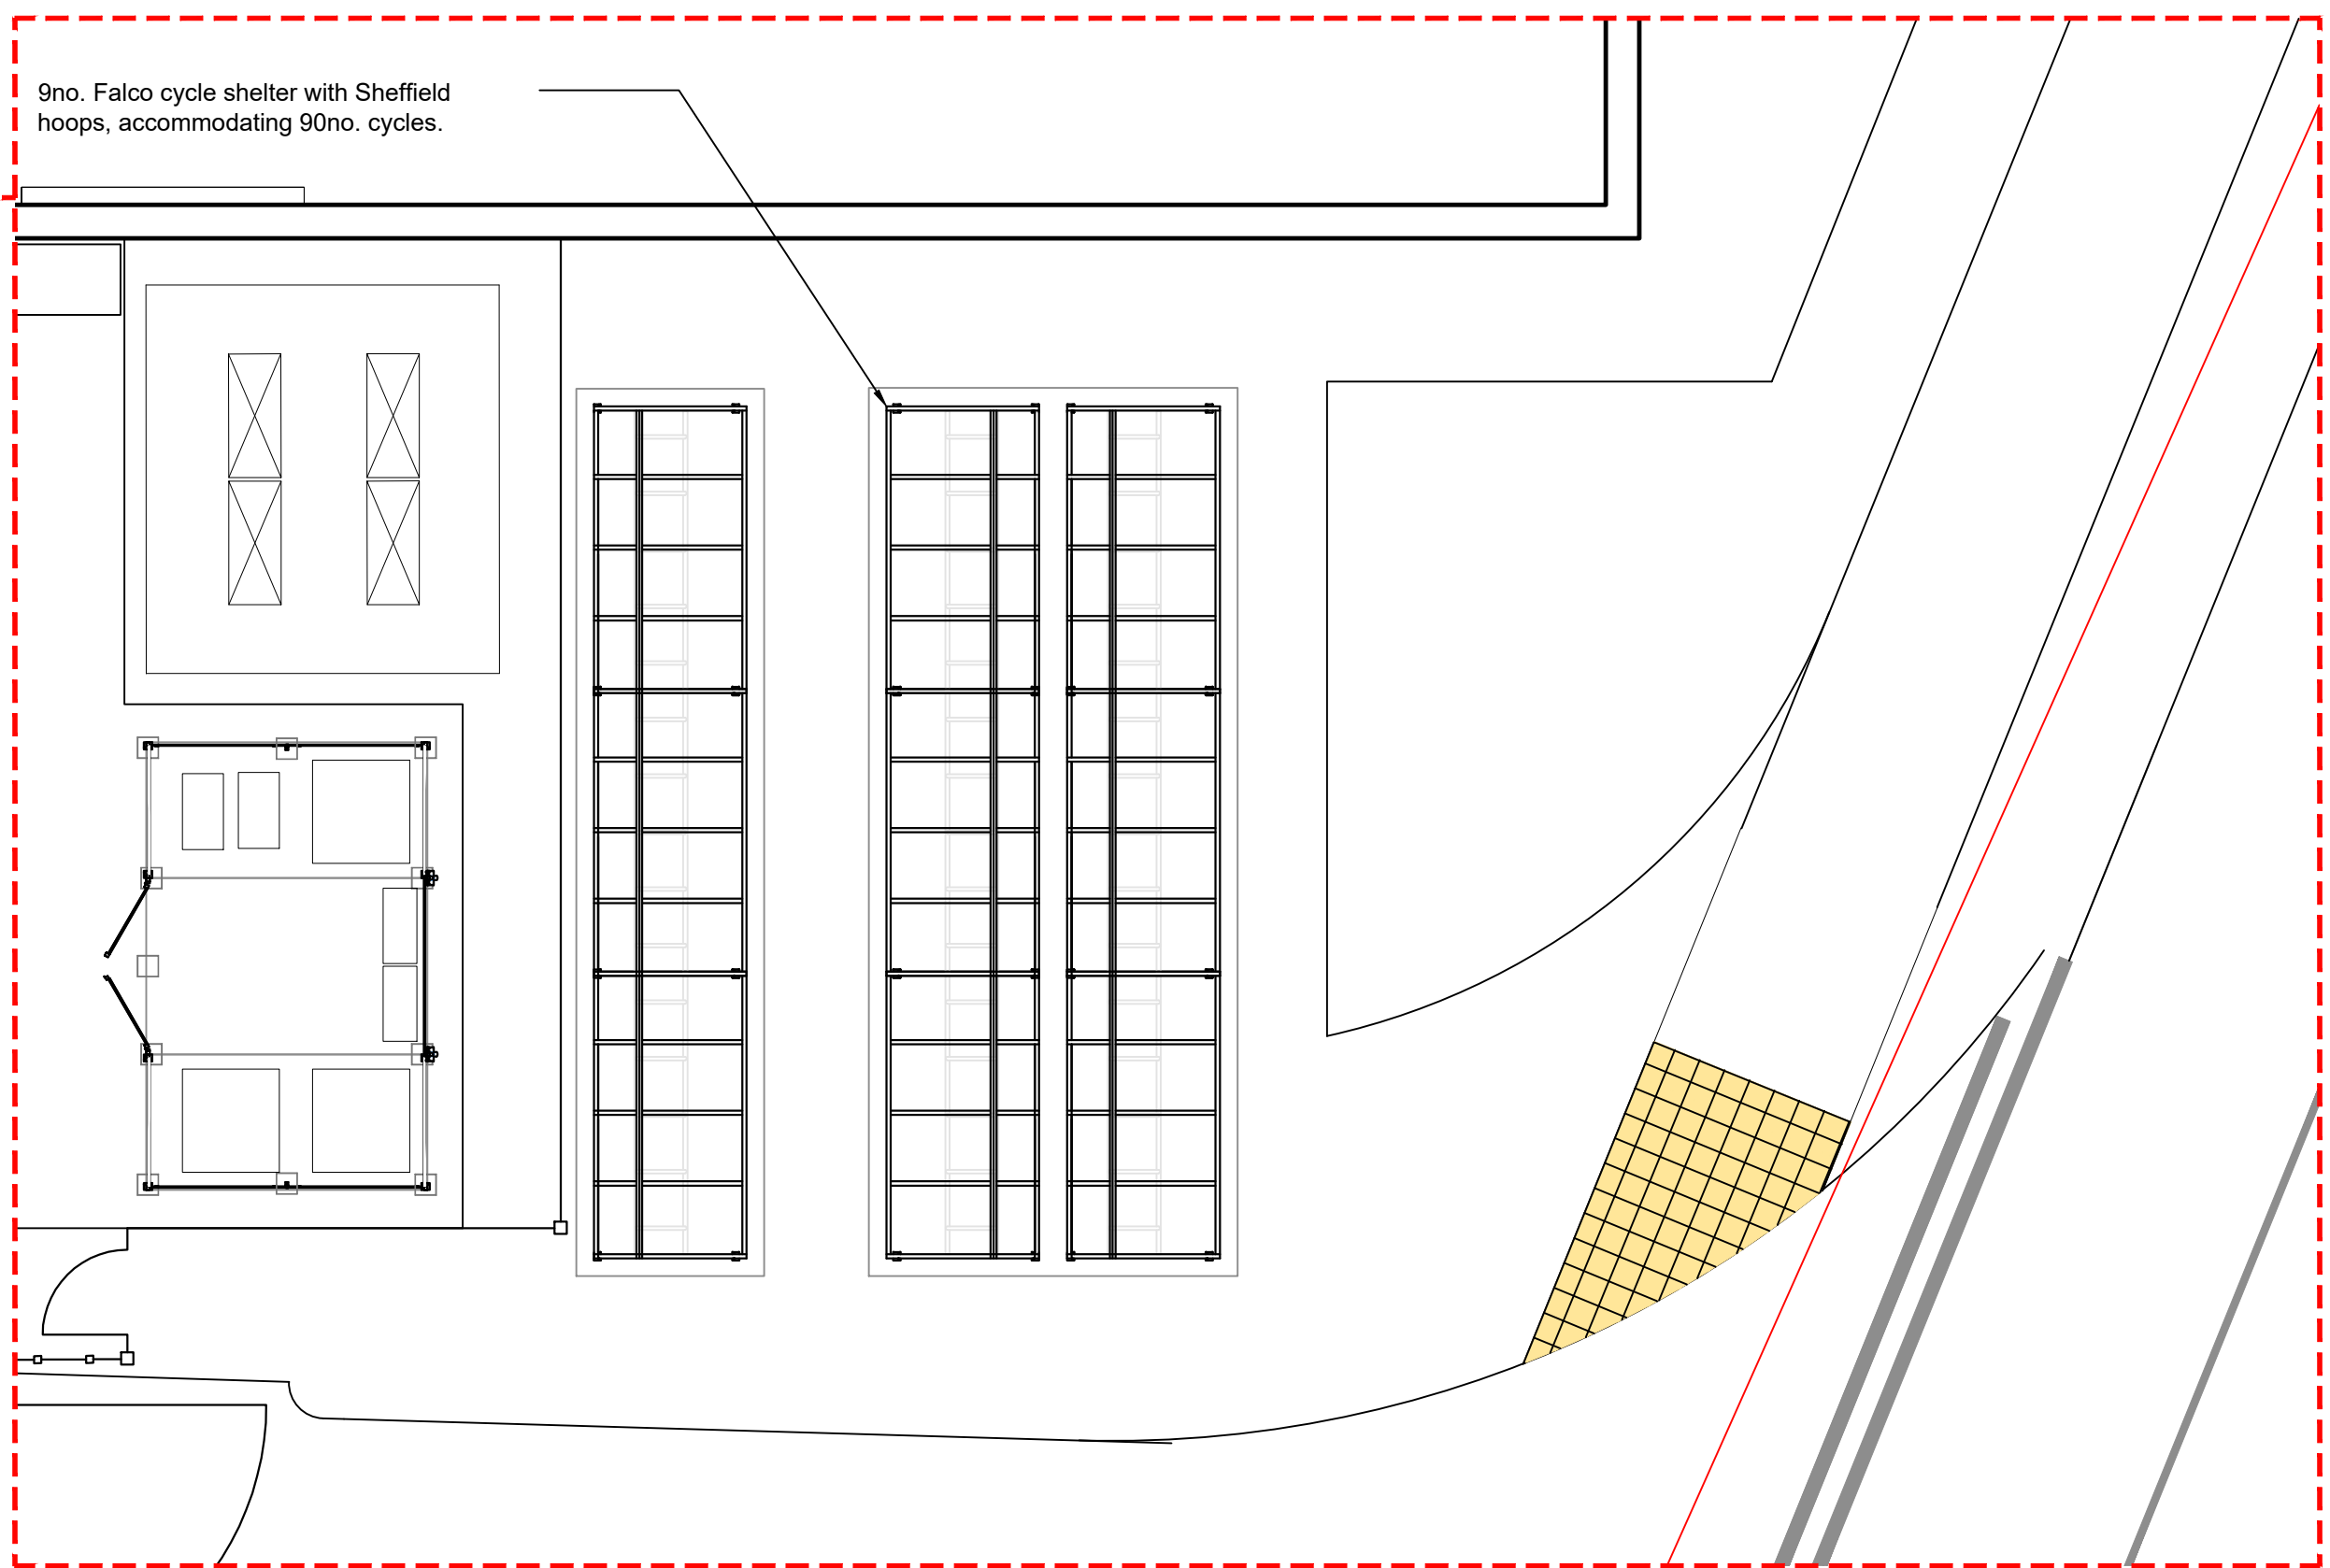


Shelter Call-Out

Scale 1:100

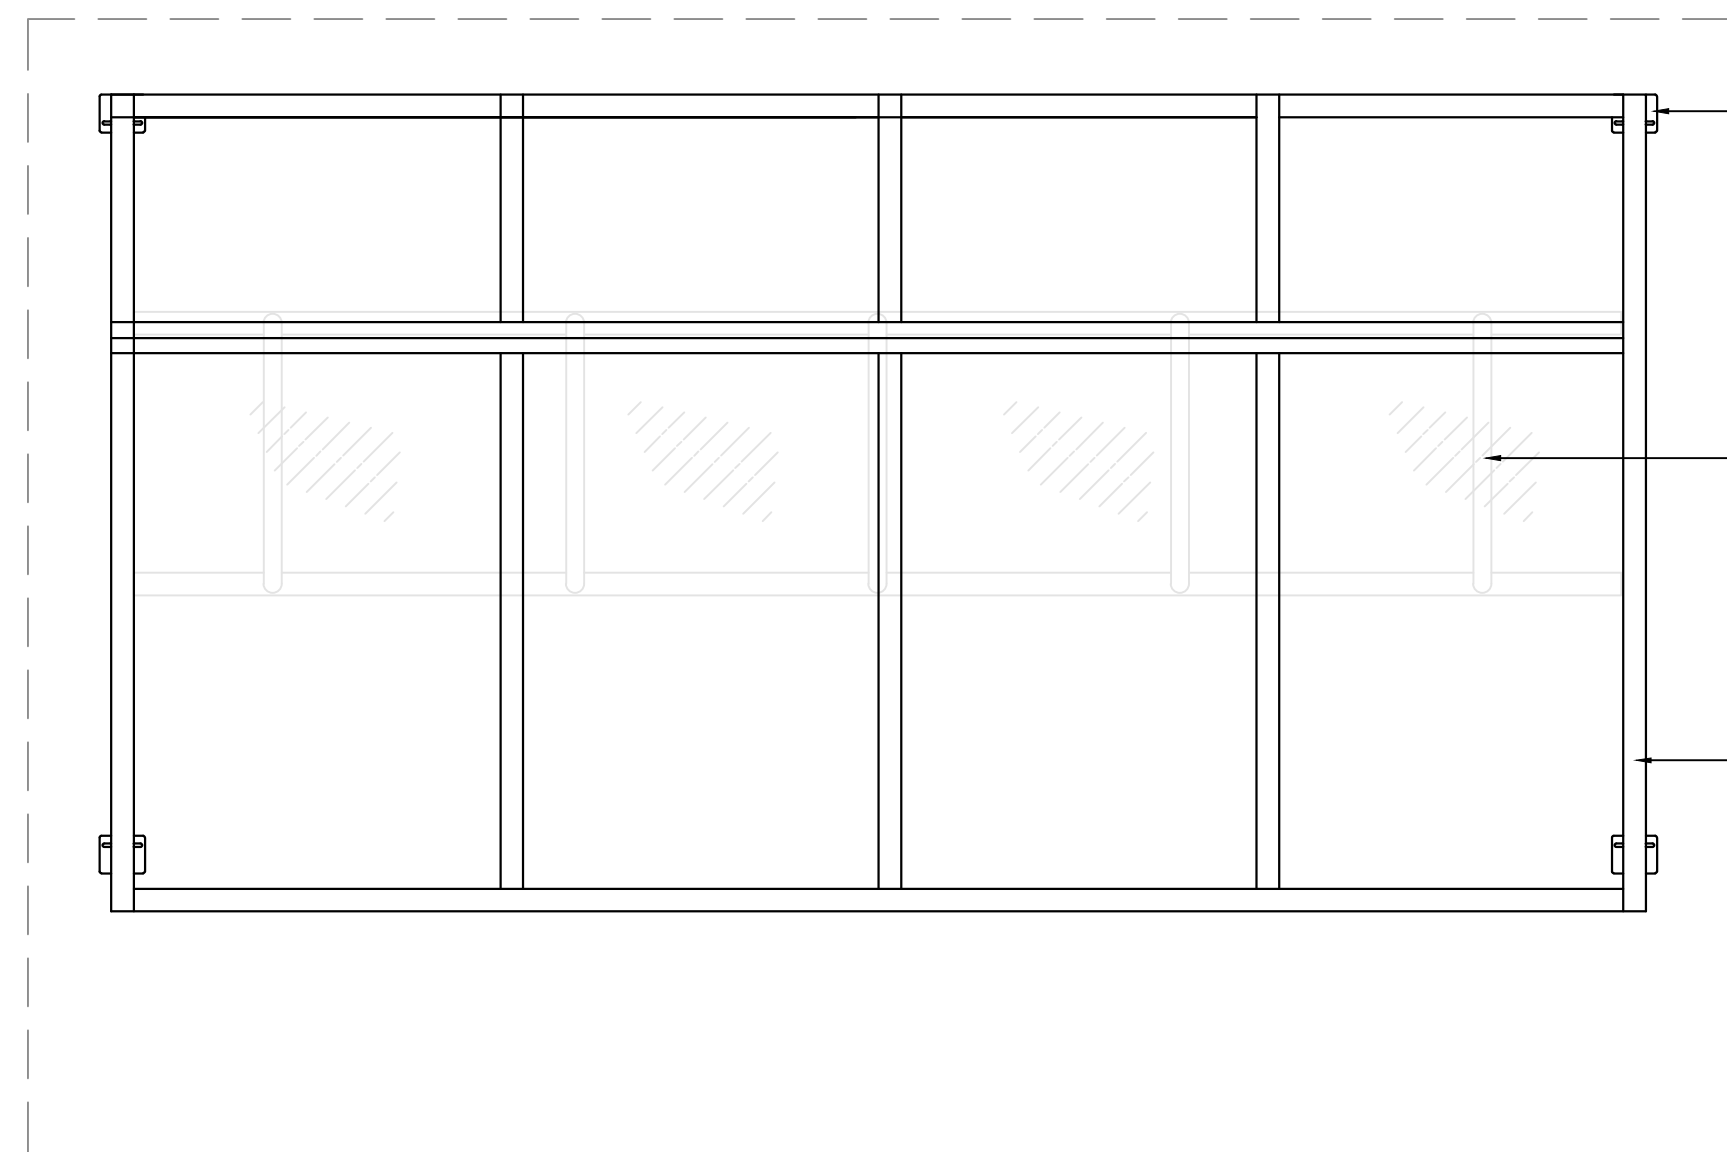


Cycle Shelter Plan

Scale 1:20

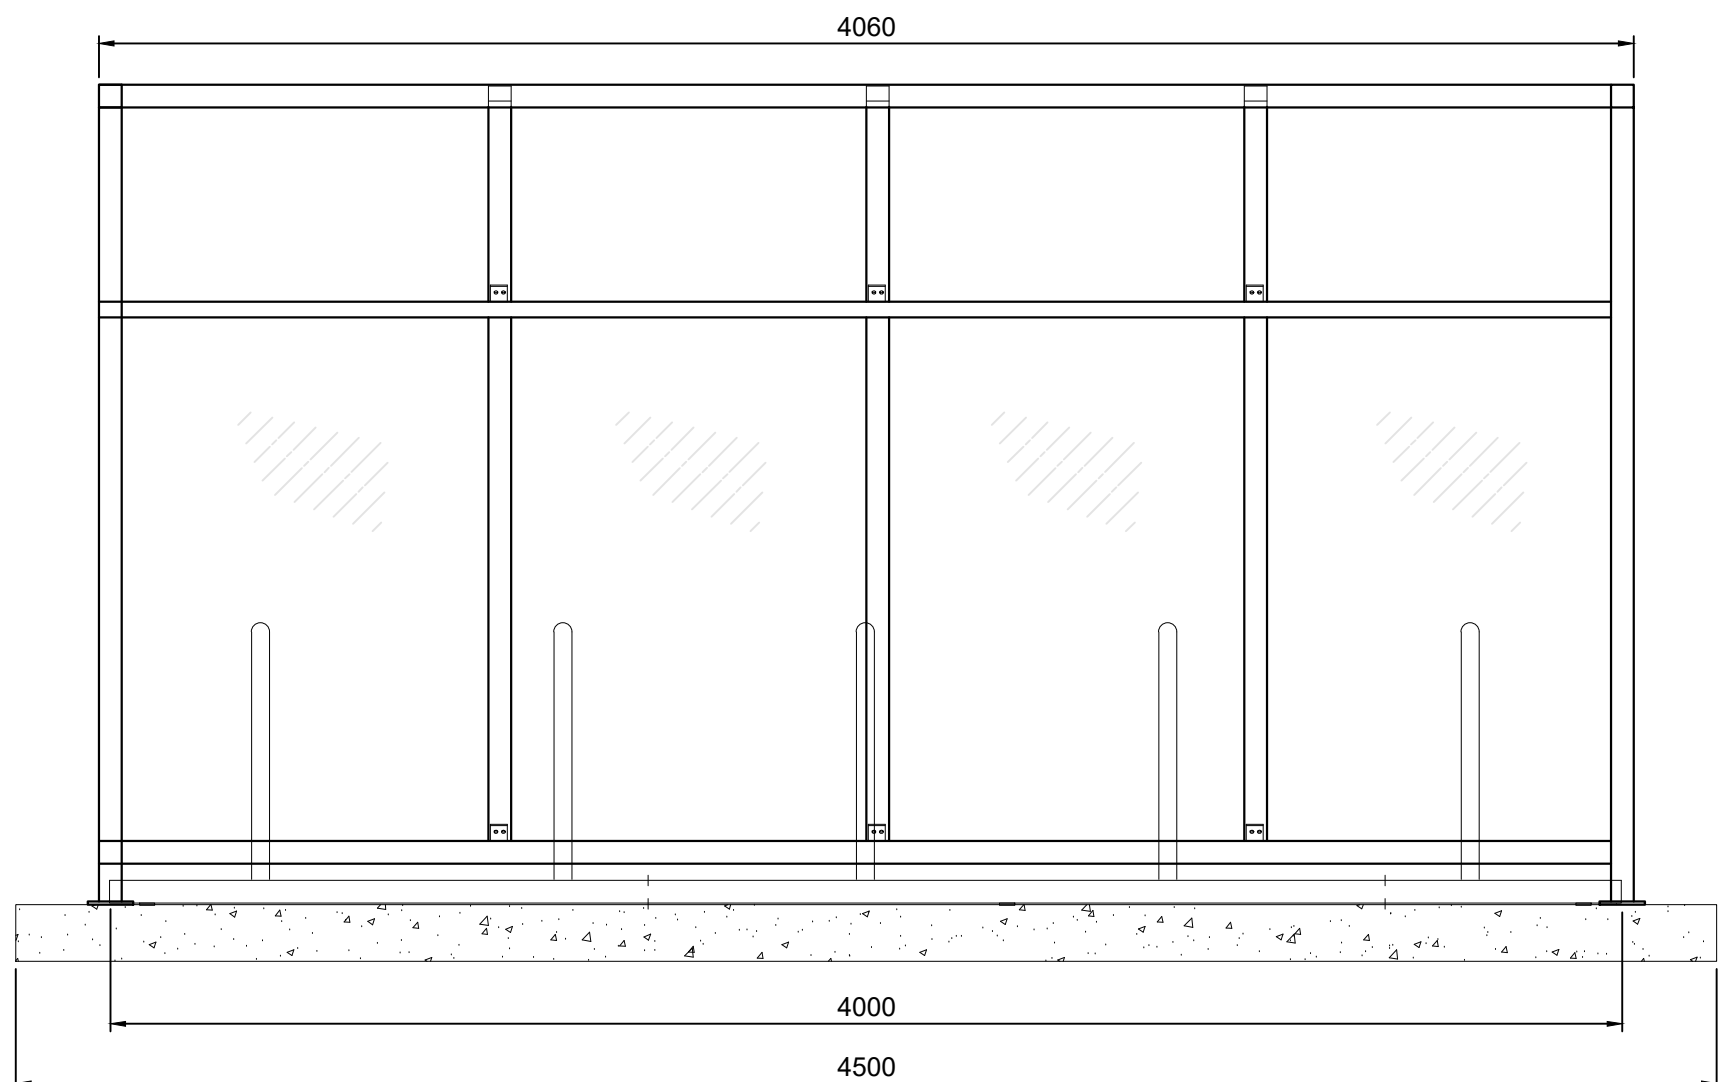


Cycle Shelter Front Elevation

Scale 1:20

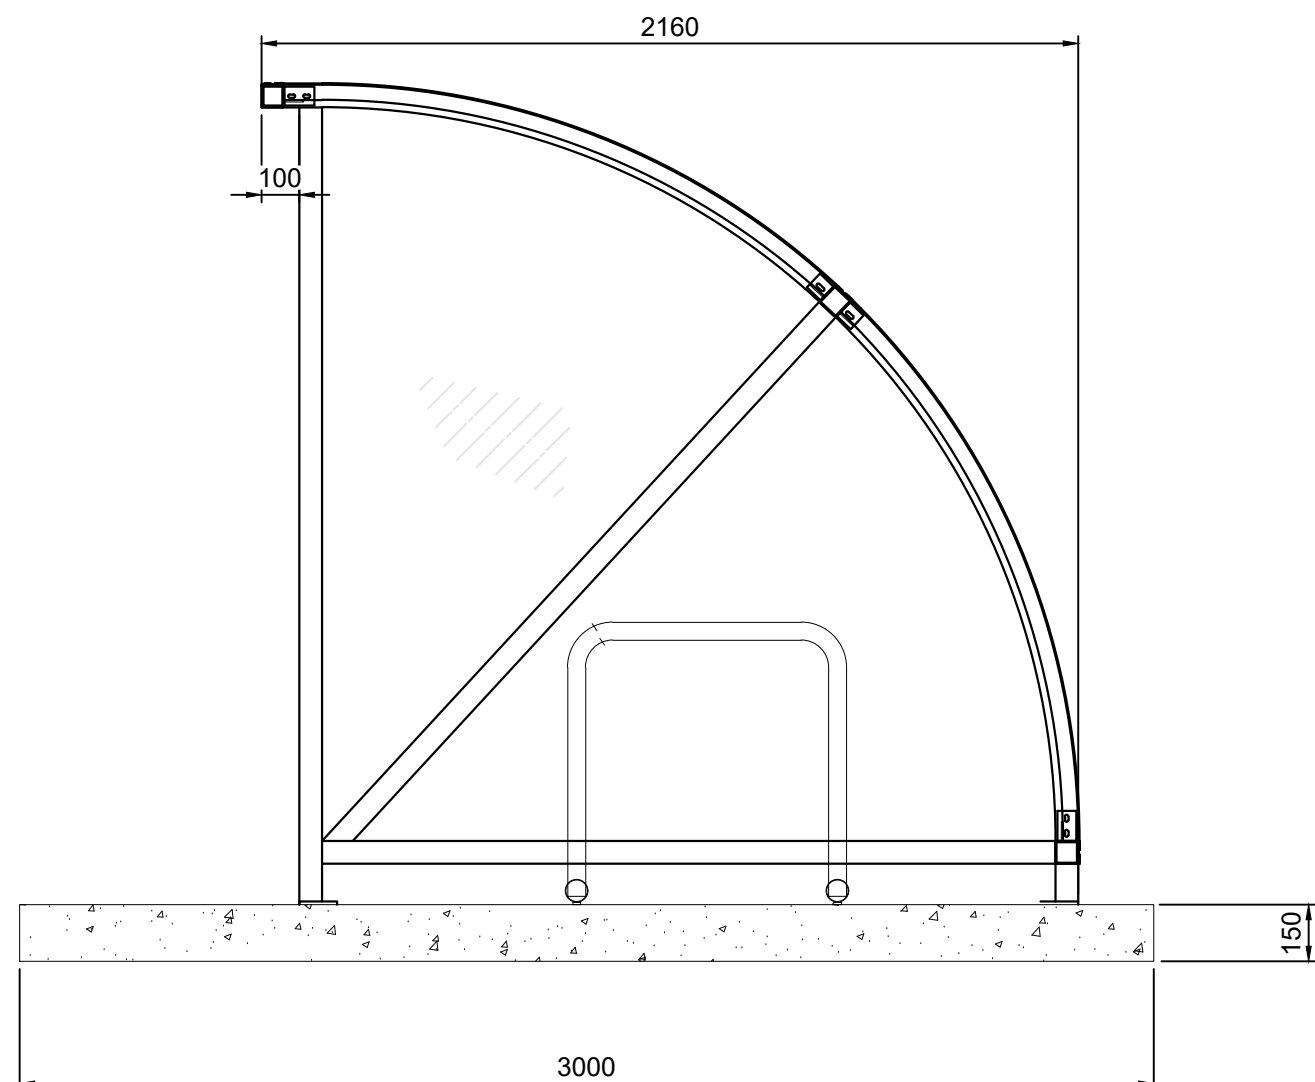

Cycle Shelter Side Elevation

Scale 1:20

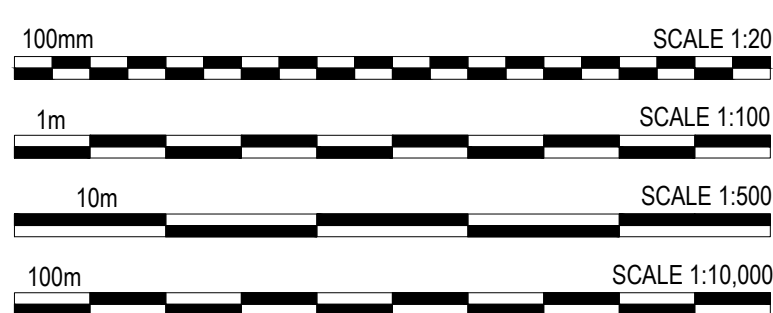

PLANNING

rev | amendments | by | dtd | date

Unit 03, Symmetry Park, Merseyside

Unit 03 Cycle Shelter Details

LOD 2 | LOI 2

TRITAX SYMMETRY
A TRITAX BIG BOX COMPANY



RIBA Plot Stage:
Document Suitability:
Date:
Scale:
Document Reference:
22605 - UMC - XXXX - SI - DR - A 0703

2 - Concept Design
S2
CT / MY
16/11/2023
As Noted @ A0
22606
Drawing no:
Revision:
P10