

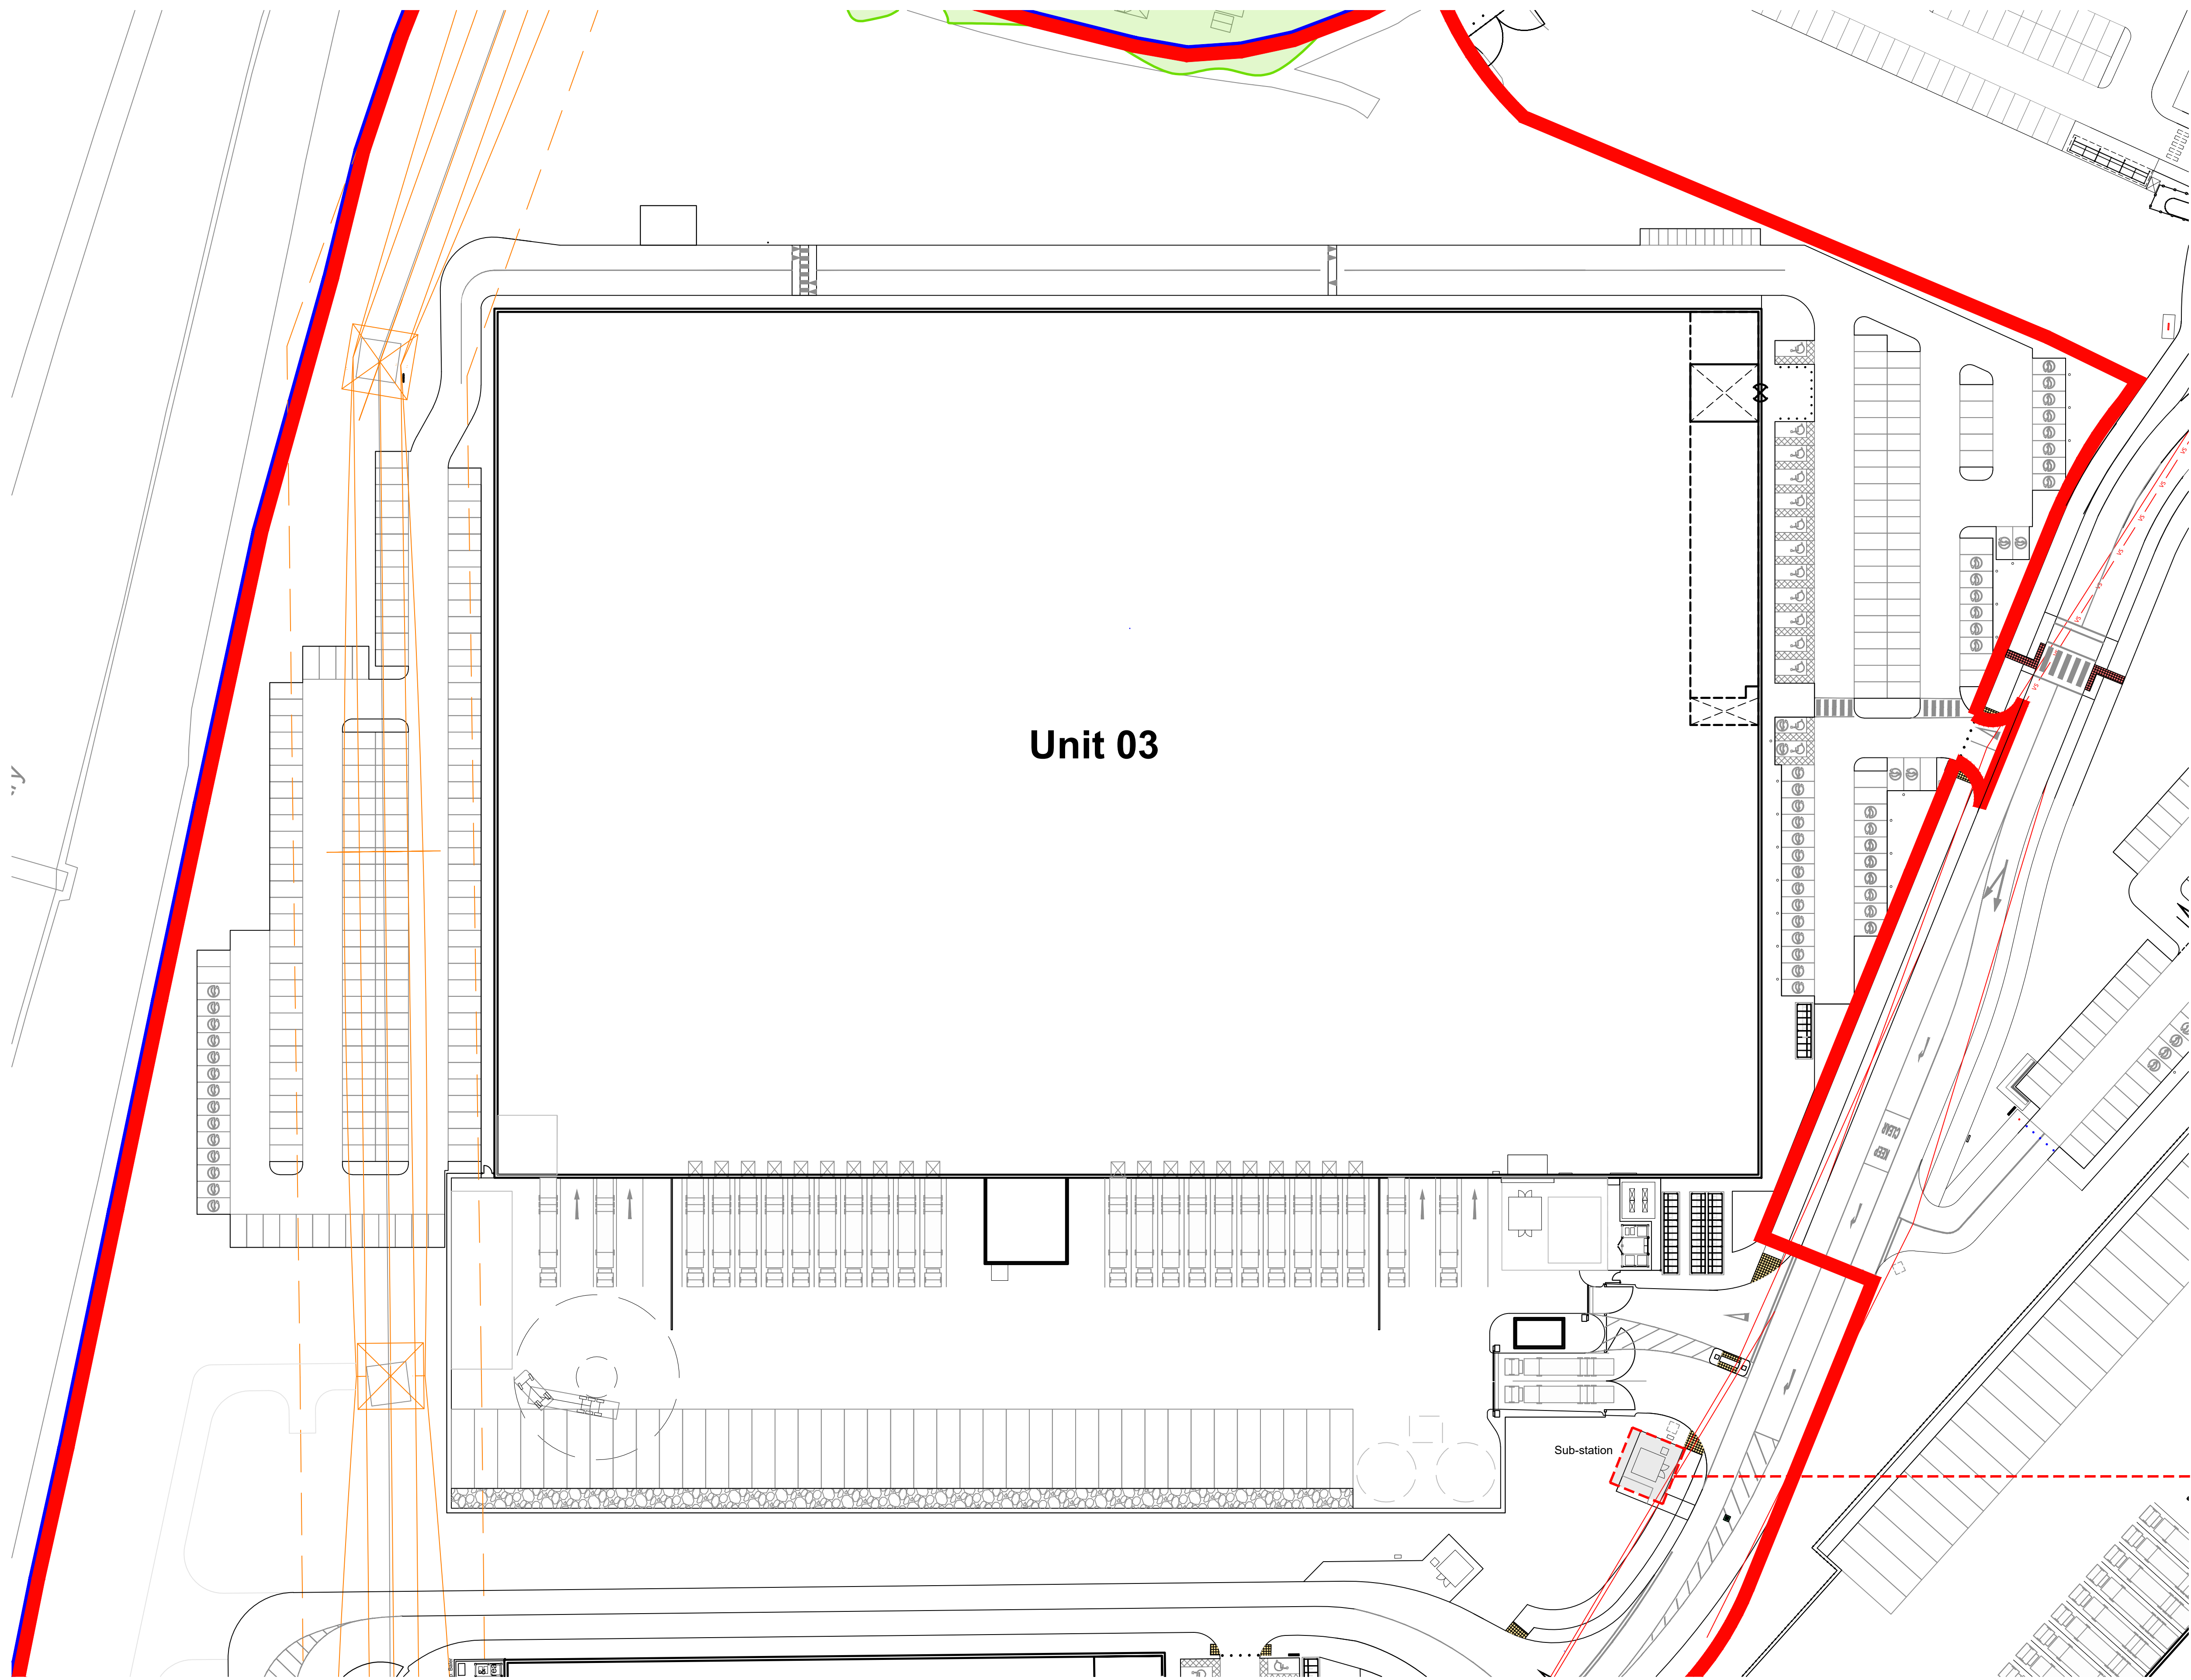


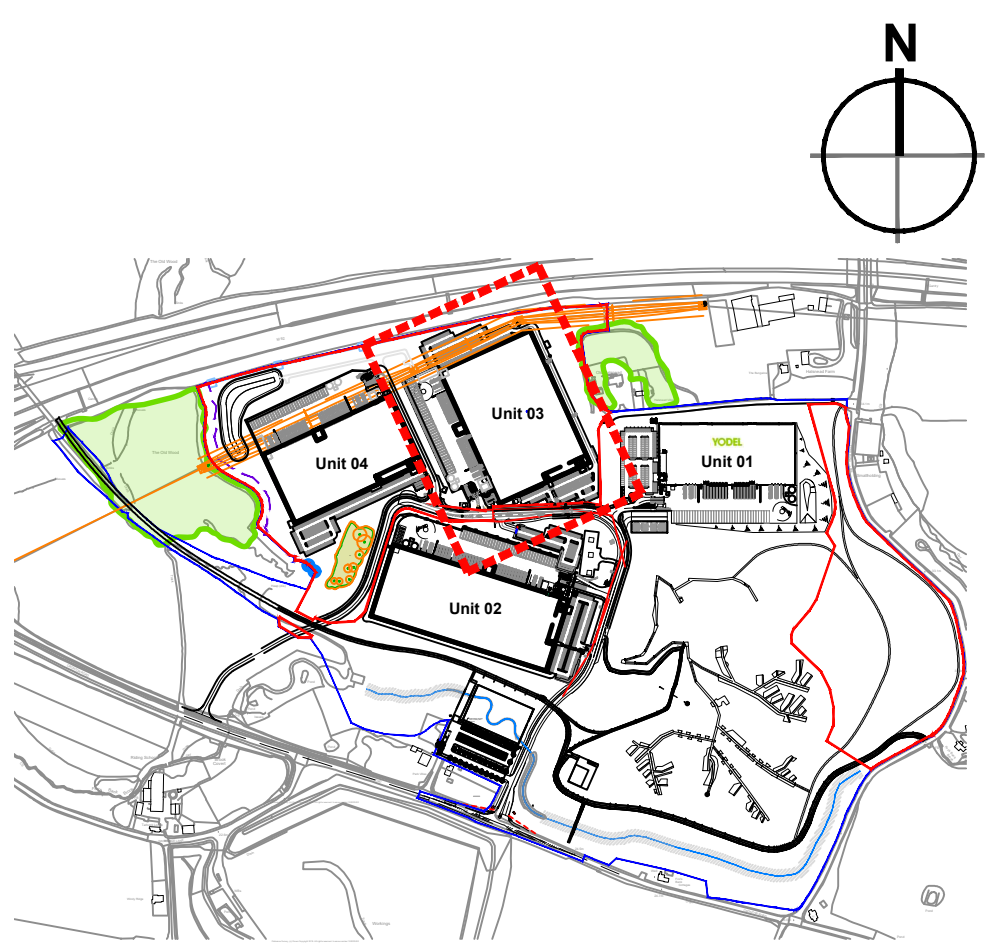


Unit 03 Site Plan
Scale 1:500

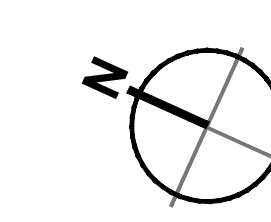


Key Plan
Scale 1:10000


Masterplan Boundary
Application Boundary

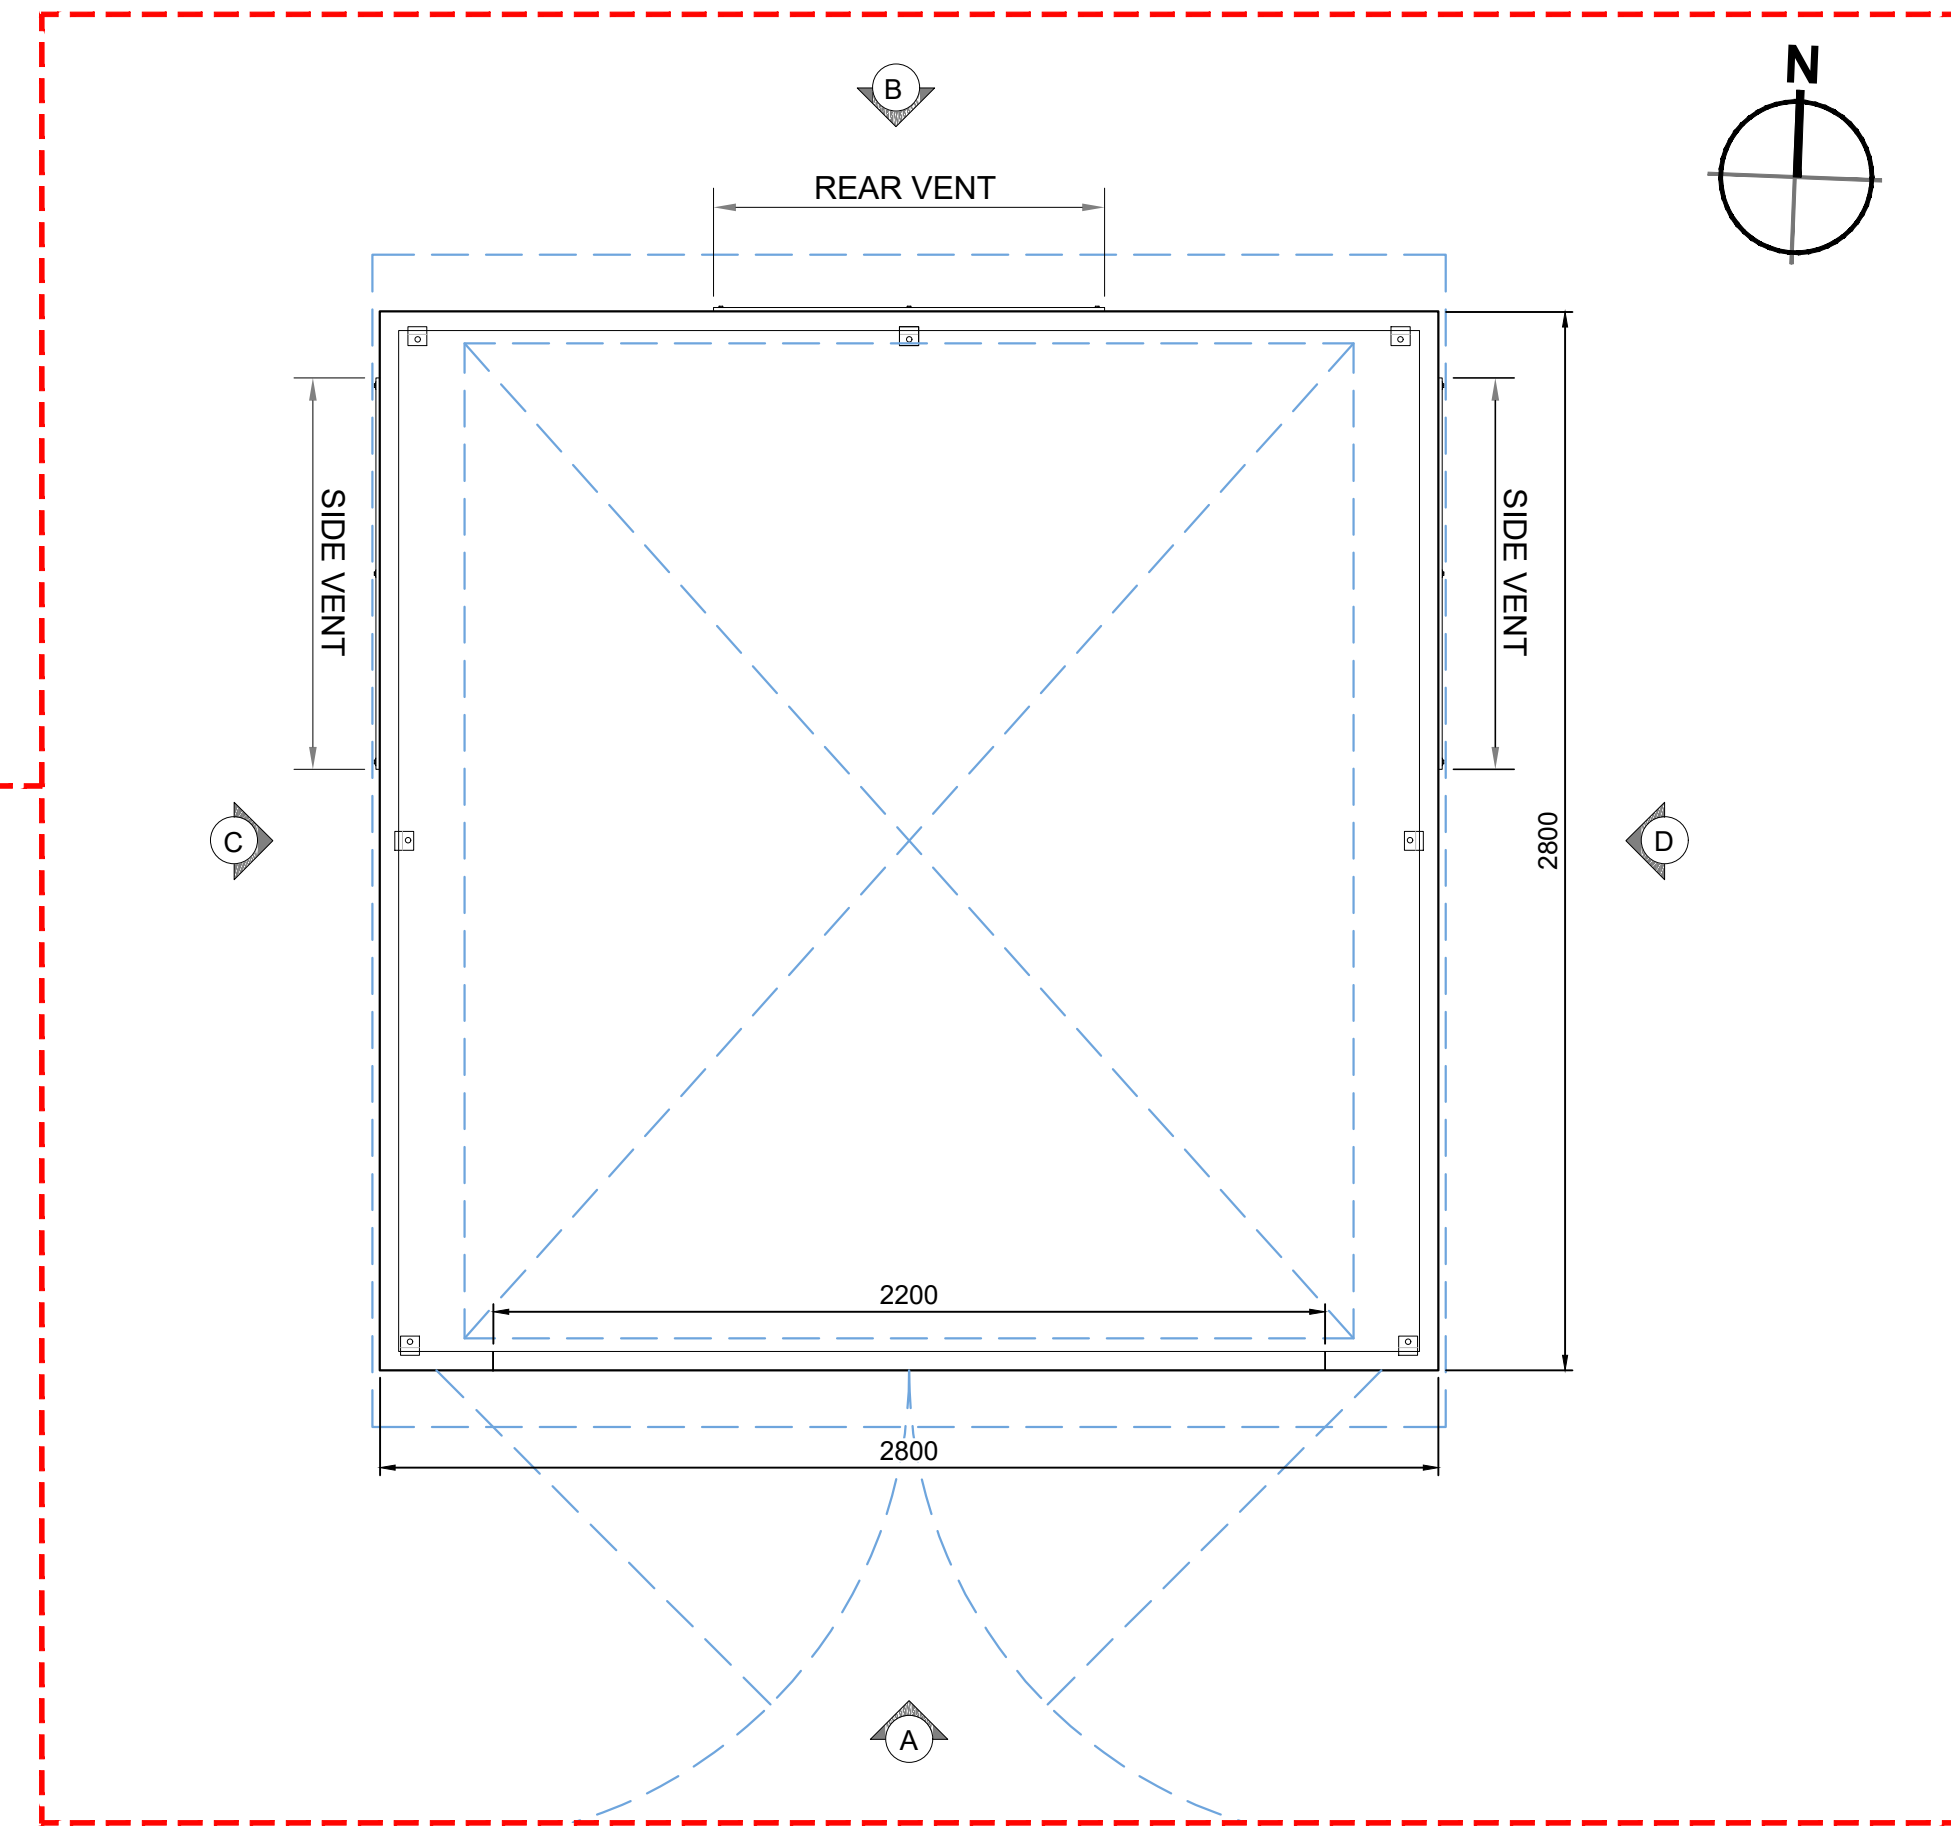


Sub-Station Plan
Scale 1:20

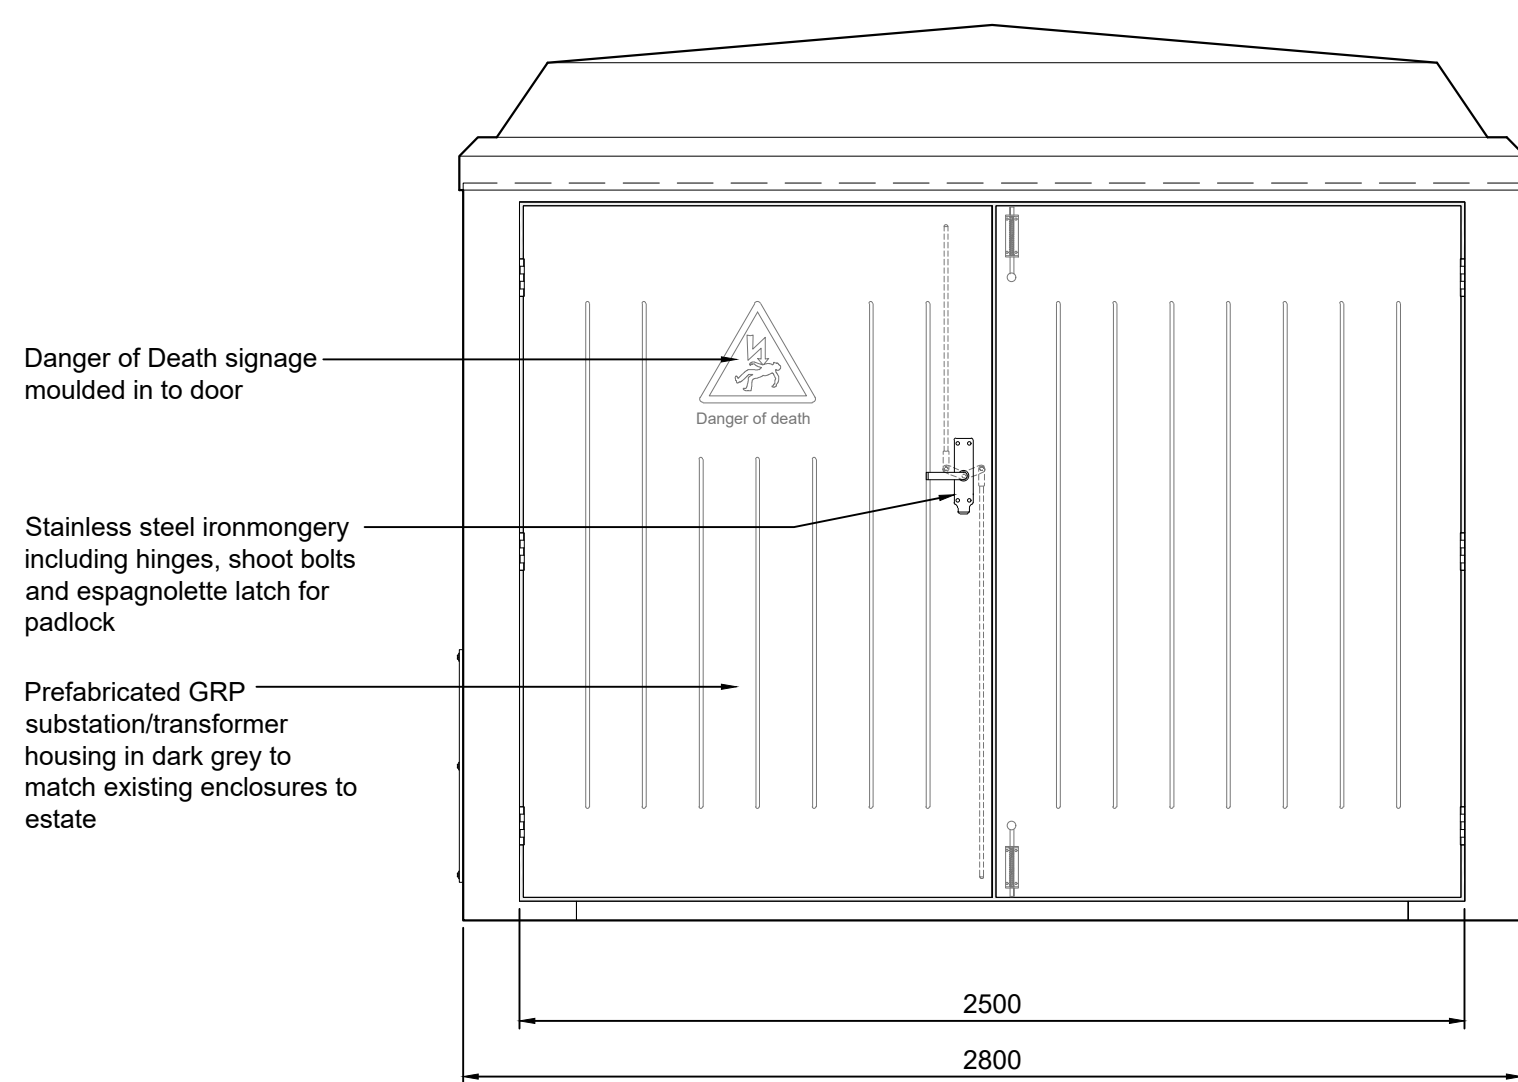


Elevation A
Scale 1:20

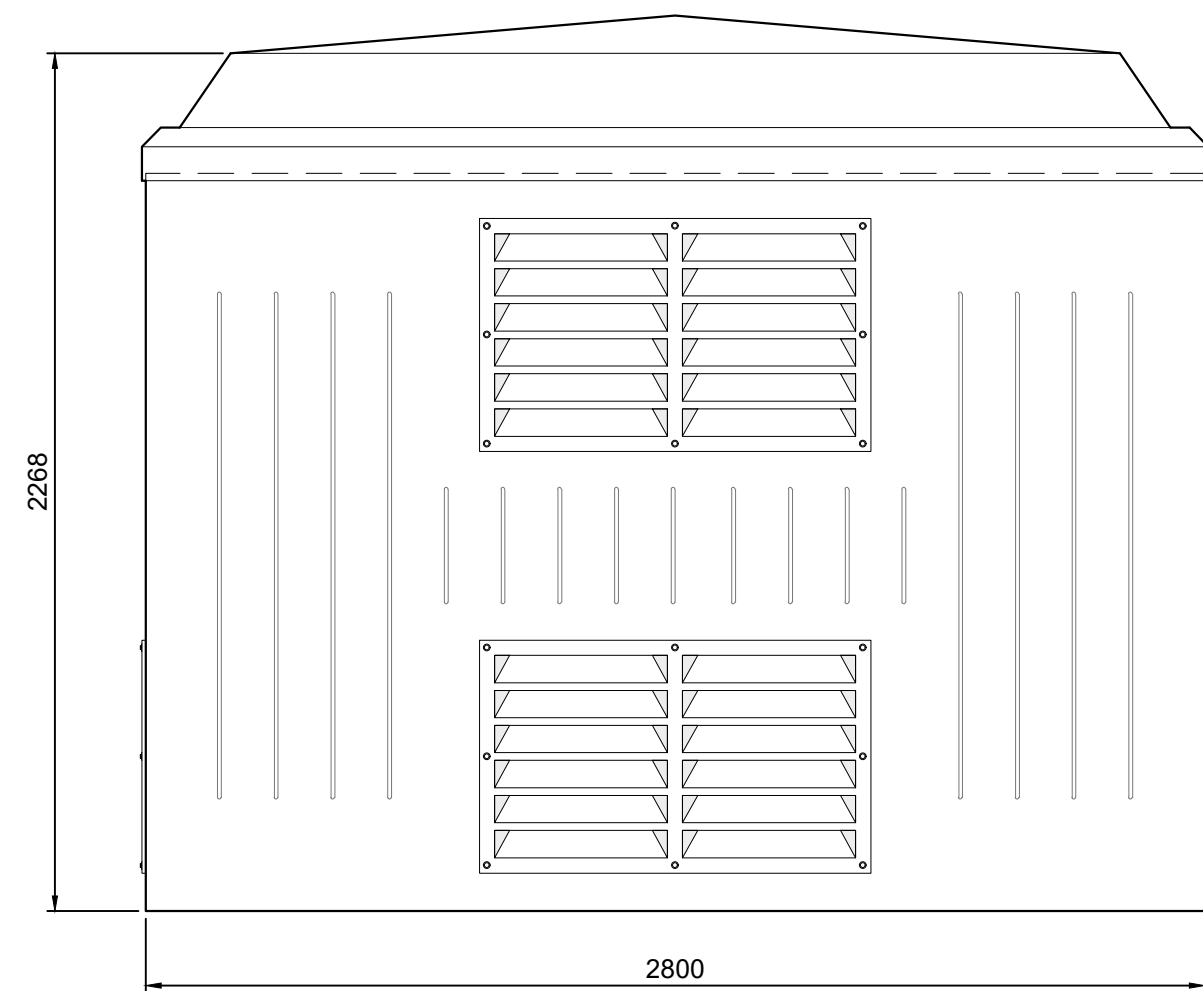


Elevation B
Scale 1:20

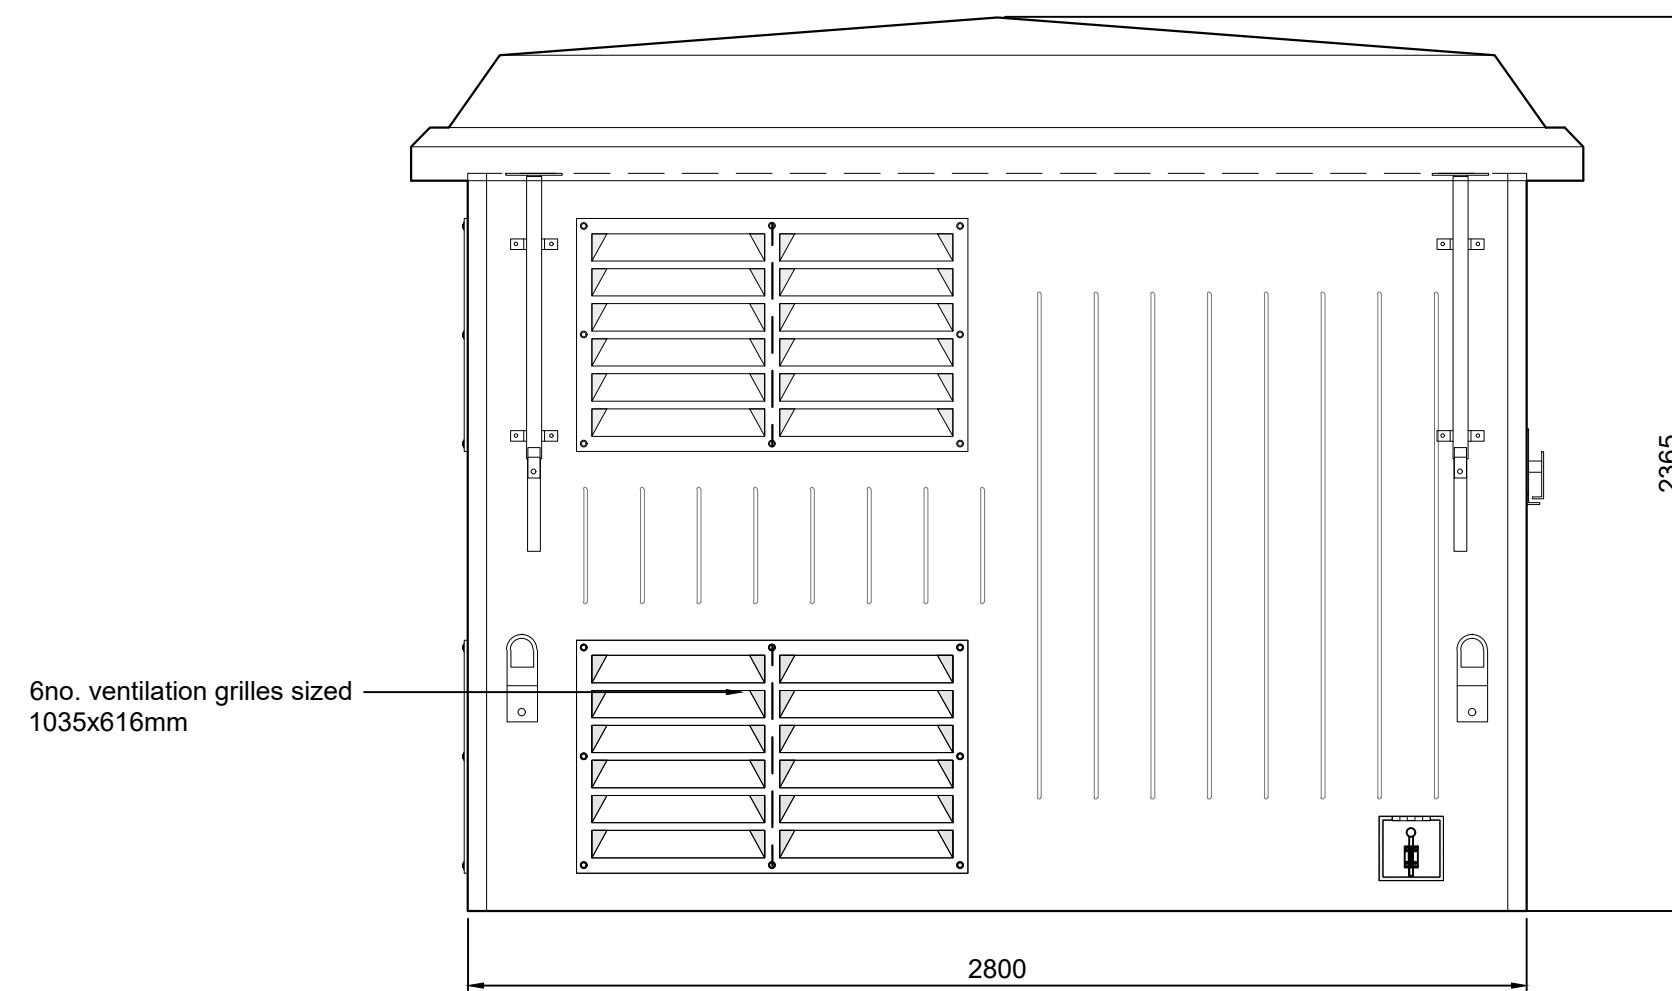

Elevation C
Scale 1:20

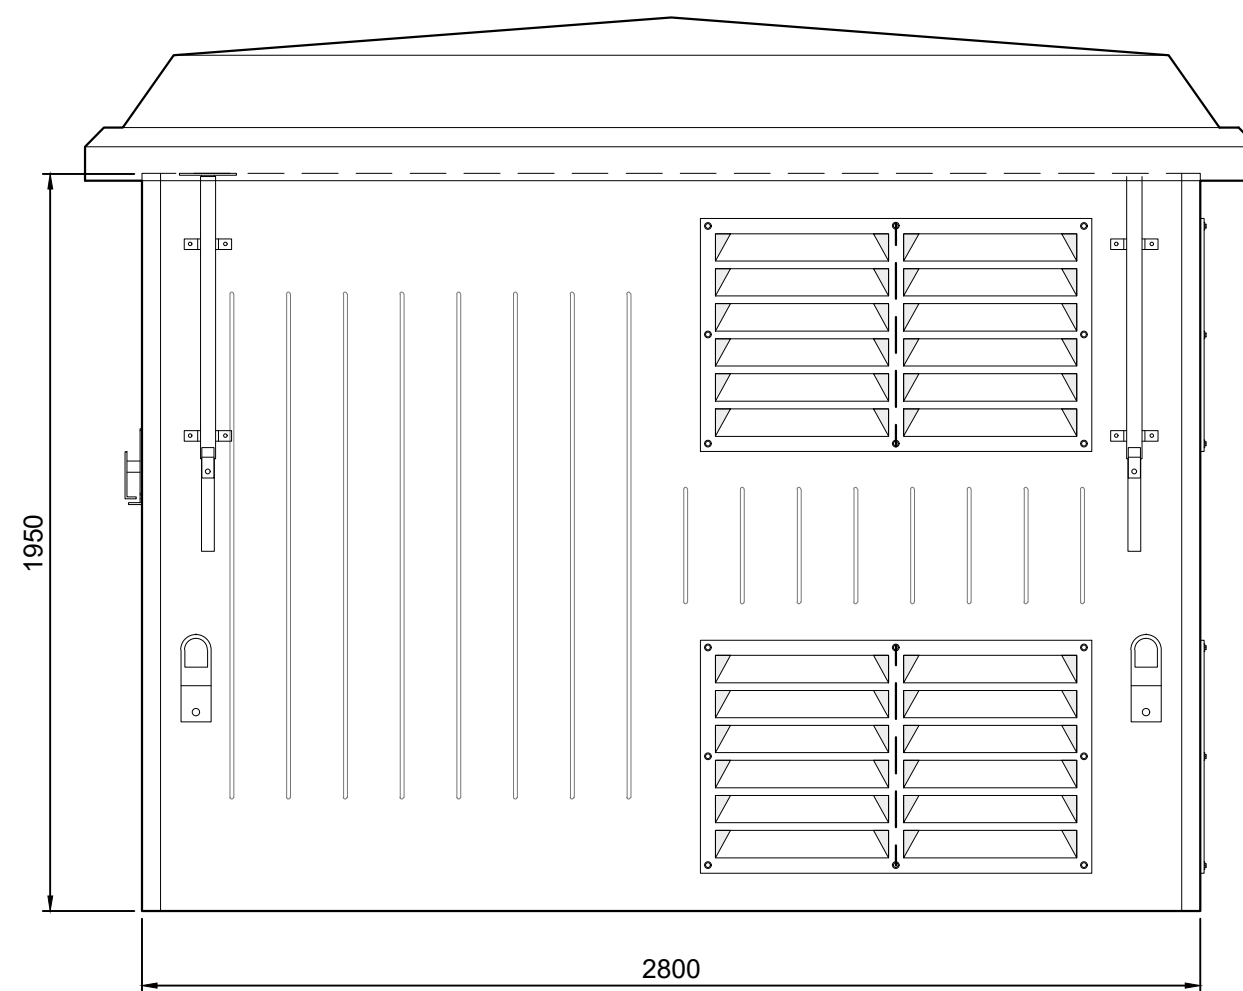

Elevation D
Scale 1:20

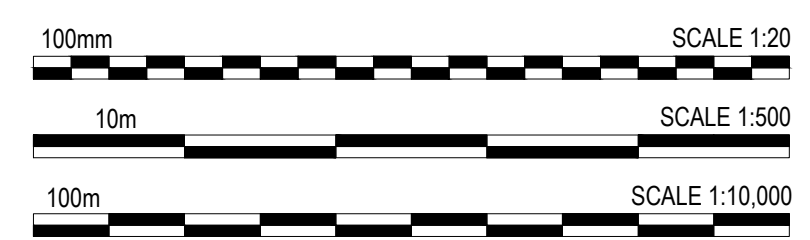

PLANNING

Unit 03, Symmetry Park, Merseyside

LOD 2	LOI 2
-------	-------

TRITAX SYMMETRY
A TRITAX BIG BOX COMPANY



Revised: 2 - Concept Design
Document: BSC / DEB
Date: 01/12/2023
Scale: As Noted @ A0
Drawing no: 22606
Revision: P09
22605 - UMC - XXXX - SI - DR - A 0706