



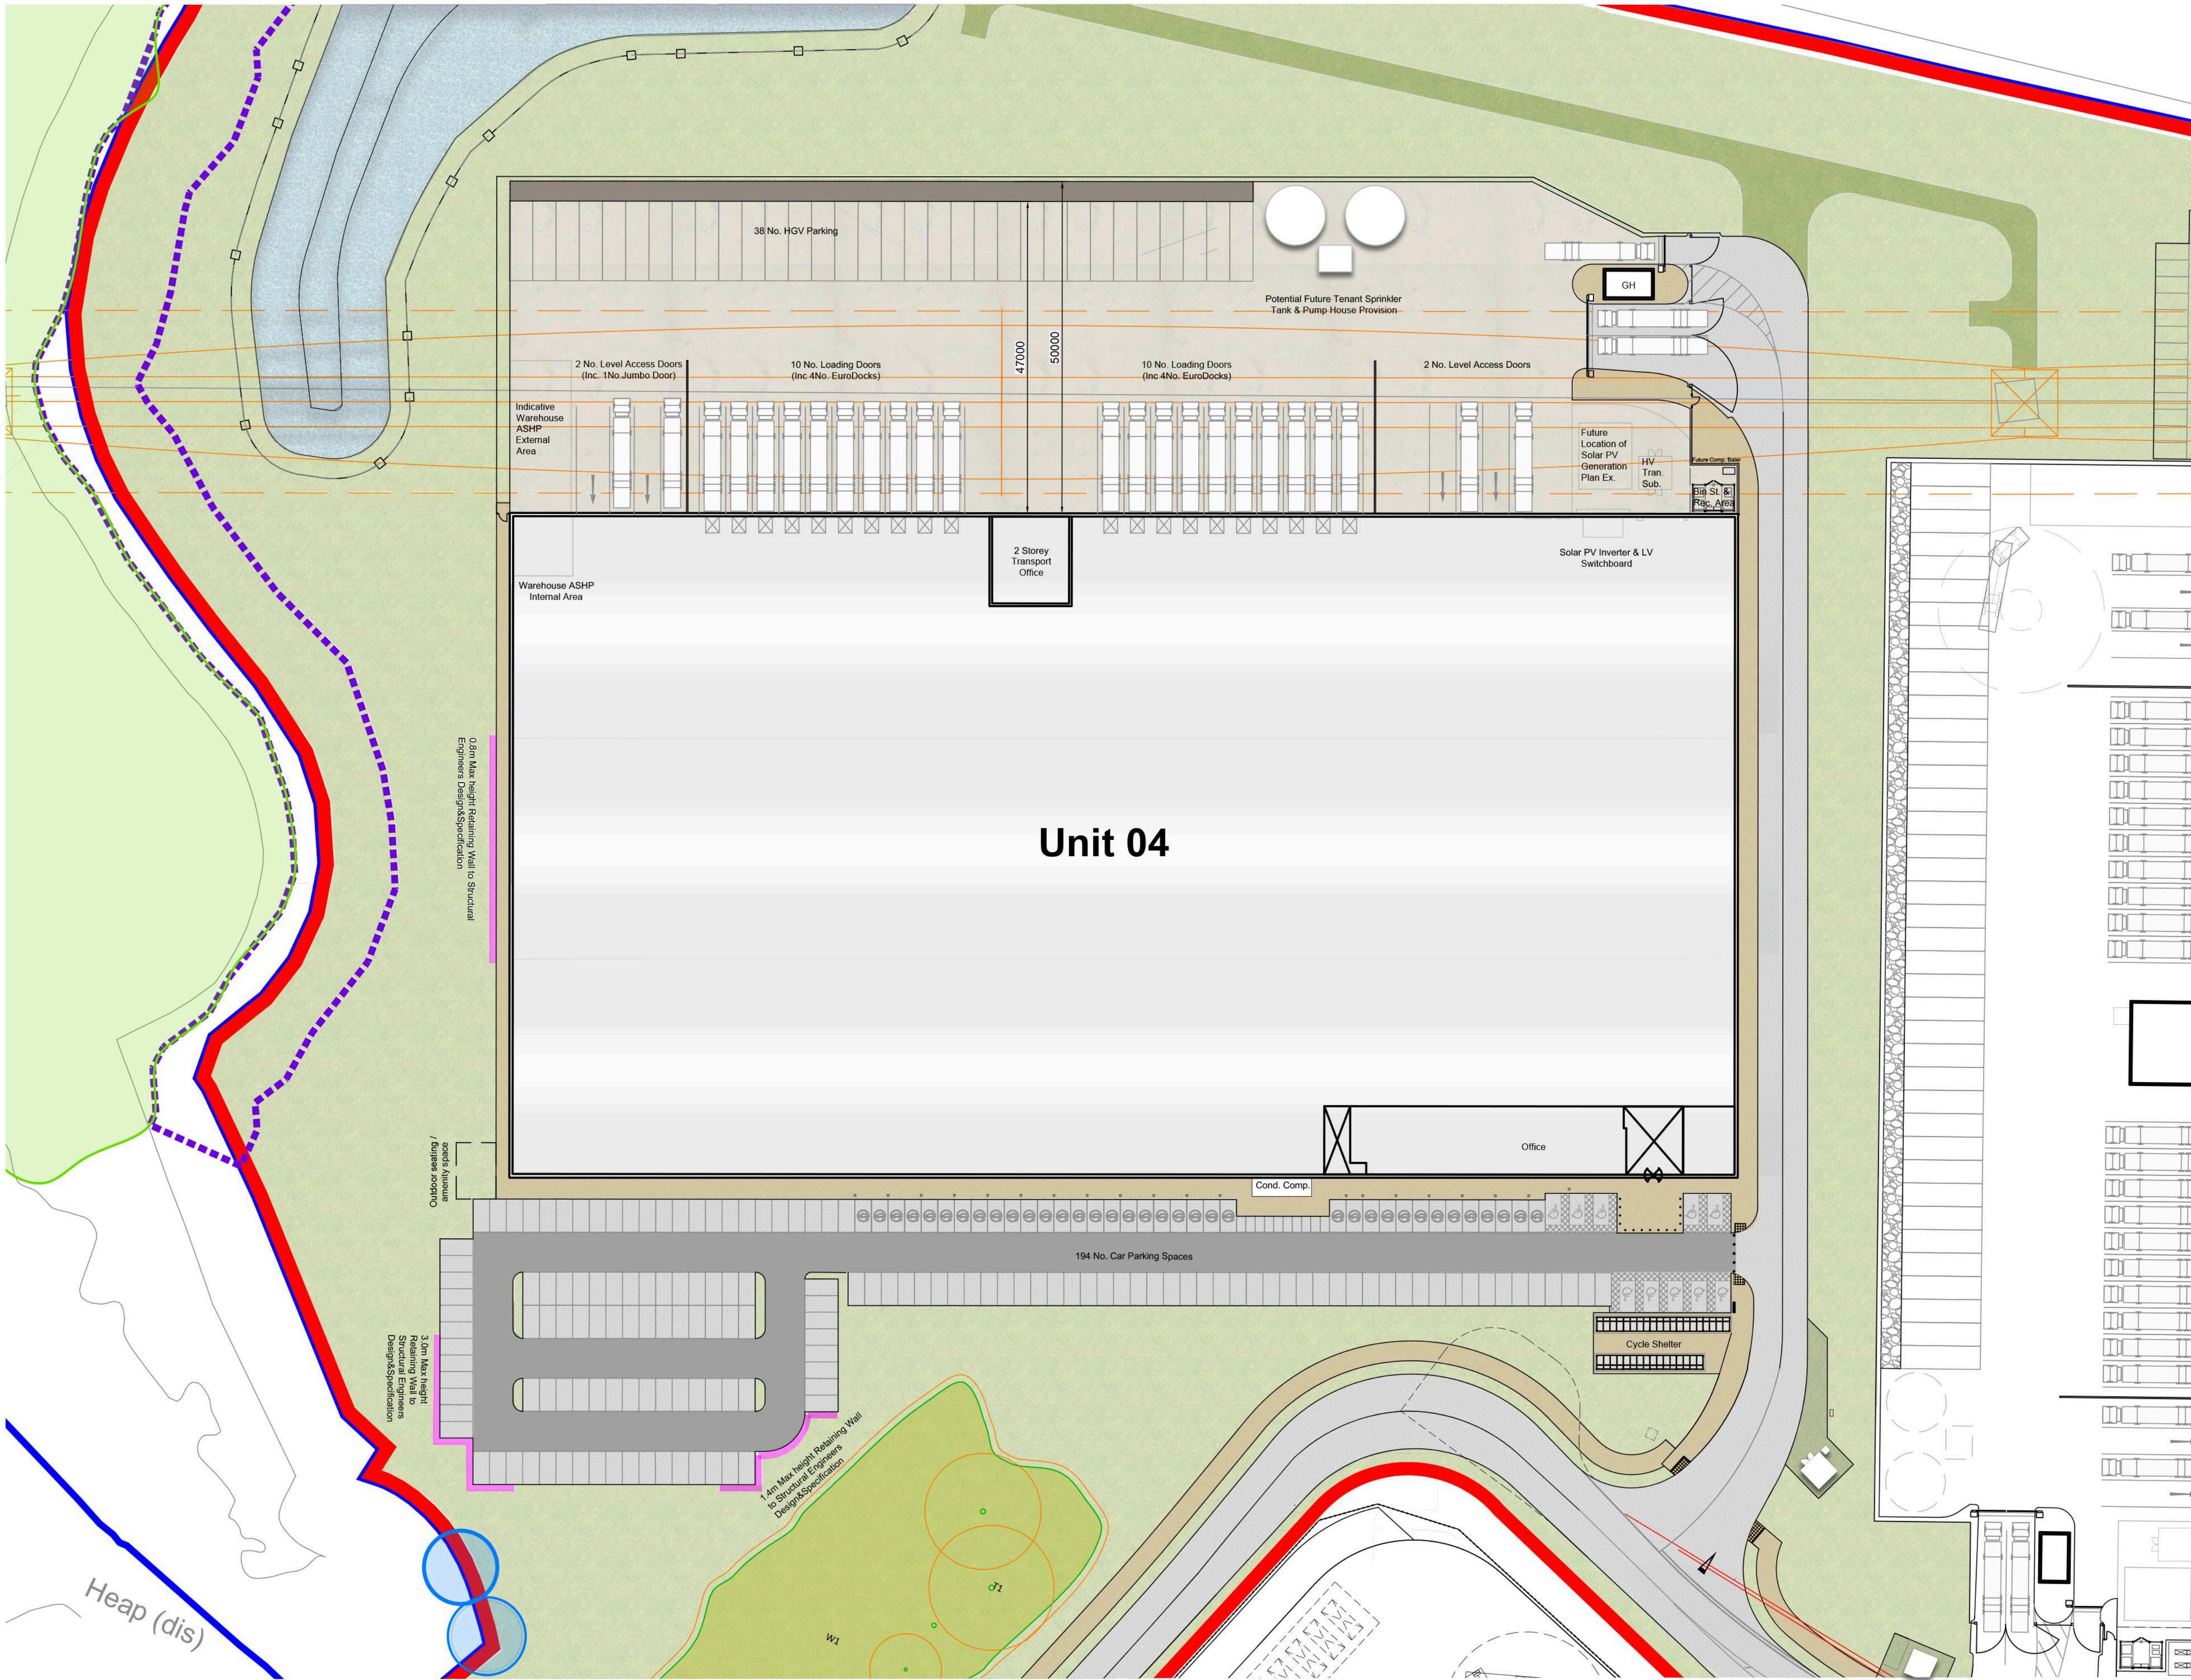

Unit 04 Site Plan
Scale 1:500

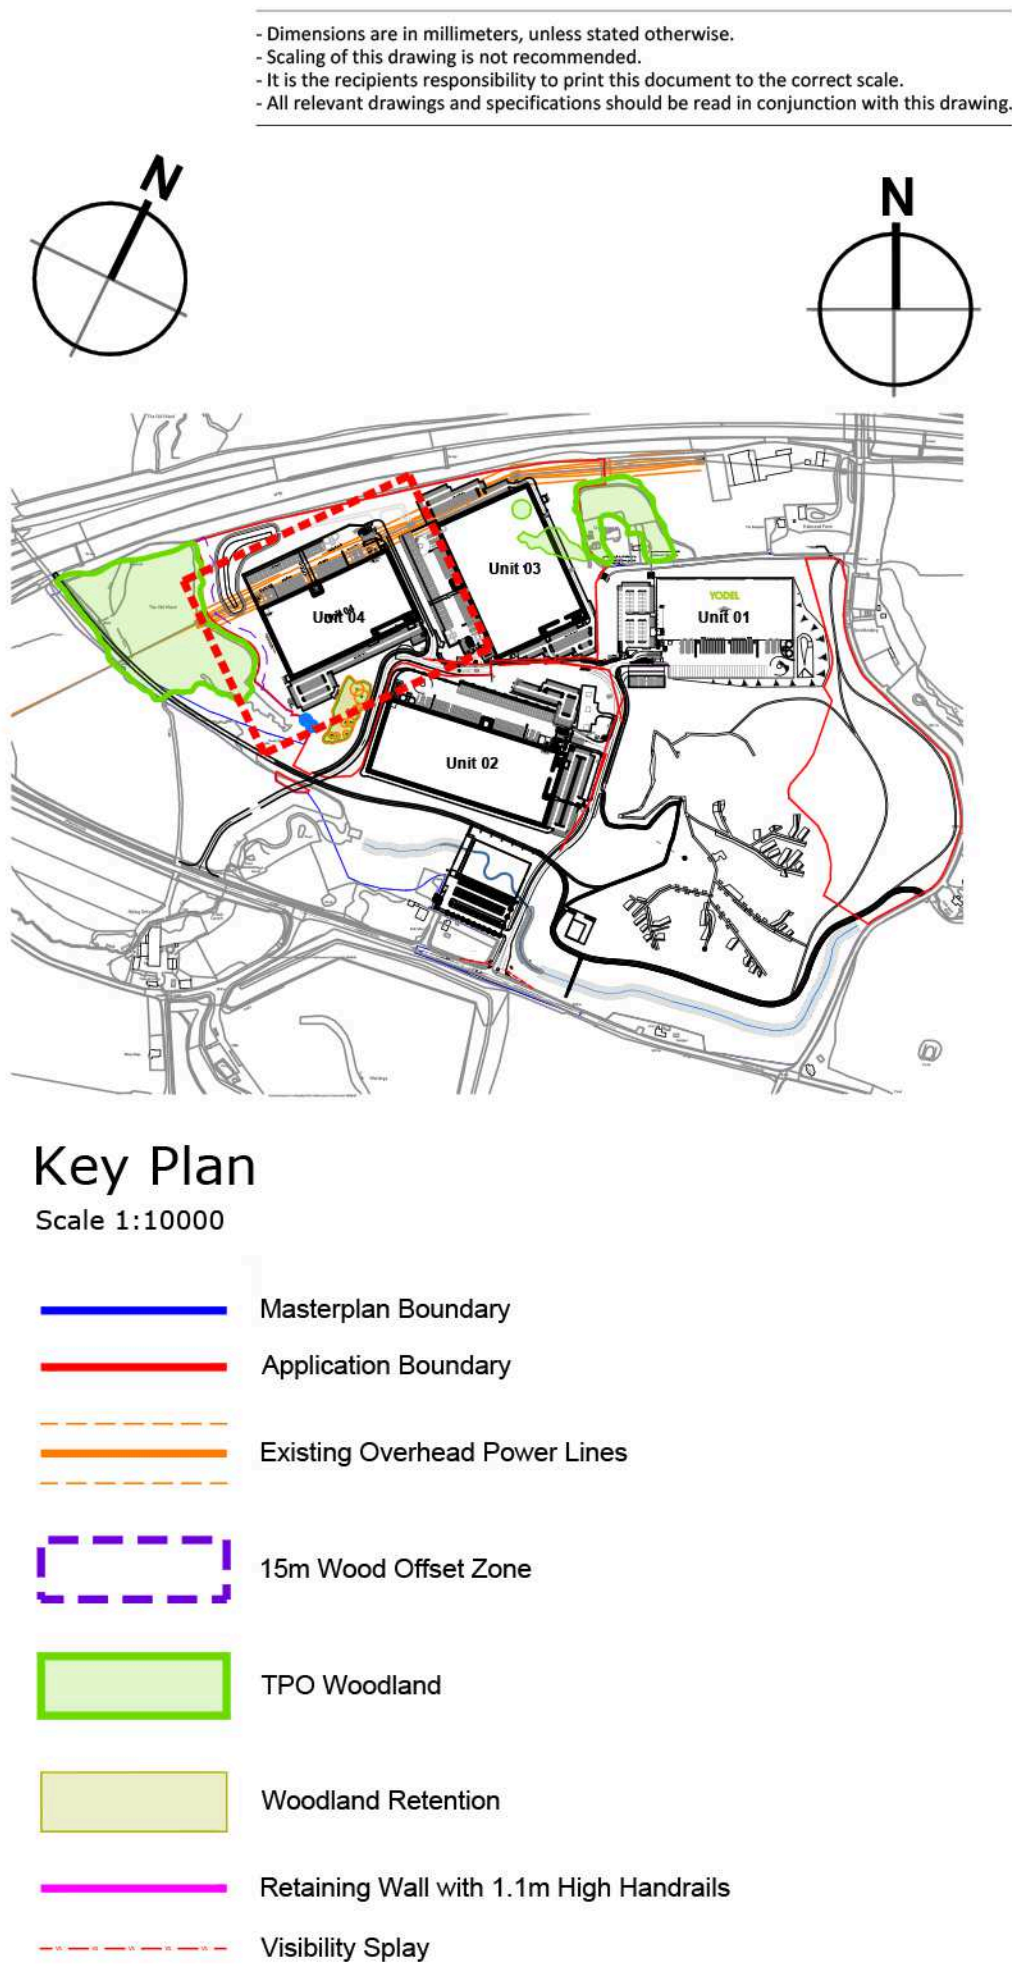

PLANNING

rev	amendments	by	ckd	date
Unit 04, Symmetry Park, Merseyside				
Unit 04 Site Plan				
LOD 2		LOI 2		
 A TRITAX BIG BOX COMPANY				
				
RIBA PoW Stage: Document Suitability: Drawn / Checked: Date: Scale: UMC Project Number: Document Reference:		2 - Concept Design S2 BMC / MY 30/01/2023 As Noted @ A1 22606 22606		
22606 - UMC - XXXX - SI - DR - A		0673		Revision: P10

