


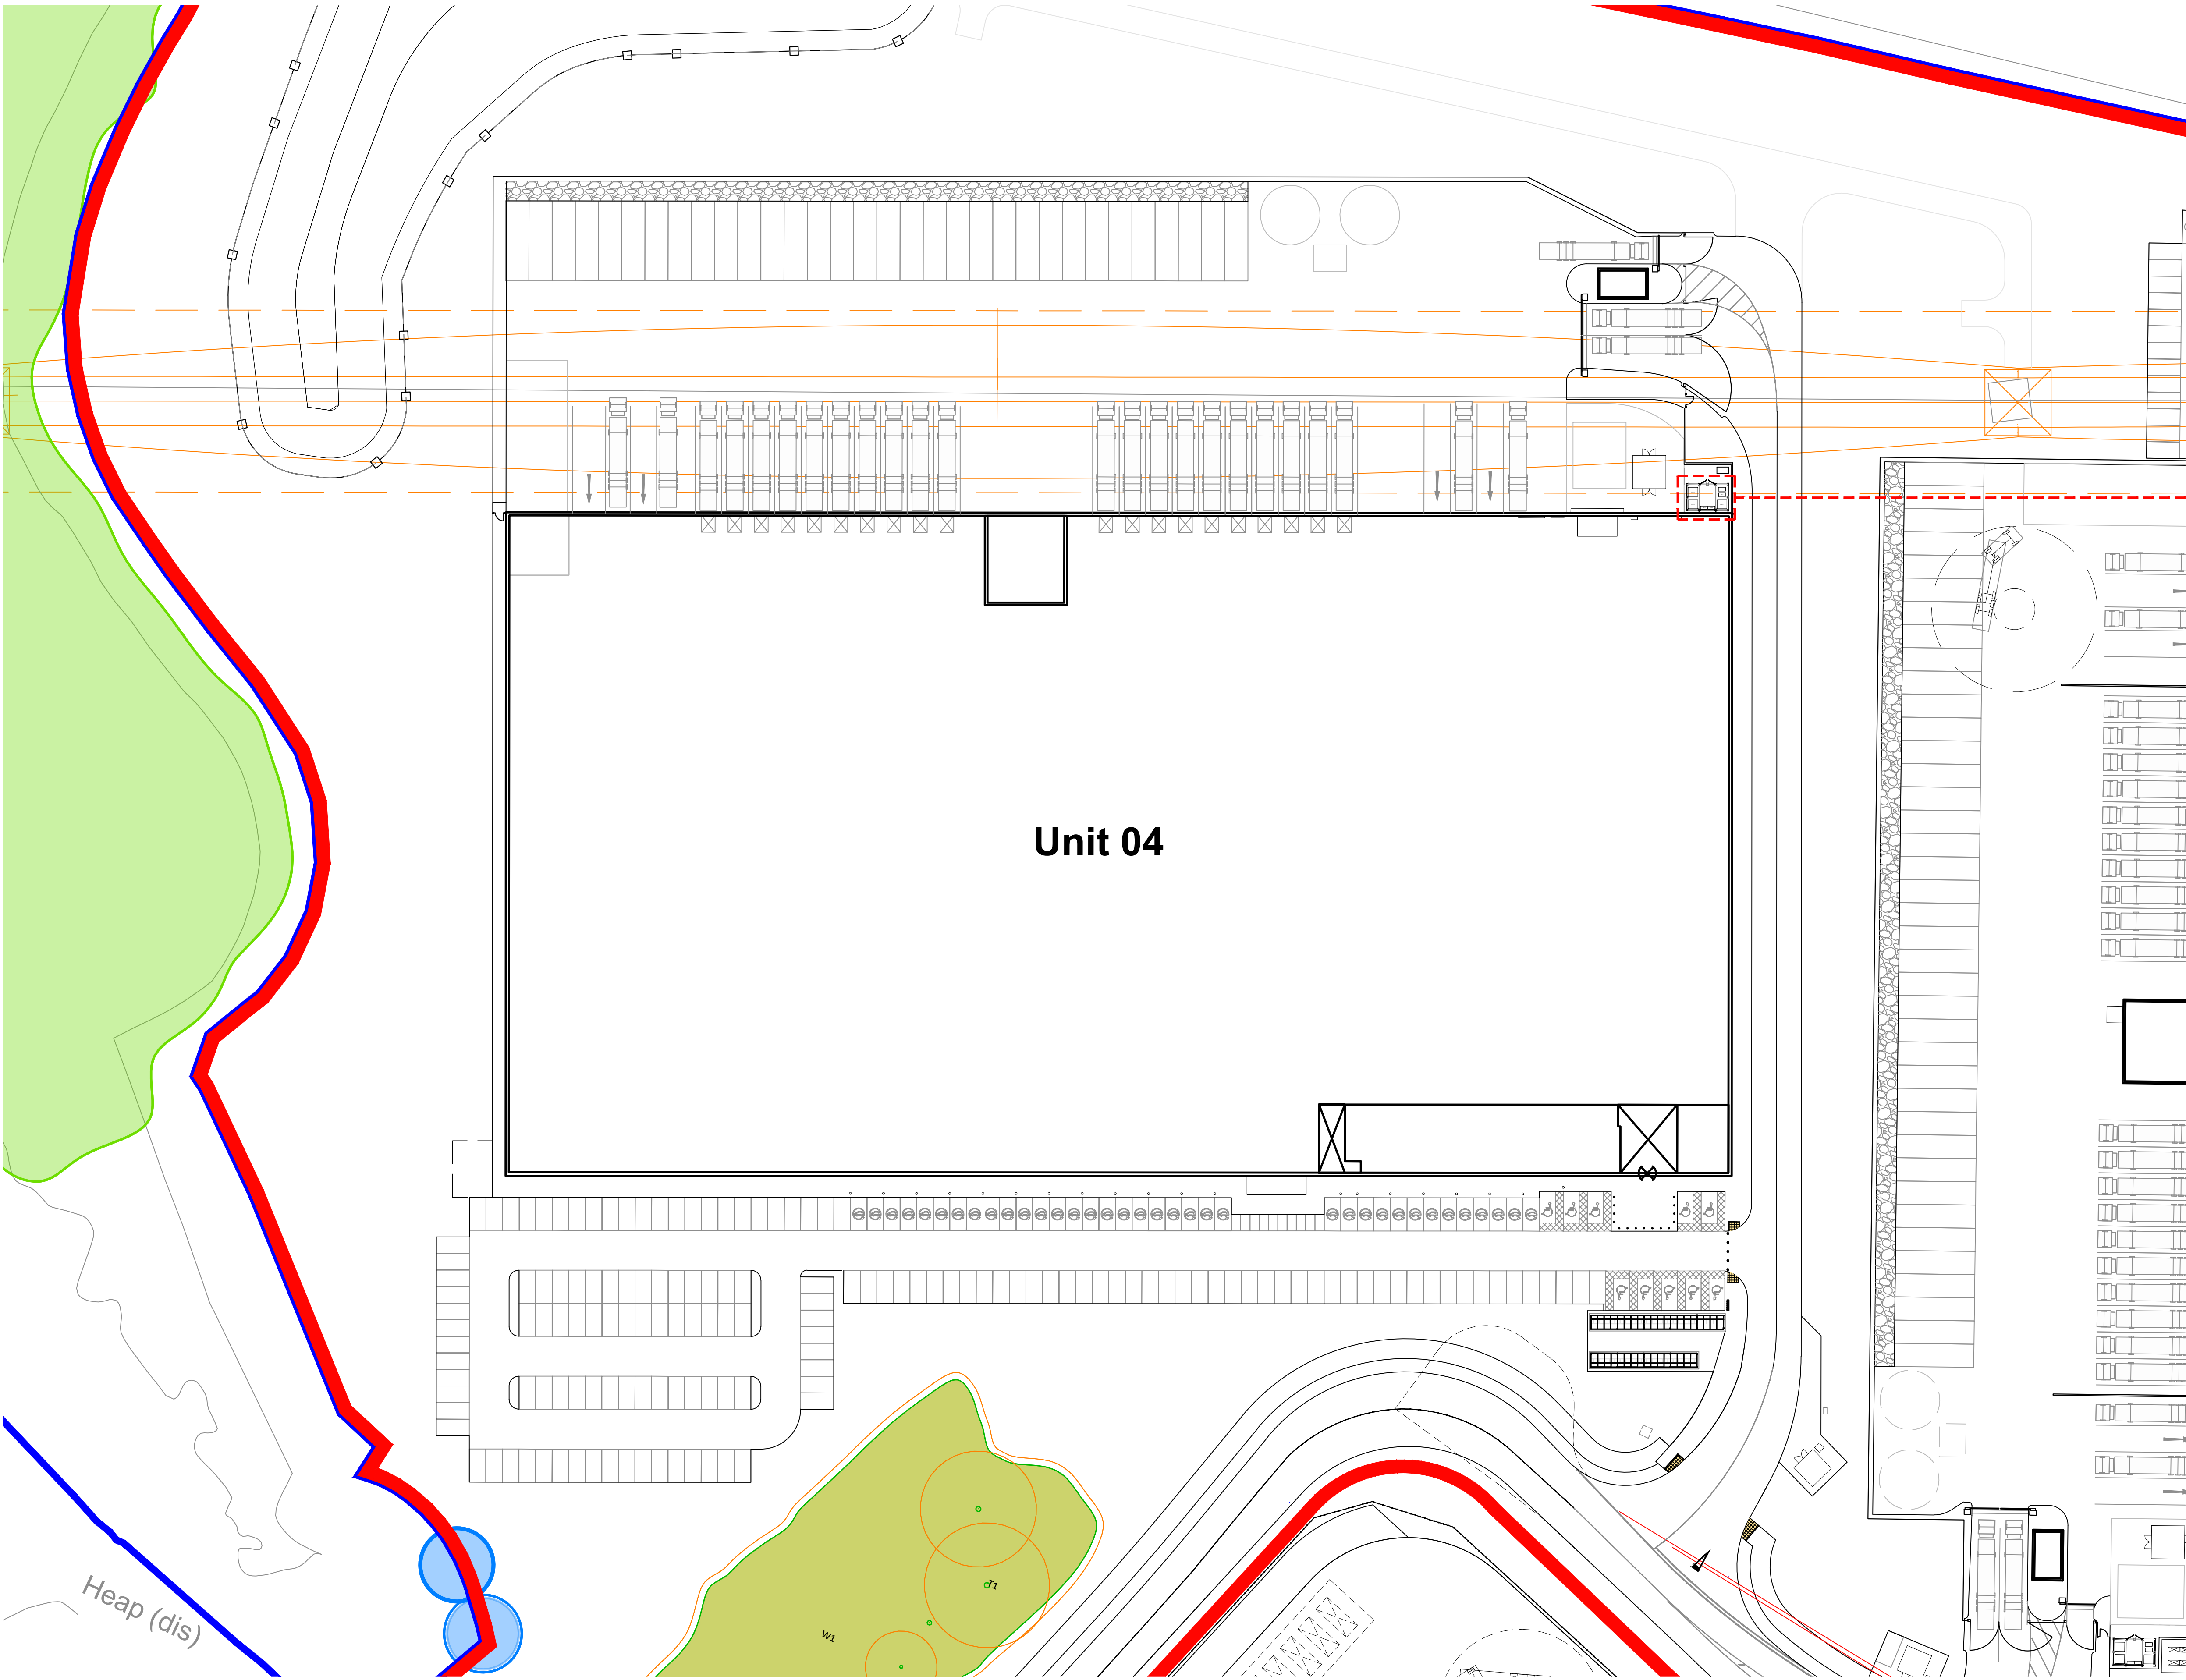
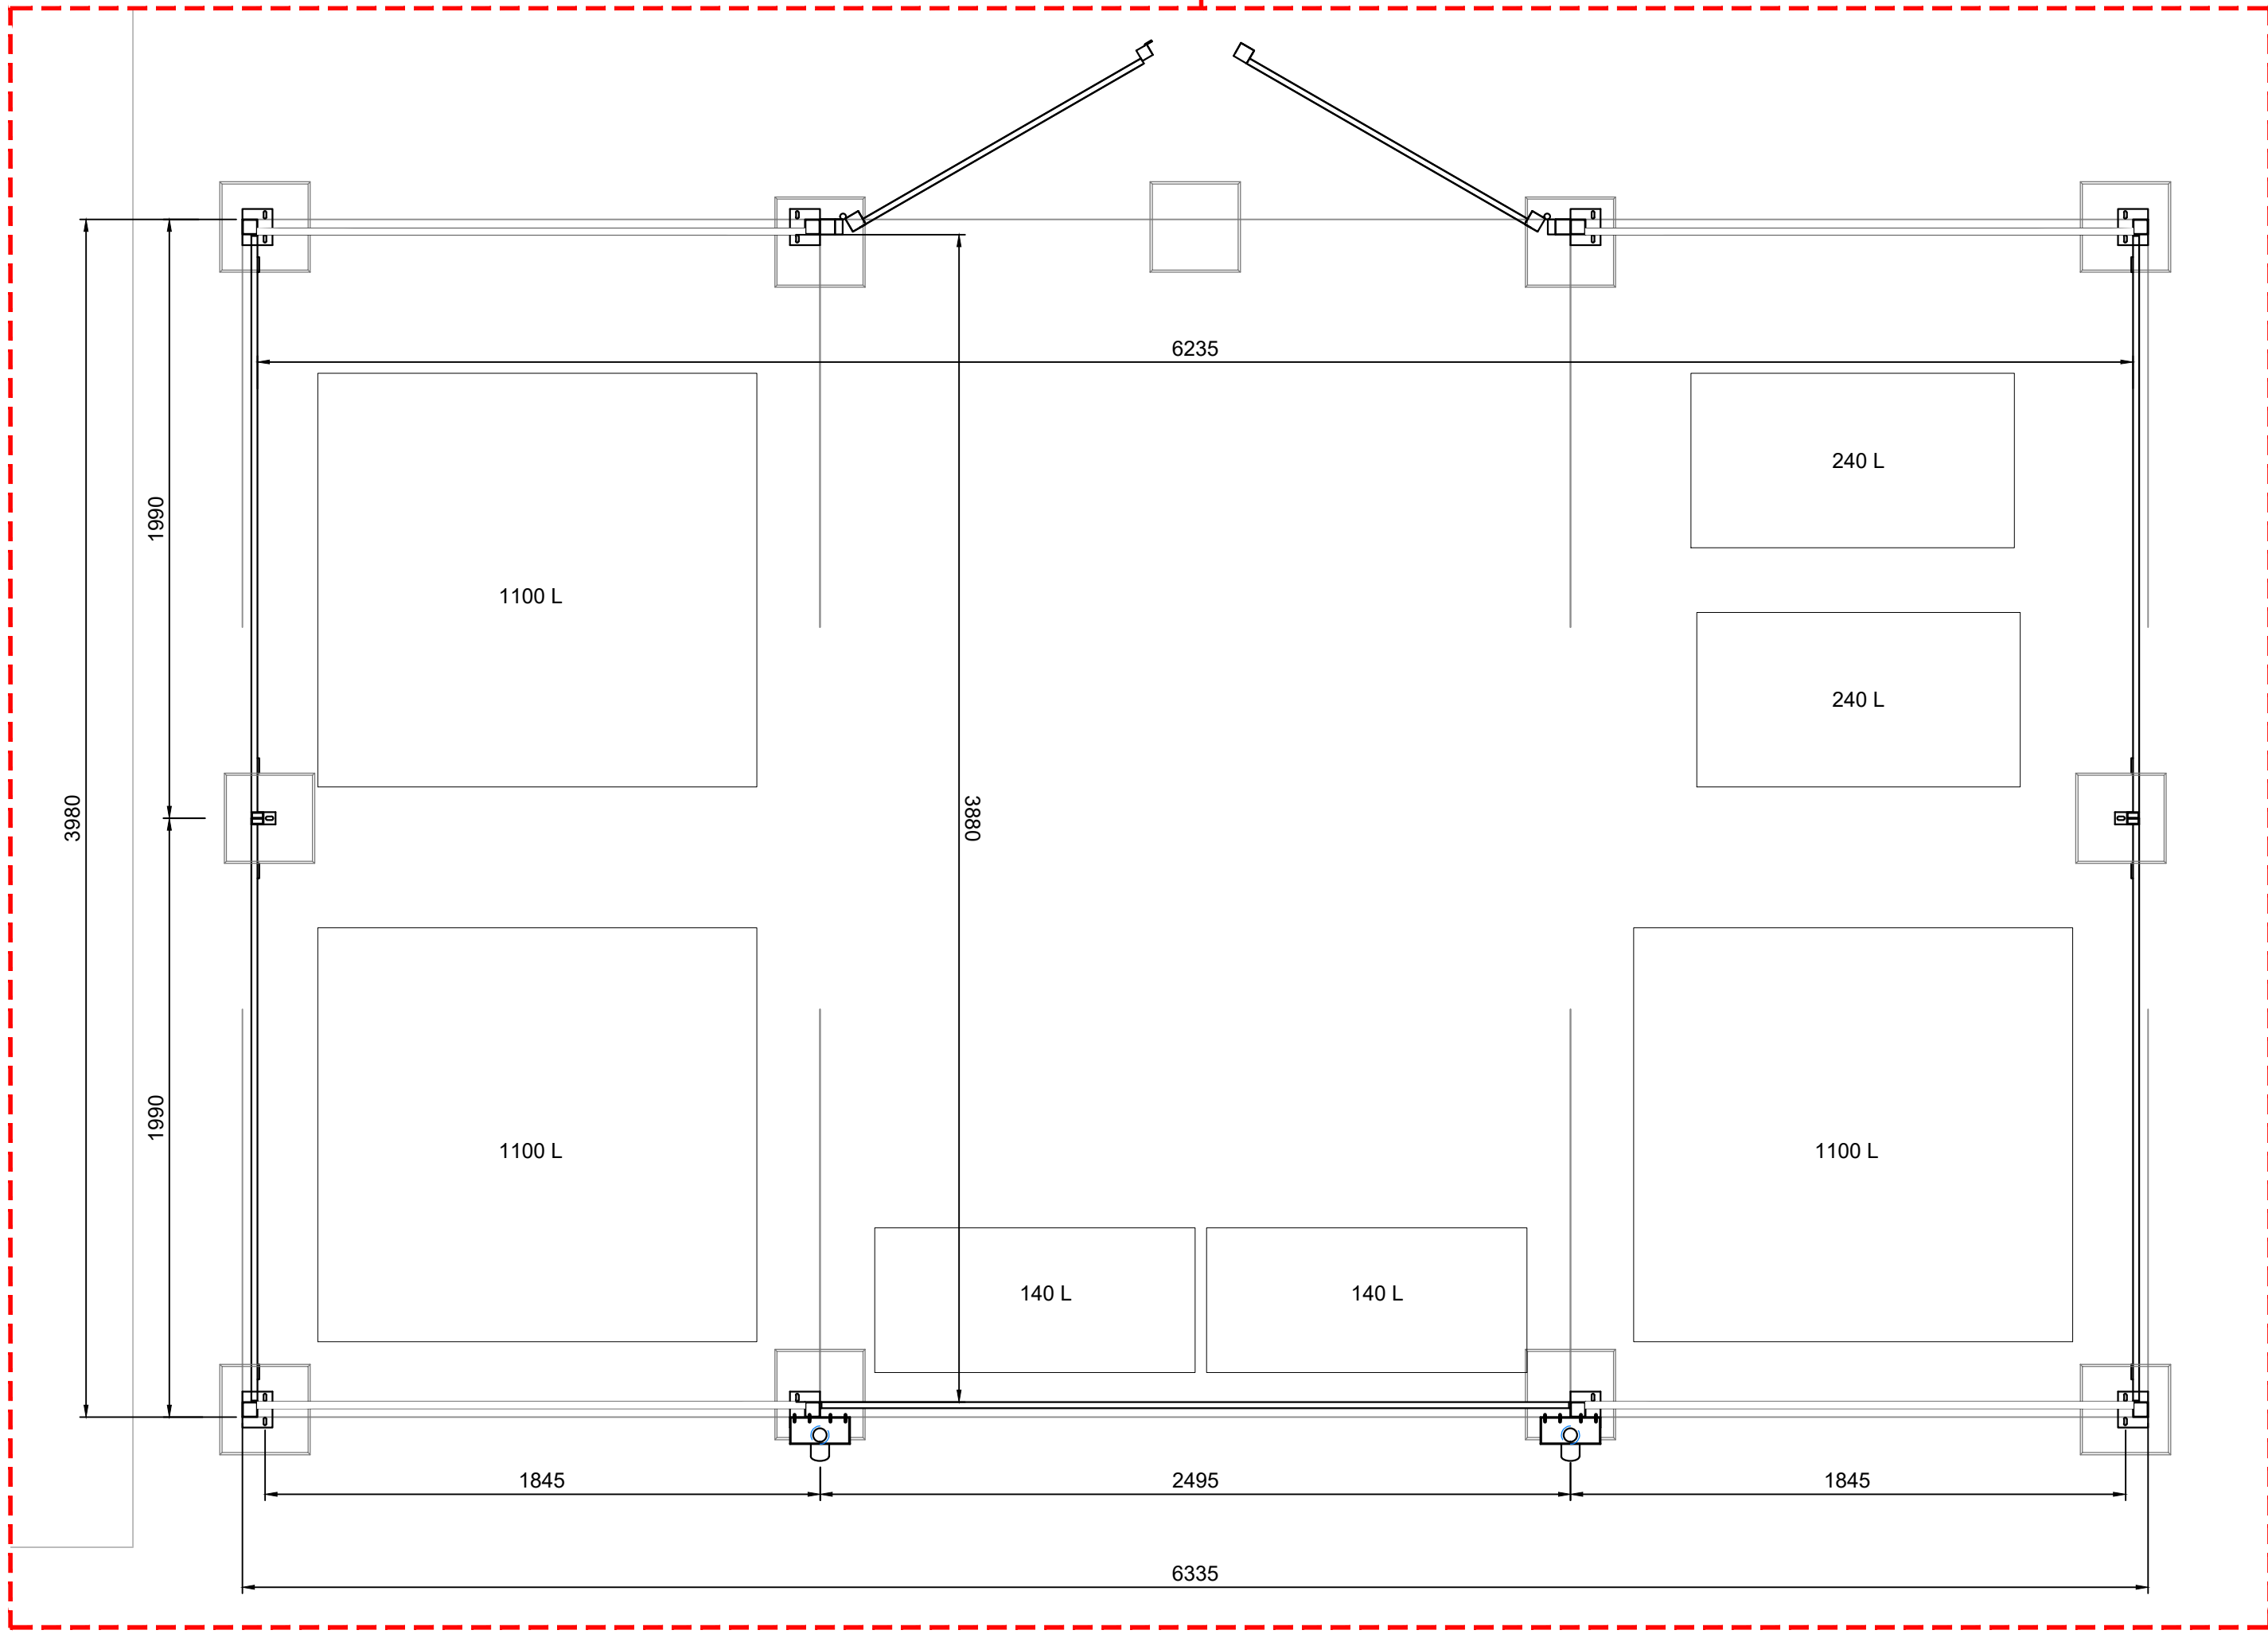


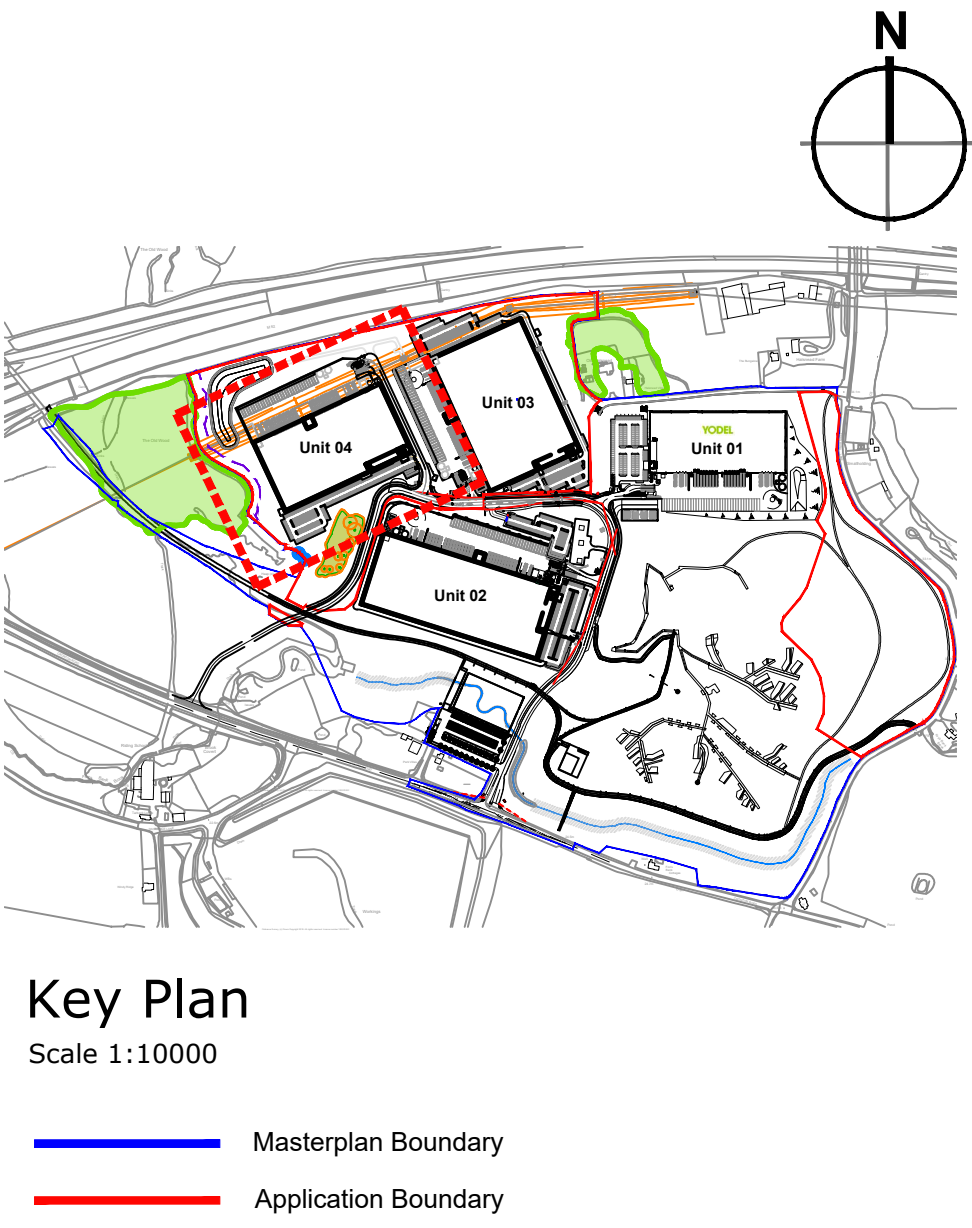


Unit 04 Site Plan
Scale 1:500

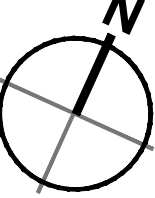


Bin Store Plan
Scale 1:20

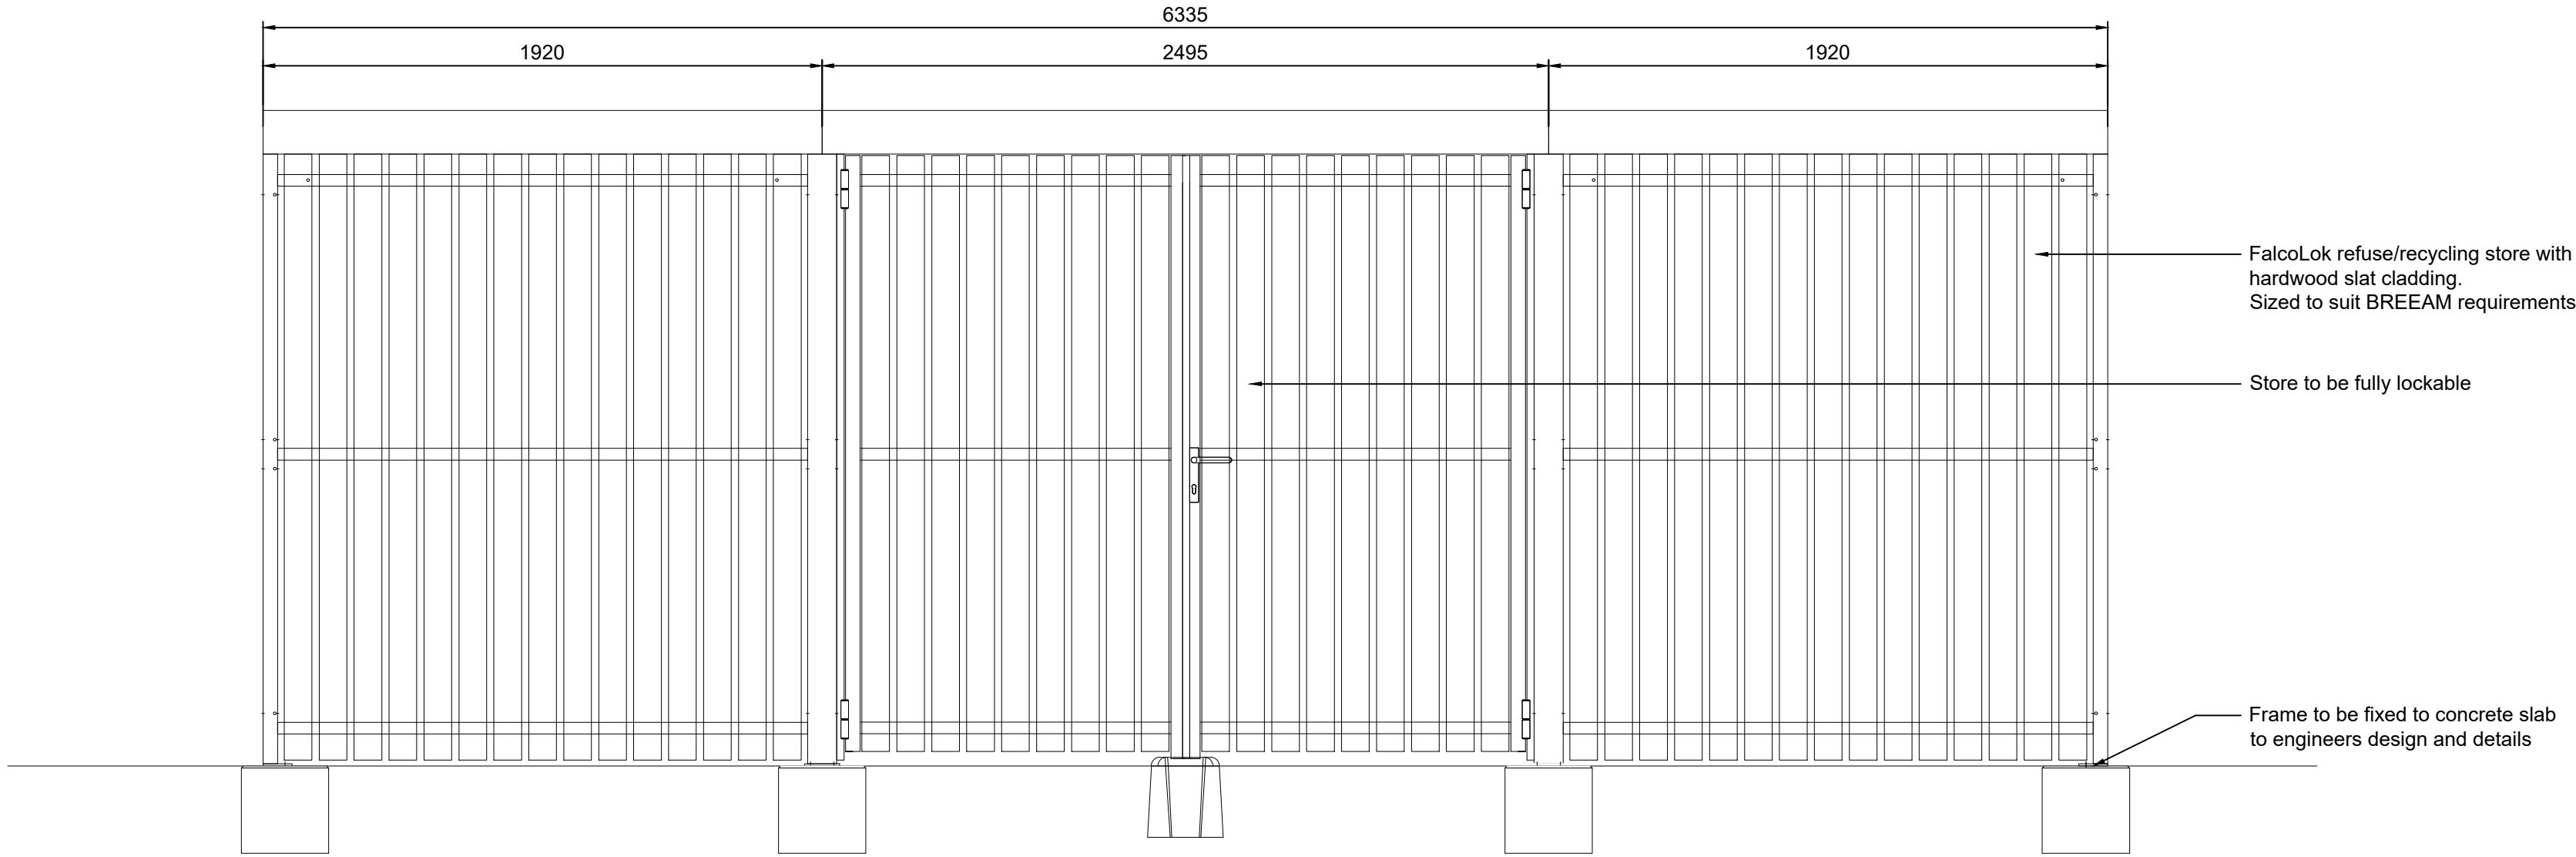

Bin Store Front Elevation
Scale 1:20

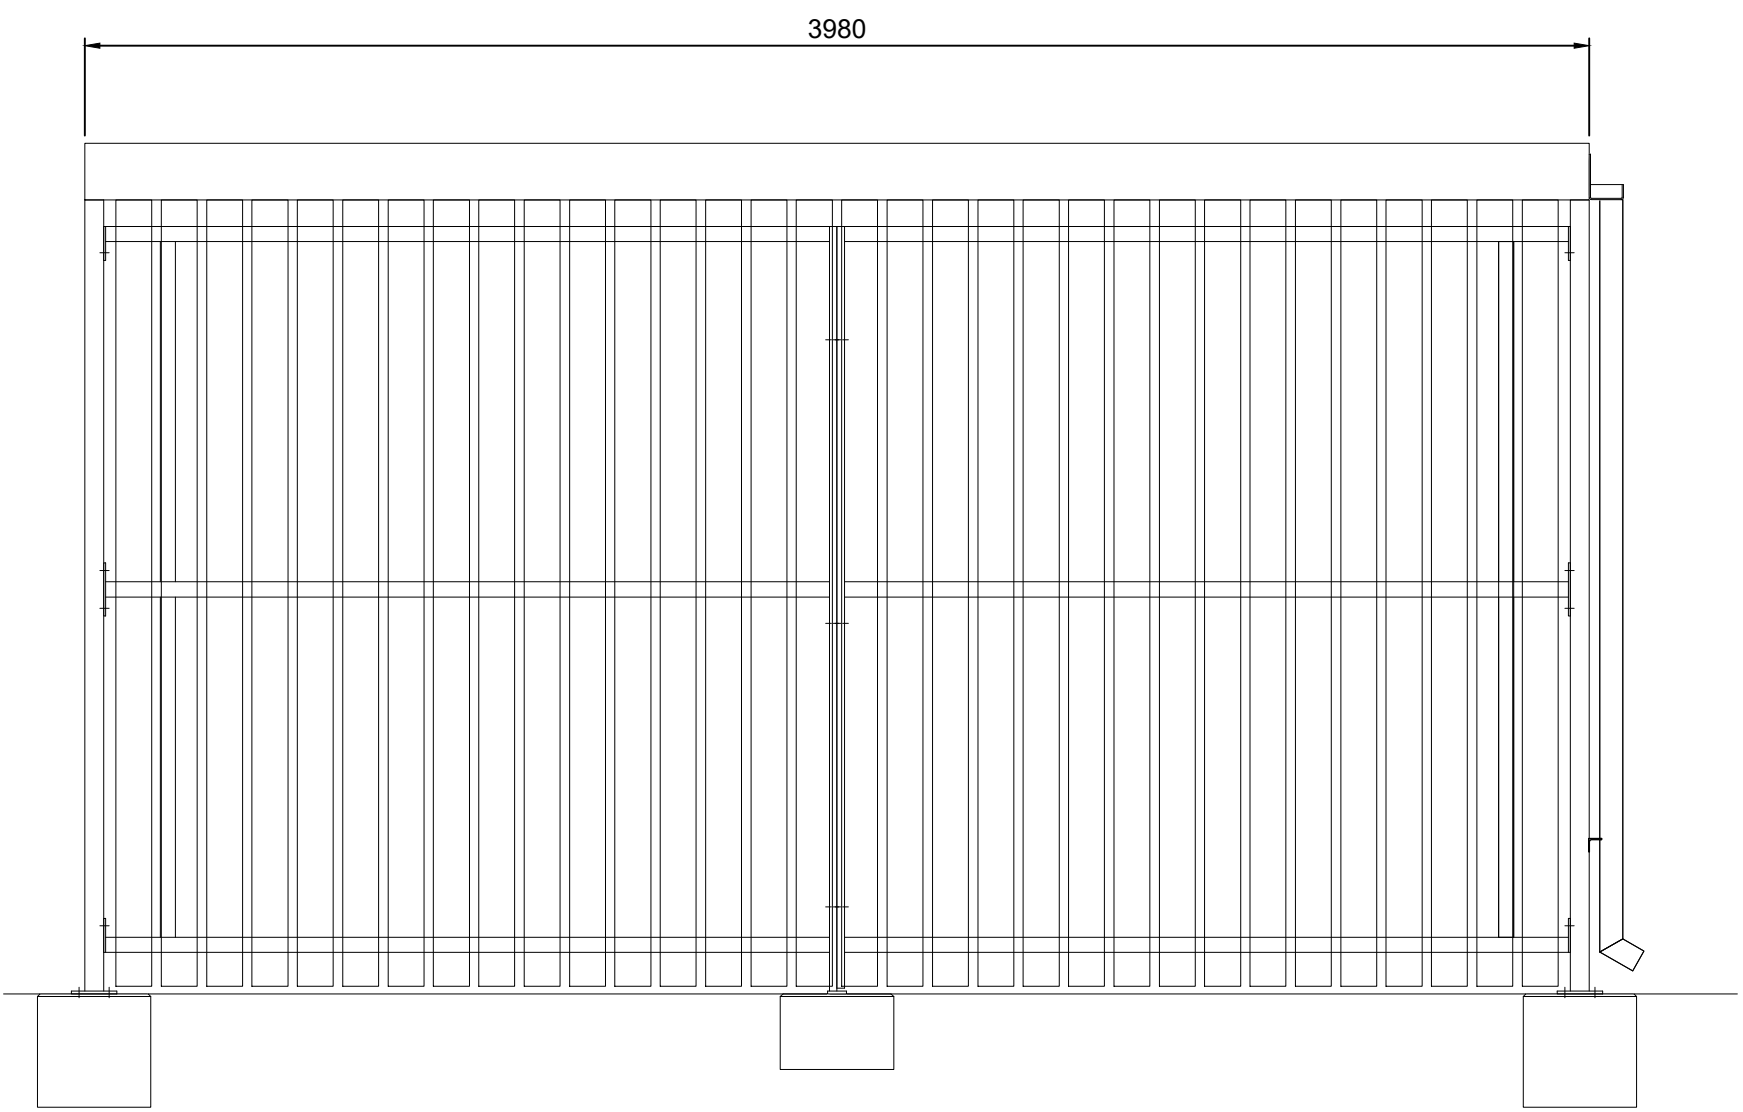

Bin Store Side Elevation
Scale 1:20

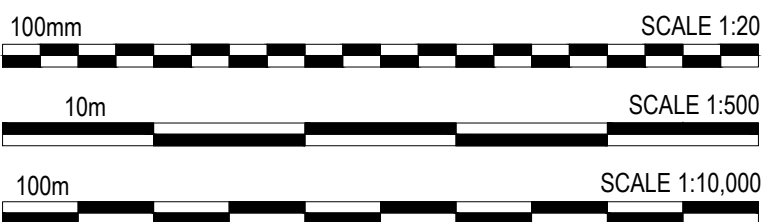

PLANNING

Unit 04, Symmetry Park, Merseyside

Unit 04 Bin Store Details
LOD 2 LOI 2

TRITAX SYMMETRY
A TRITAX BIG BOX COMPANY



RIBA Plot Stage: 2 - Concept Design
Document Suitability: S2
Drawn / Checked: CT / MY
Date: 21/11/2023
Scale: As Noted @ A0
UMC Project Number: 22606
Document Reference: Drawing no: 22606 - UMC - XXXX - SI - DR - A 0704 Revision: P10