




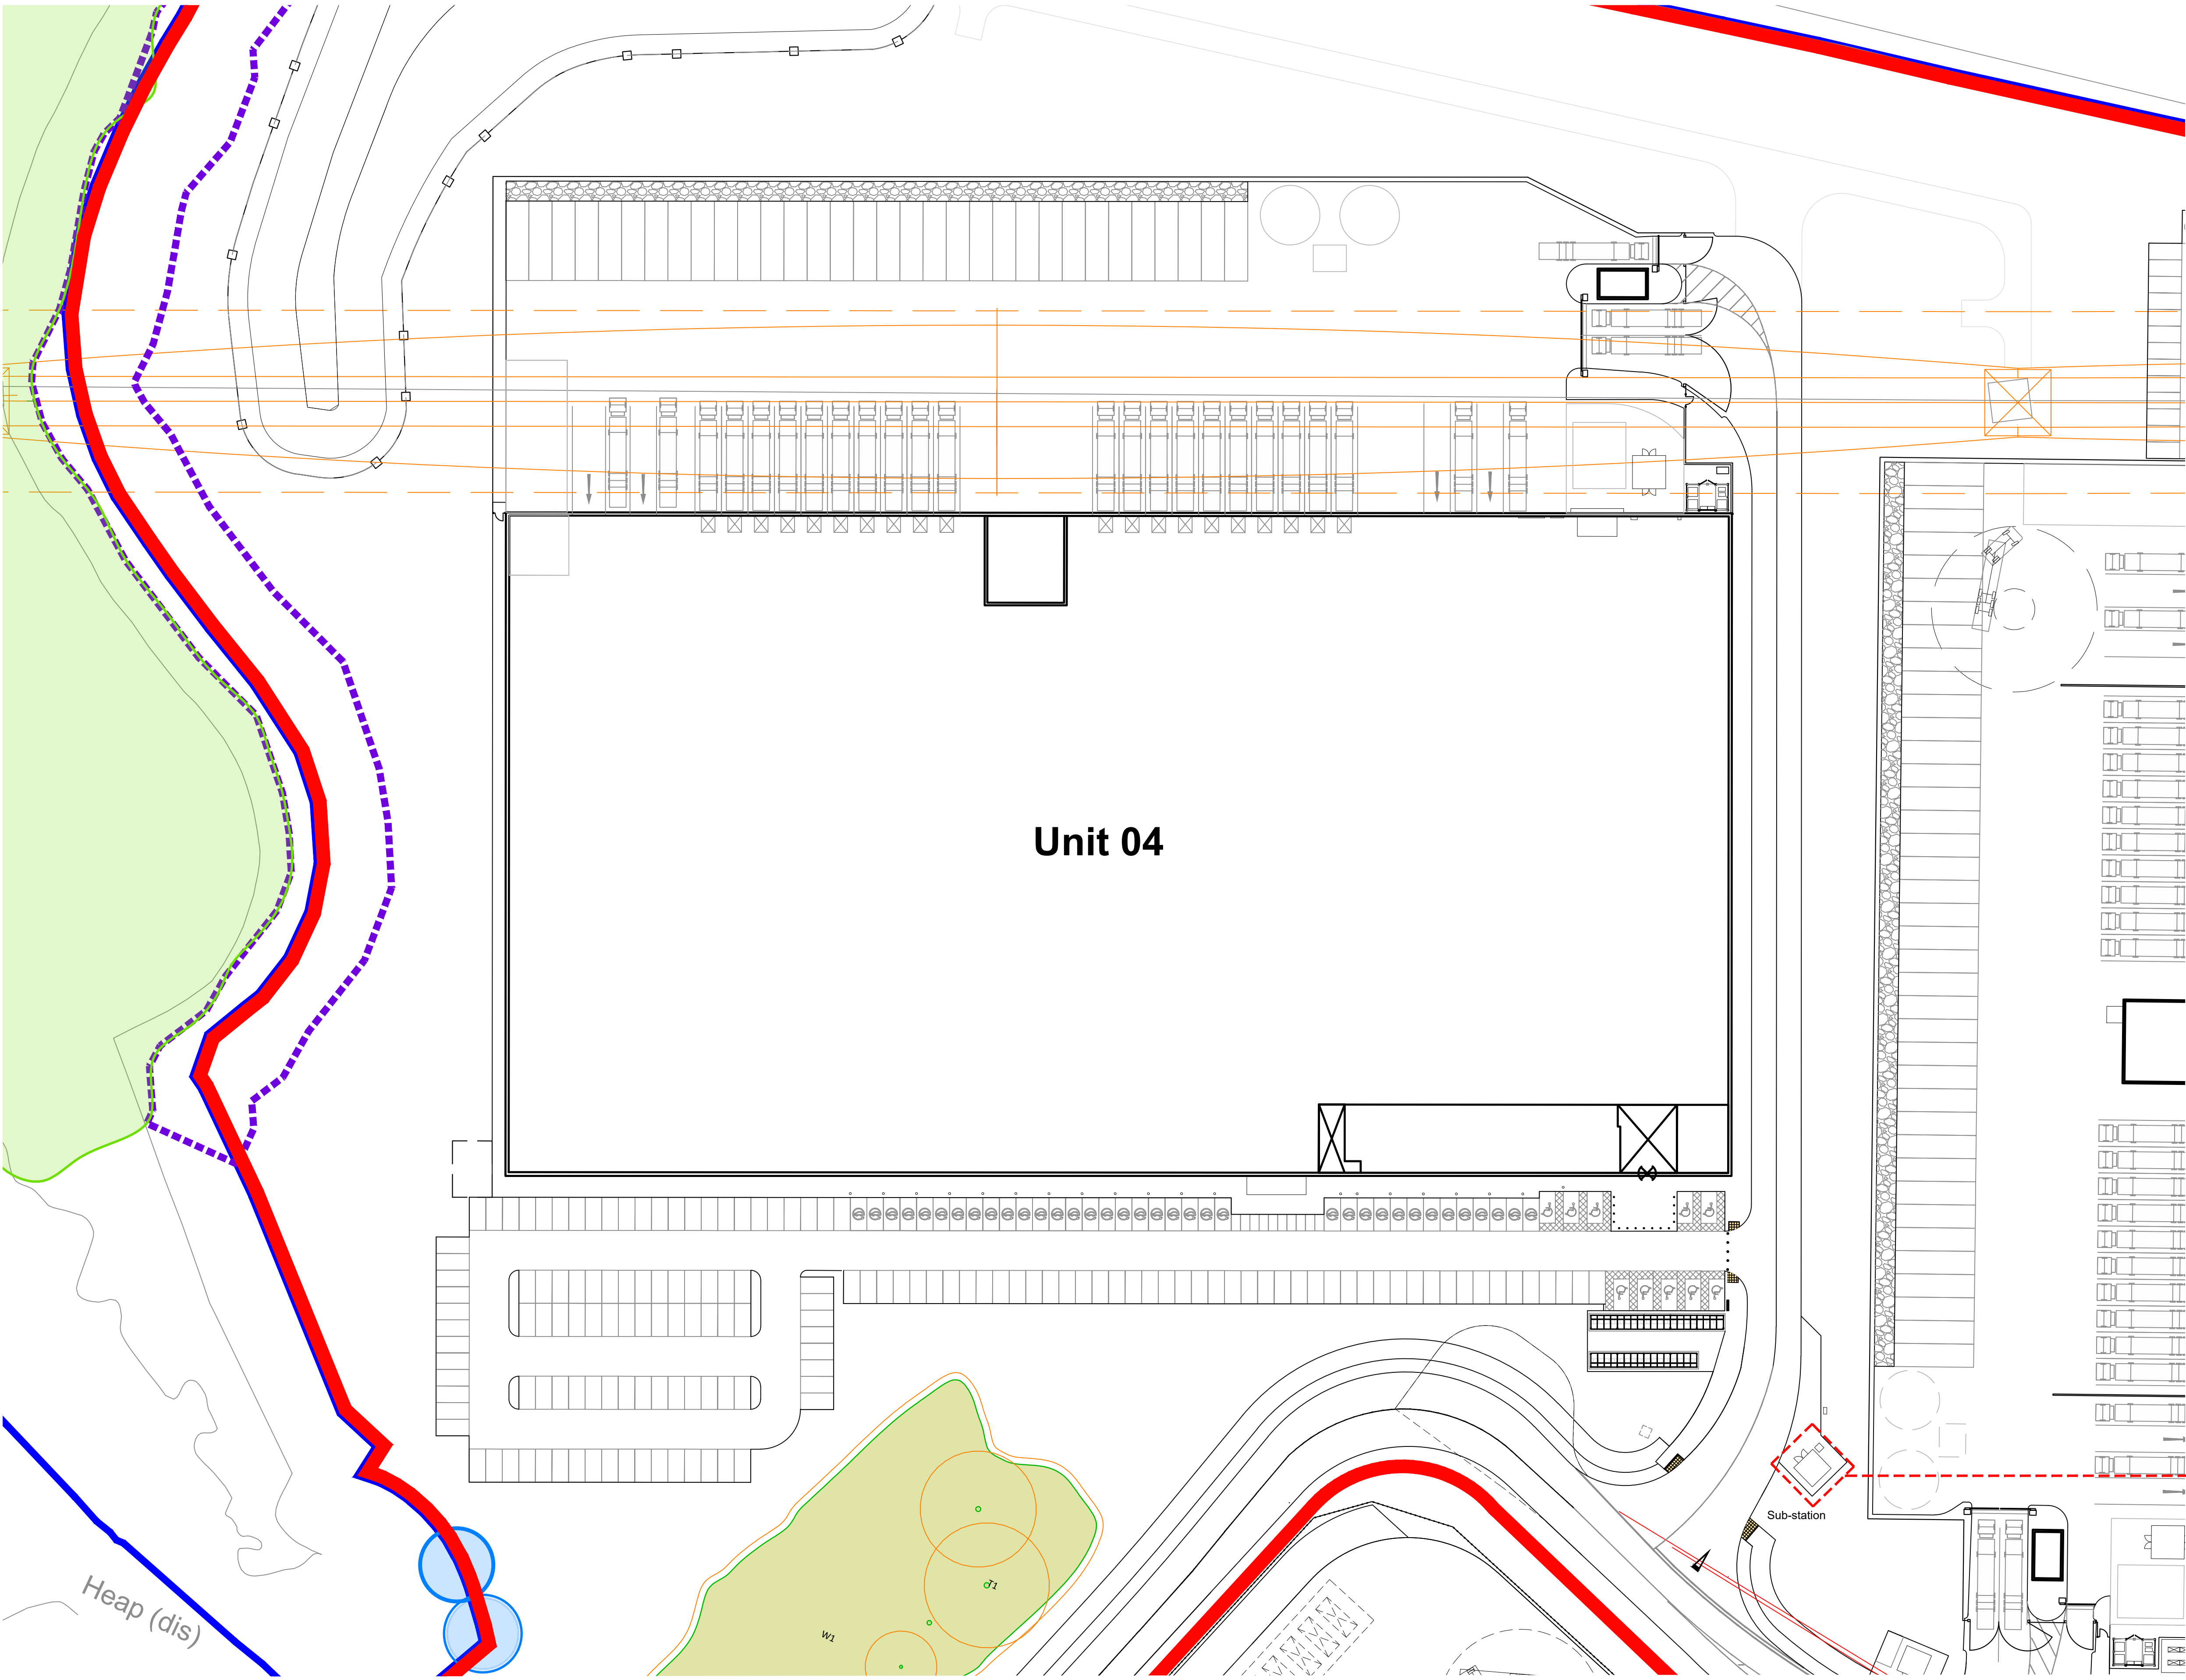


Unit 04 Site Plan
Scale 1:500

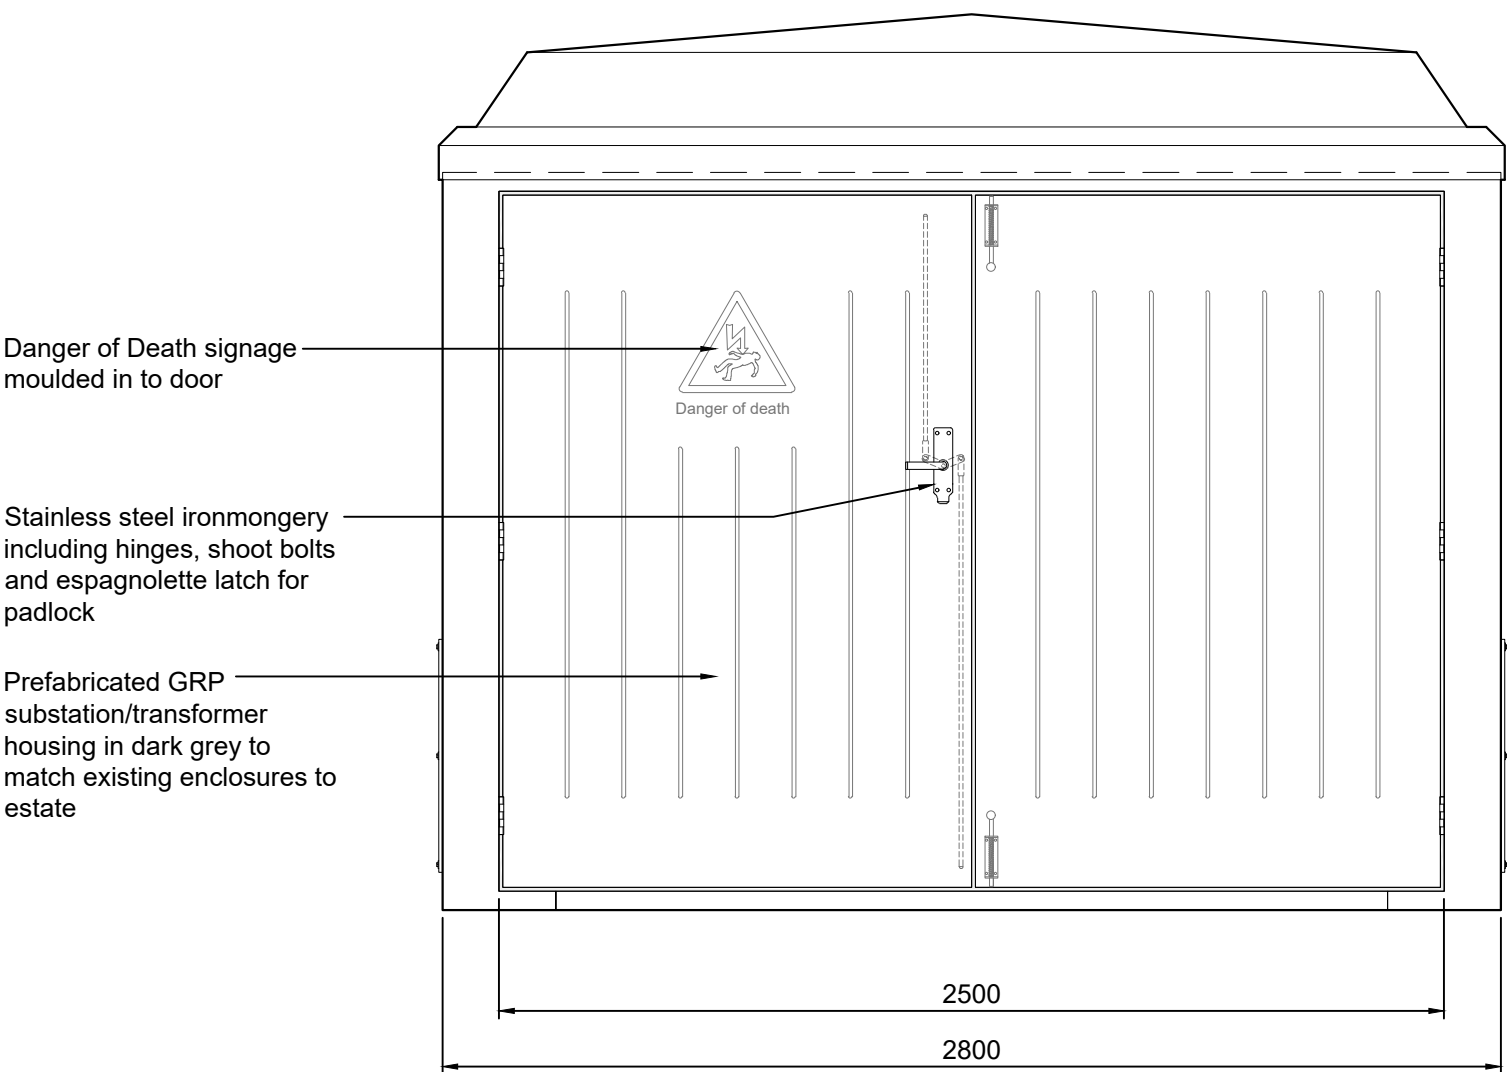


Elevation A
Scale 1:20

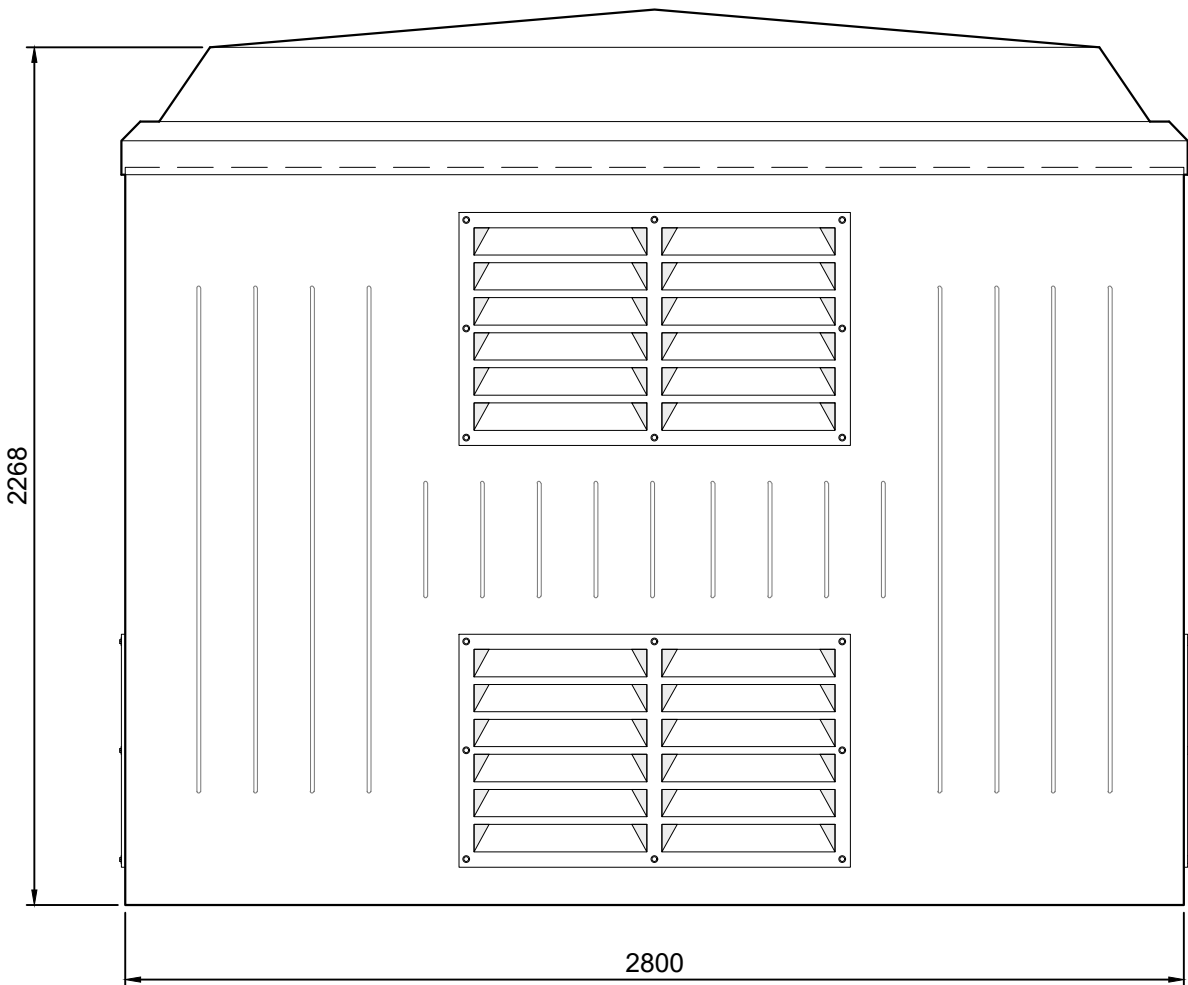


Elevation B
Scale 1:20

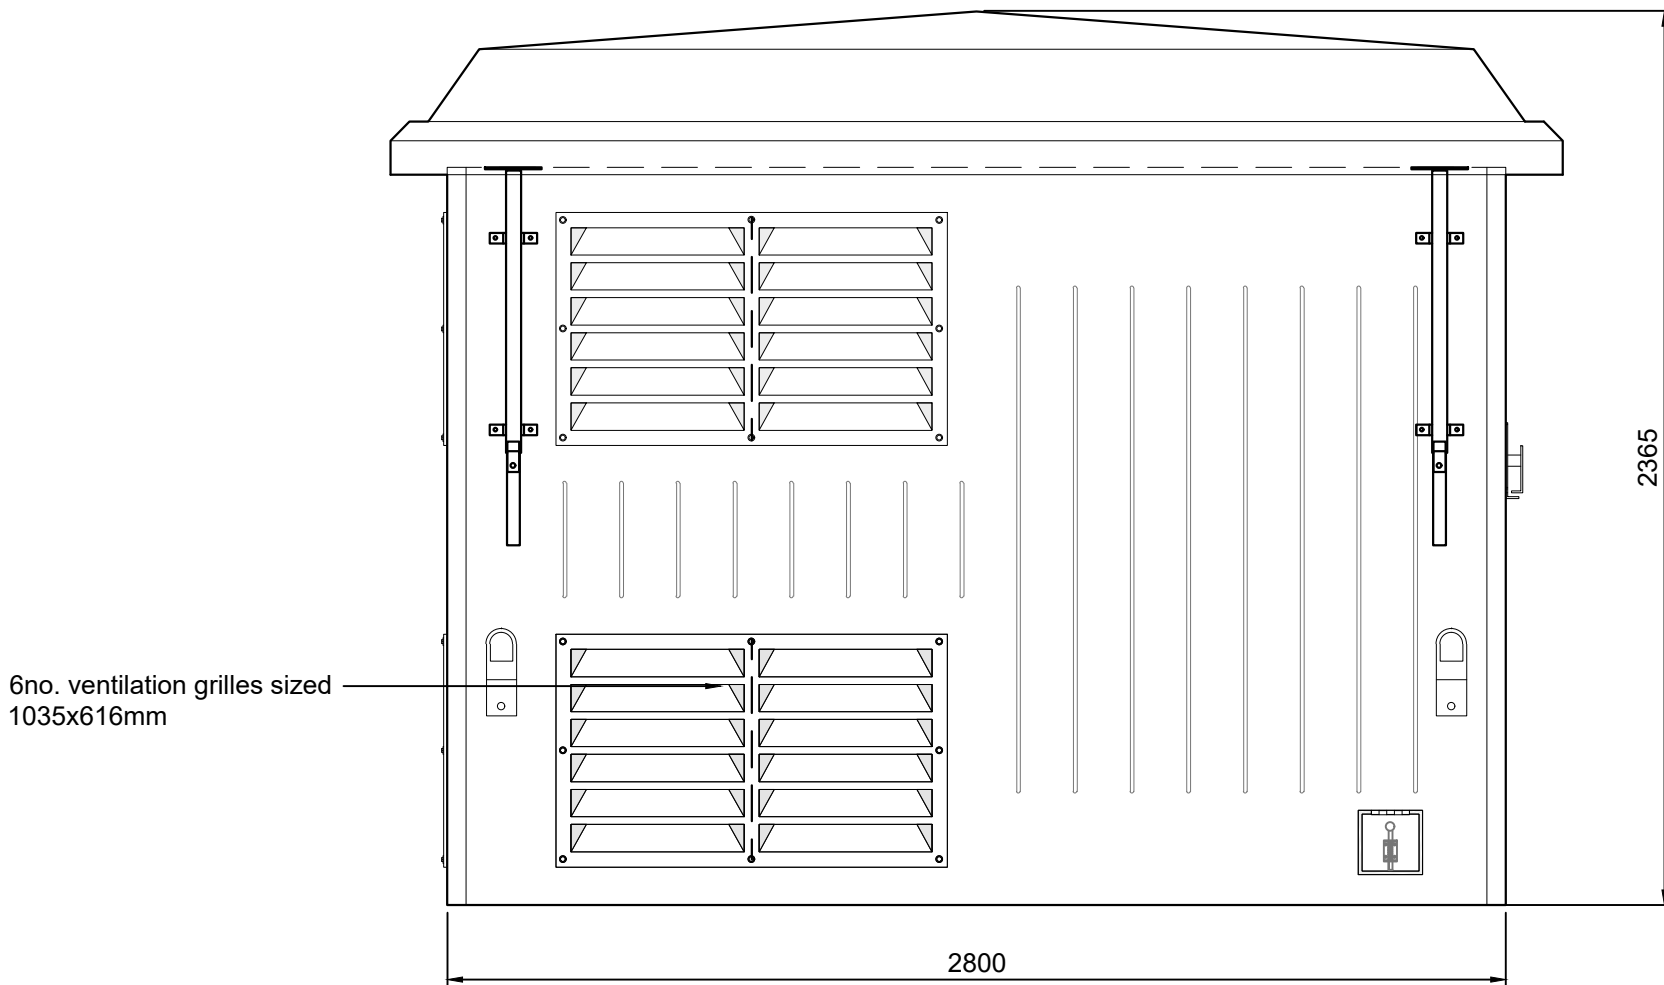


Elevation C
Scale 1:20

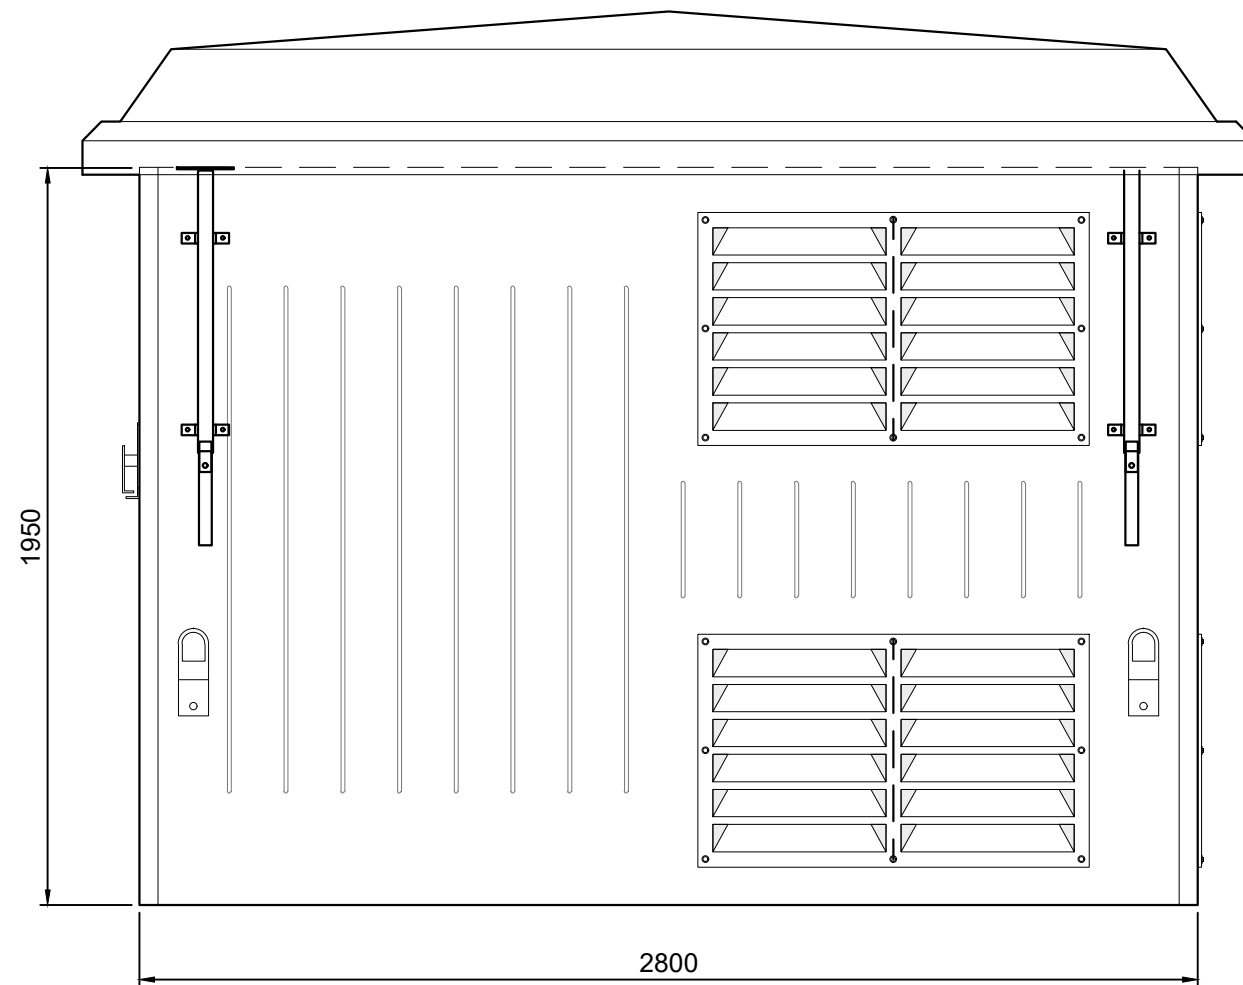

Elevation D
Scale 1:20

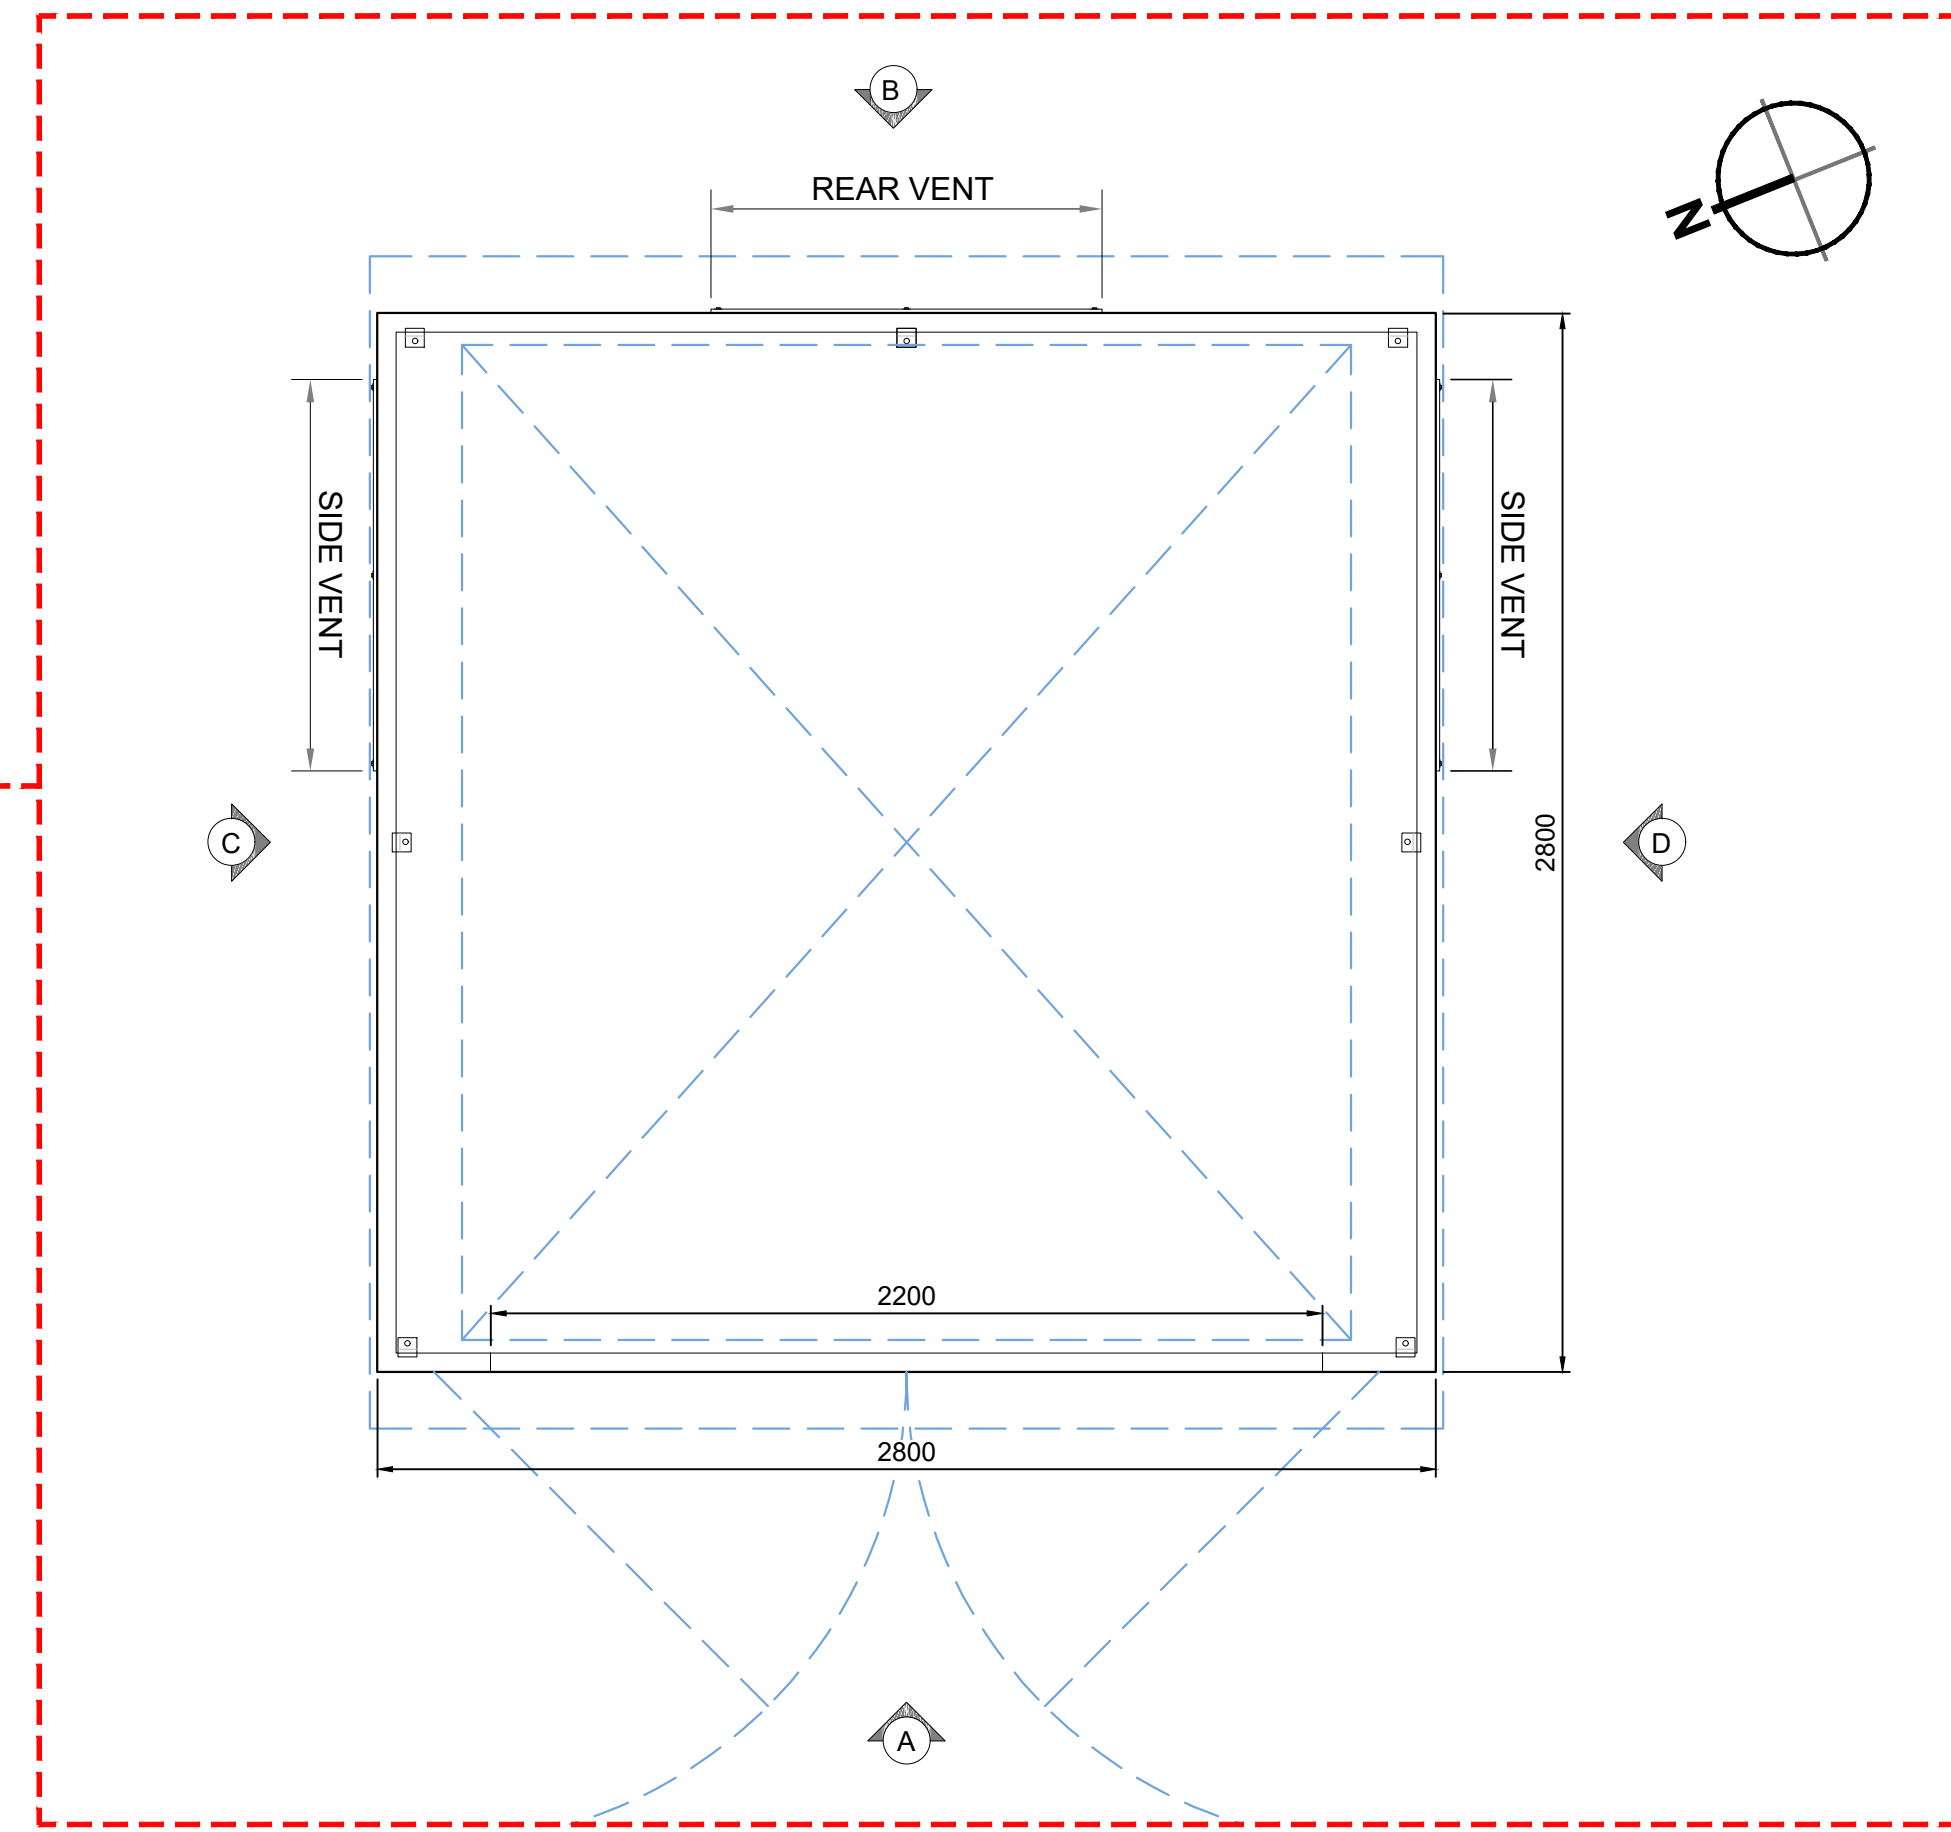

Sub-Station Plan
Scale 1:20

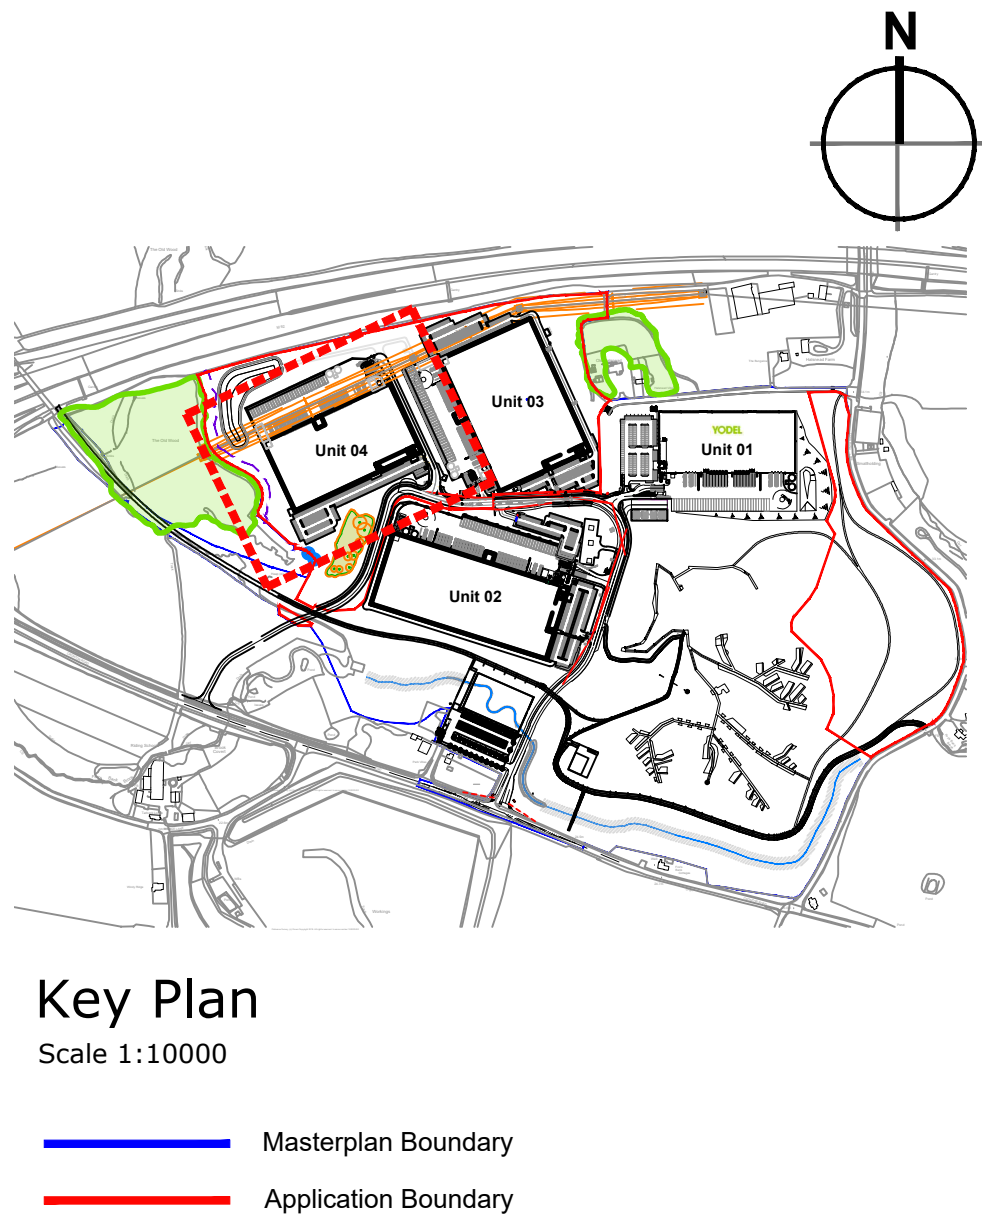

Key Plan
Scale 1:10000

Masterplan Boundary
Application Boundary

Dimensions are in millimetres, unless stated otherwise.
It is the responsibility of the user to print the document to the correct scale.
All relevant drawings and specifications should be read in conjunction with this drawing.

PLANNING

Unit 04, Symmetry Park, Merseyside

Unit 04 Sub-Station Details

LOD 2LOI 2

TRITAX SYMMETRY

A TRITAX BIG BOX COMPANY

umc architects

Rev A Proj Stage: S2

Document Suitability: BSC / DEB

Date: 01/12/2023

Scale: As Noted @ A0

UMC Project Number: 22606

Document Reference: 22606 - UMC - XXXX - SI - DR - A

by skd

date

2 - Concept Design

BSC / DEB

01/12/2023

As Noted @ A0

22606

Drawing no: 0706

Revision: P09

