


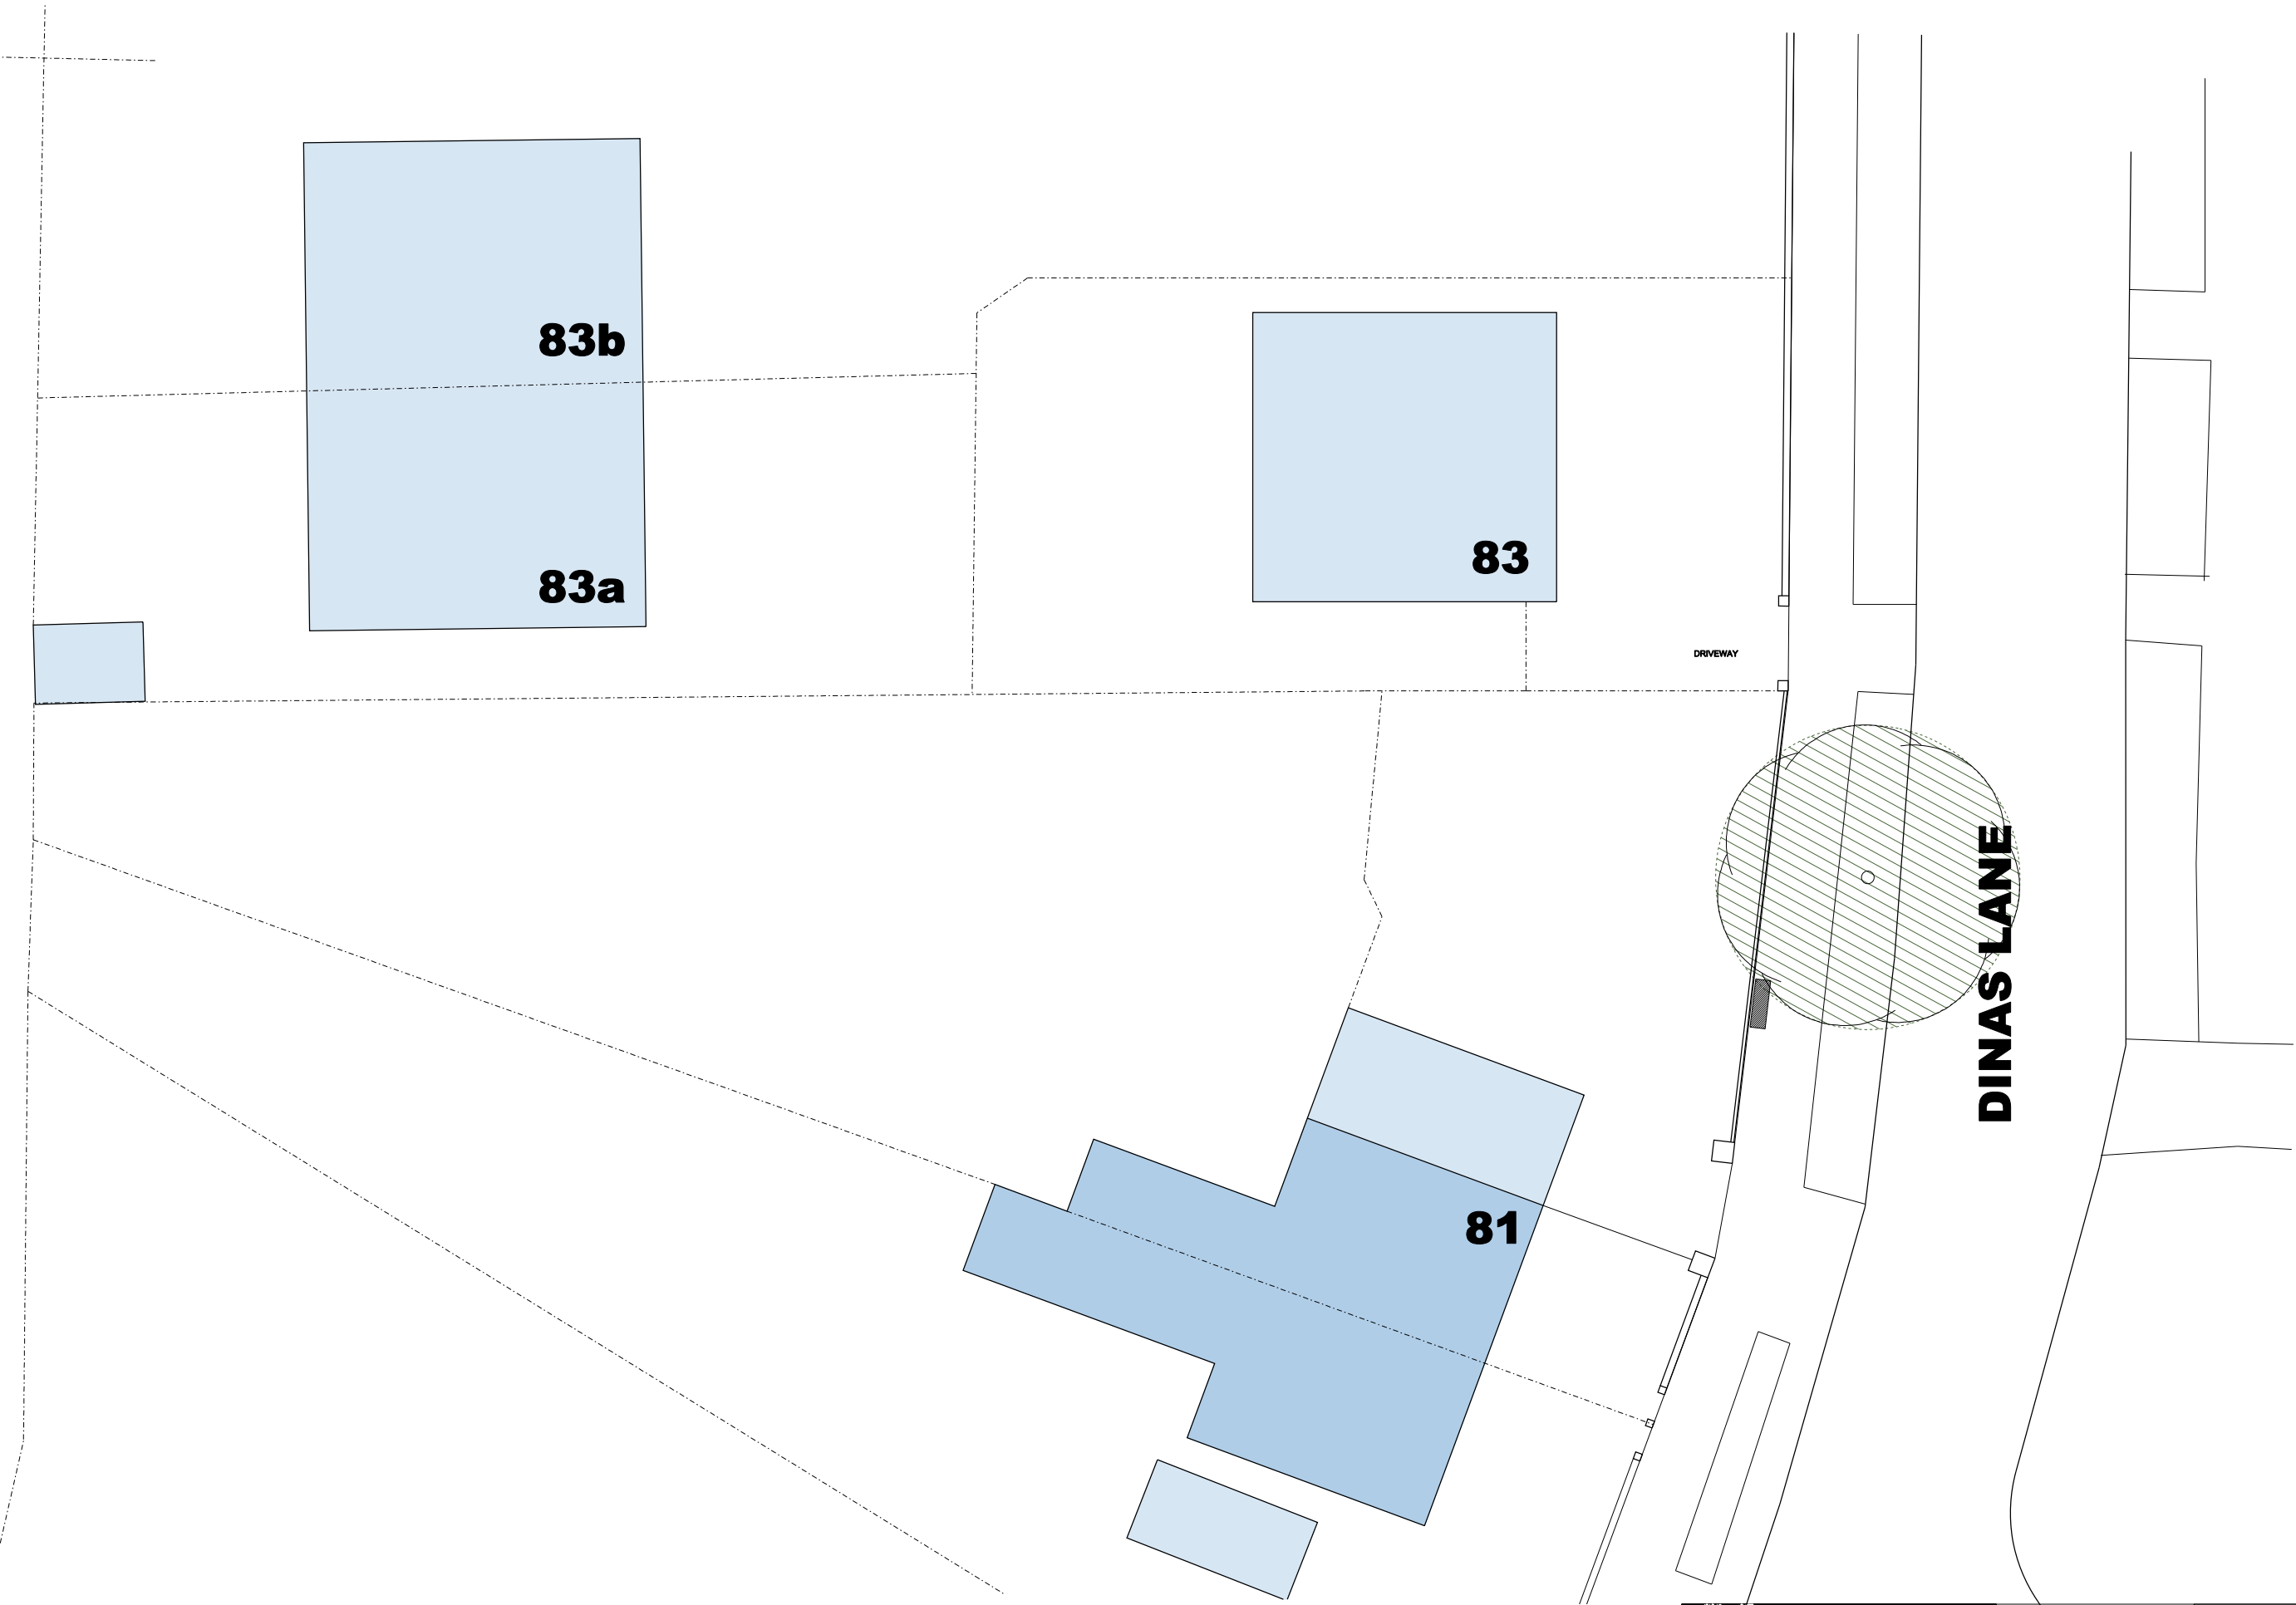

		PROJECT 81 DINAS LANE ROBY LIVERPOOL L36 2NN		DATE MARCH 2021	
DRAWING TITLE EXISTING SITE PLAN		DRAWN DC		SHEET SIZE A3	
PURPOSE PLANNING		PROJECT No. 269_050_021		DRG NO & REVISION 001	

Scale Bar 1:200

