


CONCRETE ROOF TILE
UPVC DOUBLE GLAZING
OPAQUE GLAZING
THROUGH COLOURED RENDER



EXTERNAL GROUND LEVELS
GRADED TO FRONT ENTRANCE
DOOR TO PROVIDE LEVEL ACCESS

proposed front elevation @ 1:50

CONCRETE ROOF TILE
WHITE BARGEBOARD AND
RAINWATER GOODS
THROUGH COLOURED RENDER

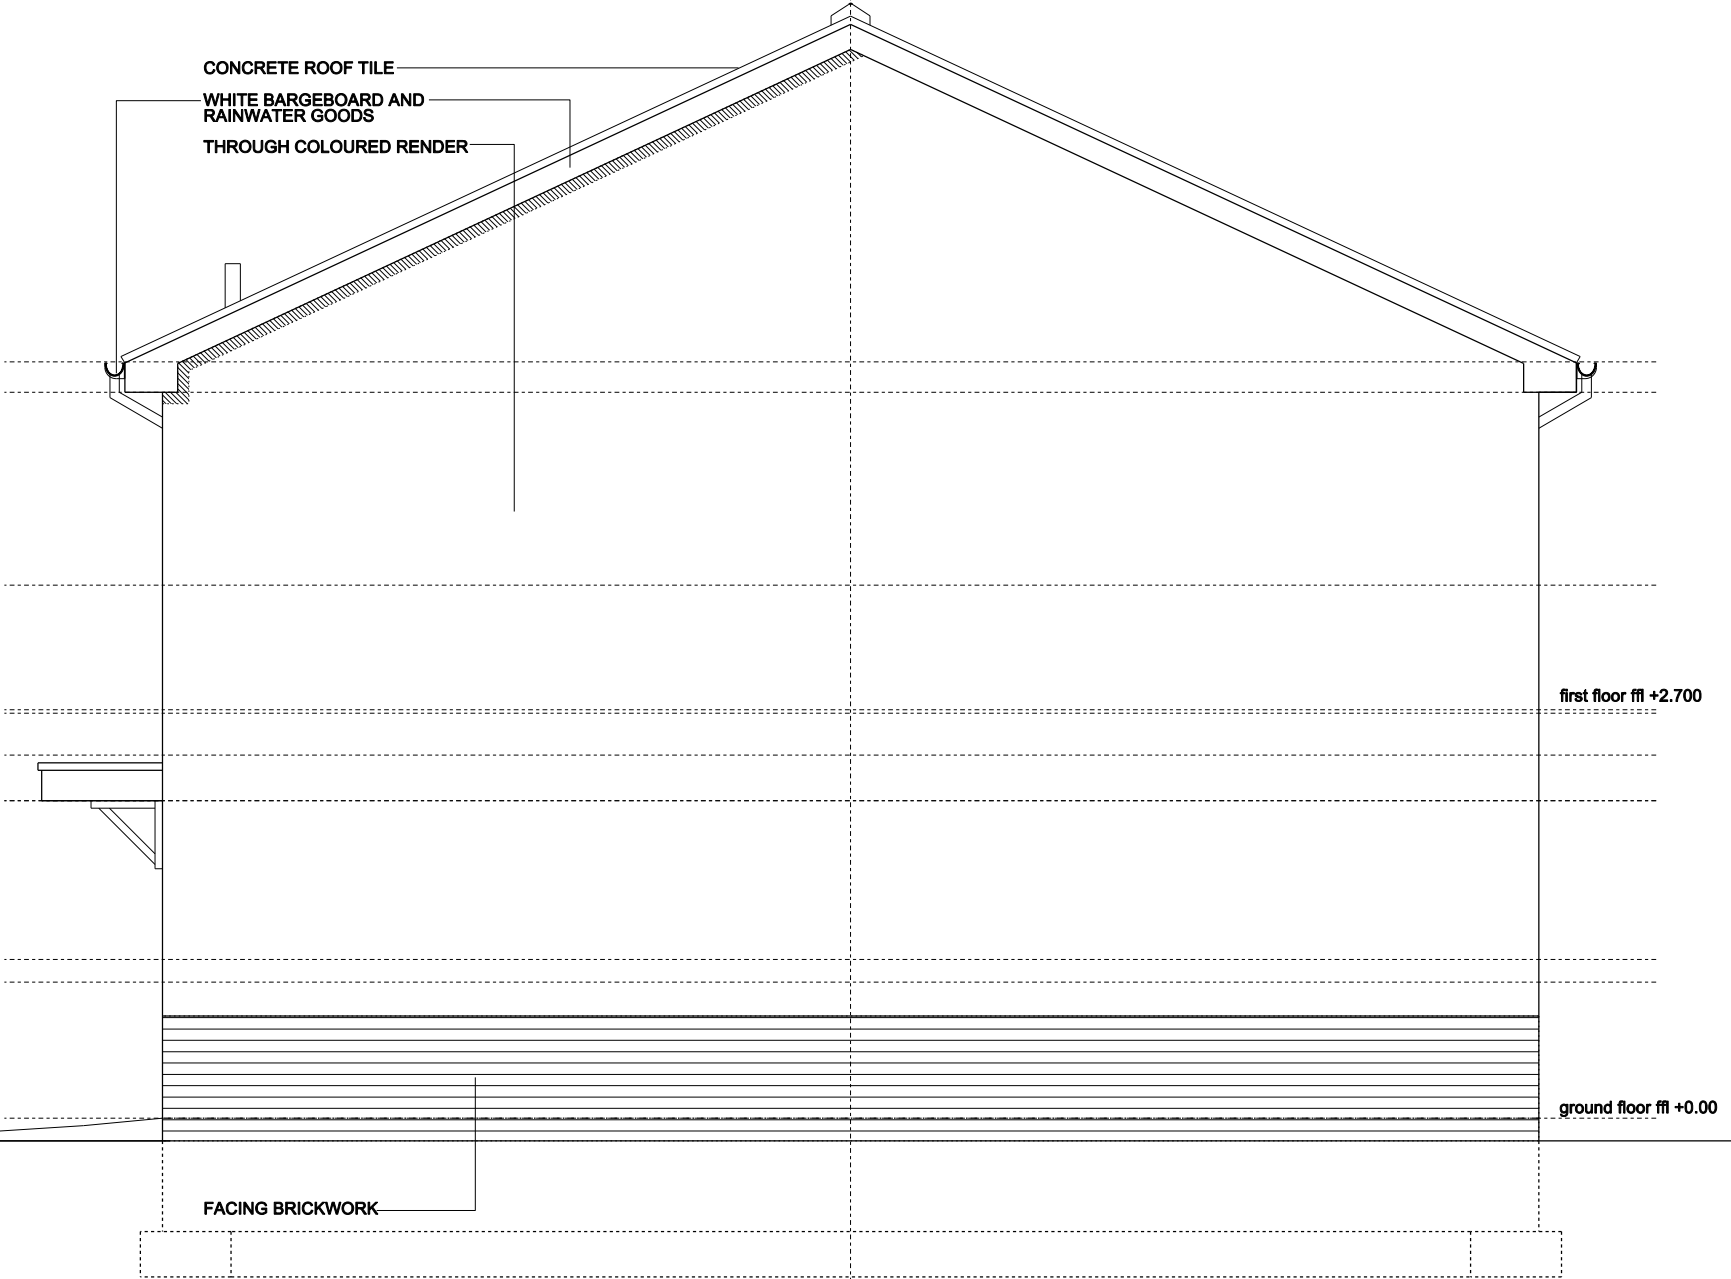

proposed side elevation @ 1:50

RIBA 
Chartered Practice

SNOW architects ltd, Suite 8 Church House, Hanover Street, Liverpool, L1 3DN tel 0151 703 0500 www.snowarchitects.co.uk
© The design information in this report and drawings remain the copyright of SNOW architects ltd
All dimensions to be checked on site prior to commencement of the works.

revisions:-

		PROJECT 81 DINAS LANE ROBY LIVERPOOL L36 2NN		DATE MARCH 2021	
DRAWING TITLE PROPOSED ELEVATIONS		DRAWN DC		SHEET SIZE A3	
PURPOSE PLANNING		PROJECT No. 269_080_021		DRG NO & REVISION 004	