



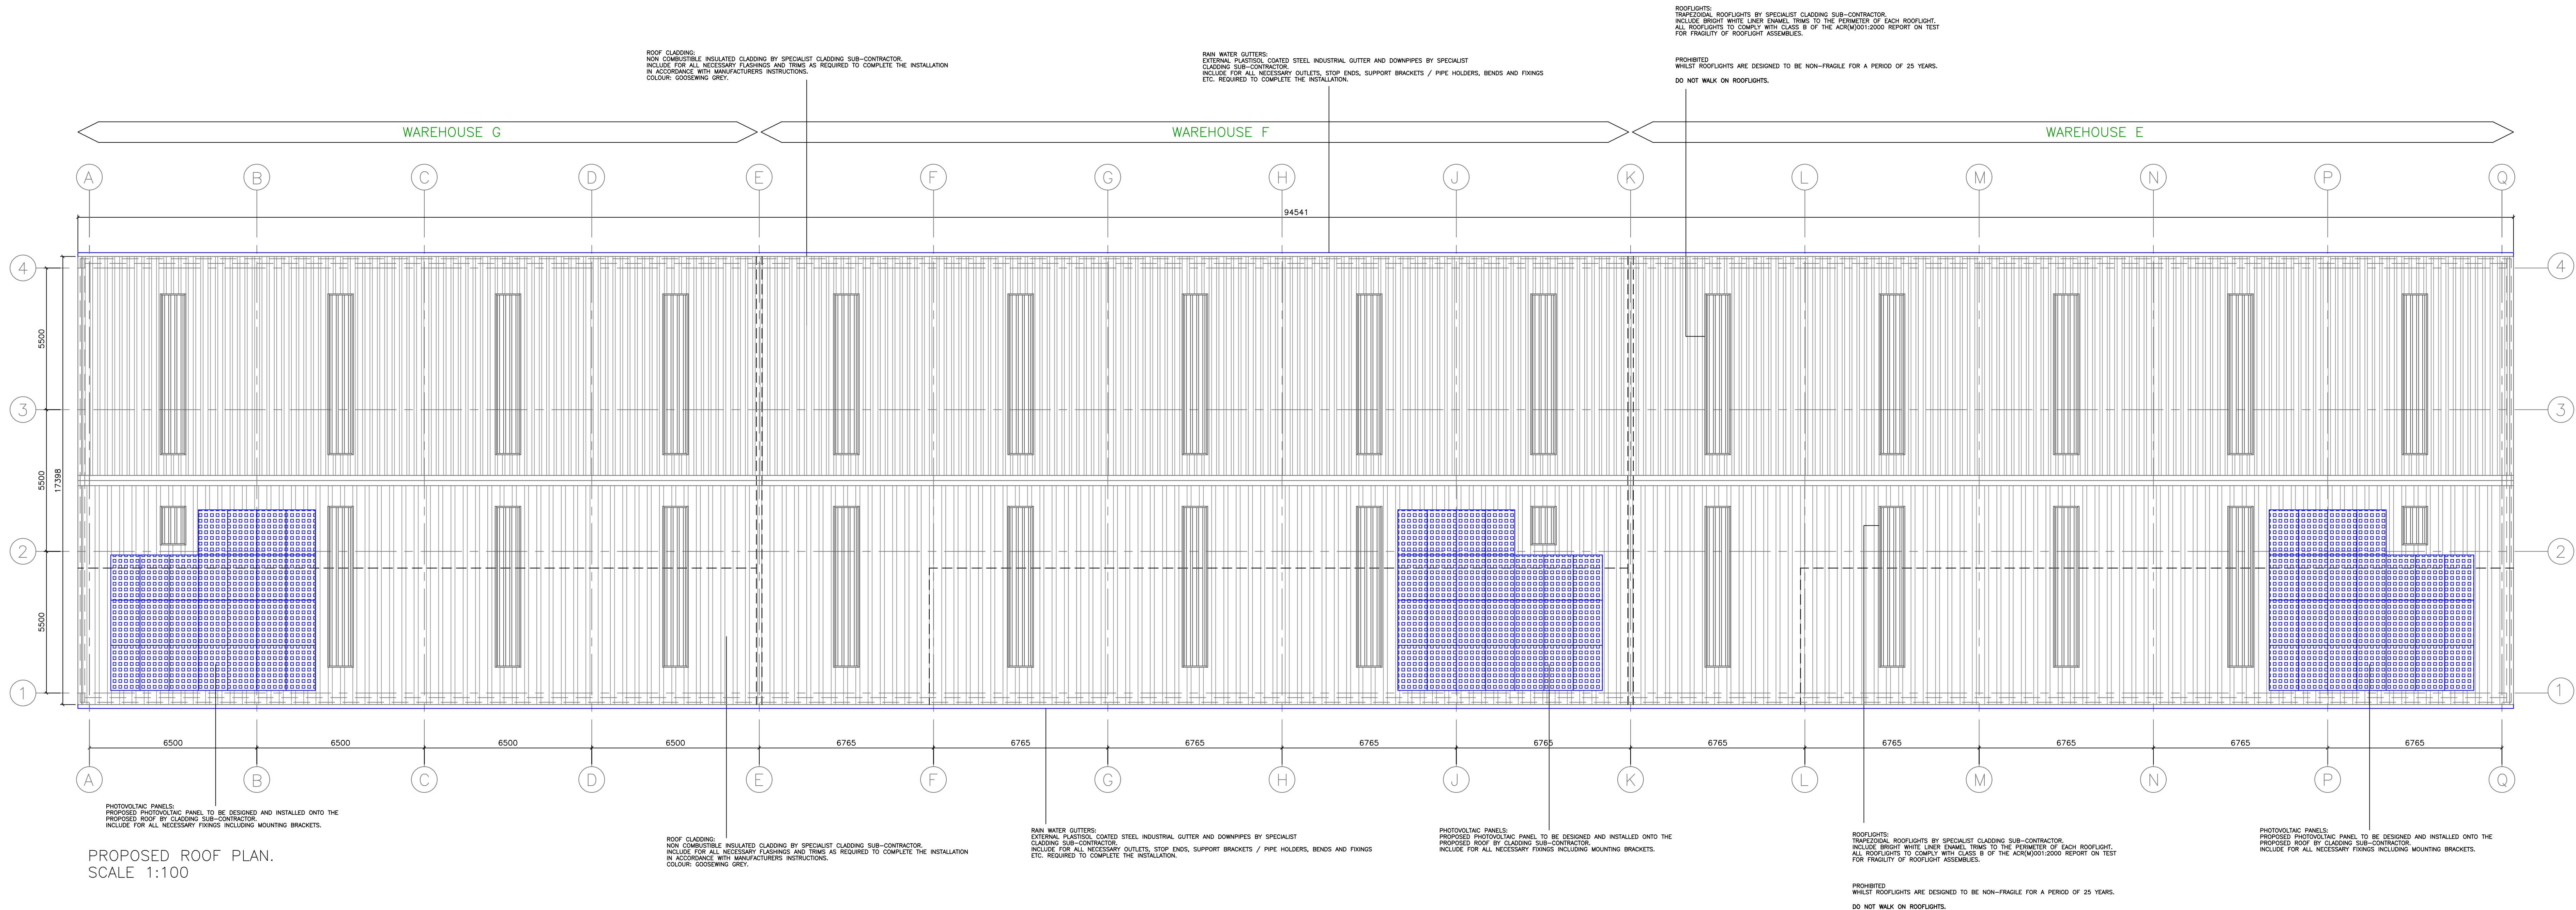

SCHEDULE OF ACCOMMODATION UNITS E, F & G.					
	GIA		GEA		Mezzanine %
	sq. m.	sq. ft.	sq. m.	sq. ft.	
UNIT G					
GROUND FLOOR	439.0	4725.0	482.0	4973.0	
FIRST FLOOR	130.0	1399.0	141.0	1518.0	
TOTAL	569.0	6124.0	603.0	6491.0	29%
UNIT F					
GROUND FLOOR	567.0	6103.0	592.0	6372.0	
FIRST FLOOR	136.0	1464.0	145.0	1561.0	
TOTAL	703.0	7567.0	737.0	7933.0	23%
UNIT E					
GROUND FLOOR	572.0	6157.0	597.5	6431.0	
FIRST FLOOR	137.0	1475.0	147.0	1582.0	
TOTAL	709.0	7632.0	744.5	8013.0	23%
GRAND TOTAL	1981.0	21323.0	2084.0	22437.0	

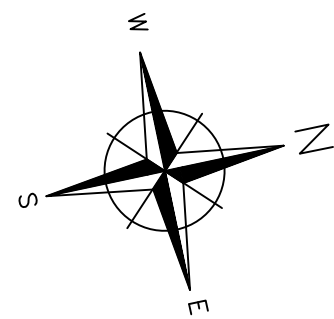

PLEASE CHECK ALL DIMENSIONS ON SITE

This drawing is to be read in conjunction with all relevant specifications, documents and other issued job drawings. Discrepancies or omissions must be reported to the client. The contractor is to check and verify all building and site dimensions and to check levels before work commences.

ALL INFORMATION CONTAINED ON THIS DRAWING REMAINS COPYRIGHT OF PRIME PROPERTY LIMITED ©

Generic Notes:

Main Cladding = Kingspan, Tata or similar mix of flat feature and standard profiled panels

Glazing to Ground and Mezzanine areas as shown

Sectional Industrial Delivery doors and standard pass doors

Roof Cladding = Kingspan, Tata or similar composite panel

And Rooflights = Kingspan, Tata or similar integrated panel

CLADDING SPECIFICATION:

ROOF = GOOSEWING GREY (RAL 0807005)

FEATURE CLADDING WALLS = TBC (RAL)

MAIN CLADDING WALLS = TBC (RAL)

PASS DOORS = ANTHRACITE (RAL 7016)

BAY DOORS = TBC (RAL)

ALL WINDOW FRAMES = ANTHRACITE (RAL 7016)

PATENT GLAZING = ANTHRACITE (RAL 7016)

Revision:	Issue Date:	Revision Comments:	By:
B.	08/01/2025	PROPOSED ROOF PLANS AMENDED. PLANS AMENDED TO SUIT S/E STEEL COLUMN LAYOUTS. ROOFLIGHTS AMENDED TO SUIT NEW LAYOUT.	VSL
A.	01/11/2024	PROPOSED ROOF PLAN AMENDED. UNITS RENAMED AND ACCOMMODATION SCHEDULE AMENDED.	VSL

Client Details:

Acornfield Properties Limited

Project Title:

Prime Point Knowsley Industrial Redevelopment

Drawing Title:

Phase 2 (Units E, F & G). Proposed Roof Plan.

Project Stage: Detailed Design

Work Package:

All Scale: 1:100

Project No: PPC59

Drawing No: D012

Revision: B.

Drawn: VSL

Creation: Oct 2024

Authorised: JP

PPC PRIME PROPERTY CONSULTANCY

Chichester House, 91 Moss Lane East, Manchester, M15 5GY