



10m


SCALE 1:100

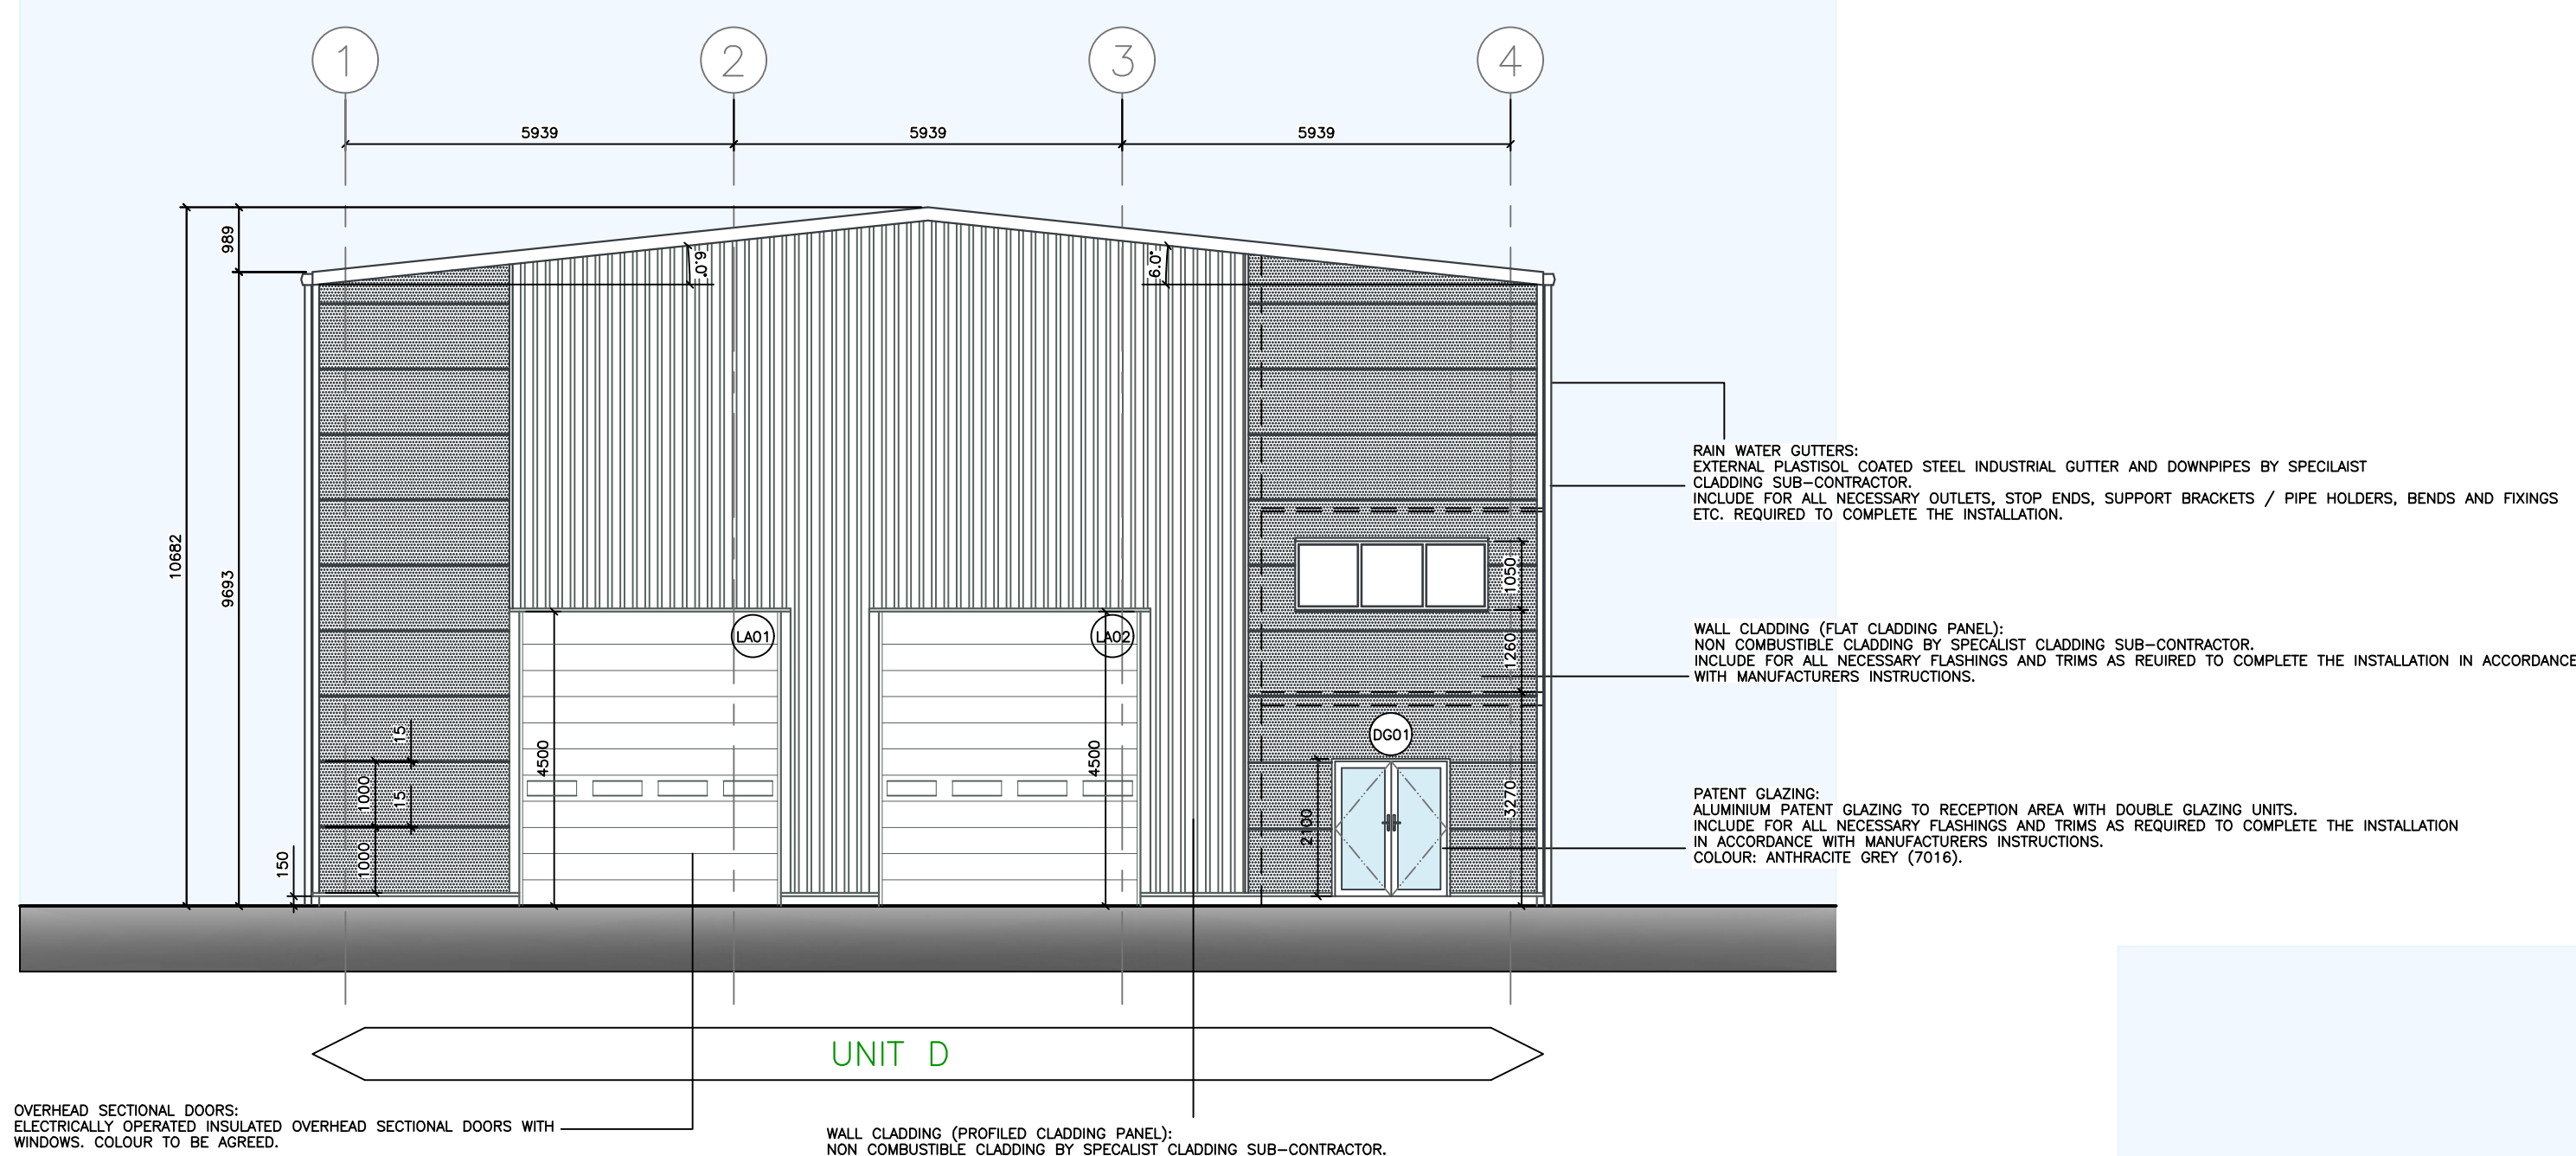


PROPOSED SOUTH ELEVATION.
SCALE 1:100

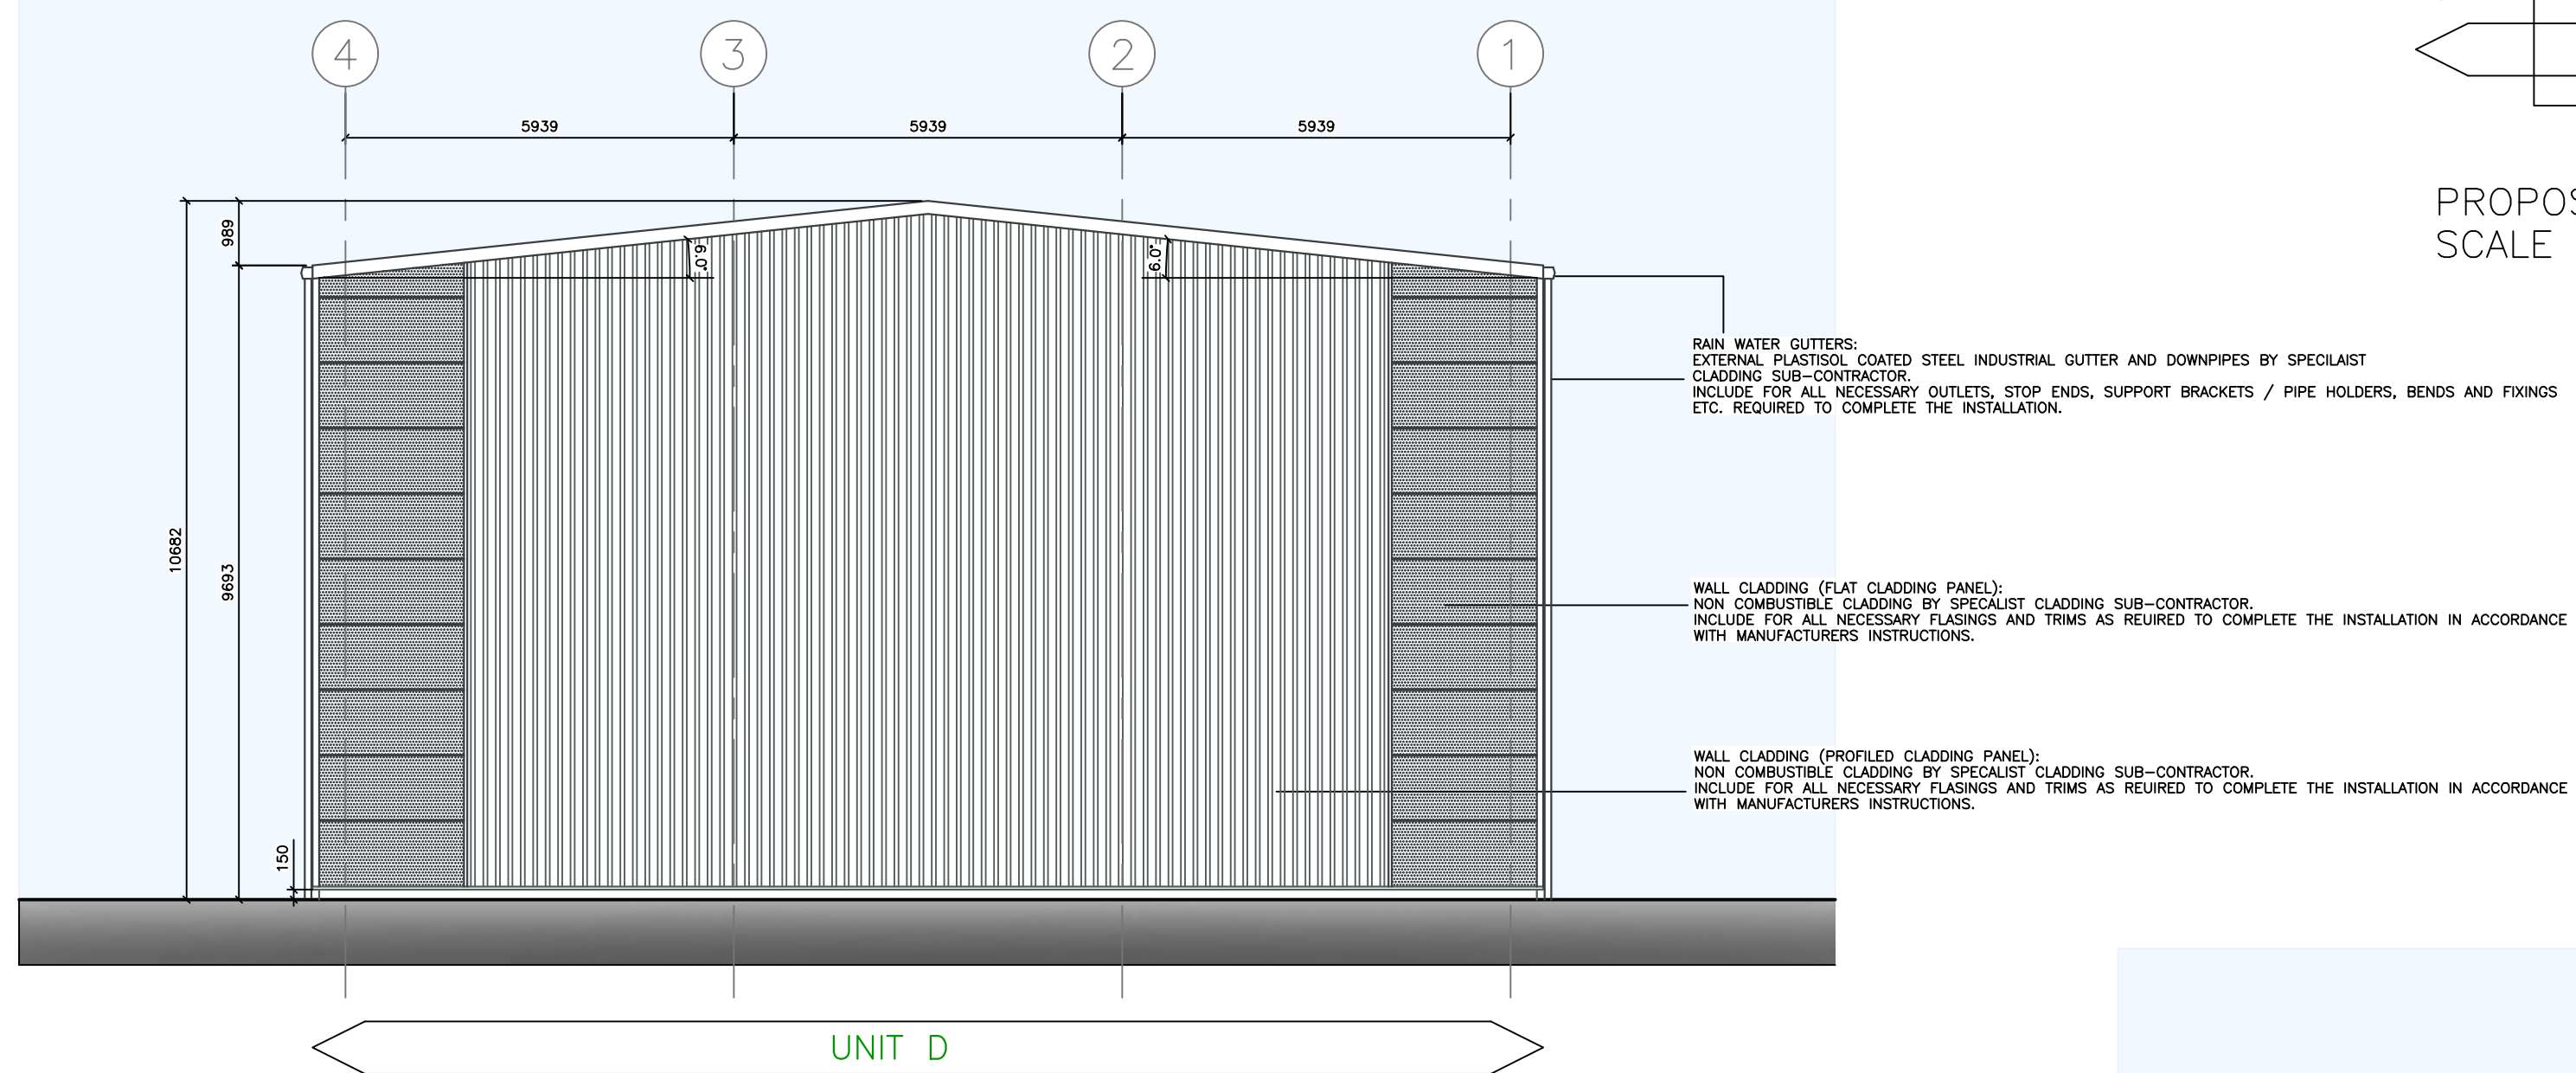

PROPOSED NORTH ELEVATION.
SCALE 1:100

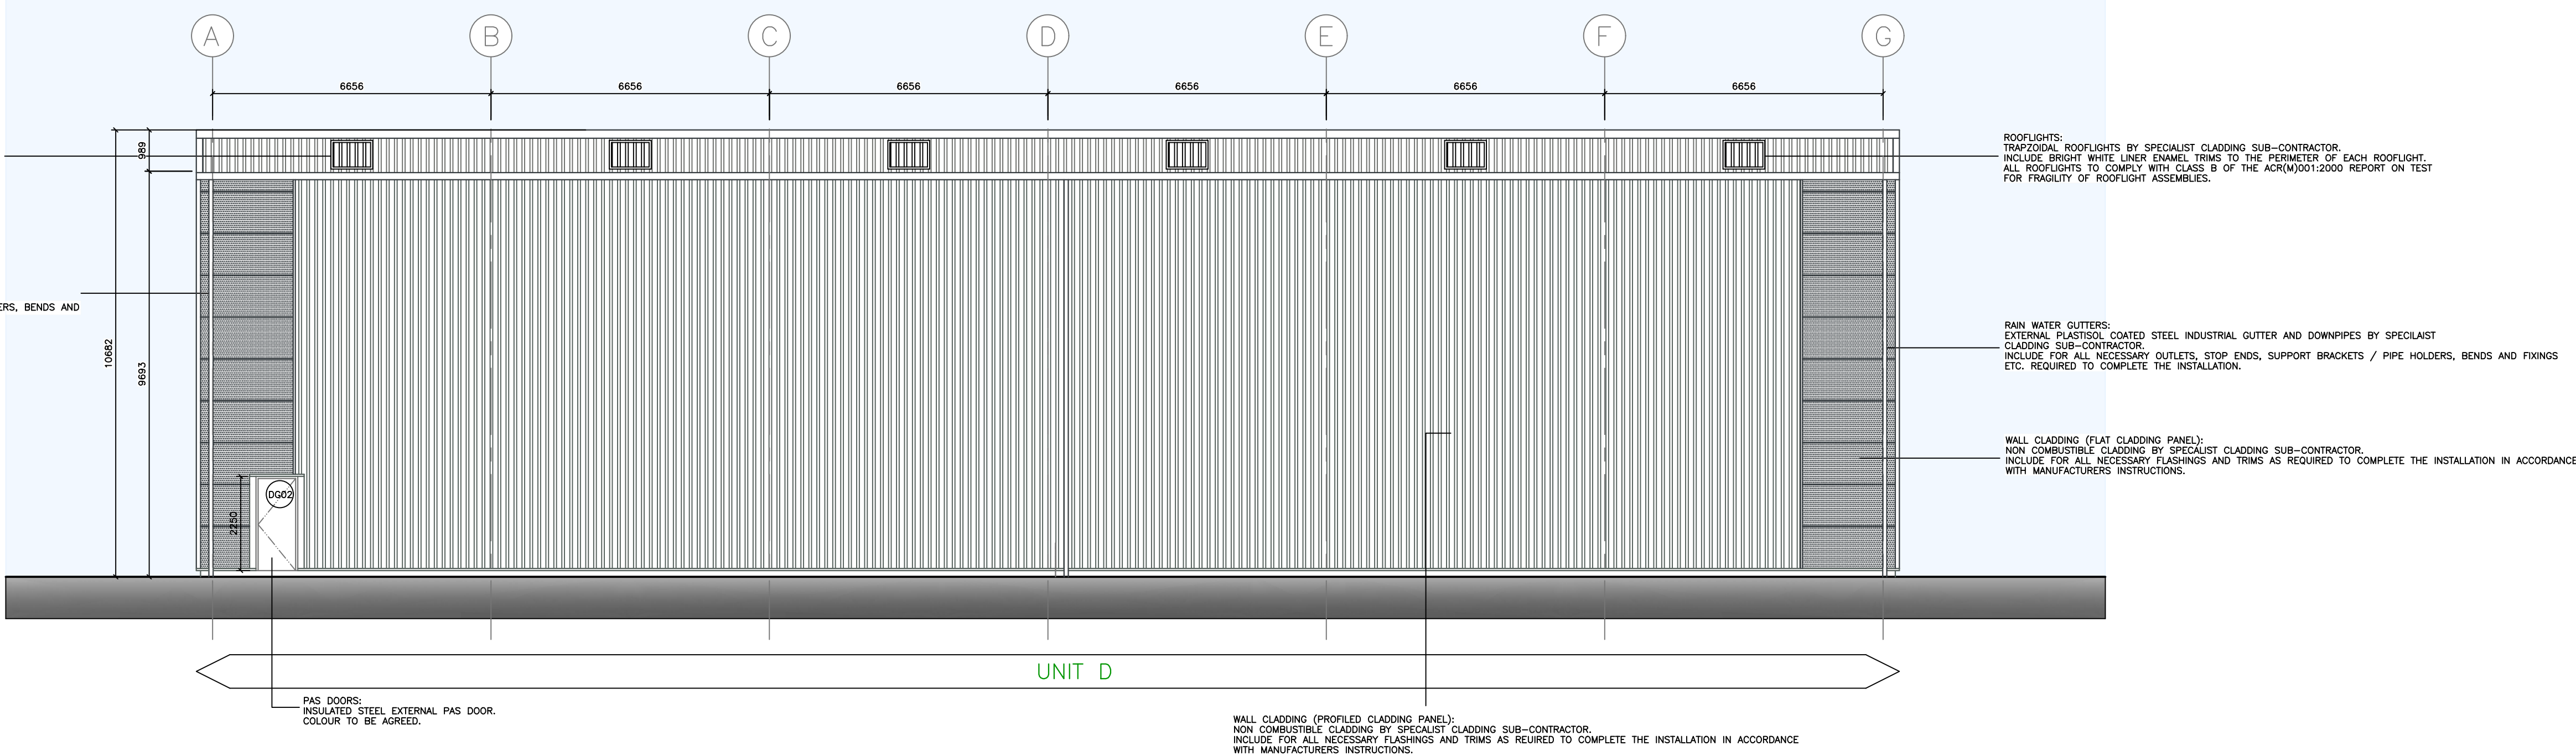

PROPOSED WEST ELEVATION.
SCALE 1:100

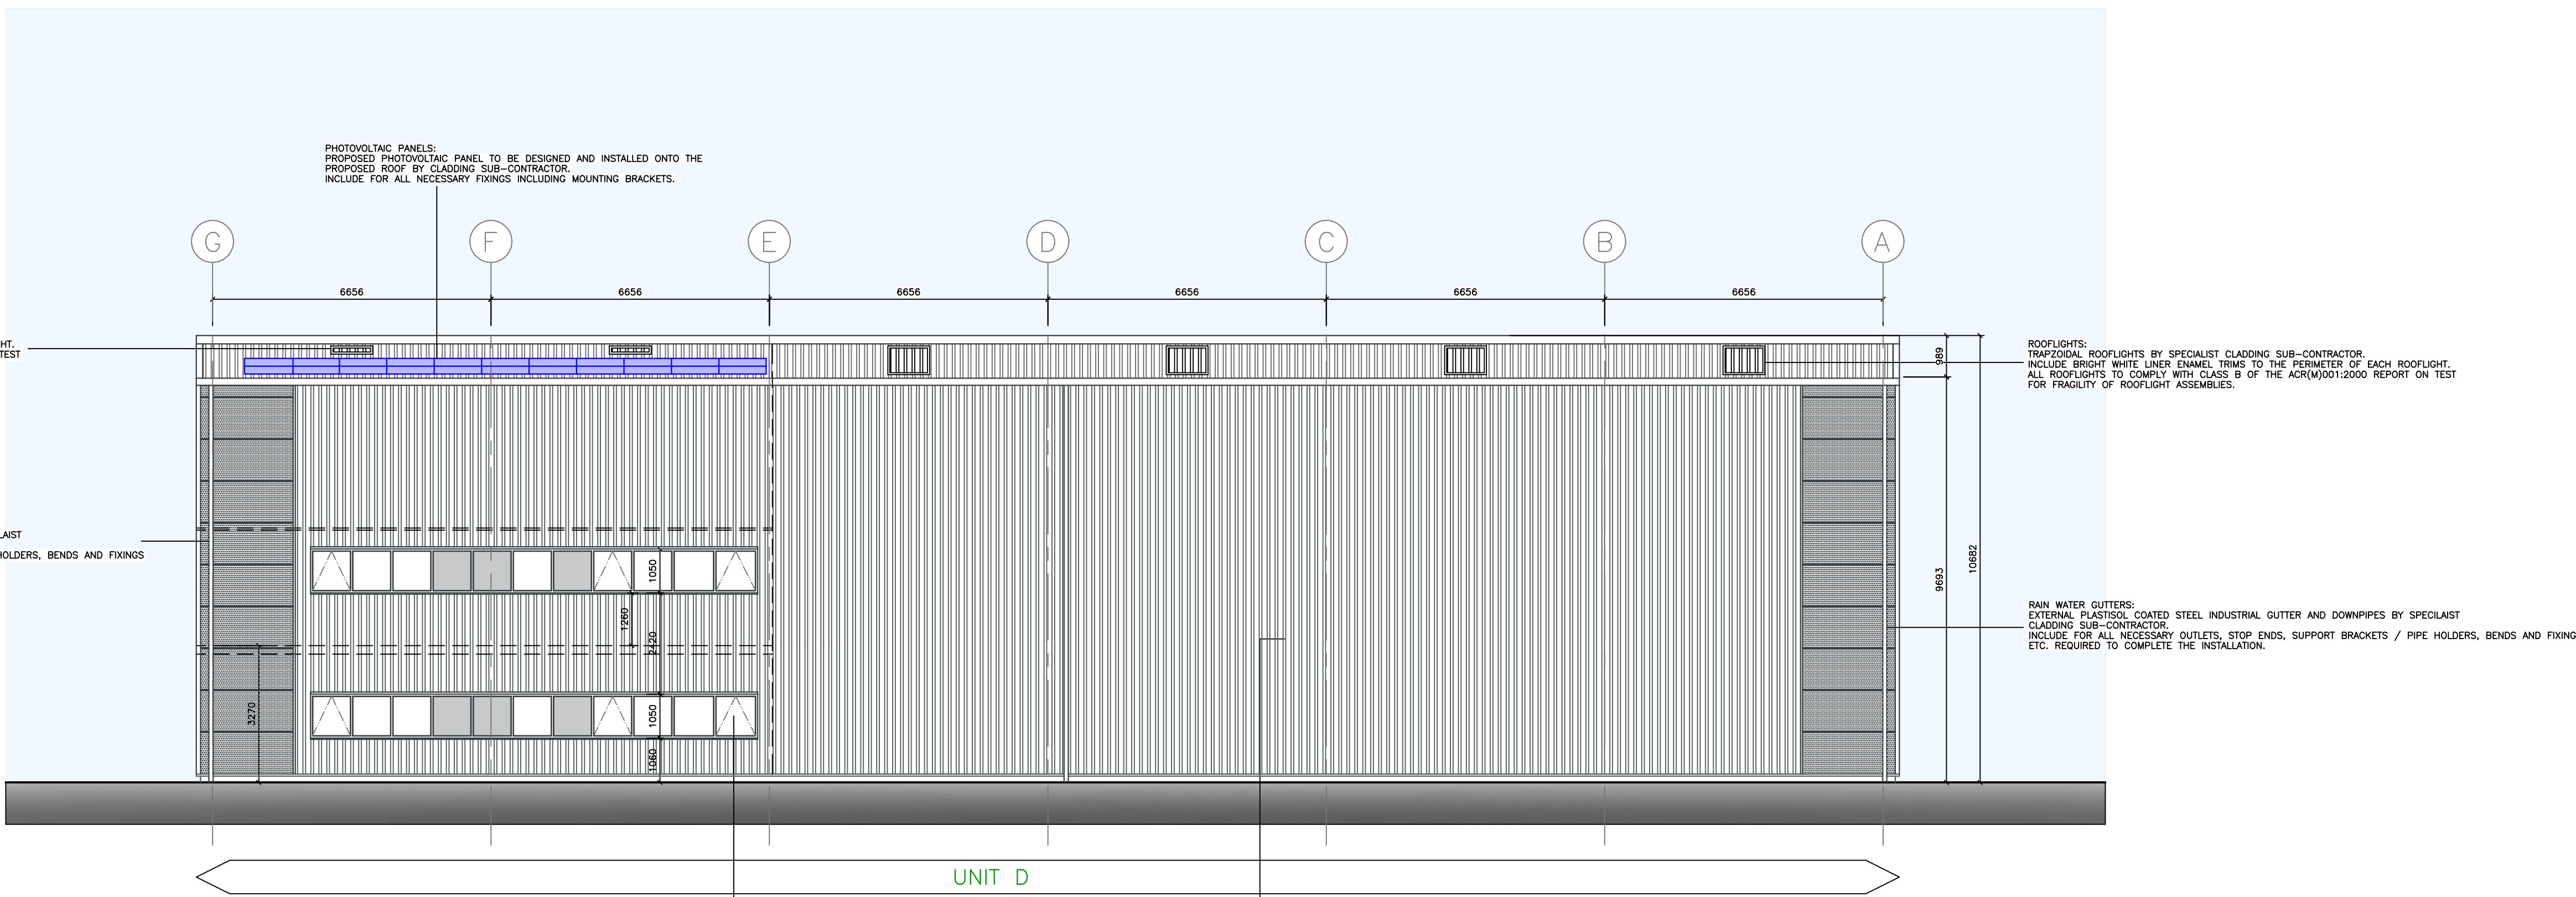

PROPOSED EAST ELEVATION.
SCALE 1:100

PLEASE CHECK ALL DIMENSIONS ON SITE

This drawing is to be read in conjunction with all relevant specifications, documents and other issued job drawings. Discrepancies or omissions must be reported to the client. The contractor is to check and verify all building and site dimensions and to check levels before work commences.

ALL INFORMATION CONTAINED ON THIS DRAWING REMAINS COPYRIGHT OF PRIME PROPERTY LIMITED ©

Generic Notes:

Main Cladding = Kingspan, Tata or similar mix of flat feature and standard profiled panels

Glazing to Ground and Mezzanine areas as shown

Sectional Industrial Delivery doors and standard pass doors

Roof Cladding = Kingspan, Tata or similar composite panel

And Rooflights = Kingspan, Tata or similar integrated panel

CLADDING SPECIFICATION:

ROOF = GOOSEWING GREY (RAL 0807005)

FEATURE CLADDING WALLS = TBC (RAL)

MAIN CLADDING WALLS = TBC (RAL)

PASS DOORS = ANTHRACITE (RAL 7016)

BAY DOORS = TBC (RAL)

ALL WINDOW FRAMES = ANTHRACITE (RAL 7016)

PATENT GLAZING = ANTHRACITE (RAL 7016)

B. 20/12/2024 PROPOSED ELEVATIONS AMENDED. ELEVATION CENTRELINES, WORKSHOP HEIGHTS AND LEVEL ACCESS DOOR HEIGHTS AMENDED TO SUIT S/E DRAWINGS. VSL

A. 01/11/2024 PROPOSED ELEVATIONS AMENDED. UNITS RENAMED AND INTERNAL STAIRCASES AMENDED TO NEW FLOOR TO FLOOR HEIGHTS. WINDOW HEIGHTS AMENDED. VSL

Revision: Issue Date: Revision Comments: By:

Specific Notes:

Client Details:
Aconfield Properties Limited

Project Title:
Aconfield Road
Industrial Redevelopment

Drawing Title:
Phase 2 (Unit D).
Proposed Elevations.

Project Stage: Detailed Design Works Package: All Scale: 1:100

Project No: PPC59 Drawing No: D022 Revision: B. VSL Drawn: Oct 2024 Created: JP

PPC PRIME
PROPERTY CONSULTANCY
Chichester House, 91 Moss Lane East, Manchester, M15 5GY