

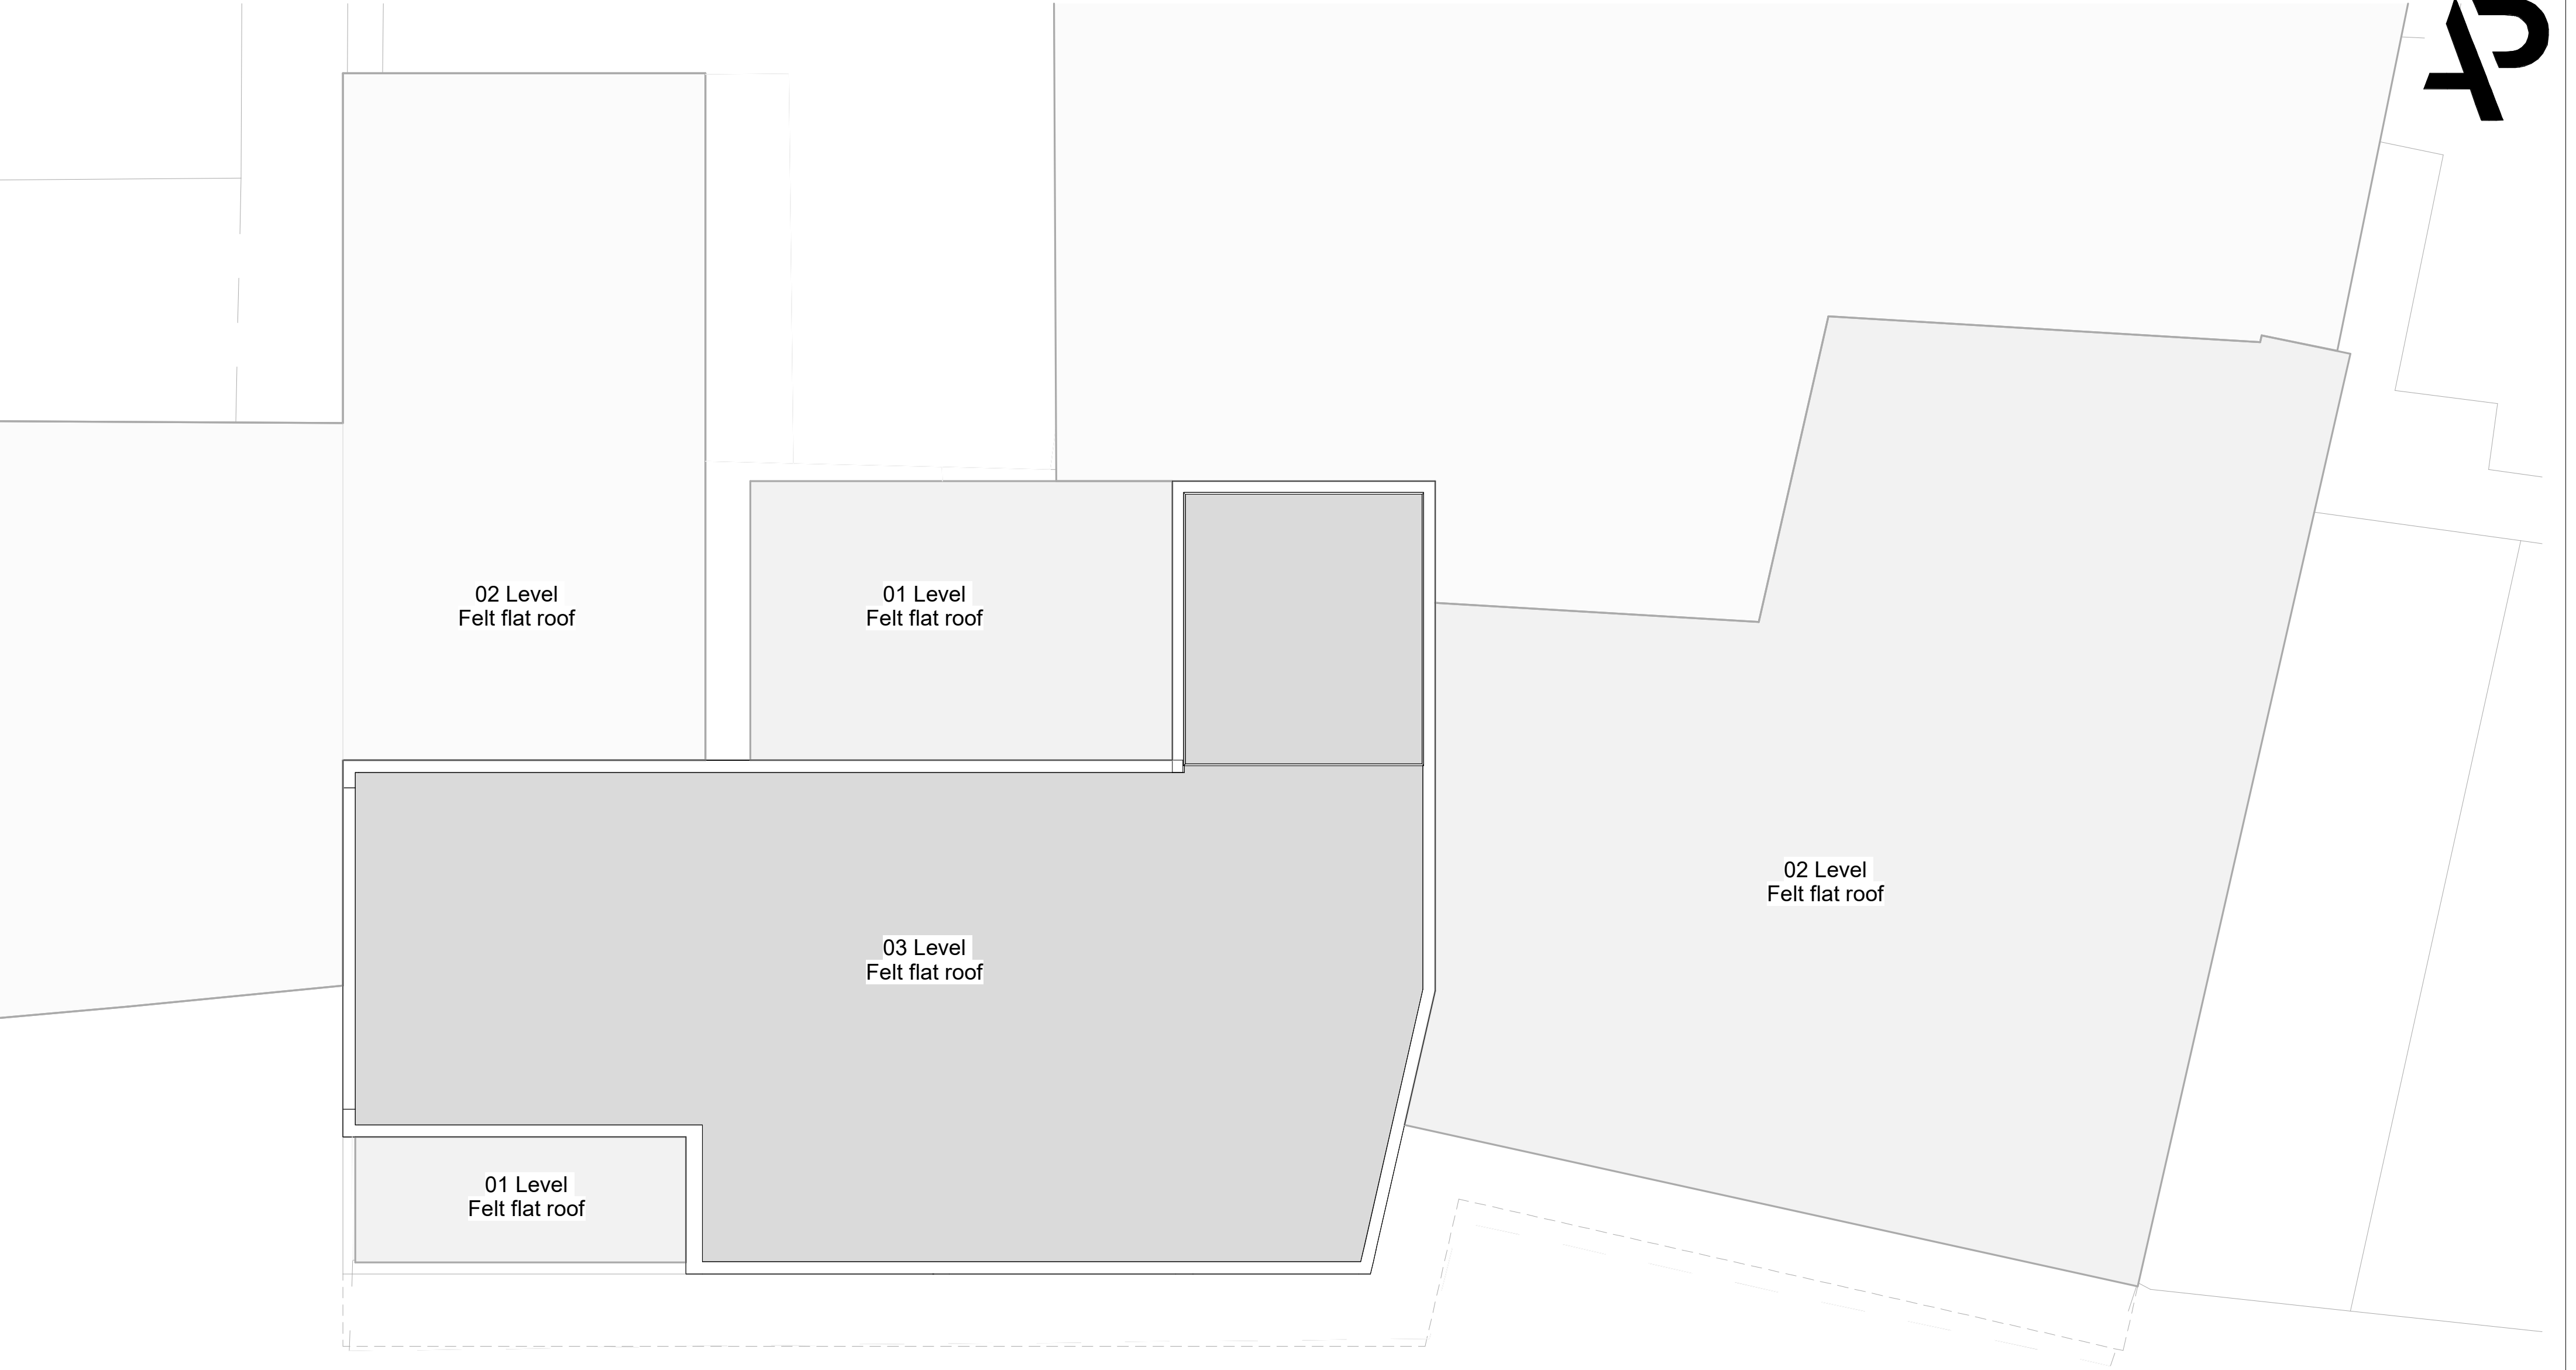


 

Roof Plan - Existing

DERBY ROAD

 

REV	Date	Description	Issued

Additional Notes

Project Title	1242 - Huyton Town Centre
Client Name	Onyx Property
Project Address	Huyton Town Centre

Title					Roof Plan - Existing	
Drawing No.						
1242 -02 -03-007						
Date	06/04/23	Scale	1 : 100	Sheet Size	A2	Drawn by
				RJ	Checked by	DB

ARCHIPHONIC

Positive Change through Architectural Design

Unit 256, Slater Studios, 9 Slater Street, Liverpool, L1 4BW
info@Archiphonic.co.uk / +44 (0)151 345 7600