



Front Elevation - Existing - 1:100

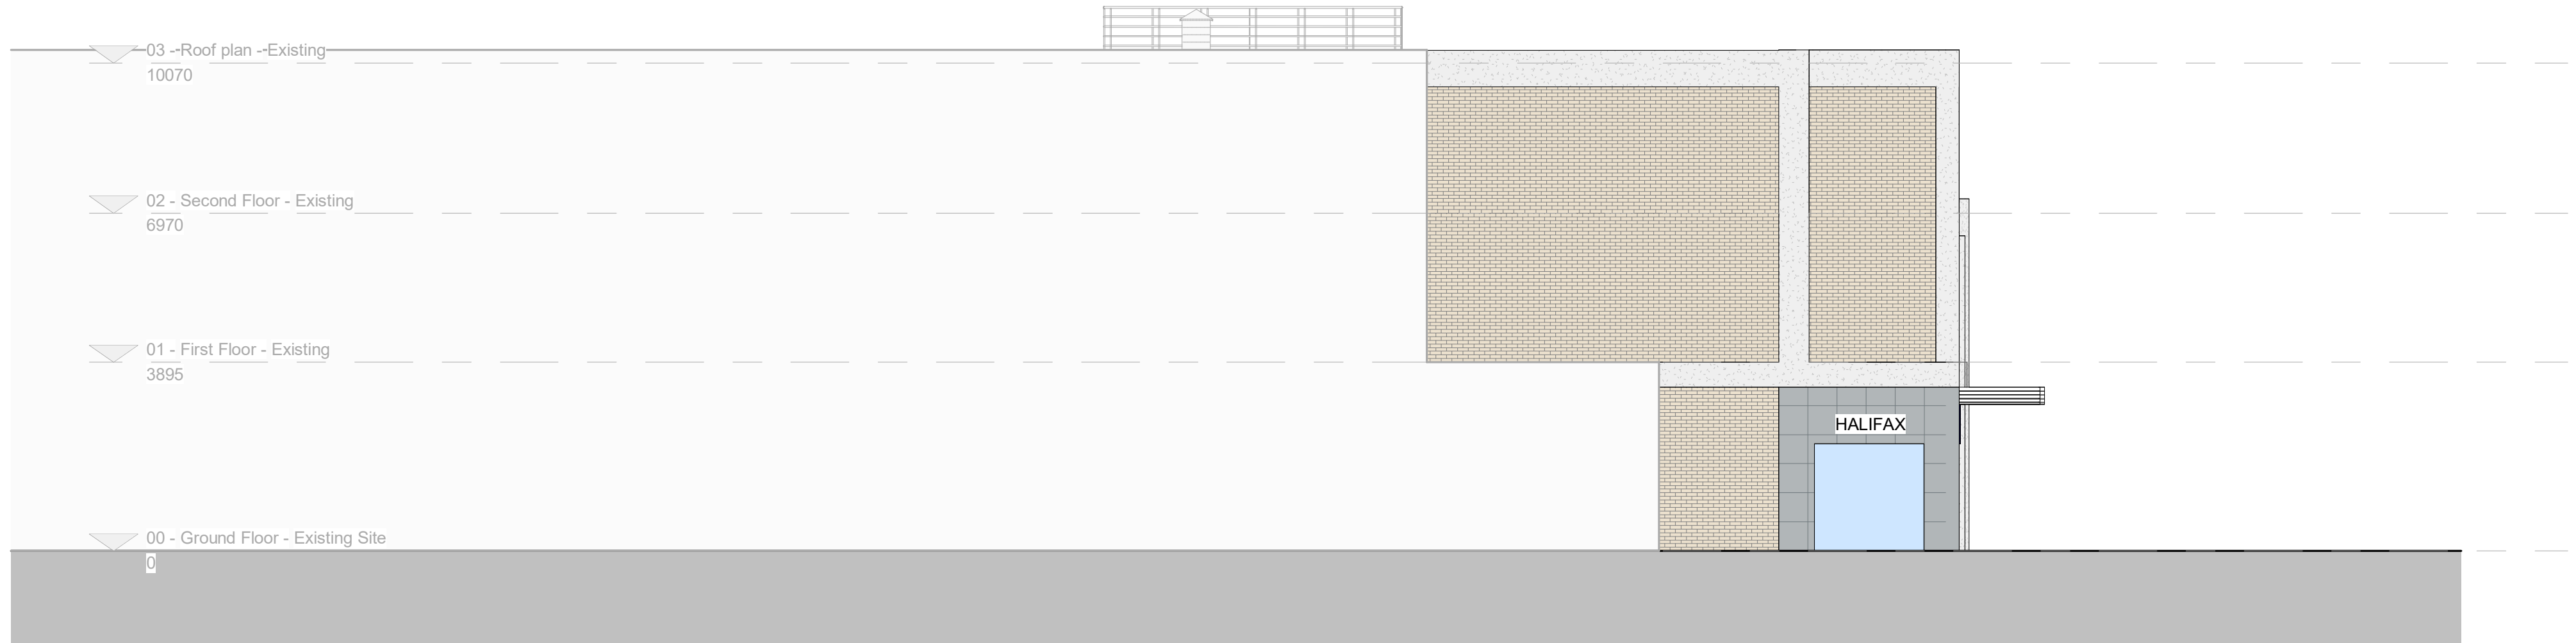


Left Side Elevation - Existing - 1:100

 

Existing Materials:

- Walls
 - Tan/ orange brickwork
 - Concrete
 - Grey tile
- Windows
 - White aluminium windows
 - Blue aluminium windows
- Doors
 - White aluminium doors
 - Blue aluminium doors
 - Black fire door
- Roof
 - Felt flat roof
- External stair
 - Black steel staircase

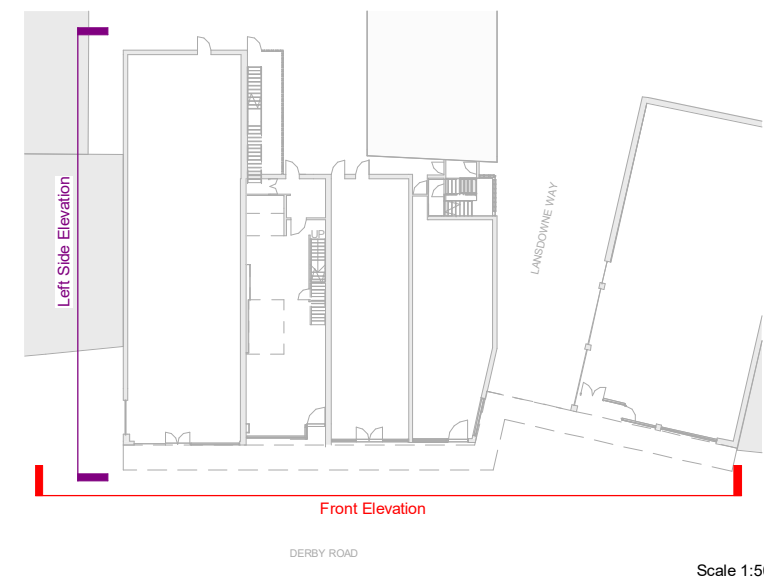

REV	Date	Description	Issued	Additional Notes

Project Title	1242 - Huyton Town Centre
Client Name	Onyx Property
Project Address	Huyton Town Centre

Title					Front and Left Side Elevation - Existing				
Drawing No.					1242 -02 -05-001				
Date	02/03/23	Scale	As indicated	Sheet Size	A2	Drawn by	HPH	Checked by	DB

ARCHIPHONIC

Positive Change through Architectural Design

Unit 256, Slater Studios, 9 Slater Street, Liverpool, L1 4BW
info@Archiphonic.co.uk / +44 (0)151 345 7600

©Copyright Archiphonic - Do not scale from this drawing. All dimensions to be checked and verified on site. This drawing is to be used for construction with all other relevant drawings and specifications. Any discrepancies in the drawing are to be resolved immediately to Archiphonic. This drawing is not to be used for construction or sales purposes unless marked 'Issued for construction' and area schedules are subject to change.