


Front Elevation - Proposed - 1:100

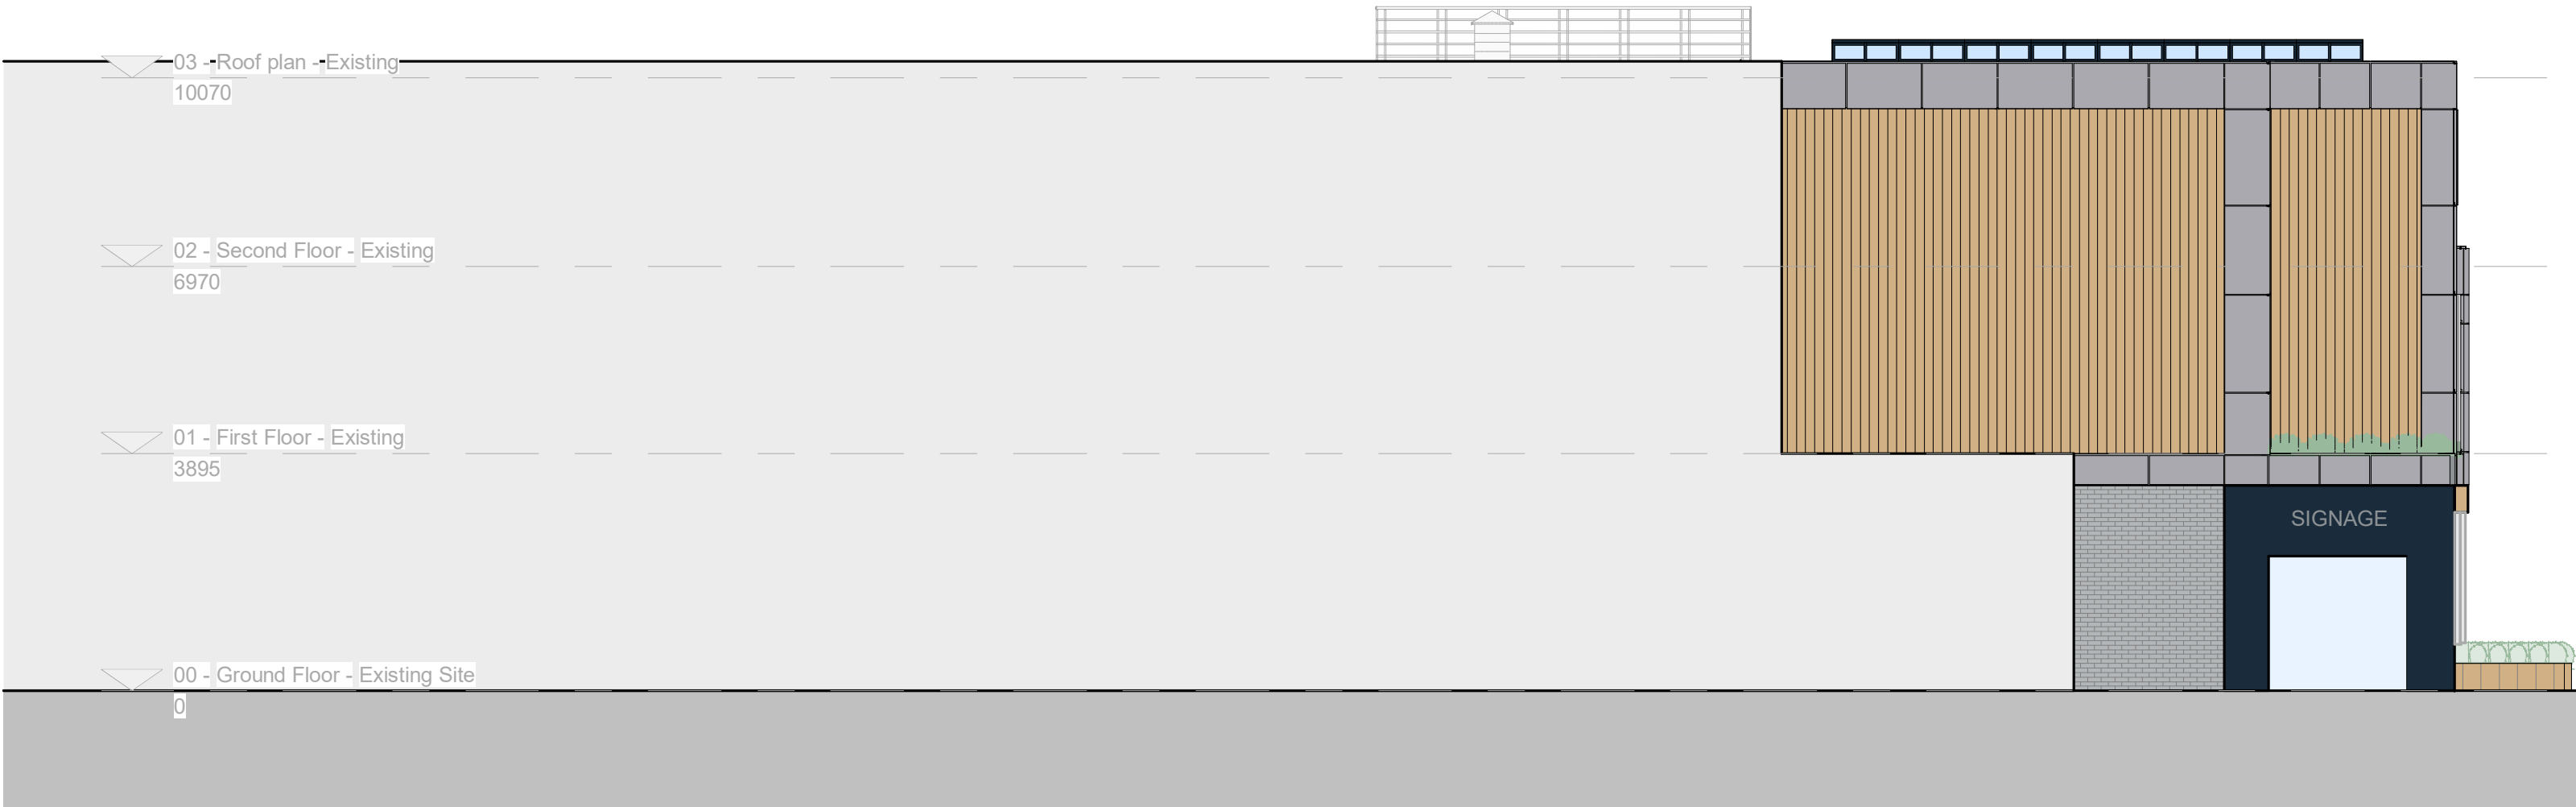


Left Side Elevation - Proposed - 1:100

0m 2m 4m 6m 8m

VISUAL SCALE 1:100 @ A2

REV	Date	Description	Issued	Additional Notes

- Proposed Materials:**
- Walls
 - Grey cladding panel
 - Timber cladding
 - Green wall
 - Windows
 - Aluminium windows
 - Doors
 - Aluminium doors
 - Roof
 - Tiled (Terrace)
 - External stair
 - Cladding (casework)

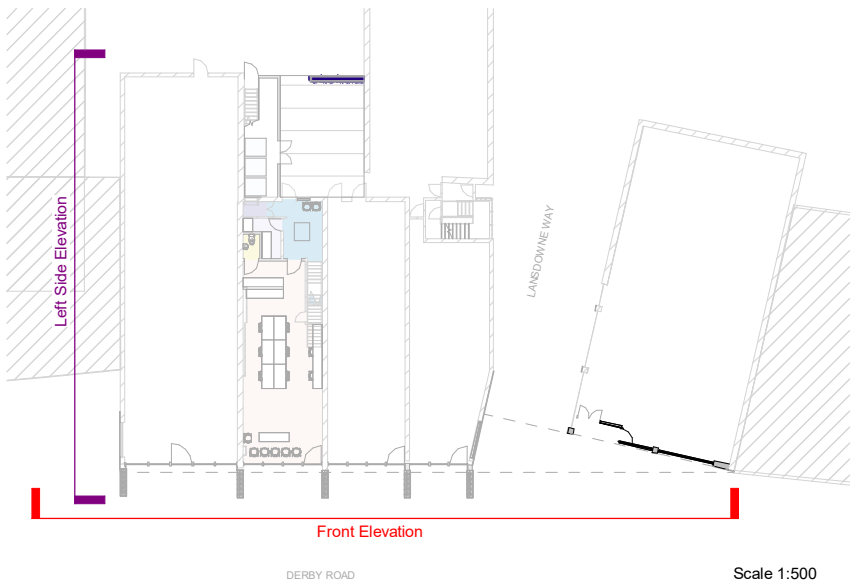

Project Title	1242 - Huyton Town Centre
Client Name	Onyx Property
Project Address	Huyton Town Centre

Title	Front and Left Side Elevation - Proposed				
Drawing No.	1242 -02 -05-003				
Date	05/05/23	Scale	As indicated	Sheet Size	A2
Drawn by	AG	Checked by	DB		

ARCHIPHONIC

Positive Change through Architectural Design

Unit 256, Slater Studios, 9 Slater Street, Liverpool, L1 4BW
info@Archiphonic.co.uk / +44 (0)151 345 7600