

Finishes


Supplier: Sotech
Range: PPC ALUMINIUM - Optimum
Colour: RAL 7045
Use: External overcladding

Supplier: Sotech
Range: PPC ALUMINIUM - Fine Textured
Colour: RAL 5011
Use: External shop front cladding


Supplier: Sotech
Range: PPC ALUMINIUM - Fine Textured
Colour: RAL 5002
Use: Halifax sign

Supplier: Sotech
Range: PPC ALUMINIUM - Fine Textured
Colour: RAL 1016
Use: Heron Foods sign


Supplier: MobilFlex inc.
Range: 126 Model
Colour: RAL 7045 (or similar)
Use: Internal Shutters

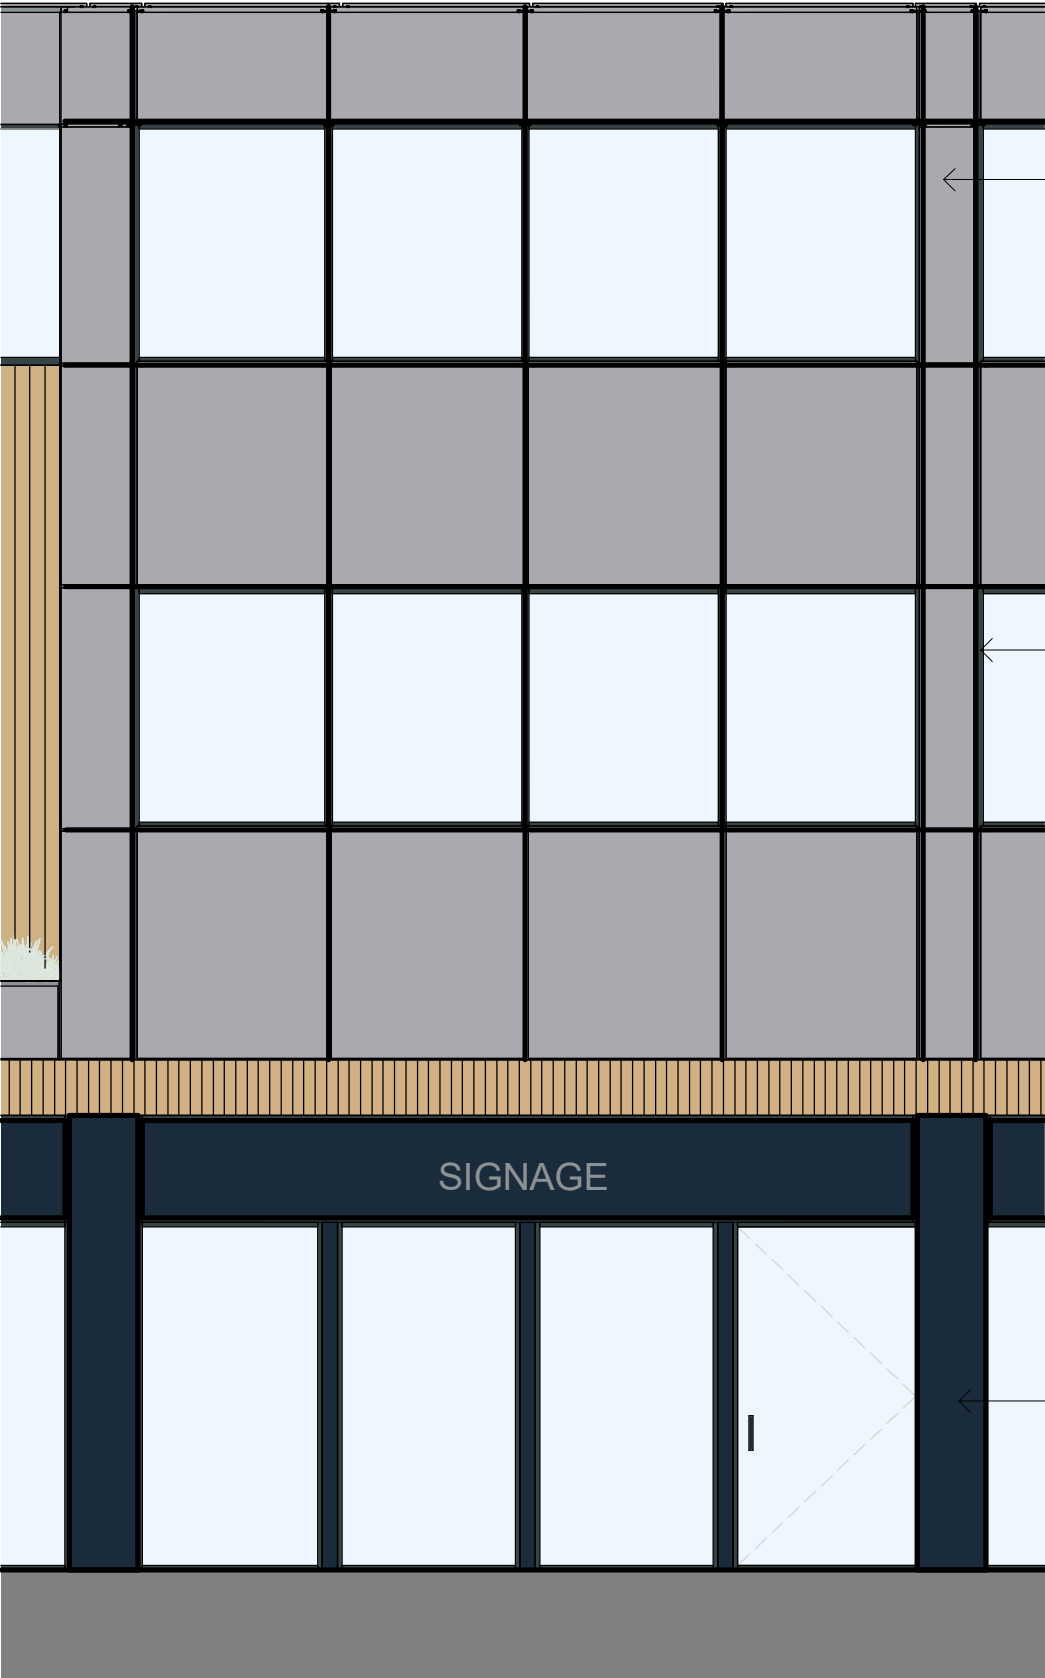

Front Elevation - Shop Front - 1:50

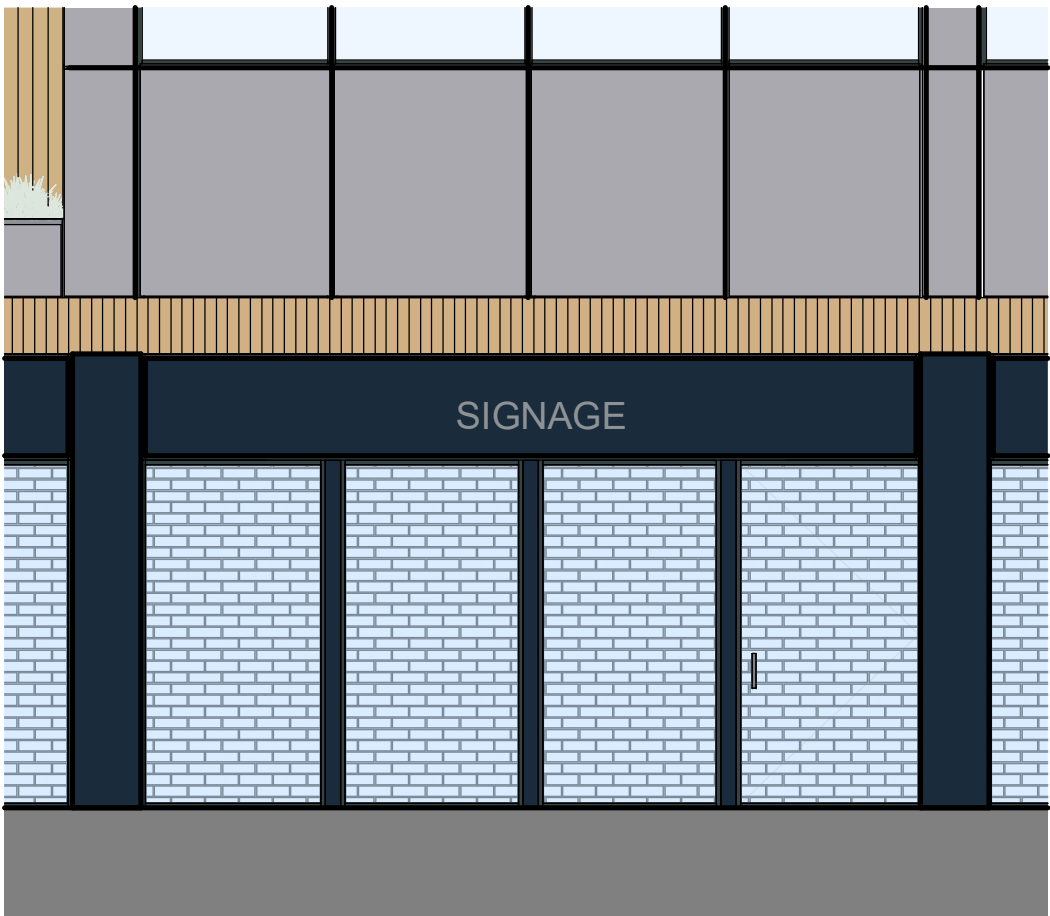

Front Elevation - Shop Front Internal Shutters - 1:50

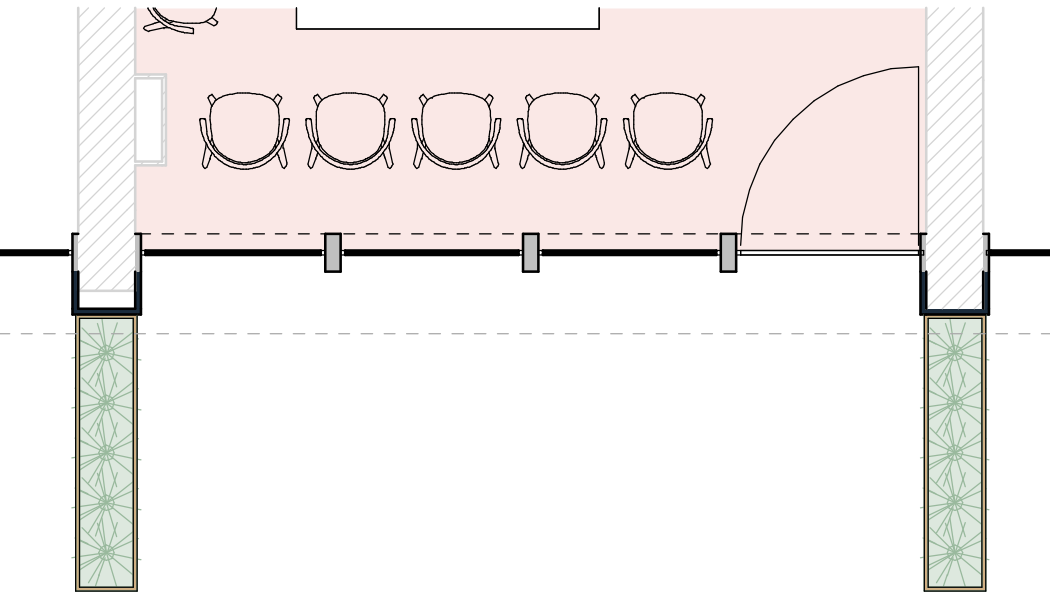

Ground Floor Plan - Shop Front 1:50

REV	Date	Description	Issued	Additional Notes

Project Title	1242 - Huyton Town Centre
Client Name	Onyx Property
Project Address	Huyton Town Centre

Title	Tile and Shop Front Cladding			
Drawing No.	1242-02-70-001			
Date	05/05/23	Scale	As indicated	Sheet Size
Drawn by	AG	Checked by	DB	A3

ARCHIPHONIC

Positive Change through Architectural Design

Unit 256, Slater Studios, 9 Slater Street, Liverpool, L1 4BW
info@ArchiPhonic.co.uk / +44 (0)151 345 7600