

Notes


Jennings Design Associates take no responsibility for any dimensions obtained by scaling from this drawing. If no dimension is shown the recipient must ascertain the dimension specifically from the Architect or by site measurement. Supplying this drawing in digital form is solely for convenience and no reliance may be placed on digital data. All data must be checked against hard copy. Dimensions must be checked on site. Any discrepancies must be reported to the Architect immediately. This drawing is copyright of Jennings Design Associates

Material Legend

- 1 - Ibstock Brick - Calderstone Claret
- 2 - Ibstock Brick - Staffordshire Slate Blue Smooth
- 3 - Projecting Facing Brick - Ibstock Brick - Staffordshire Slate Blue Smooth
- 4 - uPVC Fascia Board - Grey
- 5 - uPVC Guttering - Black
- 6 - Slate Effect Roof Covering
- 7 - uPVC Grey Window and Door Frame
- 8 - Soldier Course - Staffordshire Blue
- 9 - Below DPC Engineering Brick - Red
- 10 - Feature Window Surround
- 11 - Pressed Metal Profile to Prefabricated Panel Joint
- 12 - Below DPC Engineering Brick - Blue
- 13 - Soldier Course - Calderstone Claret

Area Schedule (GIA)	
Name	Area
Gross Internal Area	73.74 m²


Area Schedule (Gross Building)	
Name	Area
Gross Building Area	86.08 m²

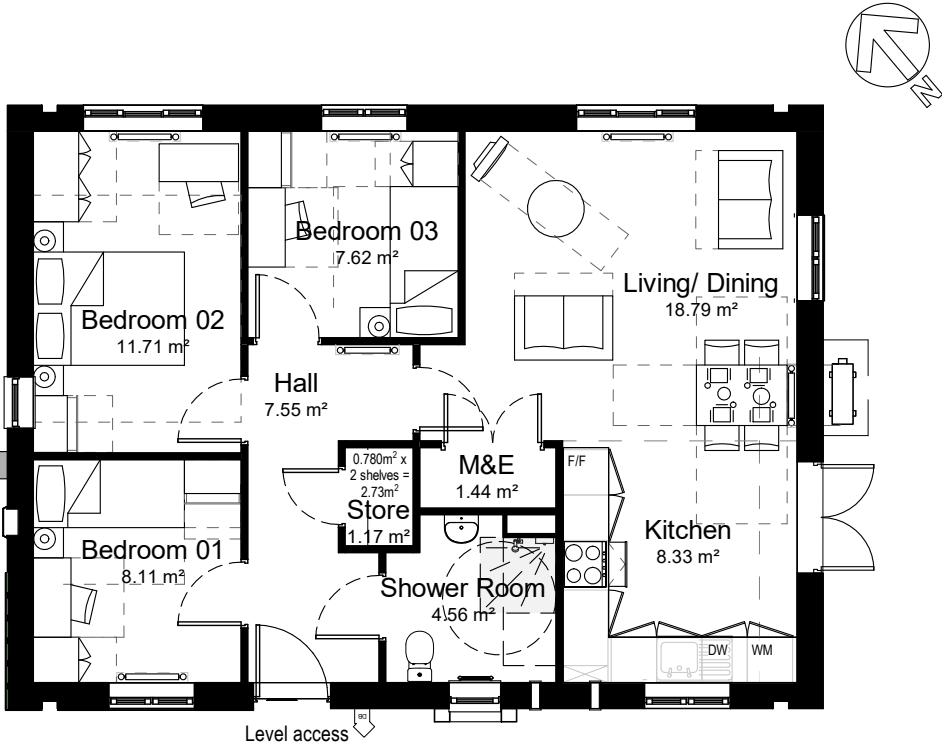


Proposed - Ground Floor




Proposed - Front Elevation

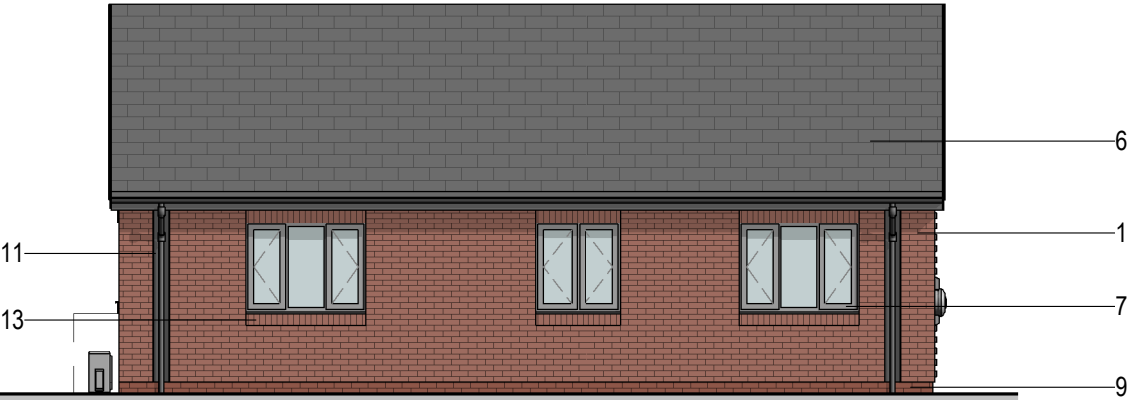


Proposed - Rear Elevation

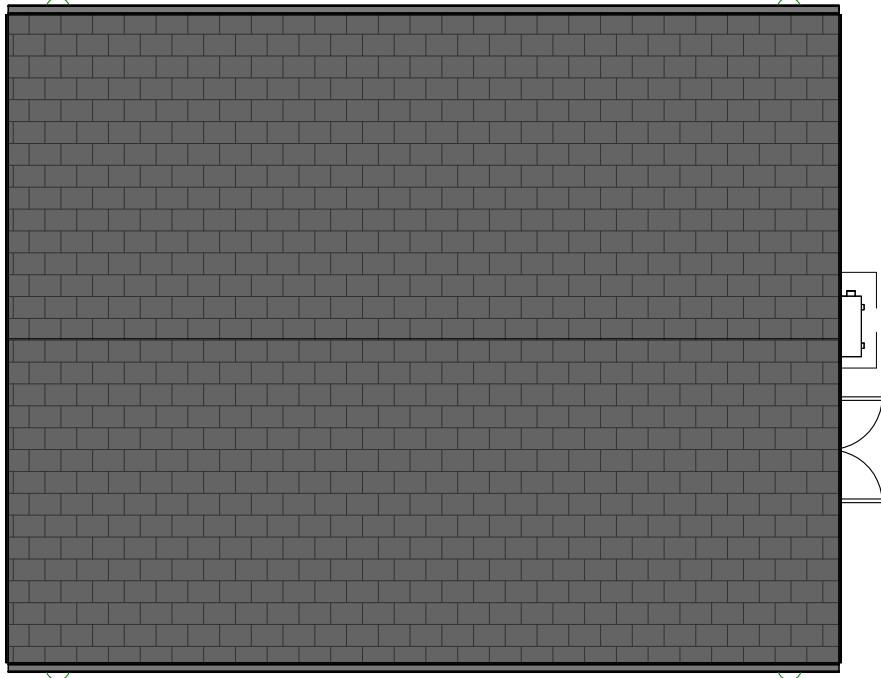


Roof Plan

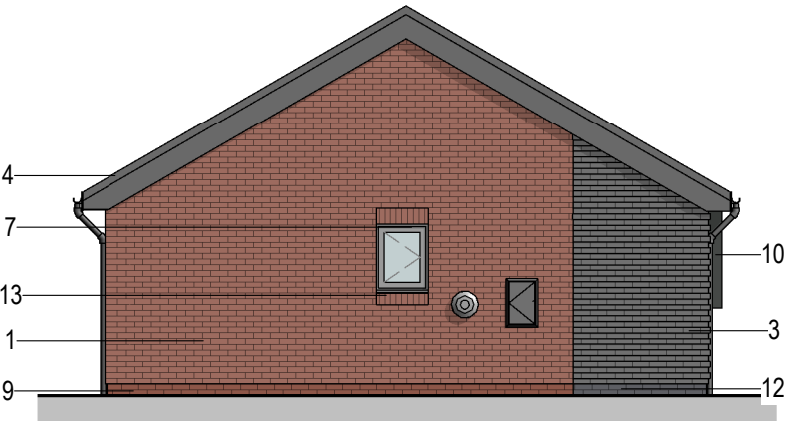

Proposed - Side Elevation 01

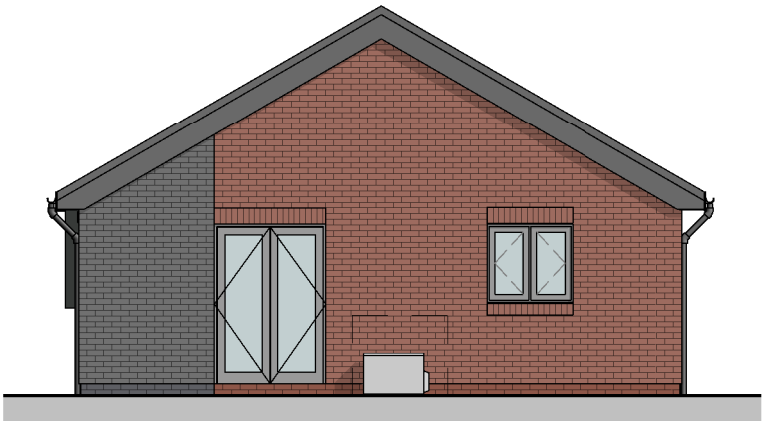

Proposed - Side Elevation 02

 

Rev	Description	Date	By
P6	Legend and Planning Updates	06/05/2025	L.F.
P5	Planning Updates	16/04/2025	L.F.
P4	Planning Submission	28/02/25	ST
P3	Drawing Issue Update	15/01/25	DD
P2	JDA DLM Error	23/03/23	TDY
P1	Issued for planning	23/03/23	TDY

Revision Schedule	

info@jda-architects.com
www.jda-architects.com

manchester: 0161 336 5011
liverpool: 0151 665 0112

Project Details:	
0934 - Marled Hay, Stockbridge Village	
Client: ForViva	
RIBA Workstage: Stage 3 - Planning	Status/Suitability Code: S2
Scale: 1 : 100	@ Original Size: A3
Date: 02/14/23	Drawn by: TDY
Chk by: TK	
Project Code: 0934-JDA-Z2-XX-DR-A-0007	
Description: 3B4P Bungalow - Detached - Z2	Rev: P6