


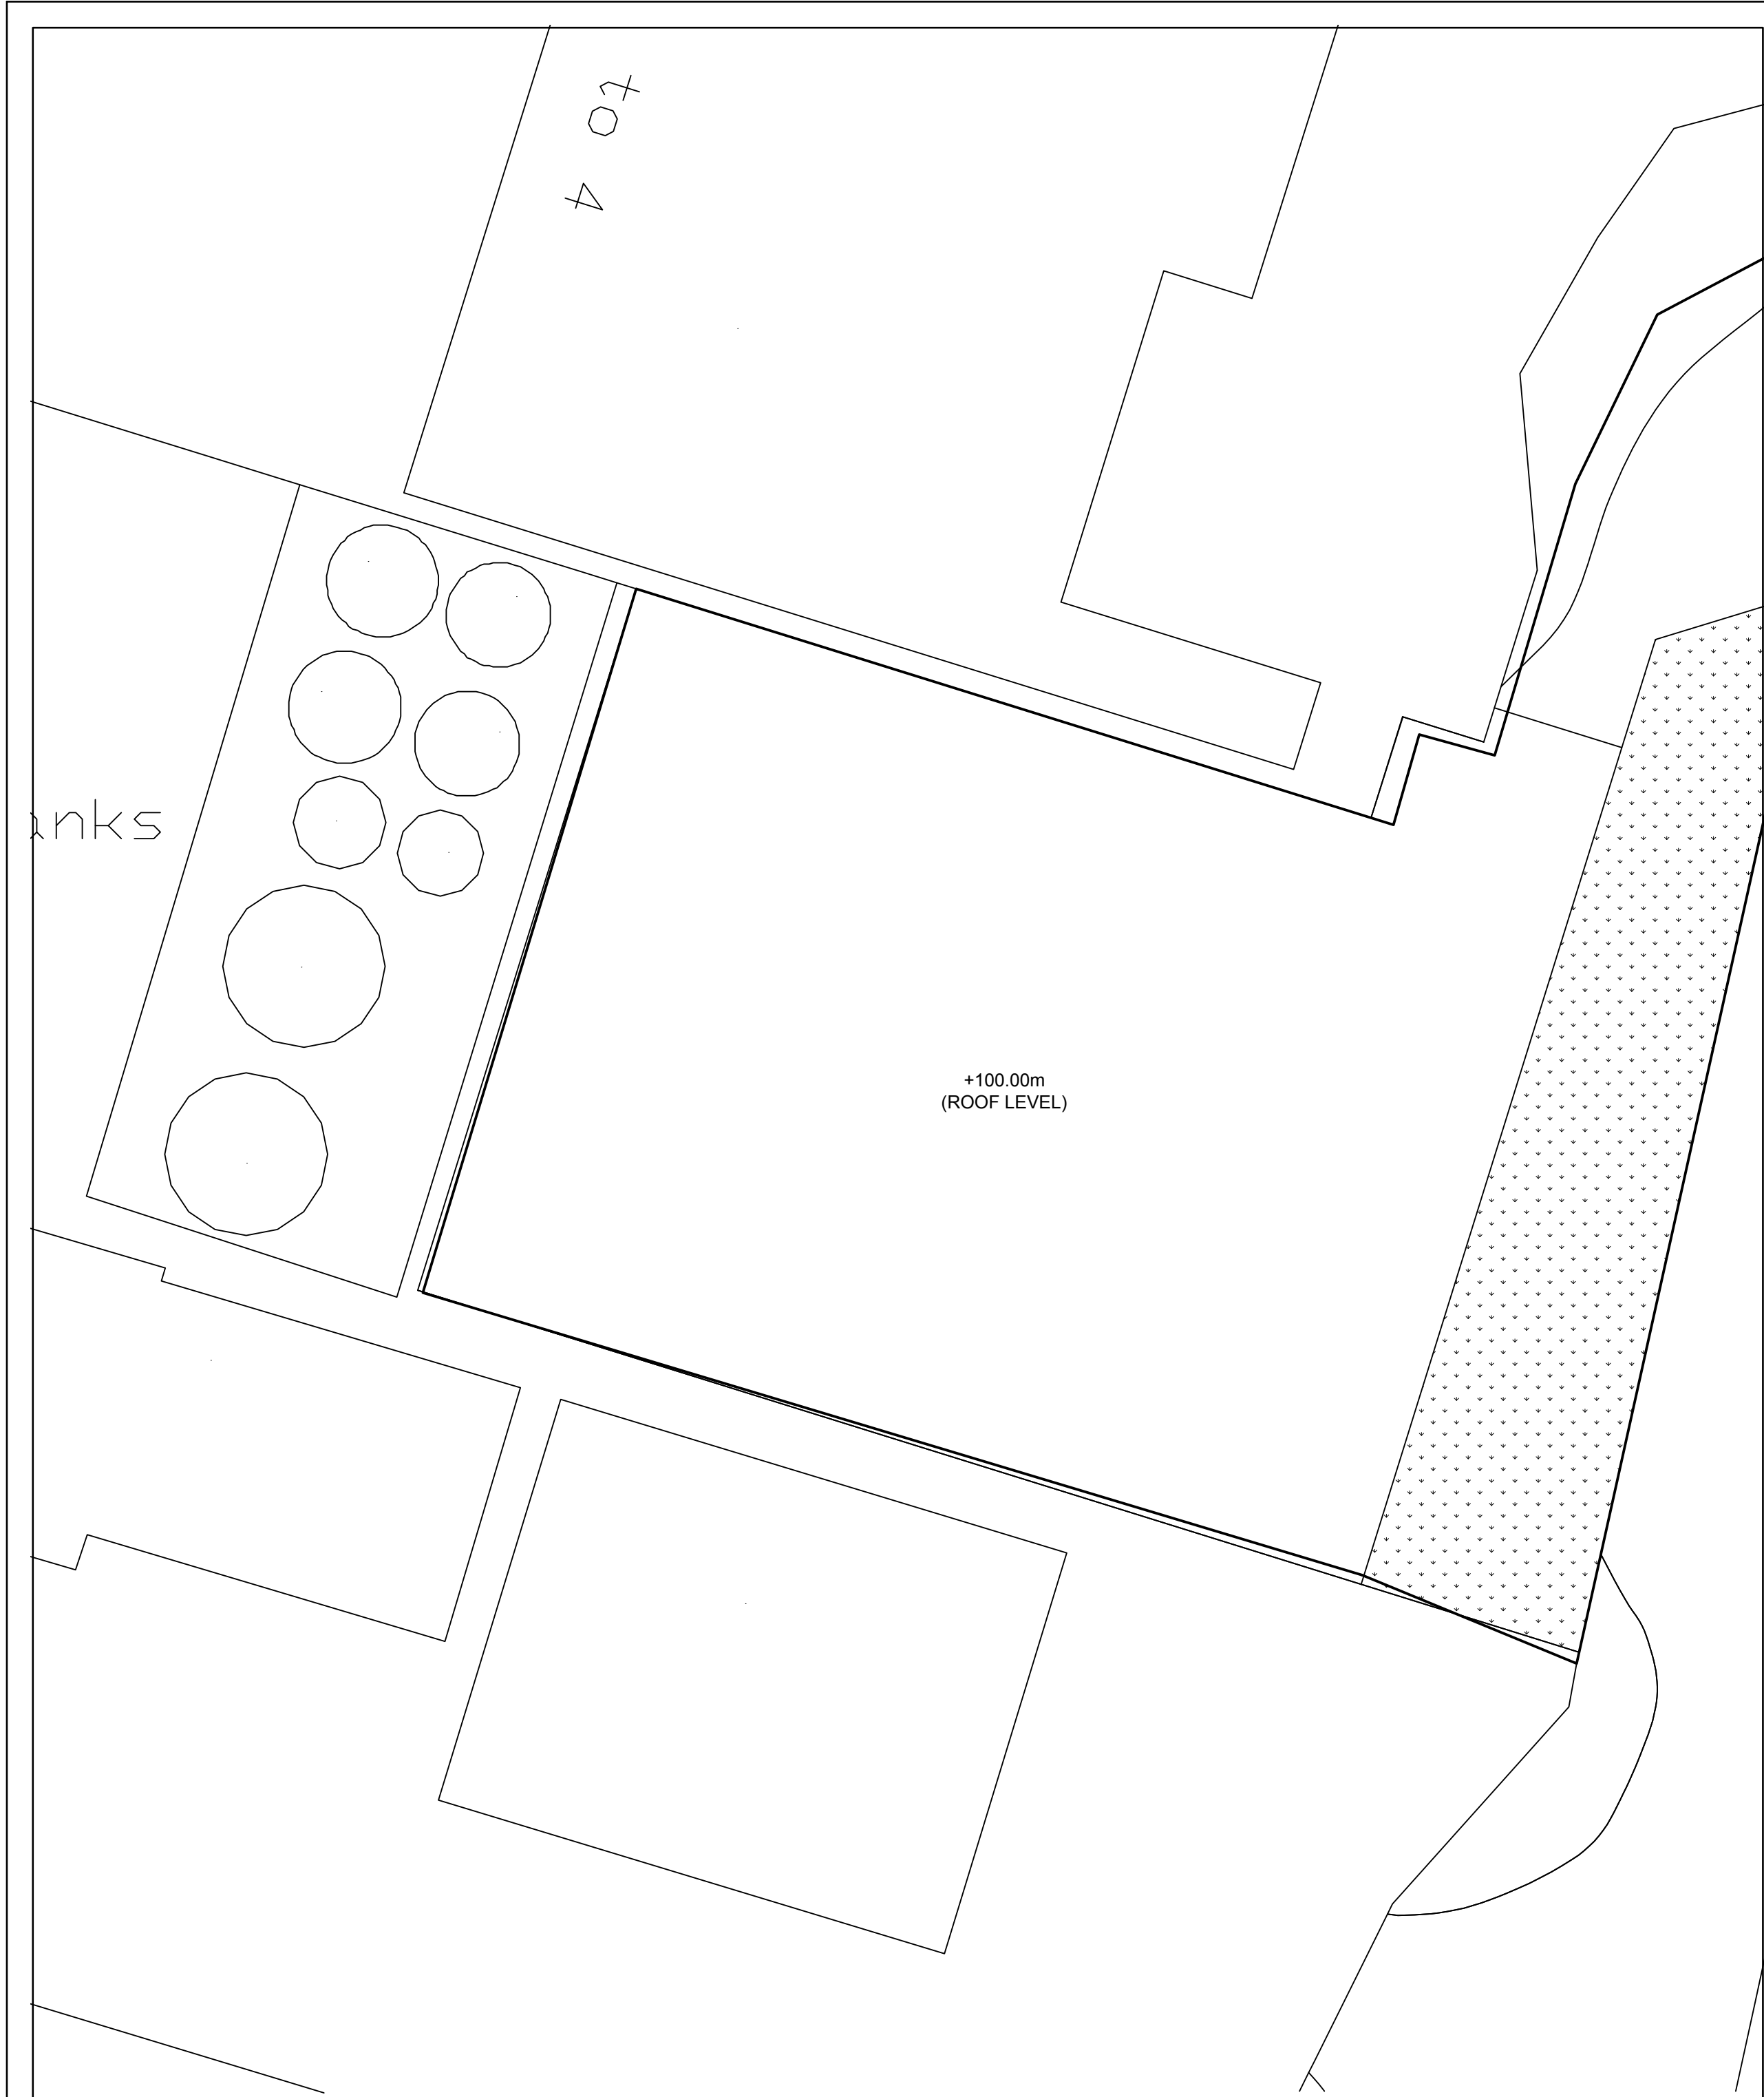


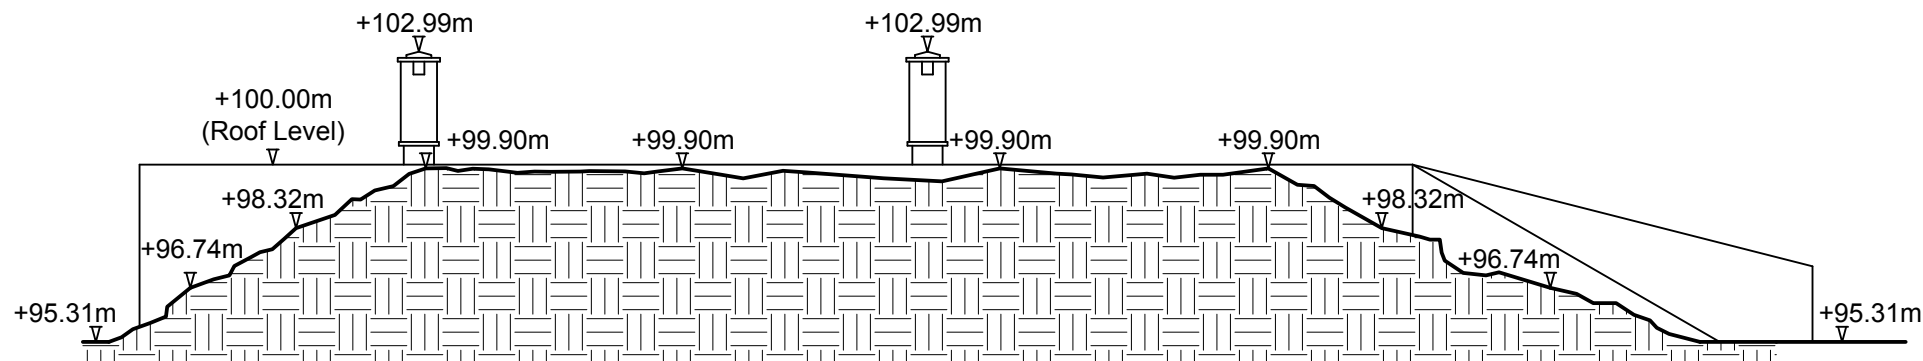


TOPOGRAPHICAL PLAN: AS EXISTING
(1:200)

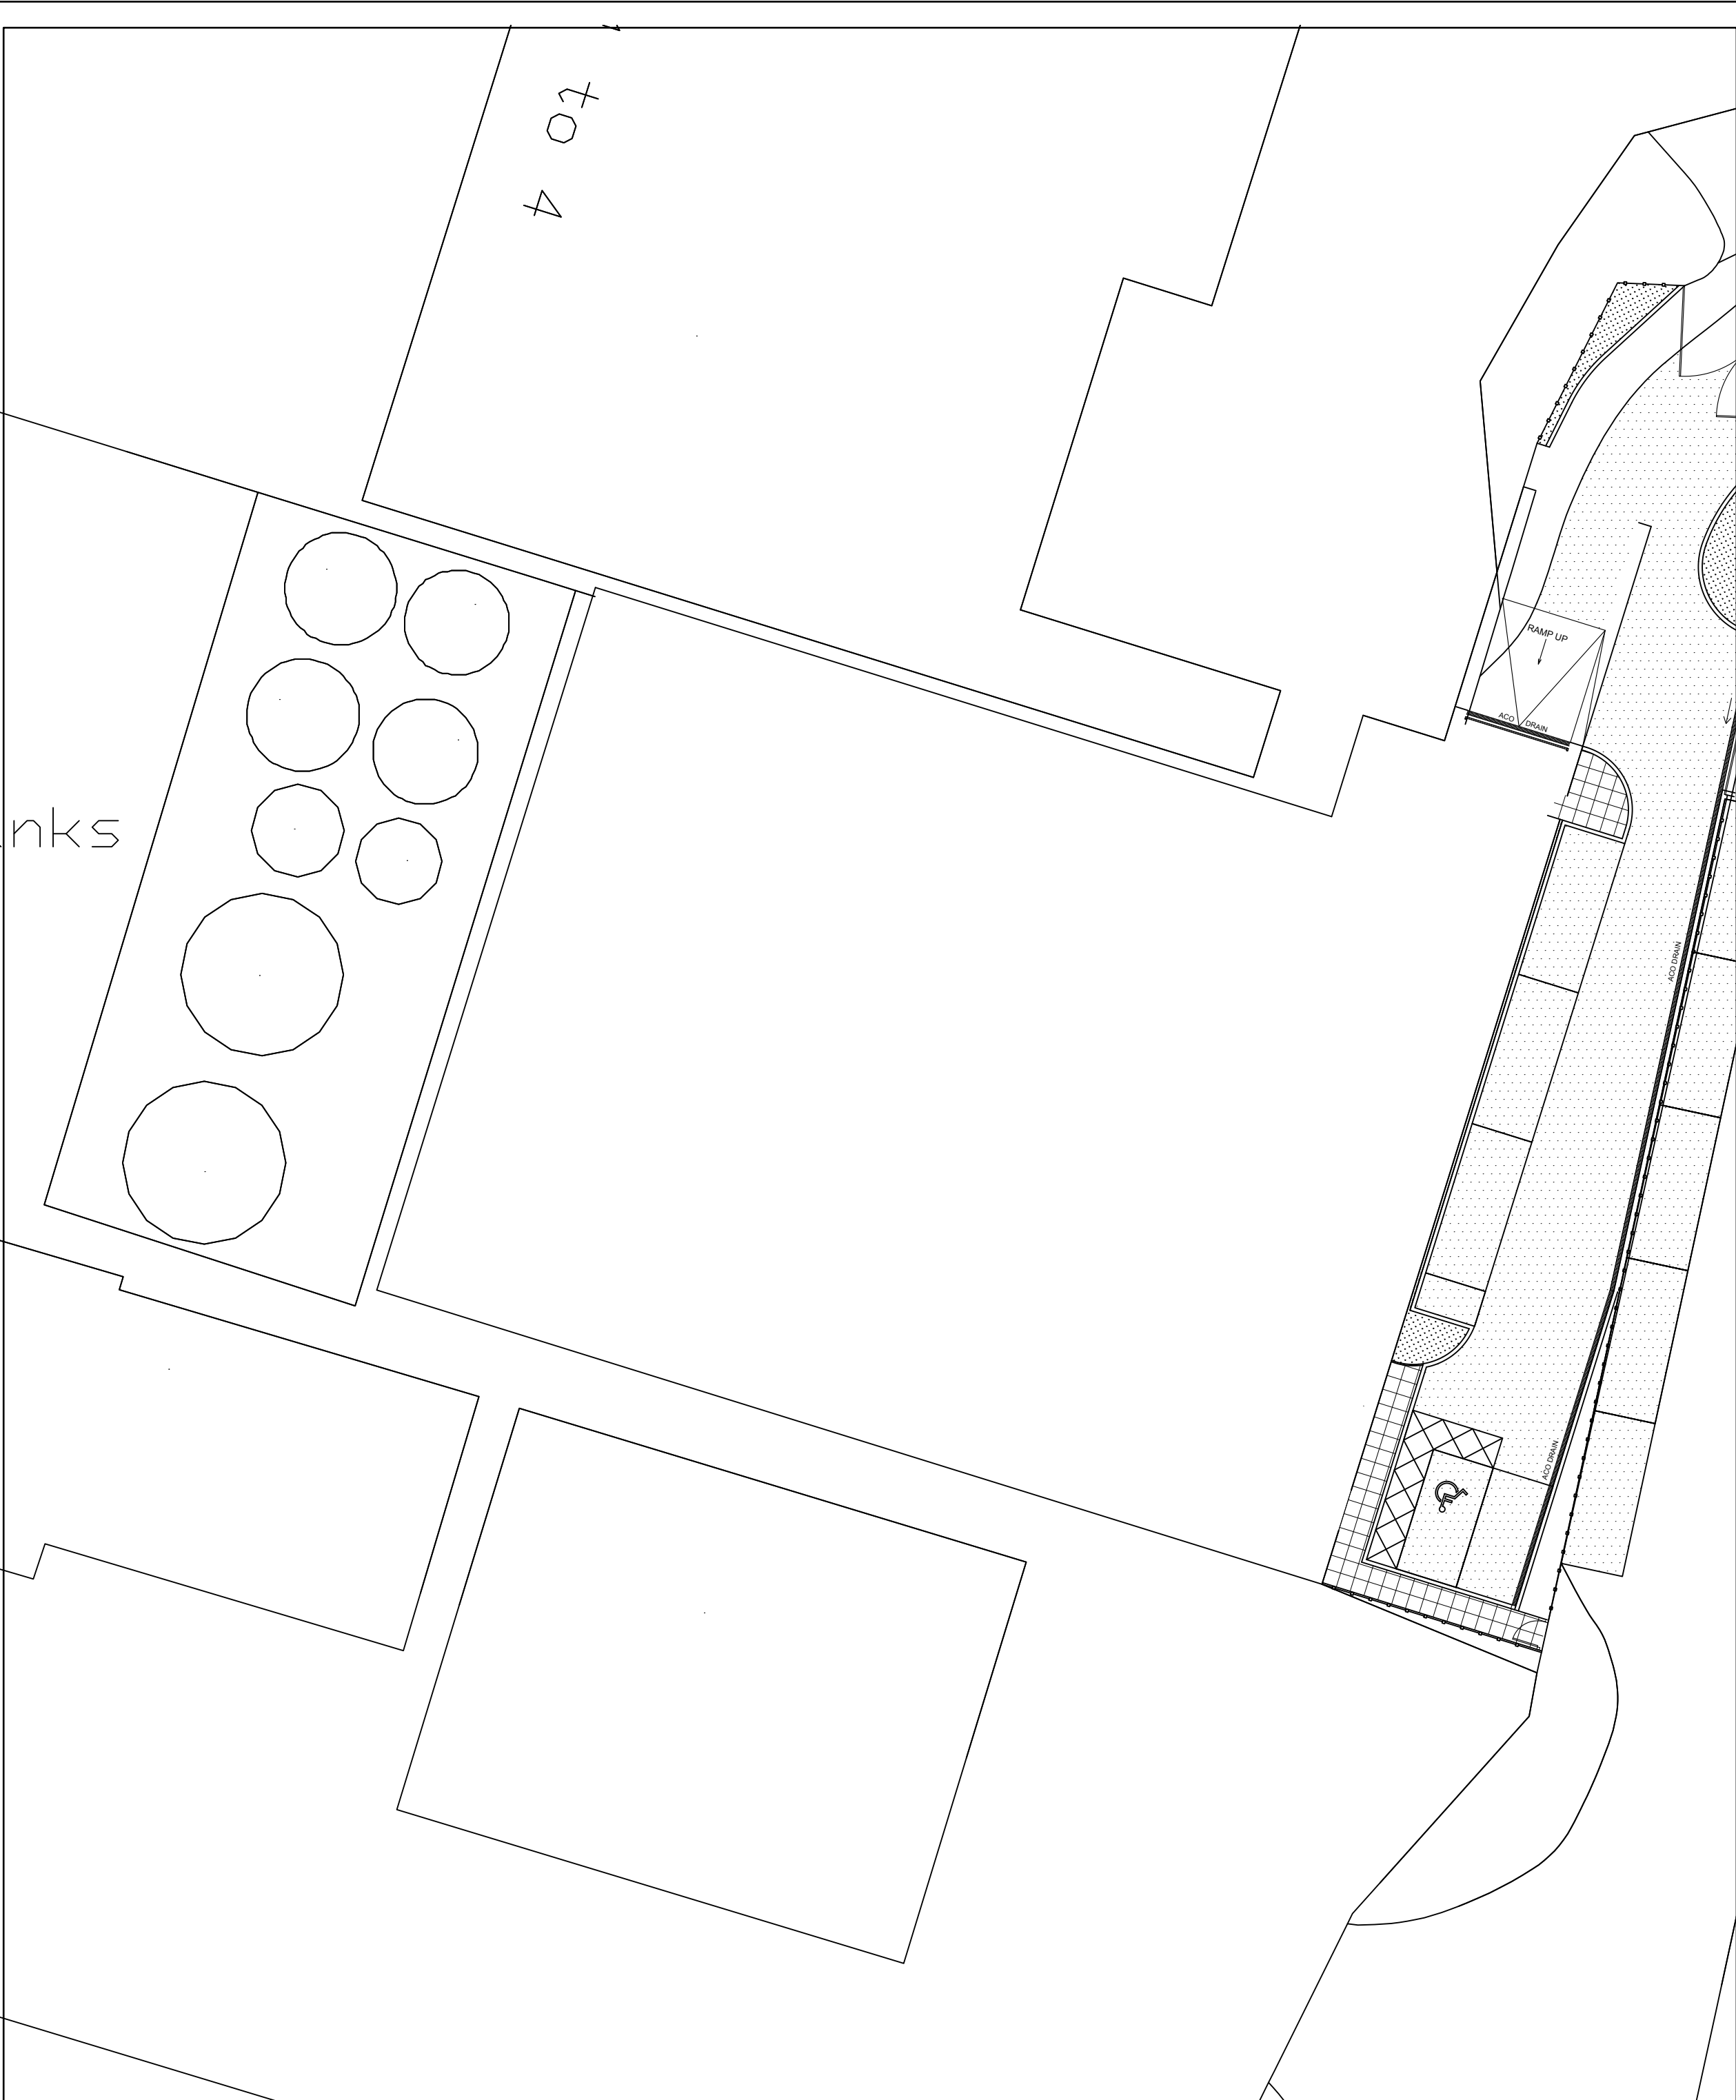

CROSS-SECTION E-E
AS EXISTING

 

SITE PLAN: AS PROPOSED
(1:200)

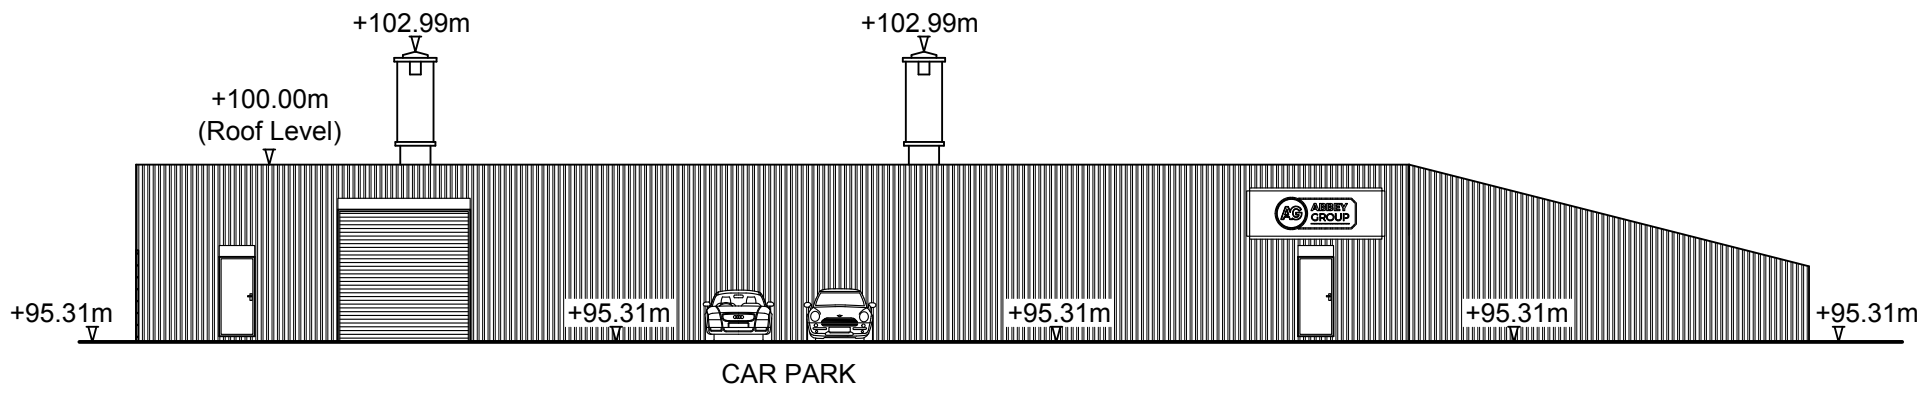

CROSS-SECTION E-E
AS PROPOSED

COPYRIGHT: The copyright of this drawing is vested in Lawrenson Associates Ltd.
It shall not be used without permission for any purpose.
DO NOT SCALE FROM THIS DRAWING FOR CONSTRUCTION PURPOSES -
WORK TO FIGURED DIMENSIONS ONLY.
ALL DIMENSIONS ARE IN MILLIMETRES UNLESS STATED OTHERWISE.

NOTES		
	Grassed areas.	
	General paved areas. Concrete flags.	
	General car park areas. Tarmac.	

A	Drawing updated	28/09/23
Rev	Description	Date

Project	MAGAZINE BUNKER 9-8, DRAW WELL ROAD, KIRKBY, L33 7BJ	
---------	---	--

Client	ABBHEY ENGINEERING	
--------	--------------------	--

Contract. No	Drg. No	Revision	Scale	1:200	@A1
6460	106	A	By	BPM	Date
			Chkd	HTL	APR 2023

Drawing Title	TOPOGRAPHICAL & LANDSCAPE PLANS. EXISTING AND PROPOSED.	
---------------	---	--

LAWRENSON ASSOCIATES Consulting Structural Engineers Planning & Development Consultants Architectural Services	
1 THE GLOBE 142 HARDSHAW ST. ST. HELENS WA10 1JT	Telephone: (01744) 733446 www.lawrensonassociates.co.uk E-mail: info@lawrensonassociates.co.uk

