



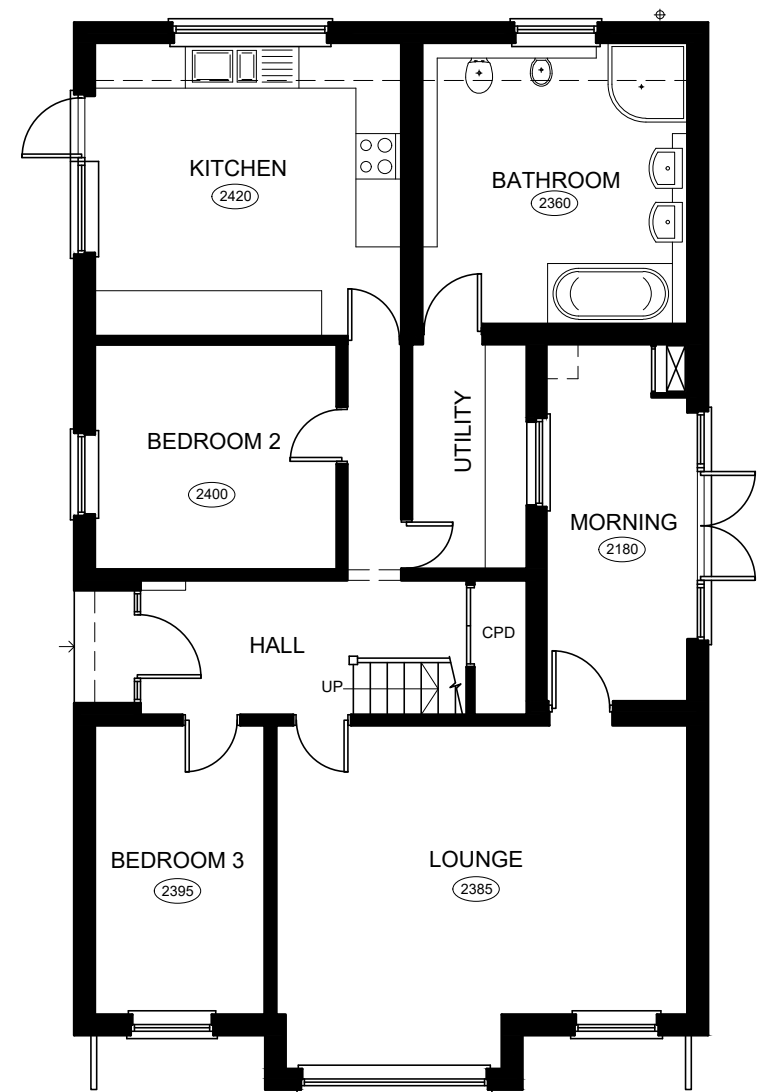


GROUND FLOOR PLAN

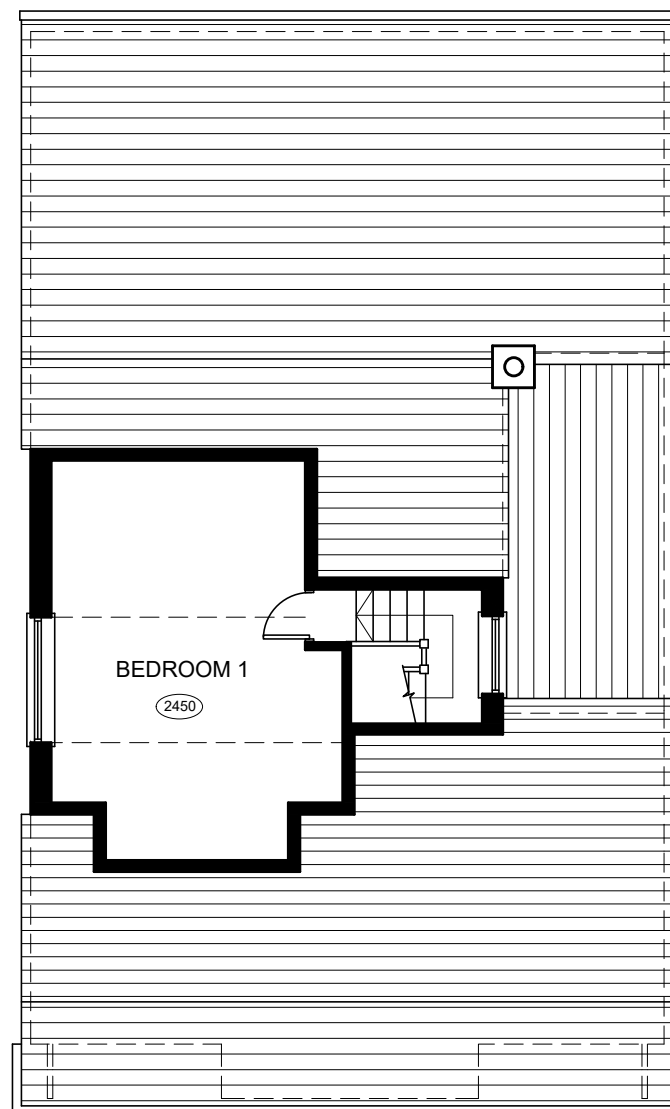


FIRST FLOOR PLAN




FRONT ELEVATION

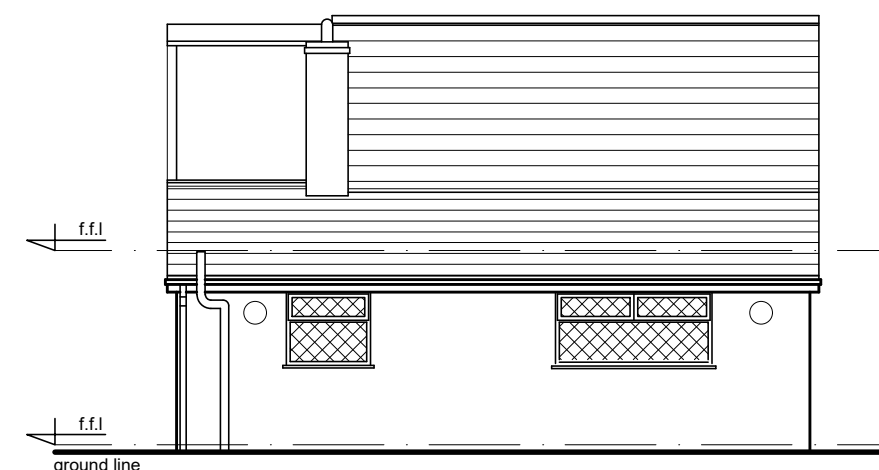

REAR ELEVATION

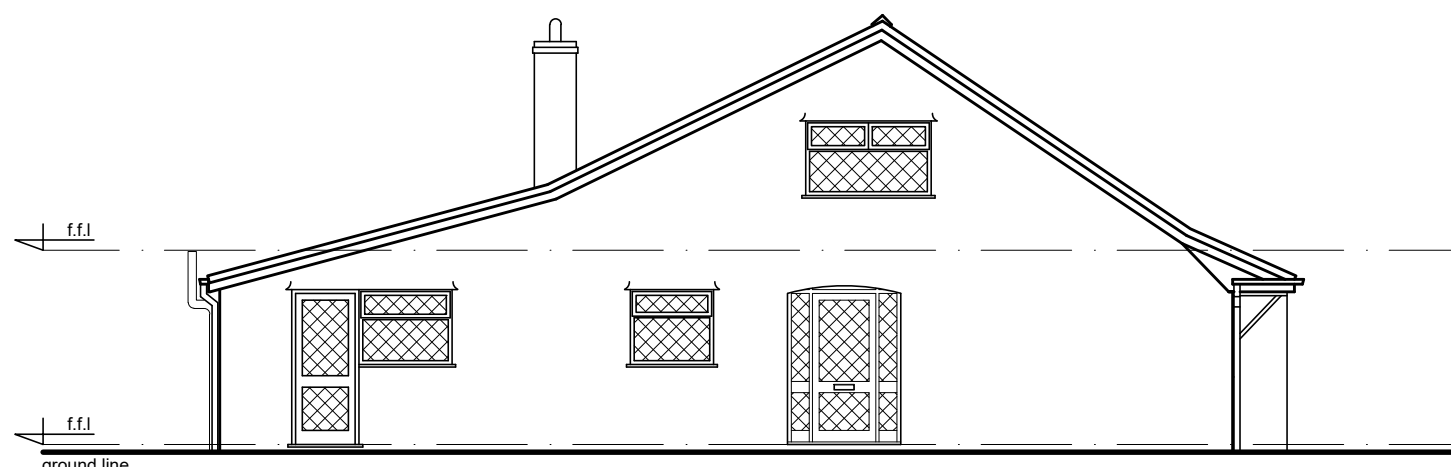


LEFT SIDE ELEVATION

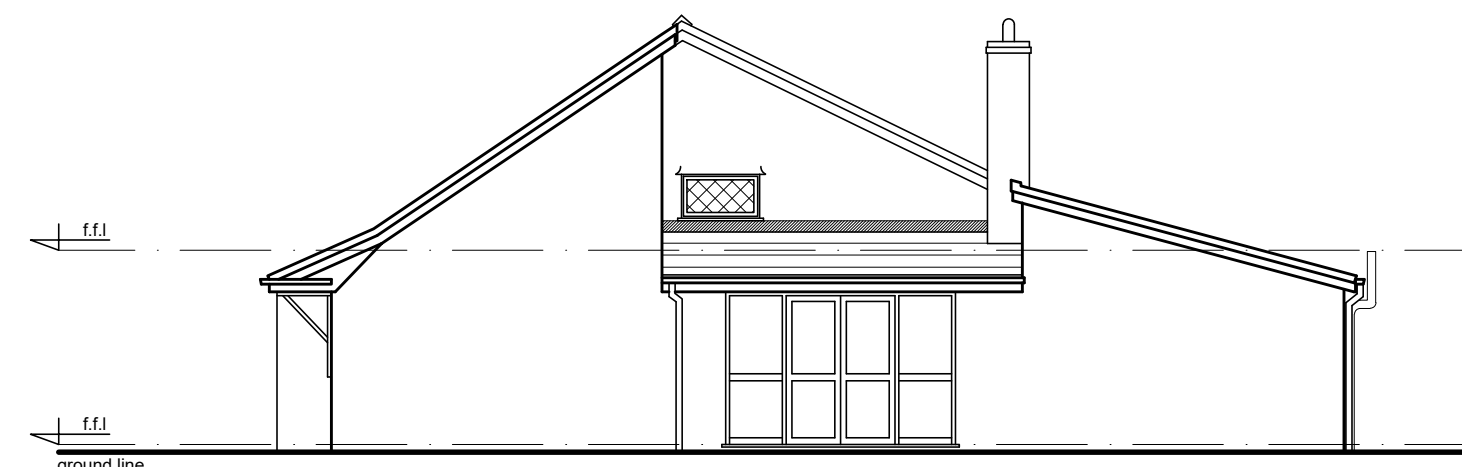

RIGHT SIDE ELEVATION

EXISTING FLOOR PLANS & ELEVATIONS

1:100 scale bar 0 1 2 3 4 5metres

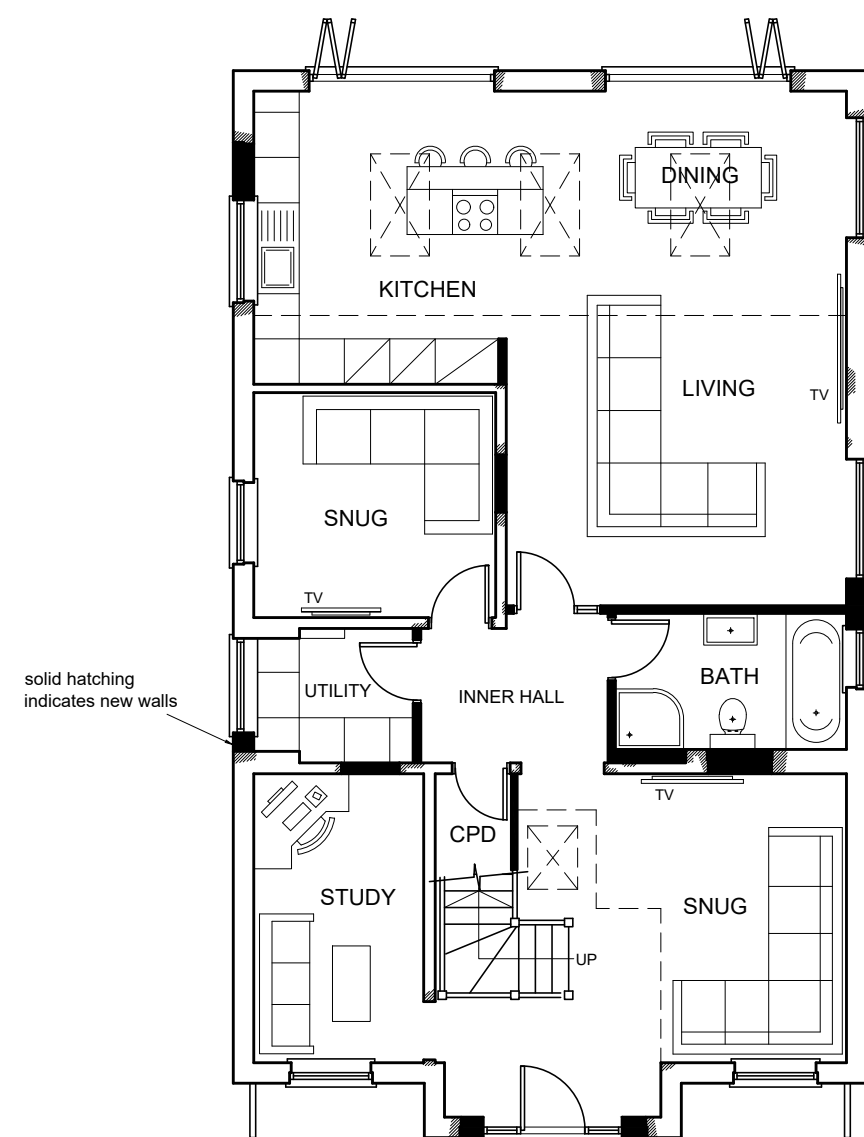

GROUND FLOOR PLAN



FIRST FLOOR PLAN



FRONT ELEVATION



REAR ELEVATION



LEFT SIDE ELEVATION



RIGHT SIDE ELEVATION

PROPOSED FLOOR PLANS & ELEVATIONS

1:100 scale bar 0 1 2 3 4 5metres

REVISION C: Front dormers removed, alterations to frontage and internal layout		07/11/2023	
REVISION B: Ground floor plan amended to show bedrooms removed in relation to how dwelling will be used		12/10/2023	
REVISION A: Front elevation external opening adjusted		08/09/2023	
R J G Architecture LTD For All Your Architectural Design Requirements		Project 25 Foxshaw Close Whiston Liverpool	
Tel : 01744 418 418 e-mail: info@rjgarchitecture.co.uk		Drawn by 01745/SK/01	Rev C
1. General dimensions to be indicated in preference to scale. 2. All dimensions to be rounded up to the nearest 5mm. 3. This drawing remains the copyright of the architect and may not be copied without prior consent.		Drawn by C.S	Scale 1:100 Date Aug./23