




EXISTING SITE BLOCK PLAN

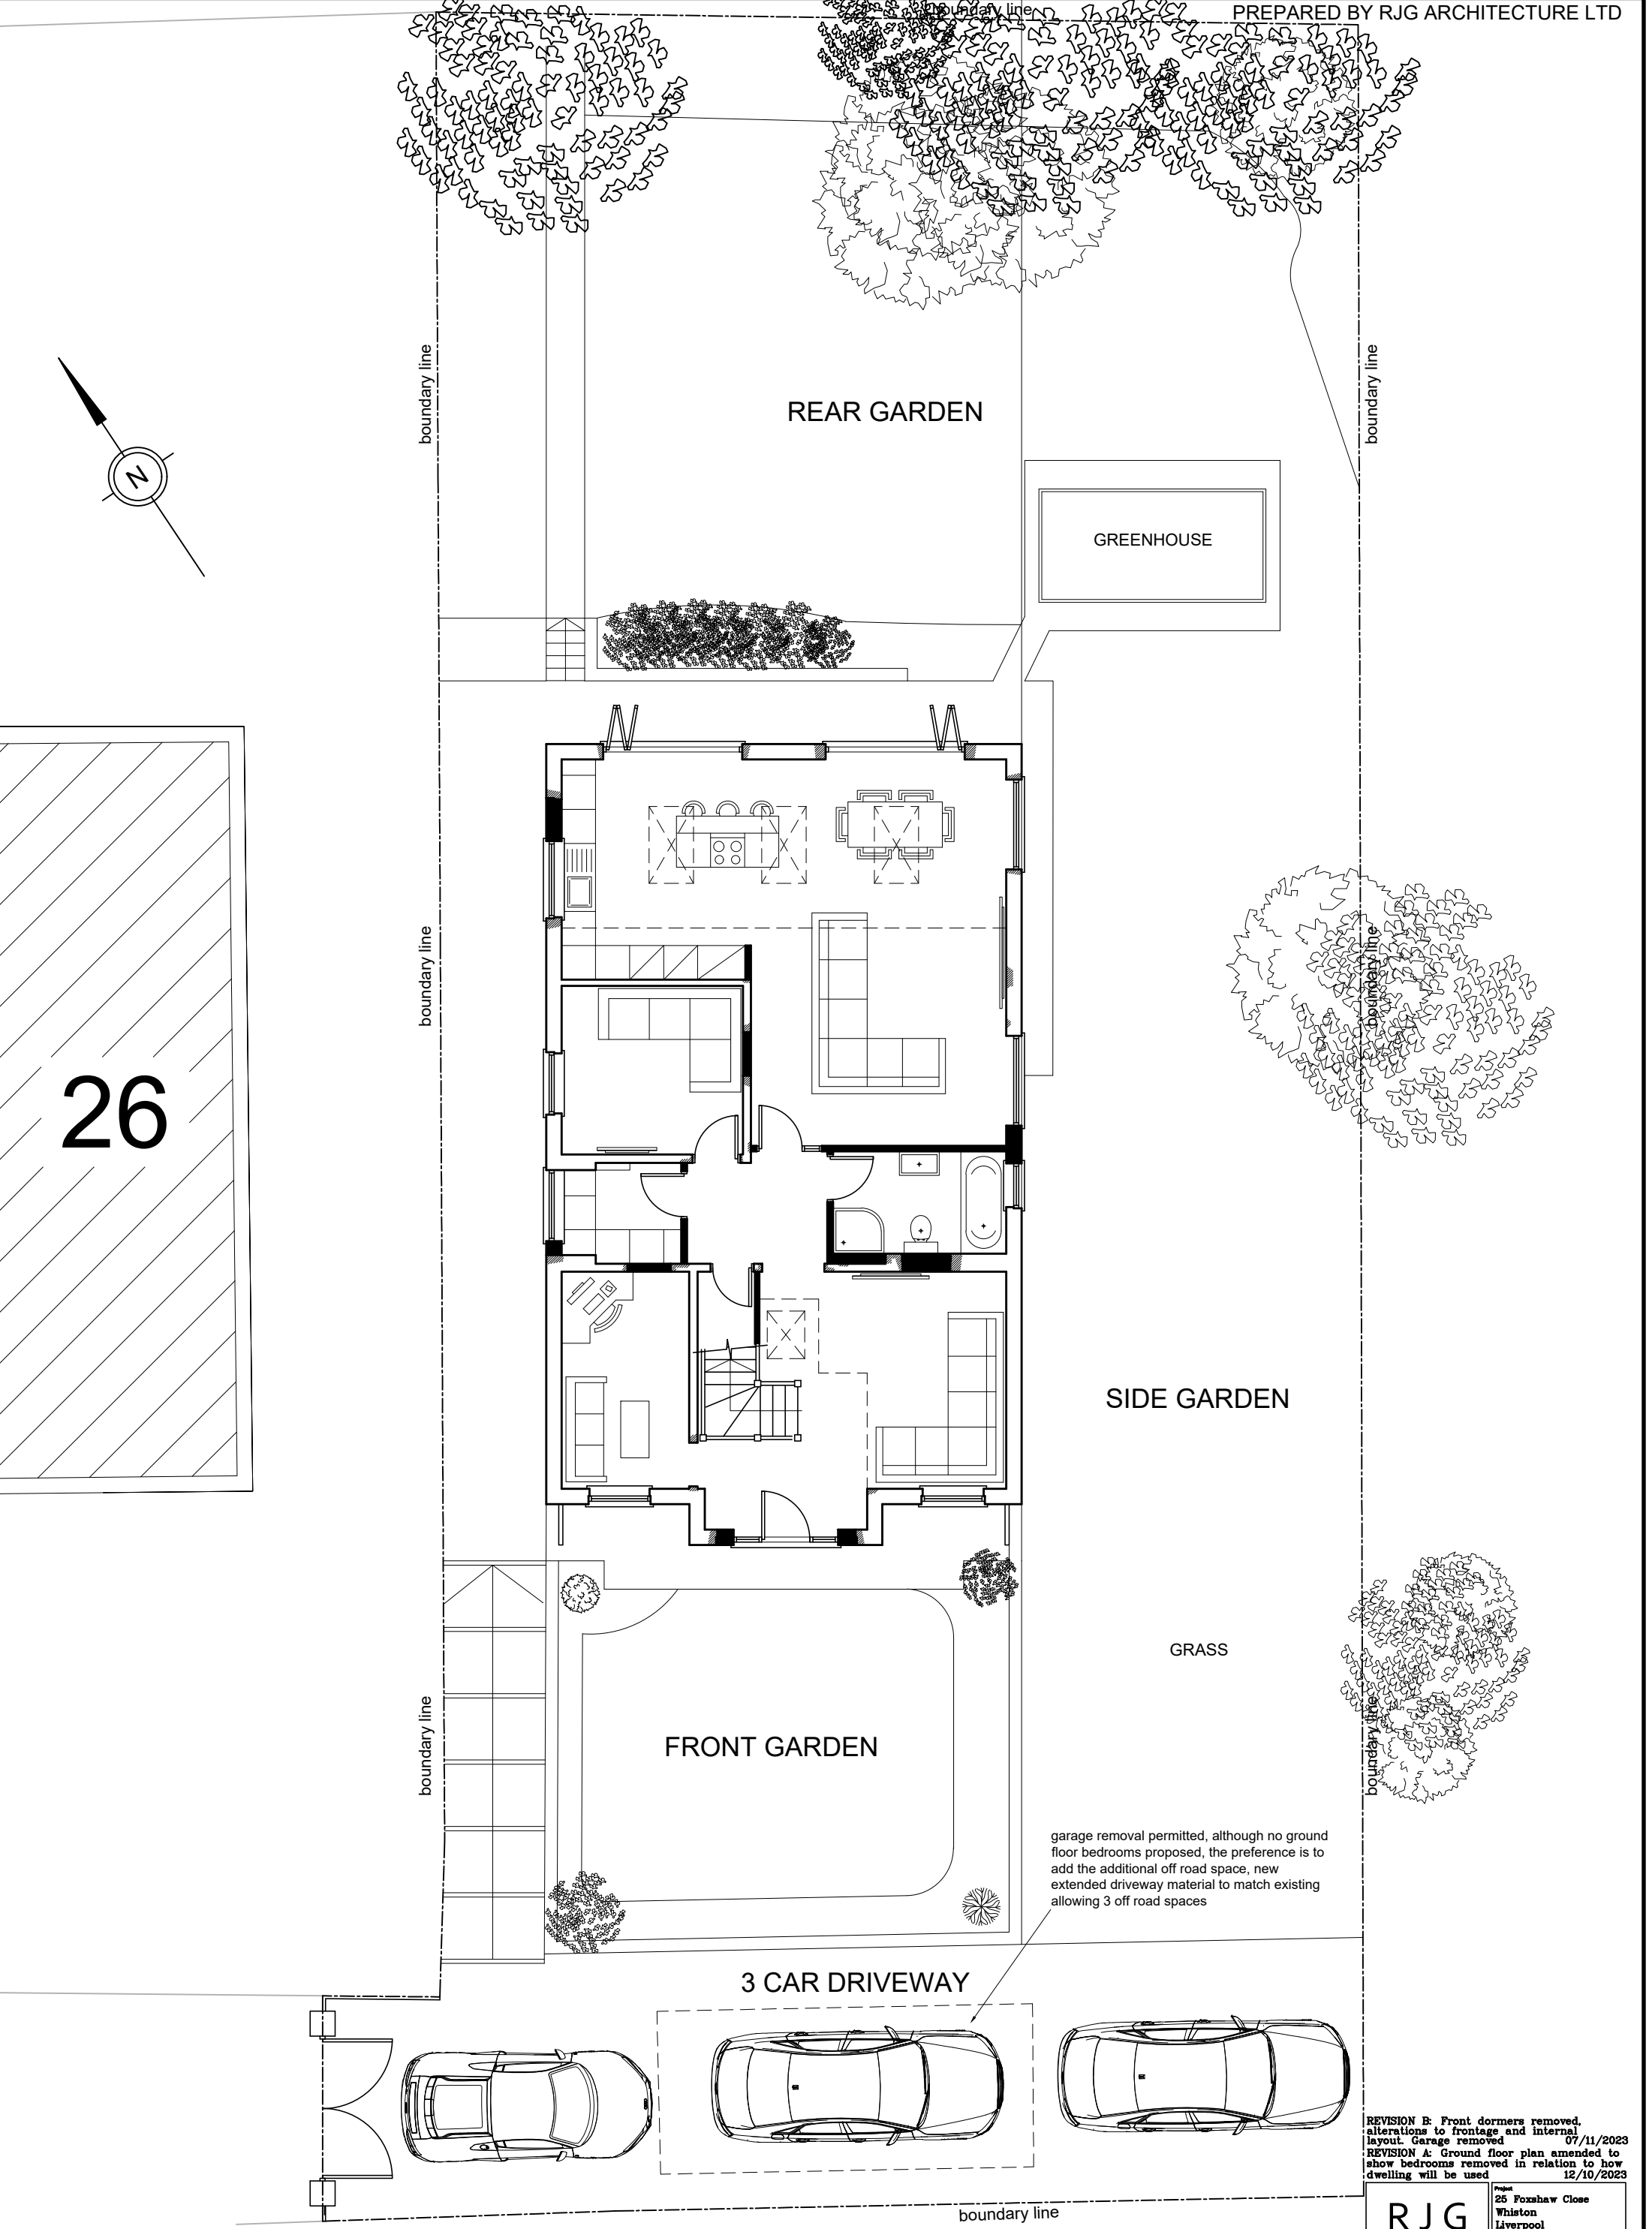

PROPOSED SITE BLOCK PLAN

REVISION B: Front dormers removed, alterations to frontage and internal layout. Garage removed. 07/11/2023
REVISION A: Ground floor plan amended to show bedrooms removed in relation to how dwelling will be used. 12/10/2023

R J G Architecture LTD For All Your Architectural Design Requirements		25 Foxshaw Close Whiston Liverpool	
By Title and Site	Drawn by	Drawn by	Date
01745/SK/02	C.S	1:100	Aug '23
1:100 scale bar		5metres	