


Front Elevation



Materials

- 1 Slate grey concrete tiles to match
- 2 Red Multi facing brickwork to match
- 3 Vertical timber cladding
- 4 Horizontal timber cladding
- 5 Timber frame window
- 6 Aluminium/timber composite bi-fold door set
- 7 Timber glazed door & screen
- 8 Dark grey eaves/verge details to match
- 9 Velux rooflight
- 10 Solar Panels
- 11 White timber frame window to match

Left Side Elevation

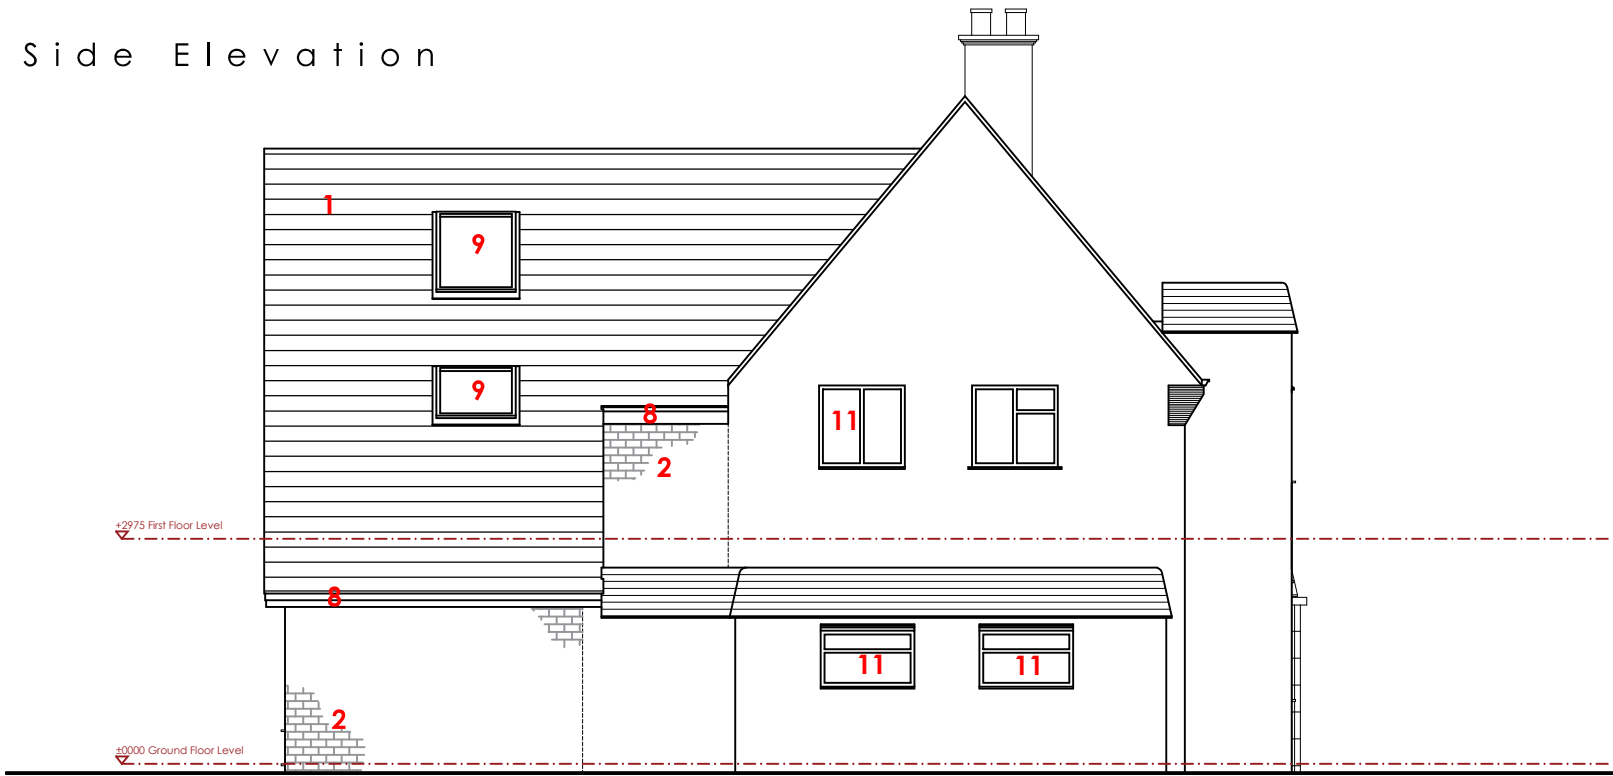

Project/Client

Glebe House, Prescott, L34 1LA
Mr & Mrs Smailes

Drawing Title

Proposed Elevations - Sheet 01

Date

April 2023

Status

Planning

Scale

1:100@A3
1 2 mtrs

Drawing Number

23-691-007



info@morpharchitecture.co.uk www.morpharchitecture.co.uk