



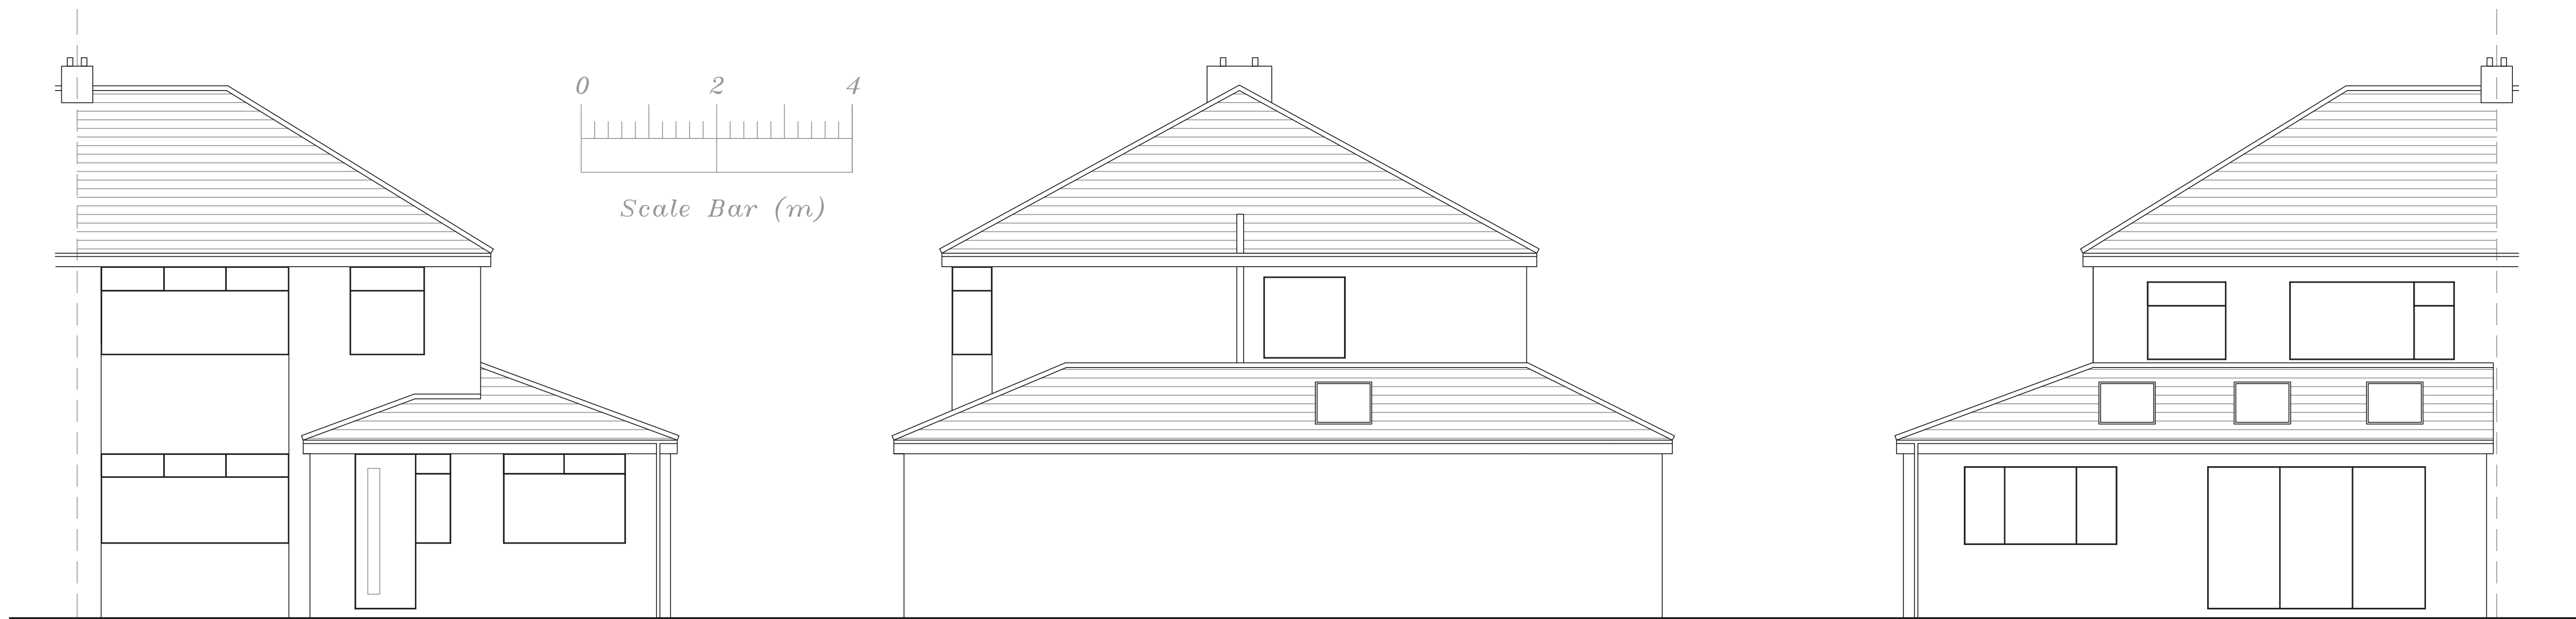


Proposed Front Elevation

Proposed Side Elevation

Proposed Rear Elevation

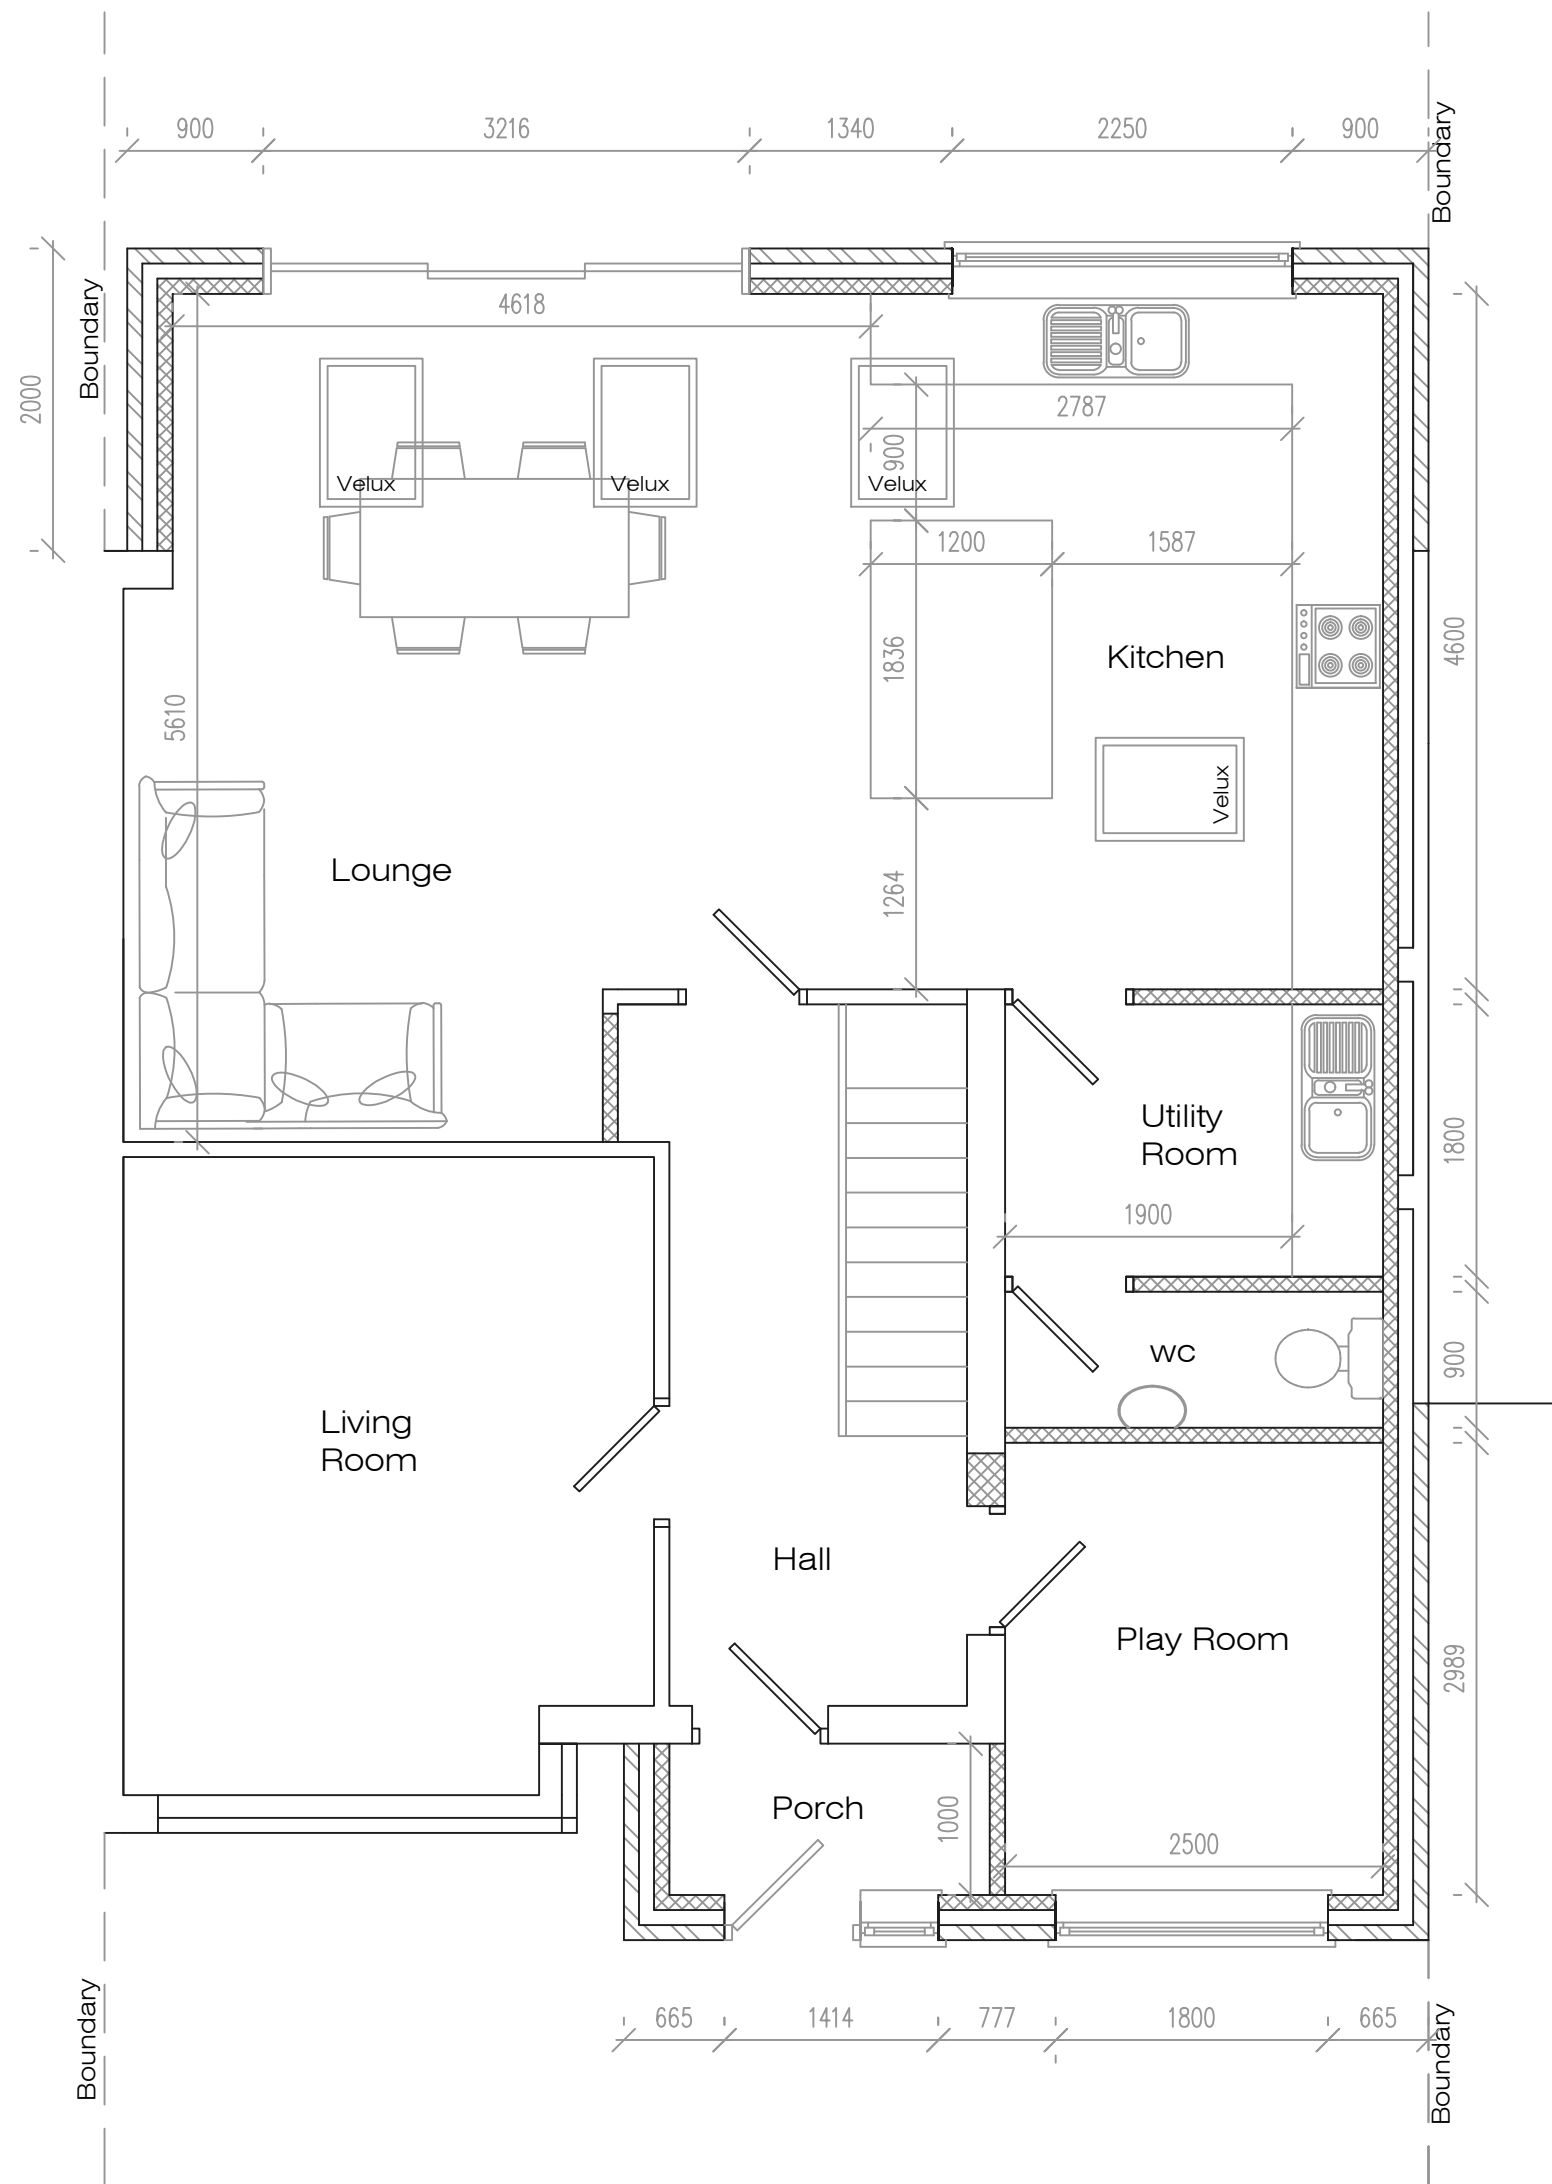

Proposed Ground Floor Plan

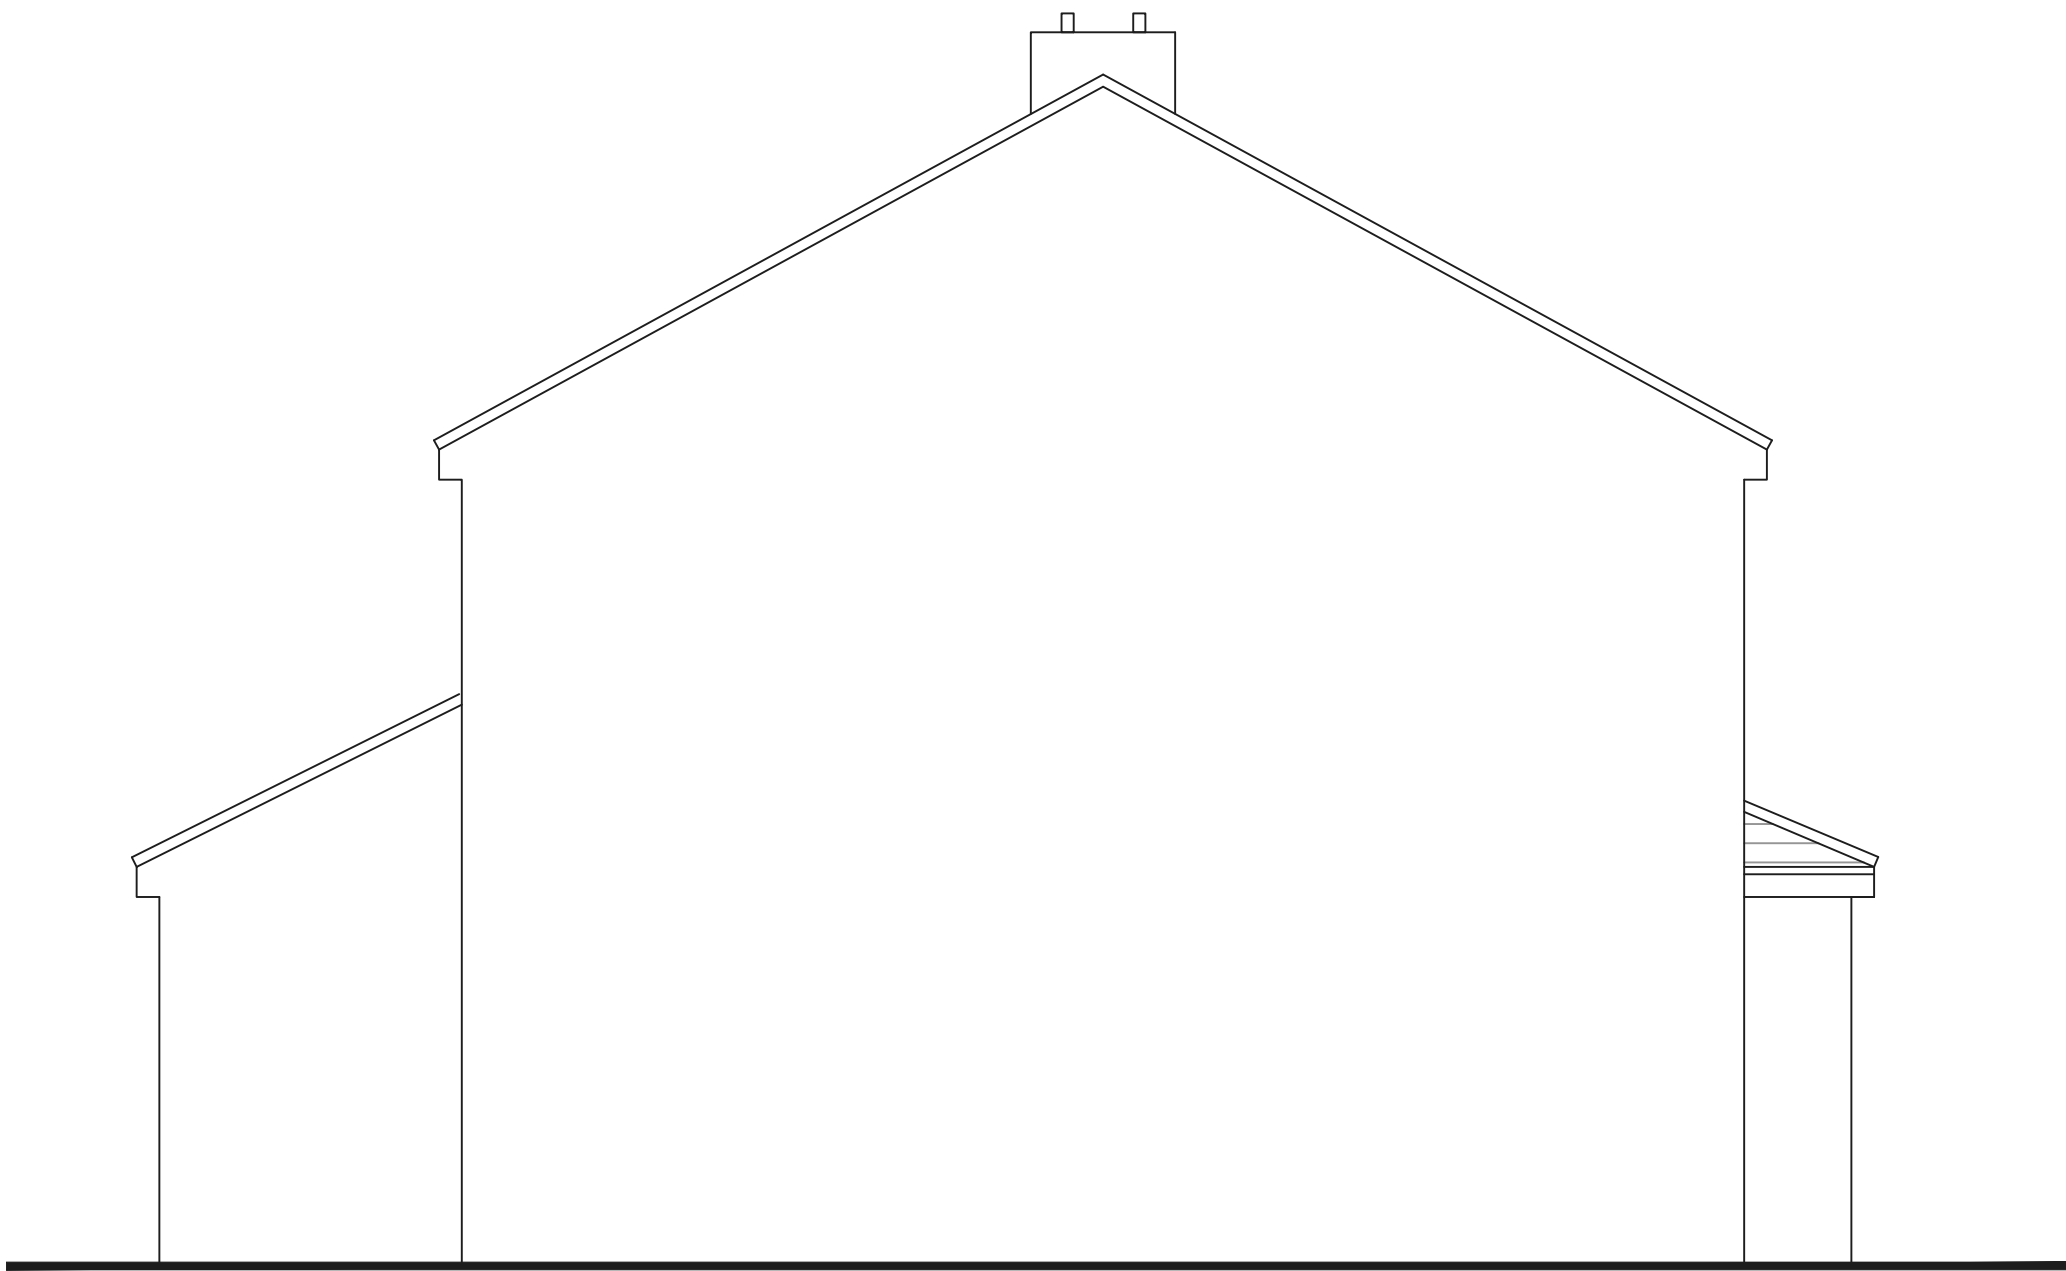

Proposed Side Elevation

Address			
15 Laburnum Ave, L36			
Job Title			
Single storey extension works			
Drawing title			
Proposed Plans			
Chkd	Appvd	date	scale
		March '23	1:50 ● A1
Dwg No.			002