


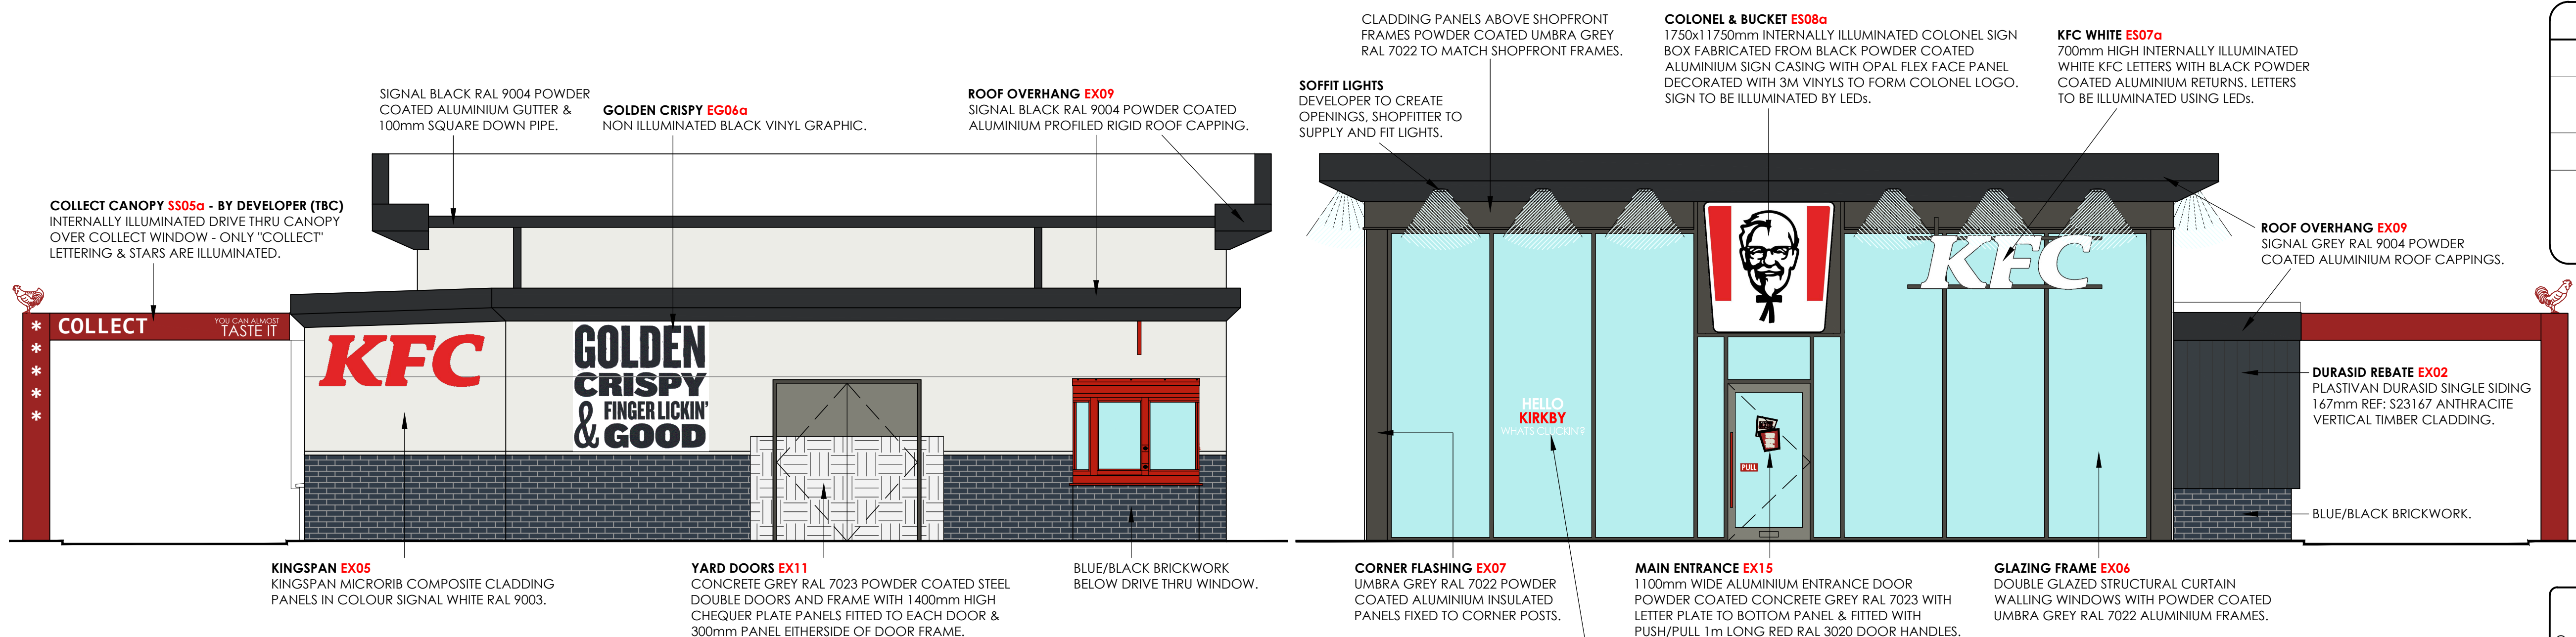


proposed rear elevation

scale - 1:50 @ A1


proposed front elevation

scale - 1:50 @ A1

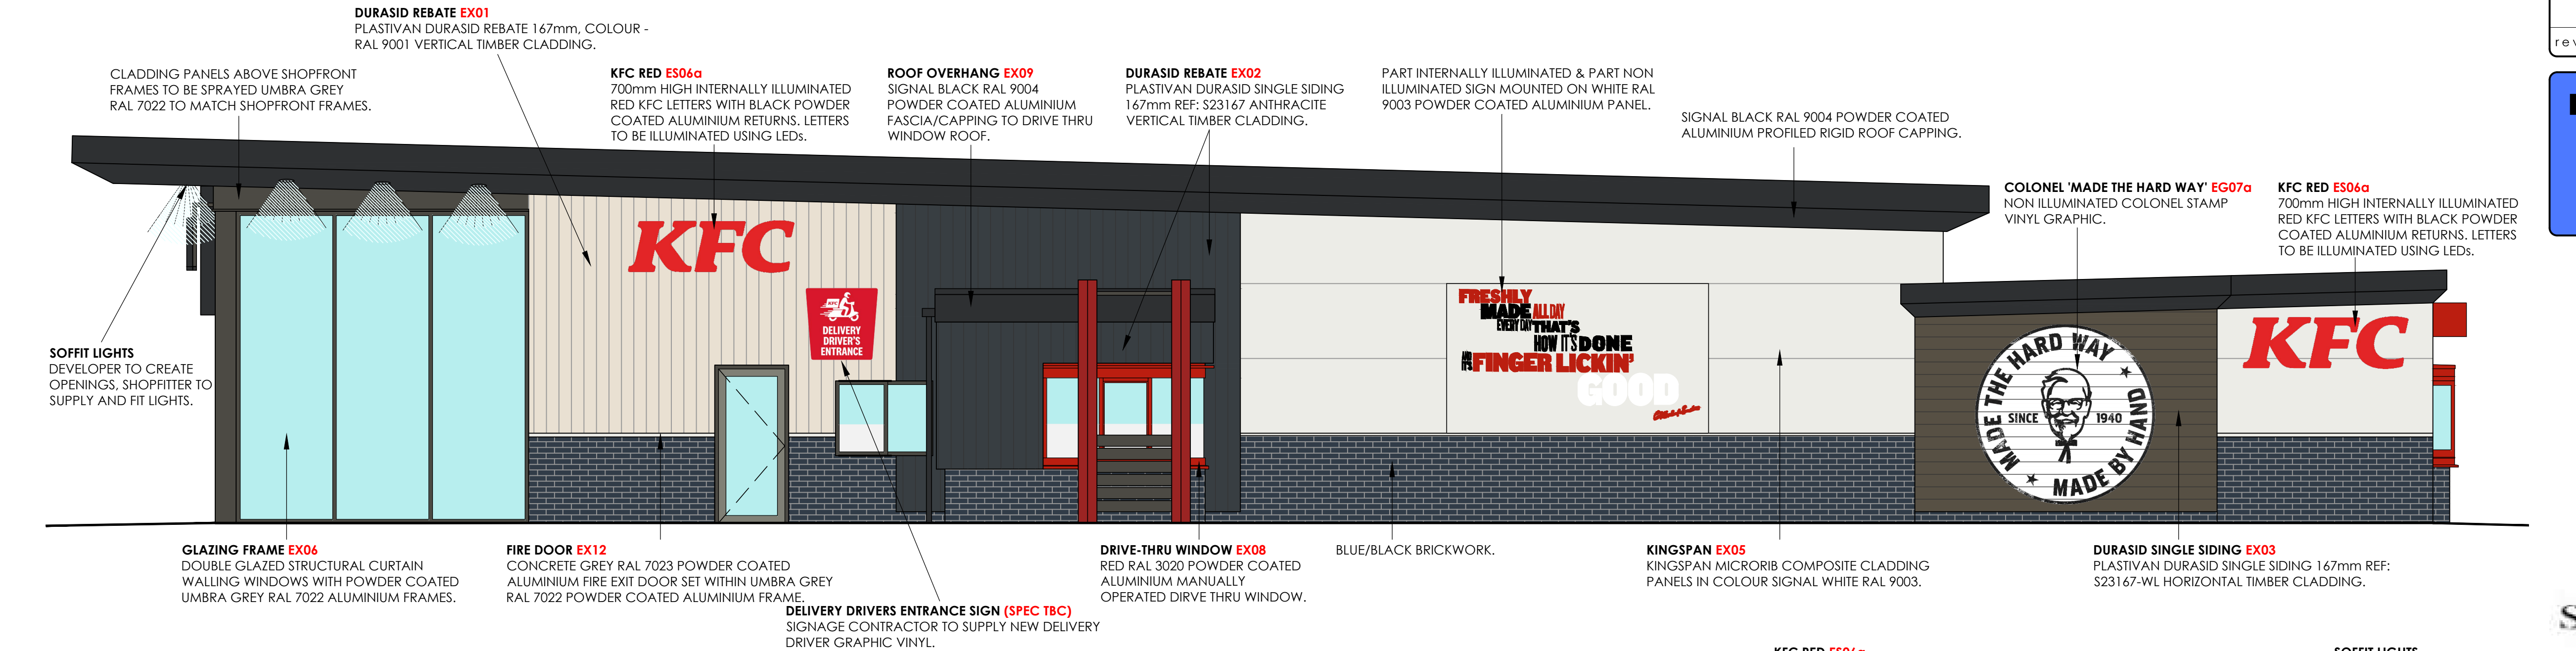

proposed "pick up" side elevation

scale - 1:50 @ A1

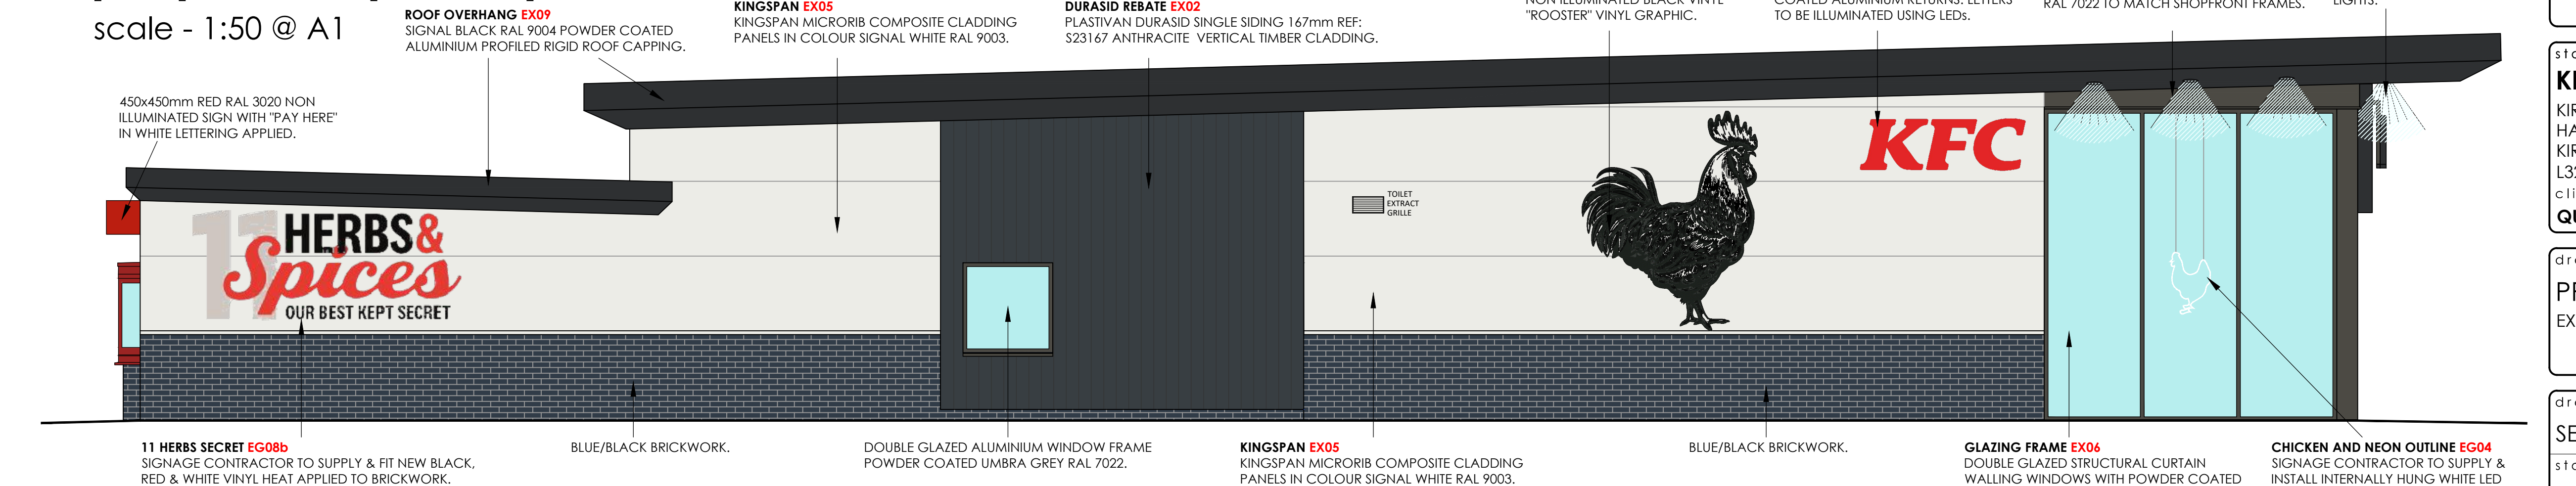

proposed "car park facing" side elevation

scale - 1:50 @ A1

SIGNAGE DESIGN SIGNOFF	
Name / Title	
Signature	Date

NOTE:
ALL EXTERNAL MATERIALS, DOORS, SHOPFRONTS & COLLECT CANOPY (TBC) BY DEVELOPER. SIGNAGE CONTRACTOR TO ALLOW FOR ALL OTHER EXTERNAL BUILDING SIGNS. POWER BY SHOPFITTER.

G	13/03/21	Manual references added to notes: 11 herbs and spices and colonel vinyls changed to suit latest spec; chicken and footsteps vinyl removed; collect canopy shown; various notes changed to suit updates.
F	04-03-20	Note altered to cream vertical cladding around fire exit door.
rev	date	description

Frank Belshaw
Building Surveyors Limited

Wheatley Springs Barn, Wheatley Lane Road, Barrowford, Nelson, Lancashire, BB9 6QS.
Tel no: (01282) 699668. E-mail: enquiries@fbelshaw.co.uk



NEW 260 MODEL

store address
KIRKBY
KIRKBY SHOPPING CENTRE
HALL LANE
KIRKBY
L32 8RJ
client
QUICK CATER LIMITED

drawing title
PROPOSED
EXTERNAL ELEVATIONS

drawn by	checked	date
SES	----	24th July 2017
store no.	scale	
0000	1:50 @ A1	

KFC drawing no.	FB ref.	revision
0000/2020/G211	2017/69	G

© copyright 2021
This drawing and the copyrights and patents therein are the designer's property and may not be used or reproduced - only under contract.

ALL DIMENSIONS TO BE CHECKED ON SITE.
DO NOT SCALE FROM THIS DRAWING EXCEPT FOR THE PURPOSES OF LOCAL AUTHORITY PLANNING