
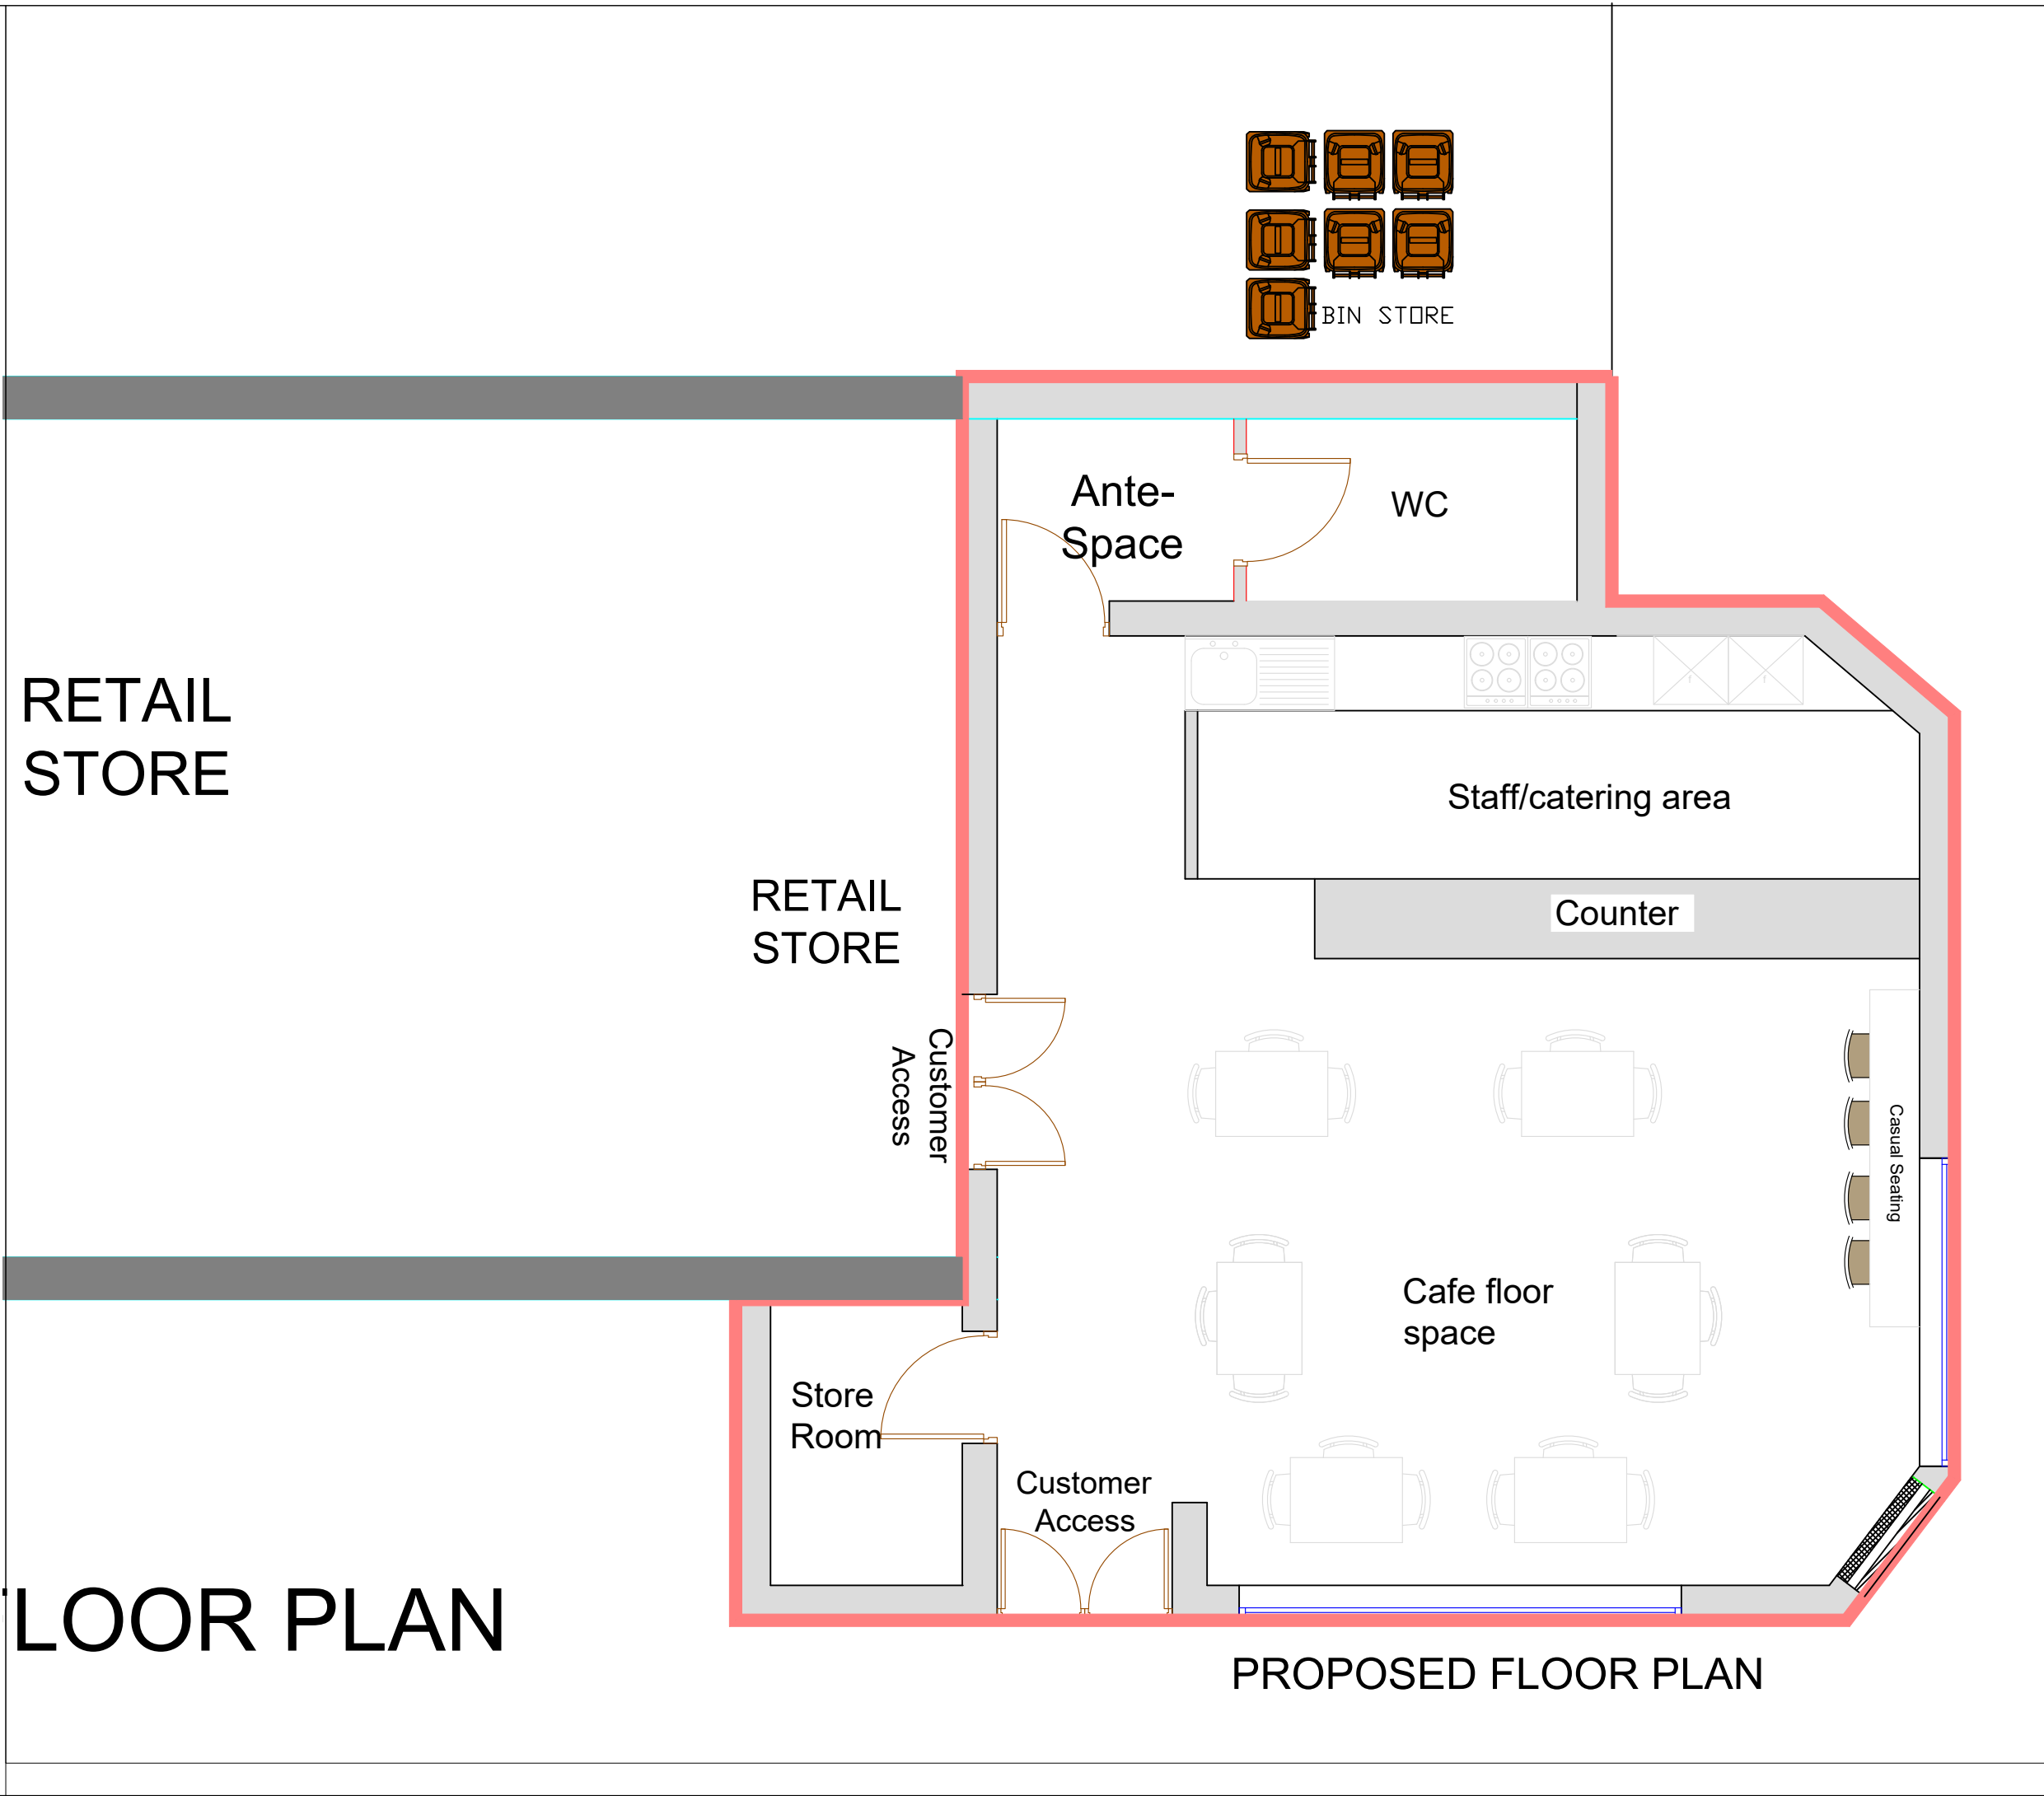
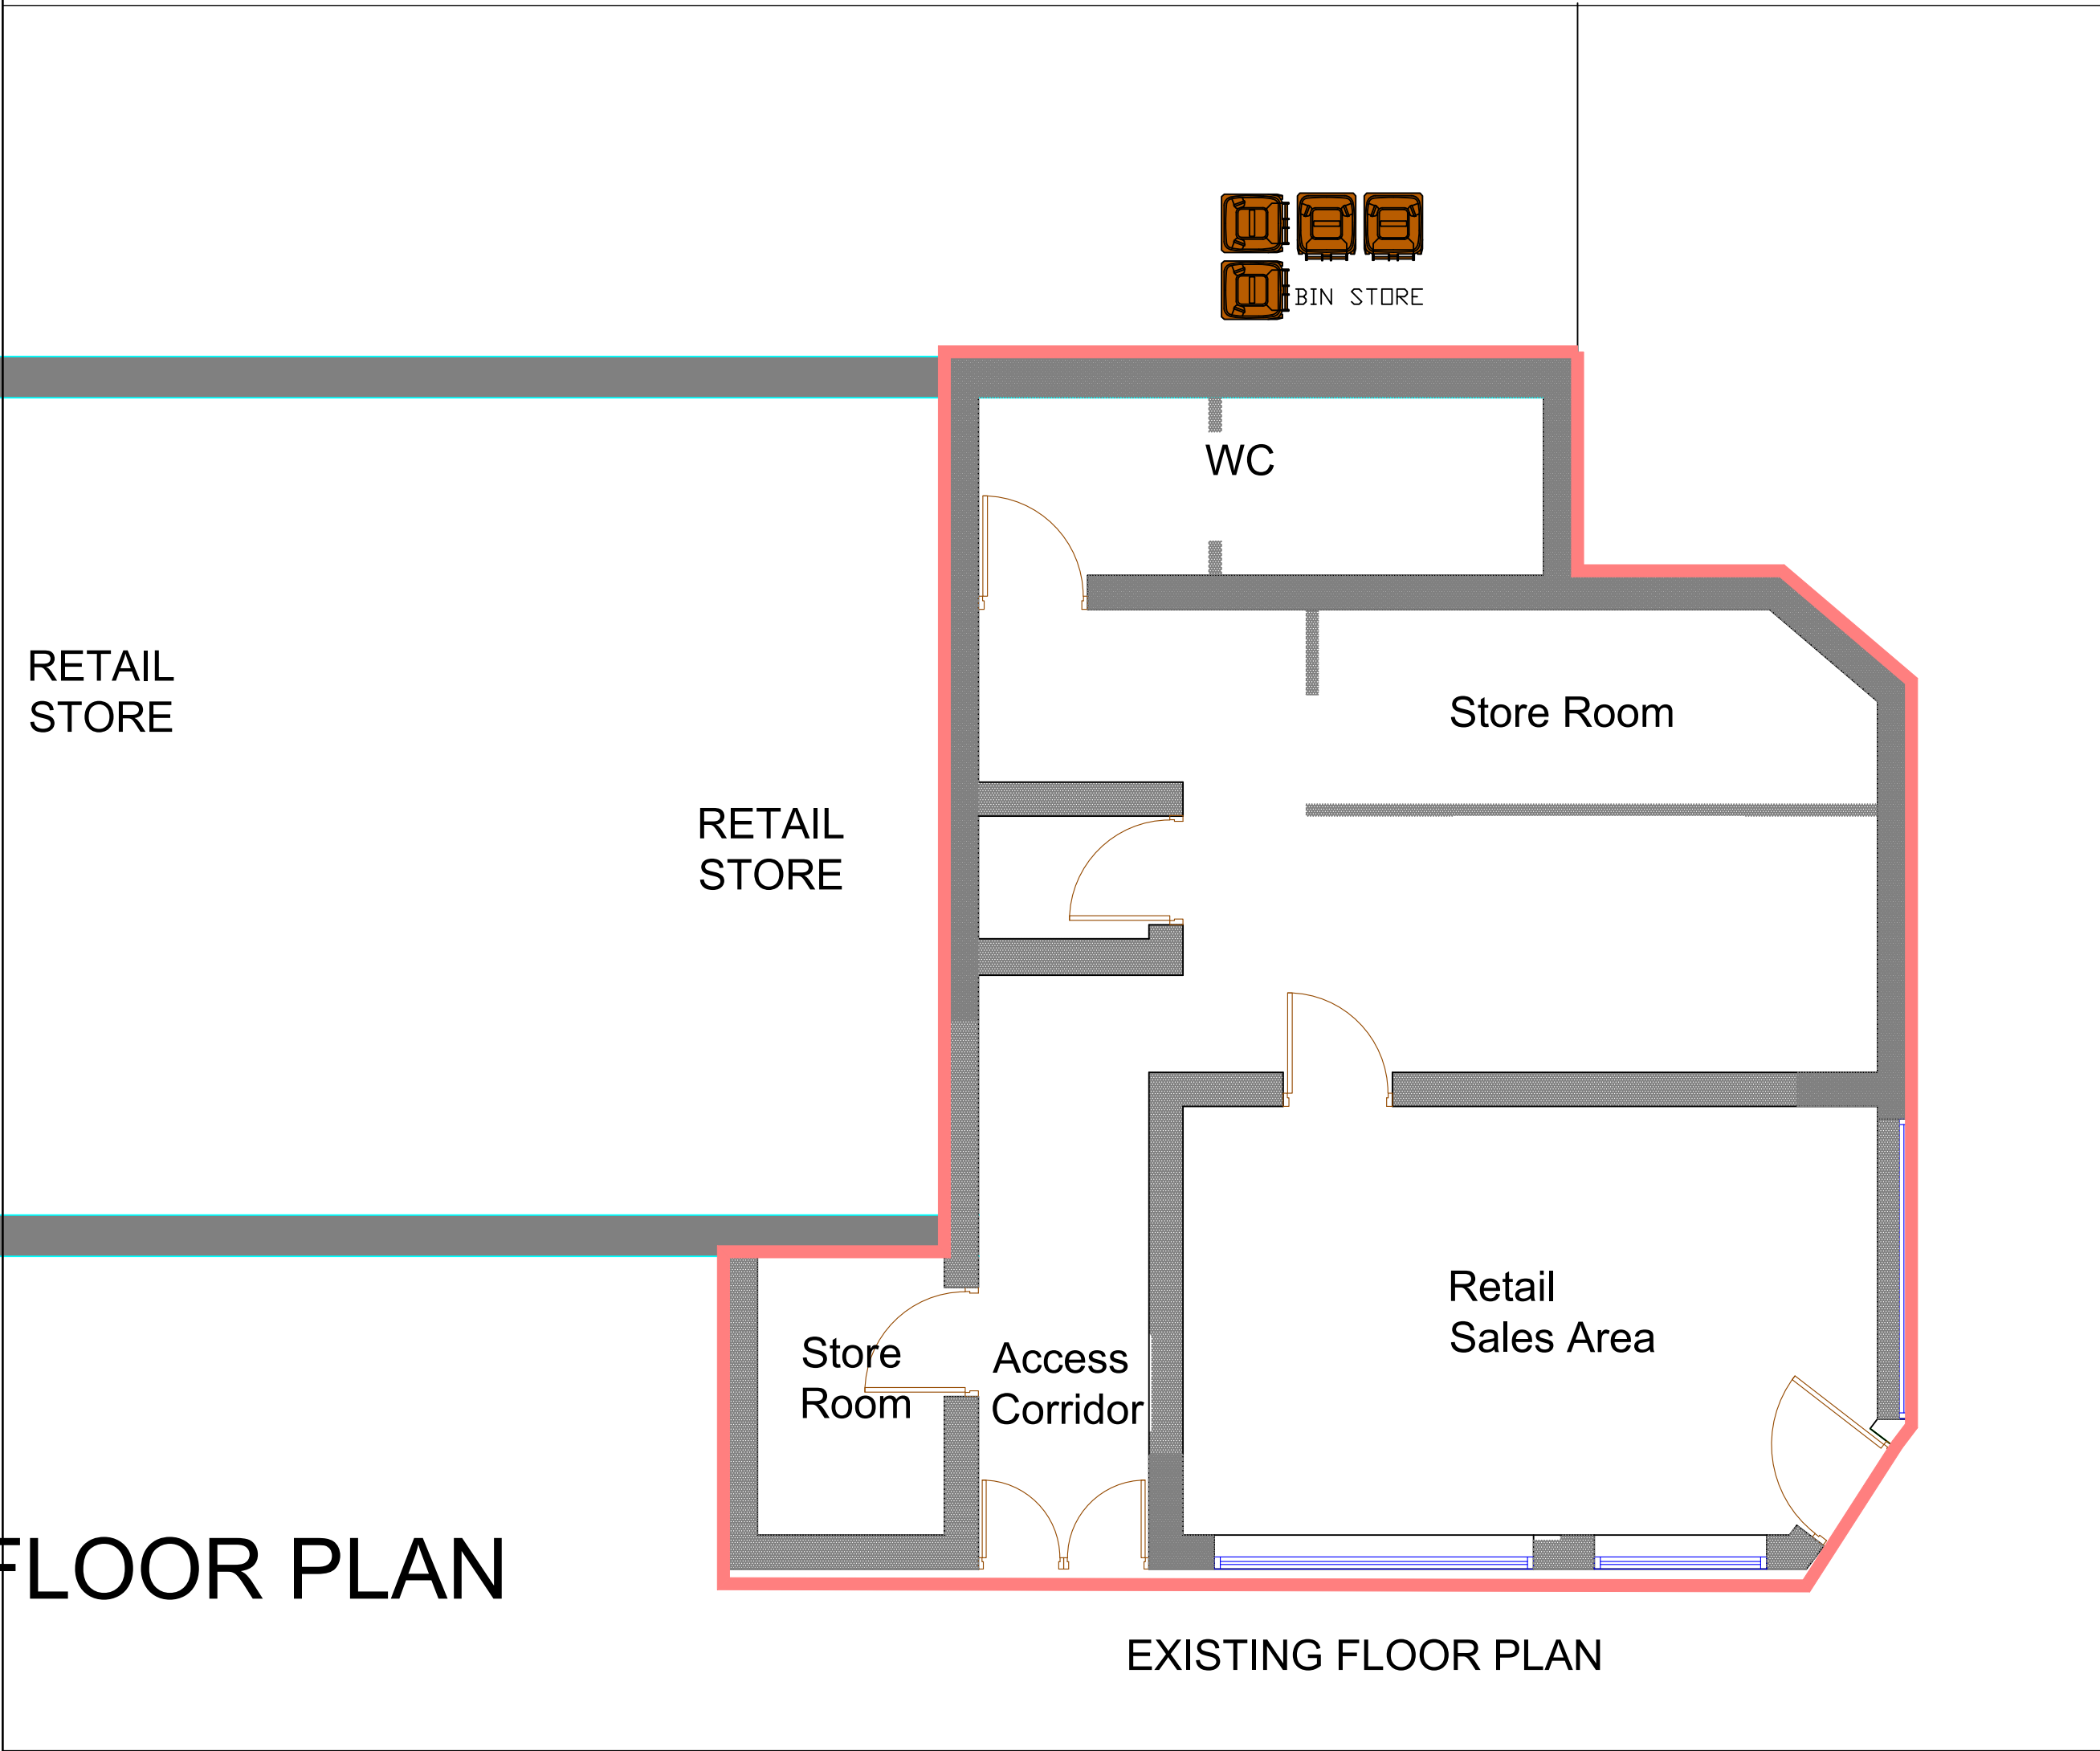
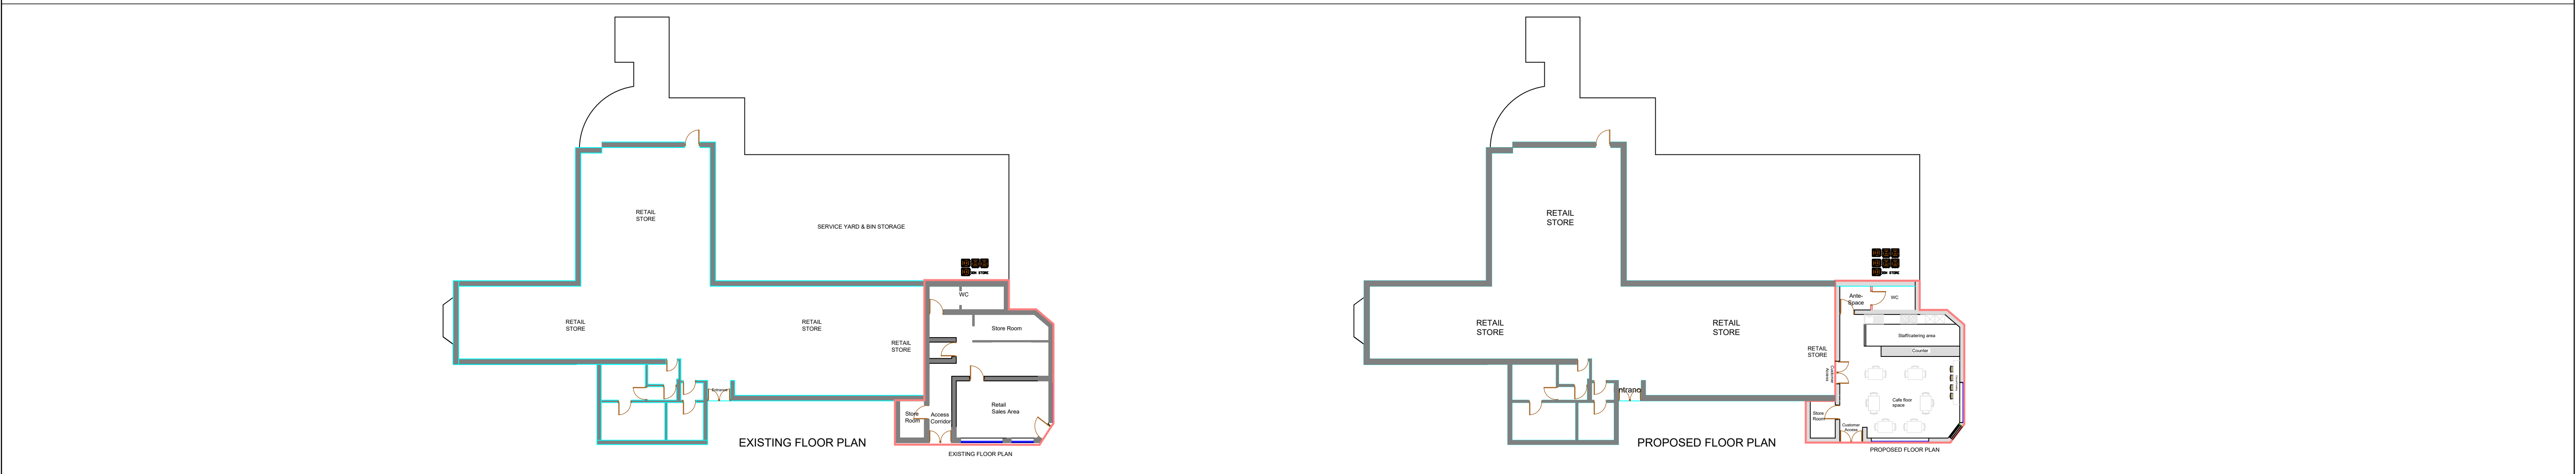


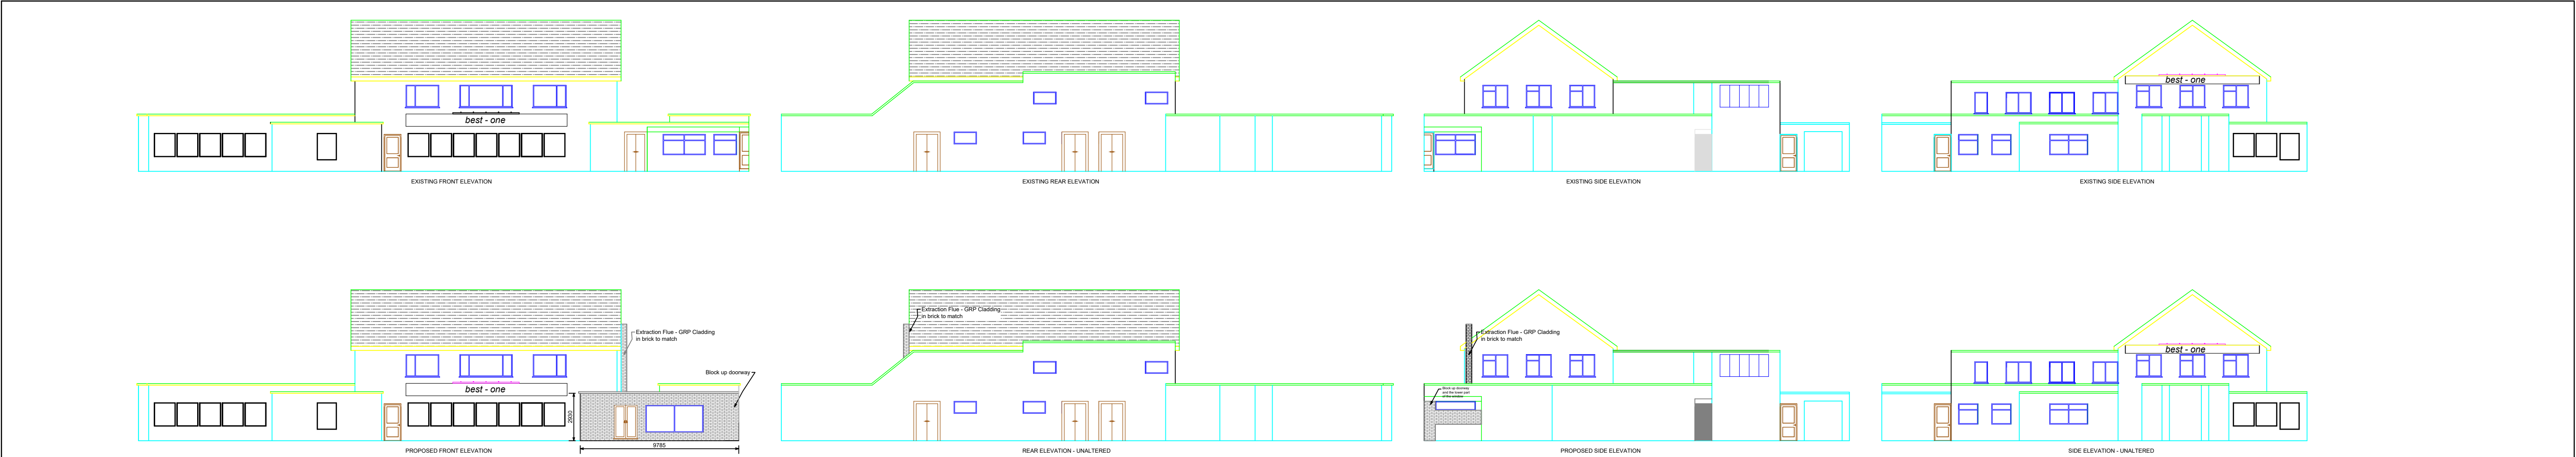

0mm2500mm5000mm

SCALE BAR 1:50

0mm5000mm10000mm

SCALE BAR 1:100

Rev	Description	Date			
Project INSTALLATION OF EXTRACTION FLUE TO SIDE AND A NEW SHOP FRONT FACING WESTHEAD AVENUE TO SUPPORT THE LAWFUL USE OF THE PREMISES UNDER CLASS E (RETAIL & CAFE) AT THE BEST ONE, WESTHEAD AVENUE, KIRKBY. L33 0XE					
Client MR GNANACHCHANDRAN THARMALINGHAM					
Contract. No.	Drq. No.	Revision	Scale	1:50 & 1:200	@ A1
	2		By	MCC	Date
			Chkd		MAR 2021
Drawing Title EXISTING AND PROPOSED ELEVATIONS & FLOOR PLANS					
Mike Carr - Town Planning Consultant 17 Brookside Avenue Eccleston St Helens. WA10 4RN Telephone:07850203448 E-mail:miketa@blueyonder.co.uk					