




Proposed Site Plan
Scale 1:200

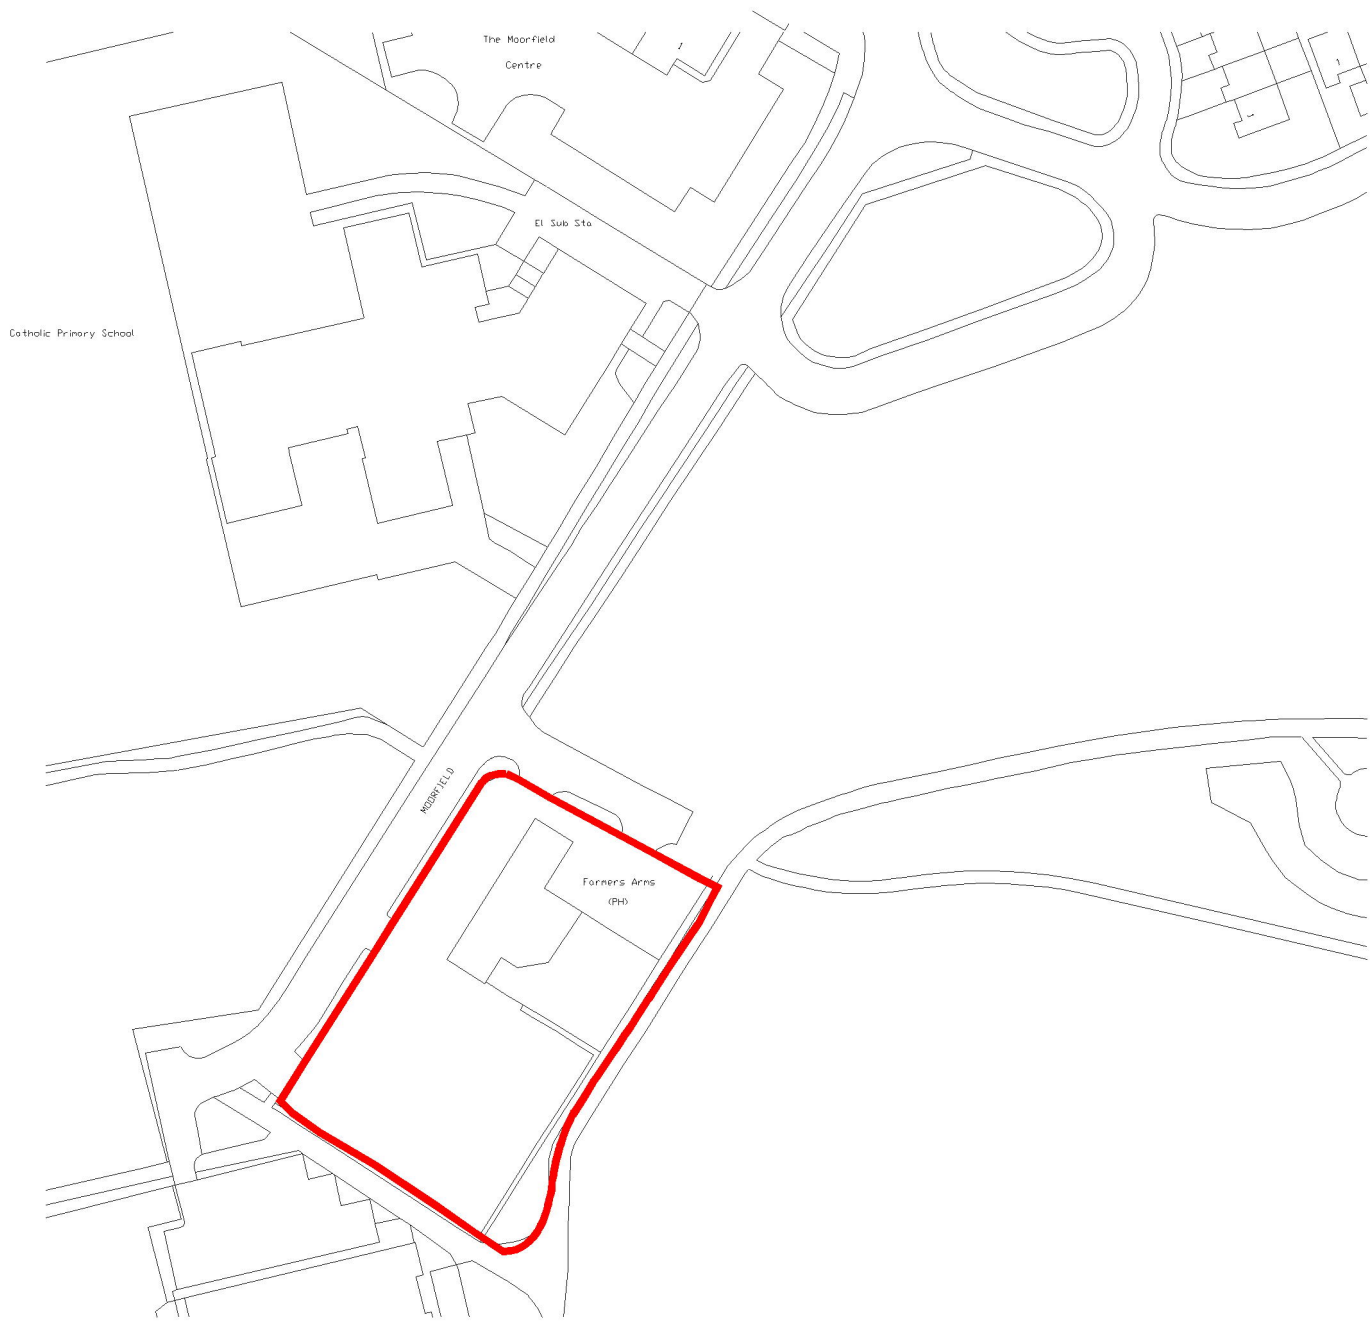

Location Plan

Scale 1:1250

All dimensions to be checked on site. Figured dimensions to be read in preference to scaled. KDP accepts no responsibility for any unauthorised amendments to the drawing and does not permit unauthorised copying of the drawing. This drawing is copyright and remains the property of KDP unless otherwise agreed.

Revisions				Revisions				Revisions			
Rev	Date	Description	Init.	Check	Rev	Date	Description	Init.	Check	Rev	Date
1											

KDP
ARCHITECTS

THE KEITH DAVIDSON PARTNERSHIP
CHARTERED ARCHITECTS - PROJECT MANAGEMENT - 3D VISUALISATION

13 Seymour Terrace
Seymour Street
Liverpool
L3 5PE

Telephone: +44 (0) 151 709 1777
Facsimile: +44 (0) 151 708 9998
Email: info@kdparchitects.com
Website: www.kdparchitects.com

Client
Frank Chow
Job title
Farmers Arms PH
Moorfields, Kirkby

Drawing title
Proposed Site Plan

Preliminary

Job number

1279

Drawing number

200

Scale
1:200@A1

Drawn
CW

Checked
SRD

Date
01.10.13