

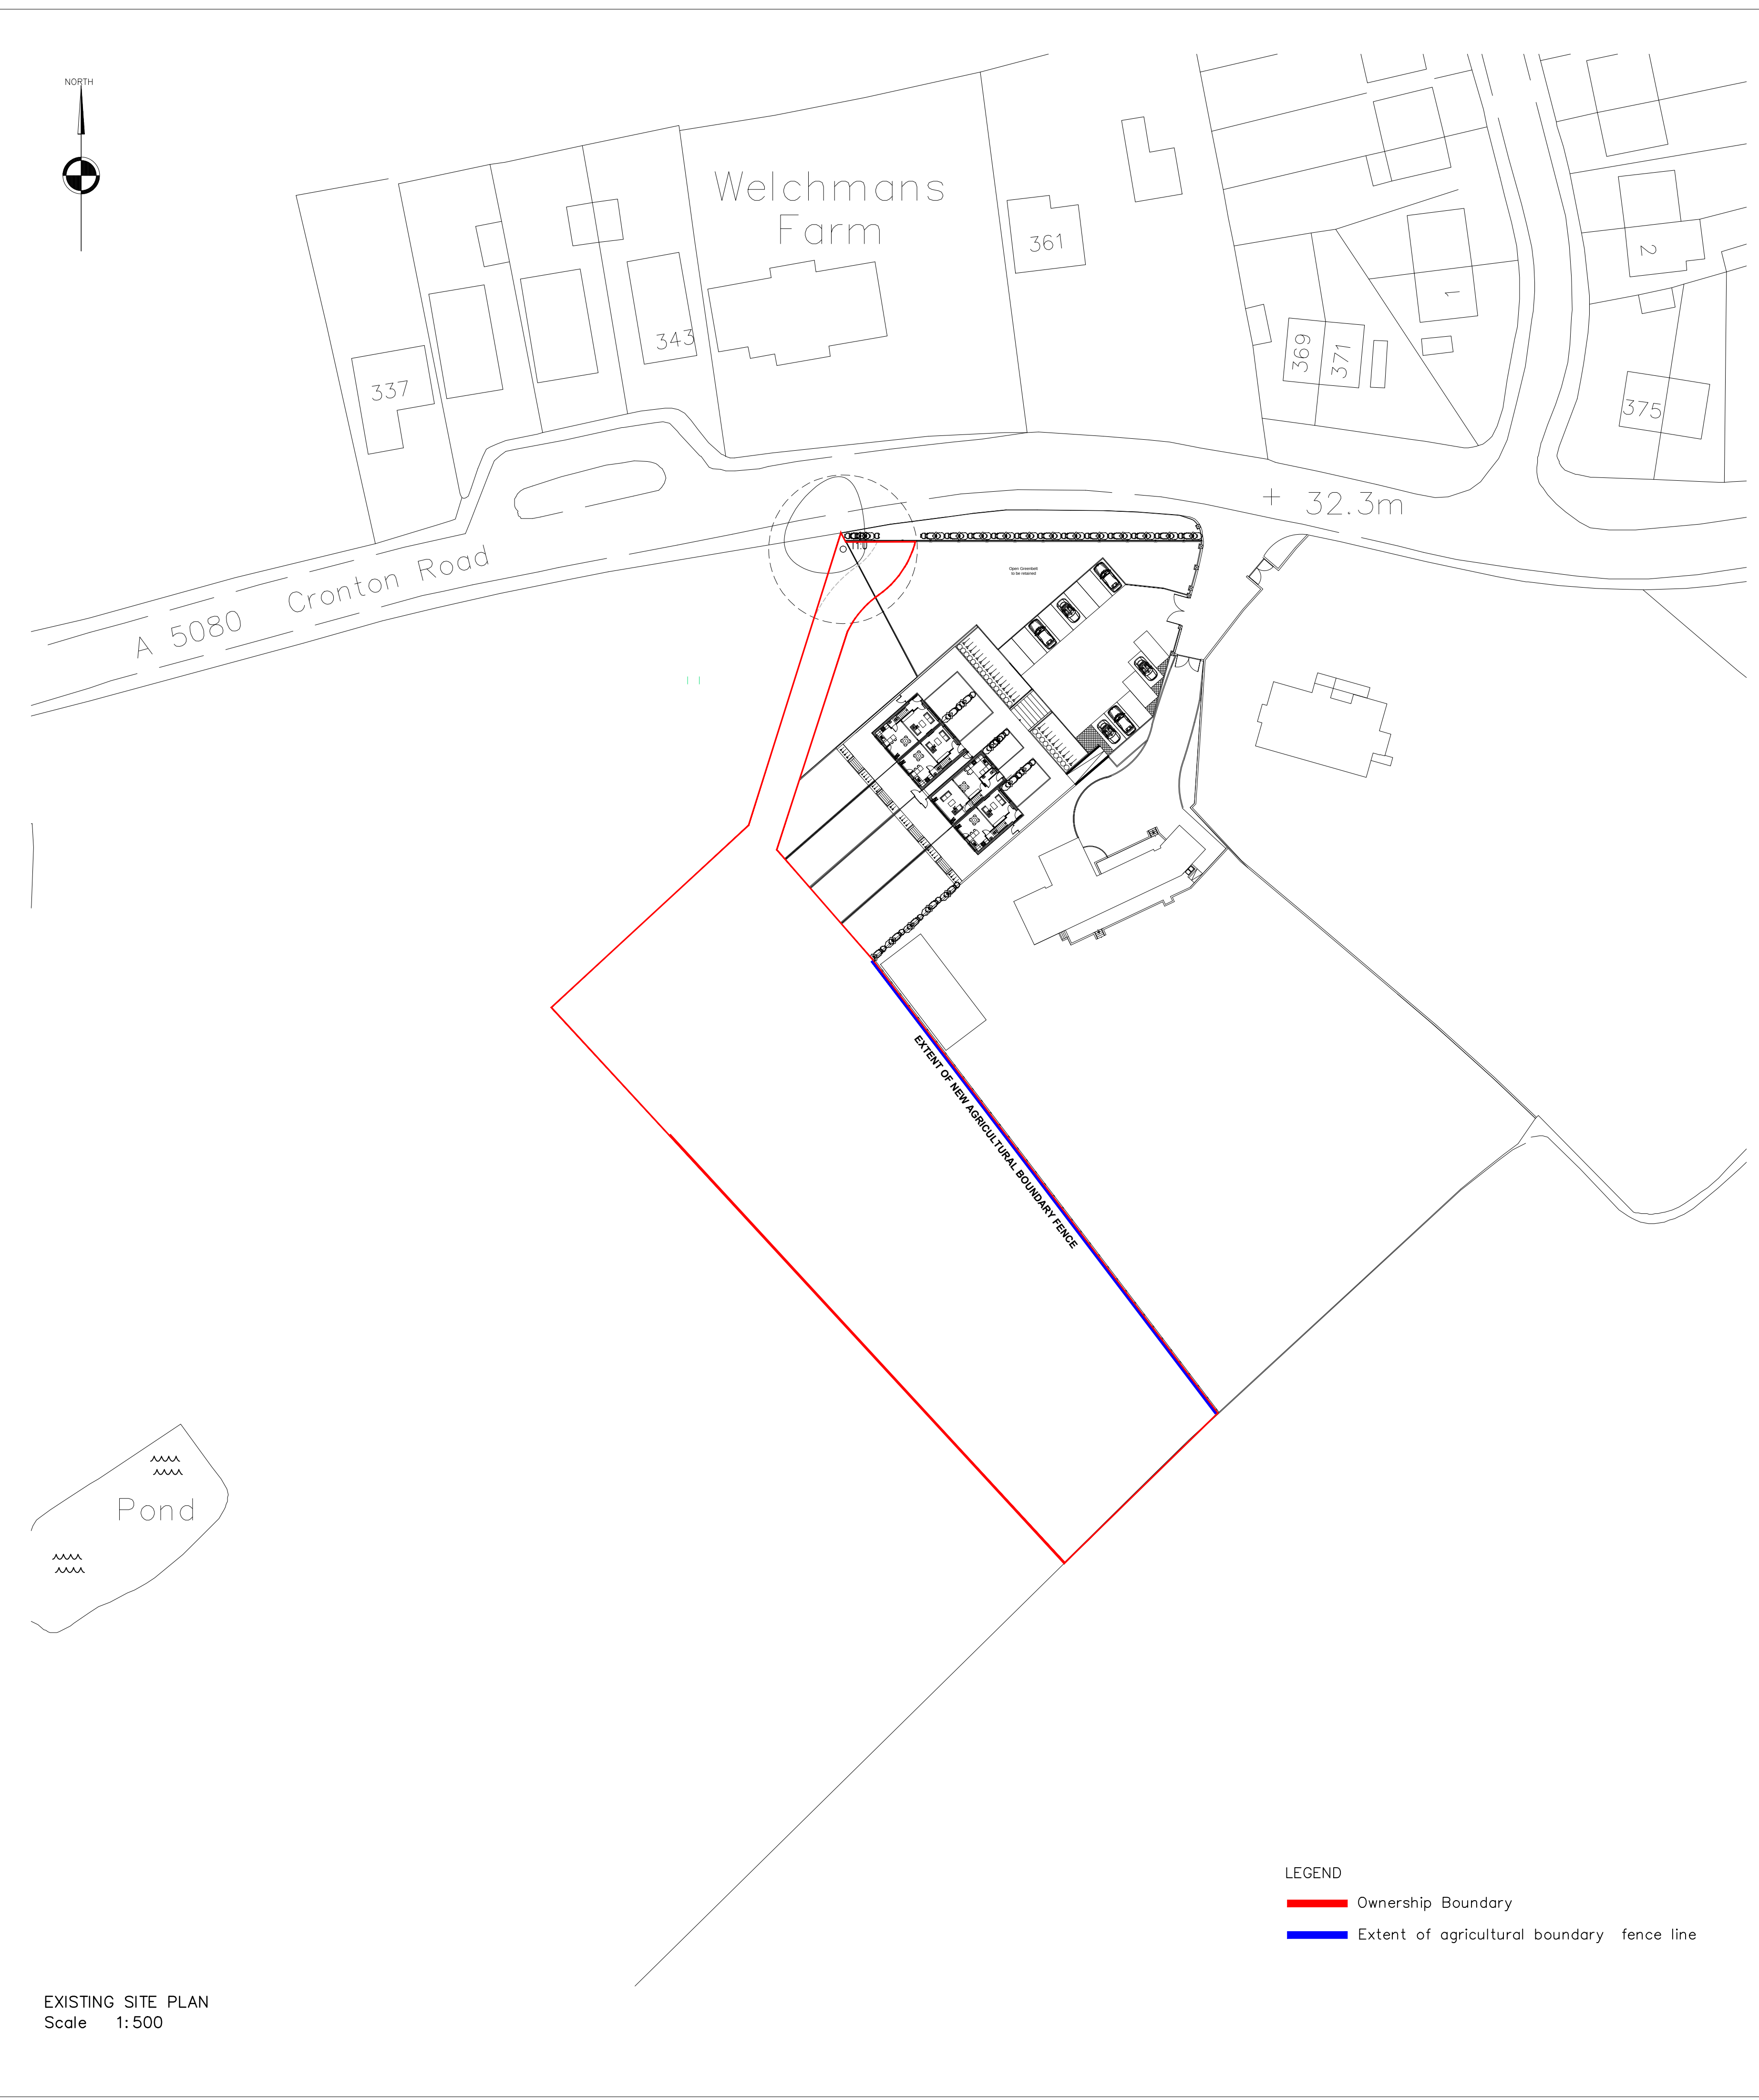


EXISTING SITE PLAN
Scale 1:500

- LEGEND
- Ownership Boundary
 - Extent of agricultural boundary fence line

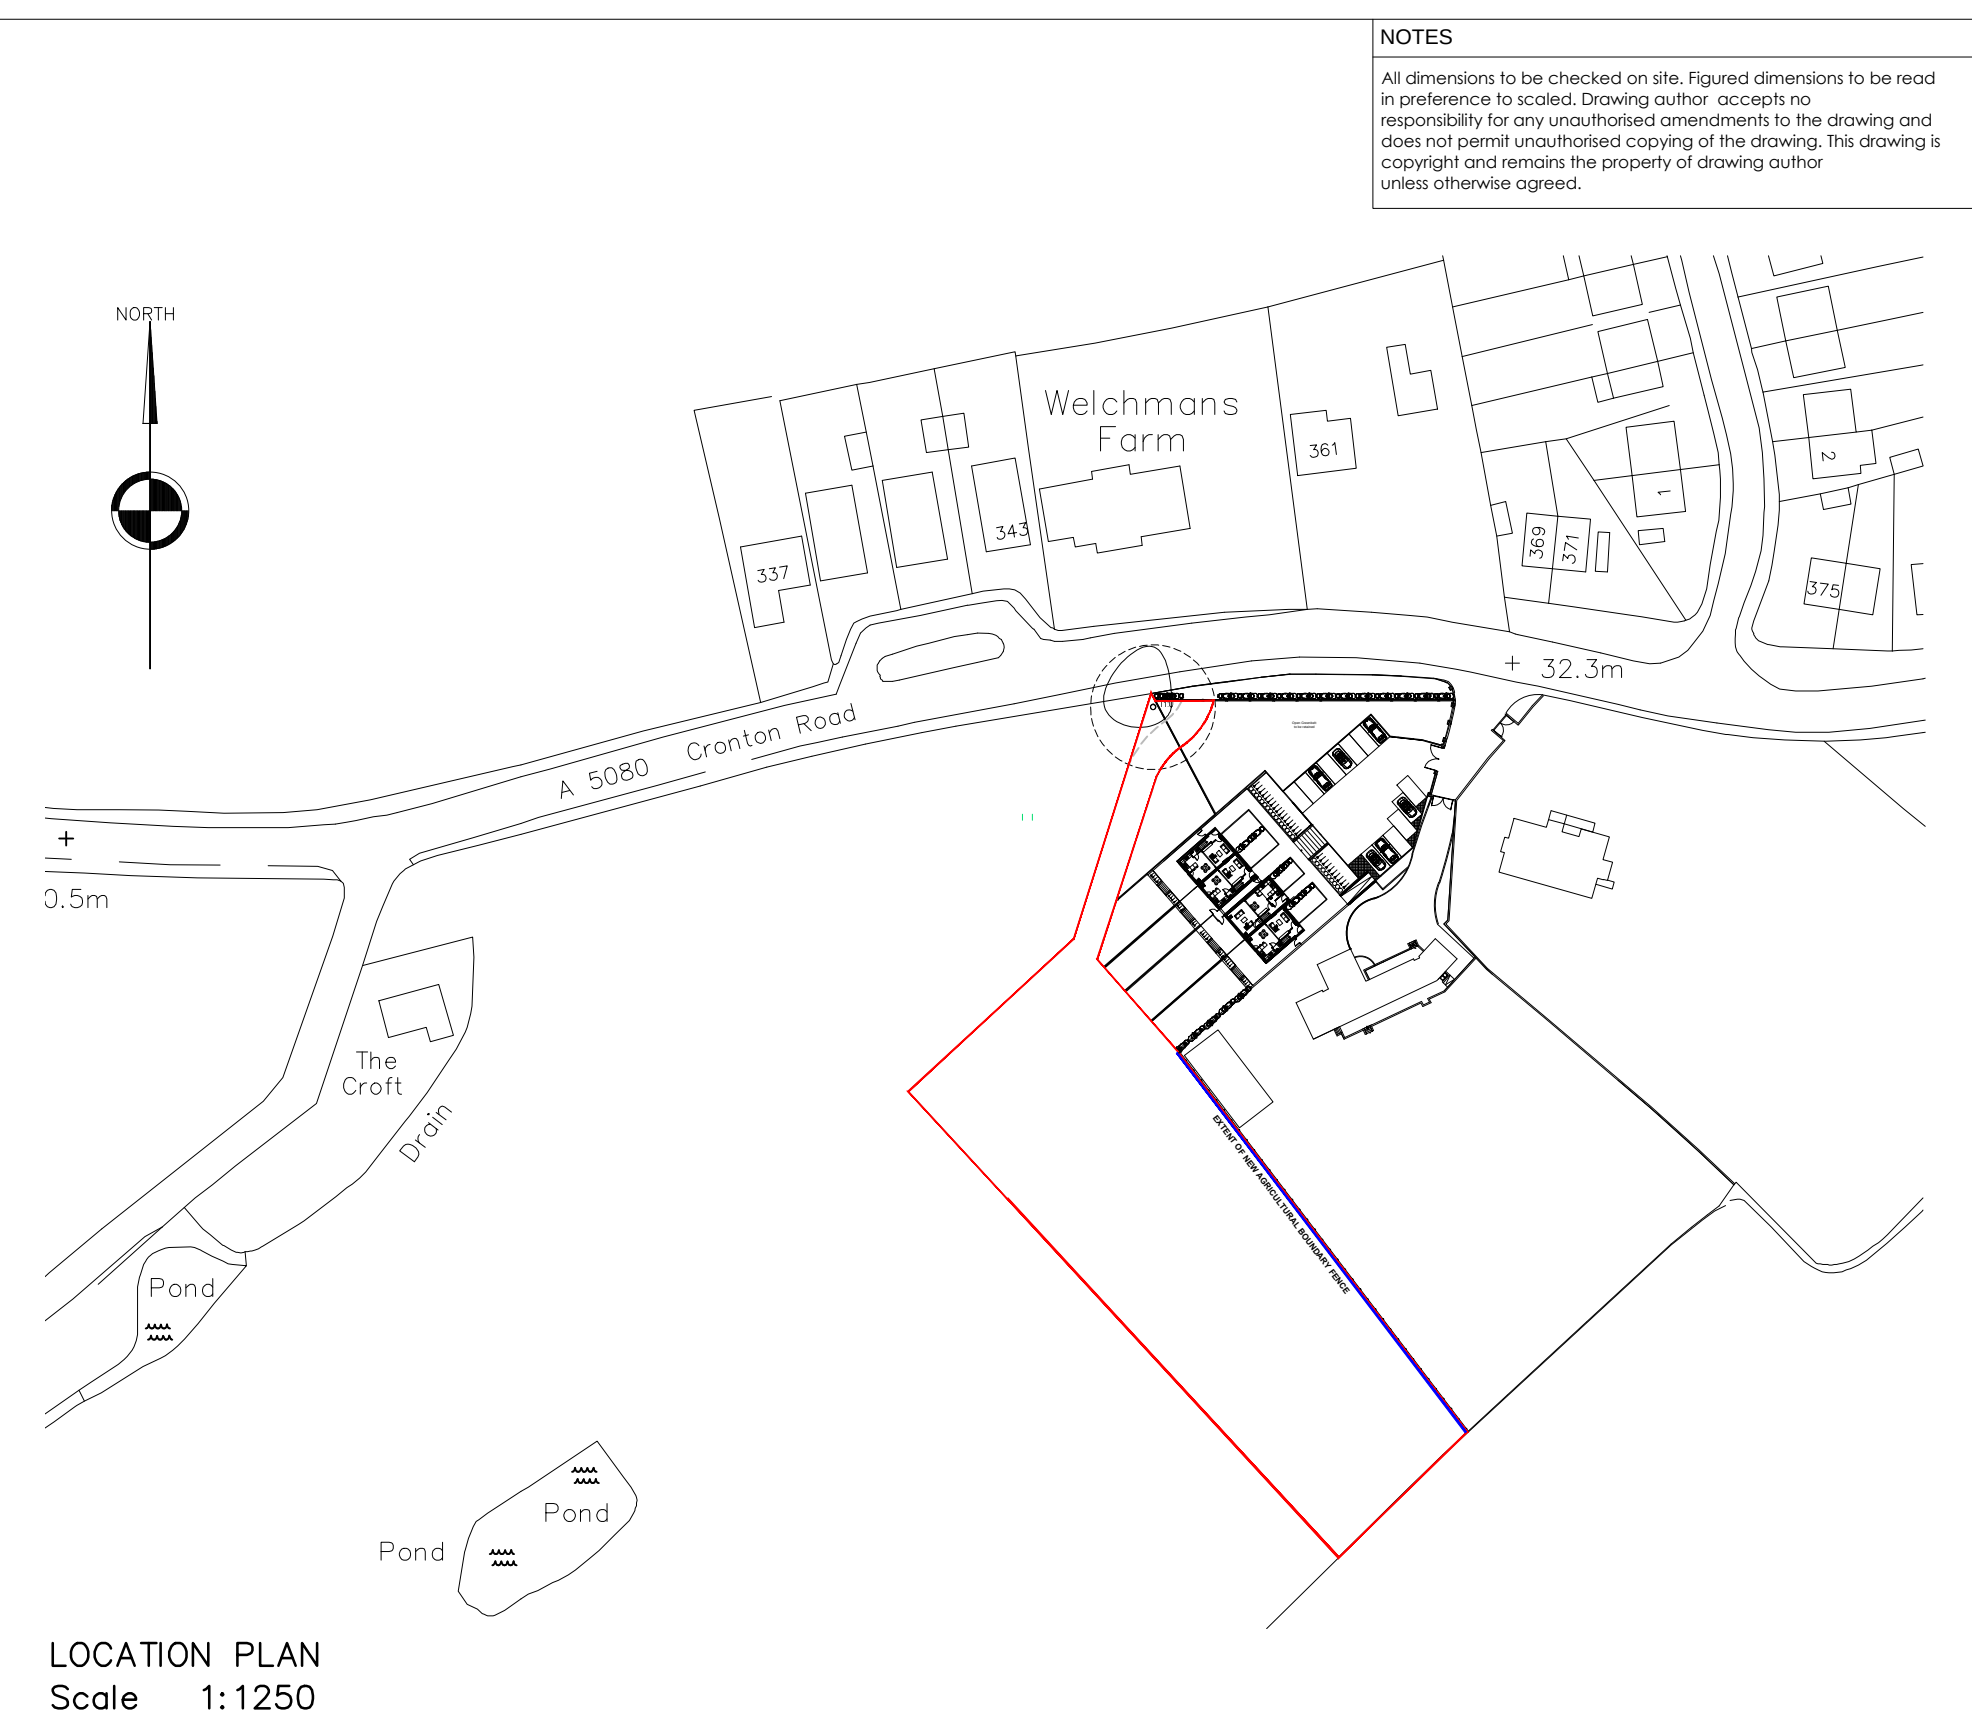

LOCATION PLAN
Scale 1:1250

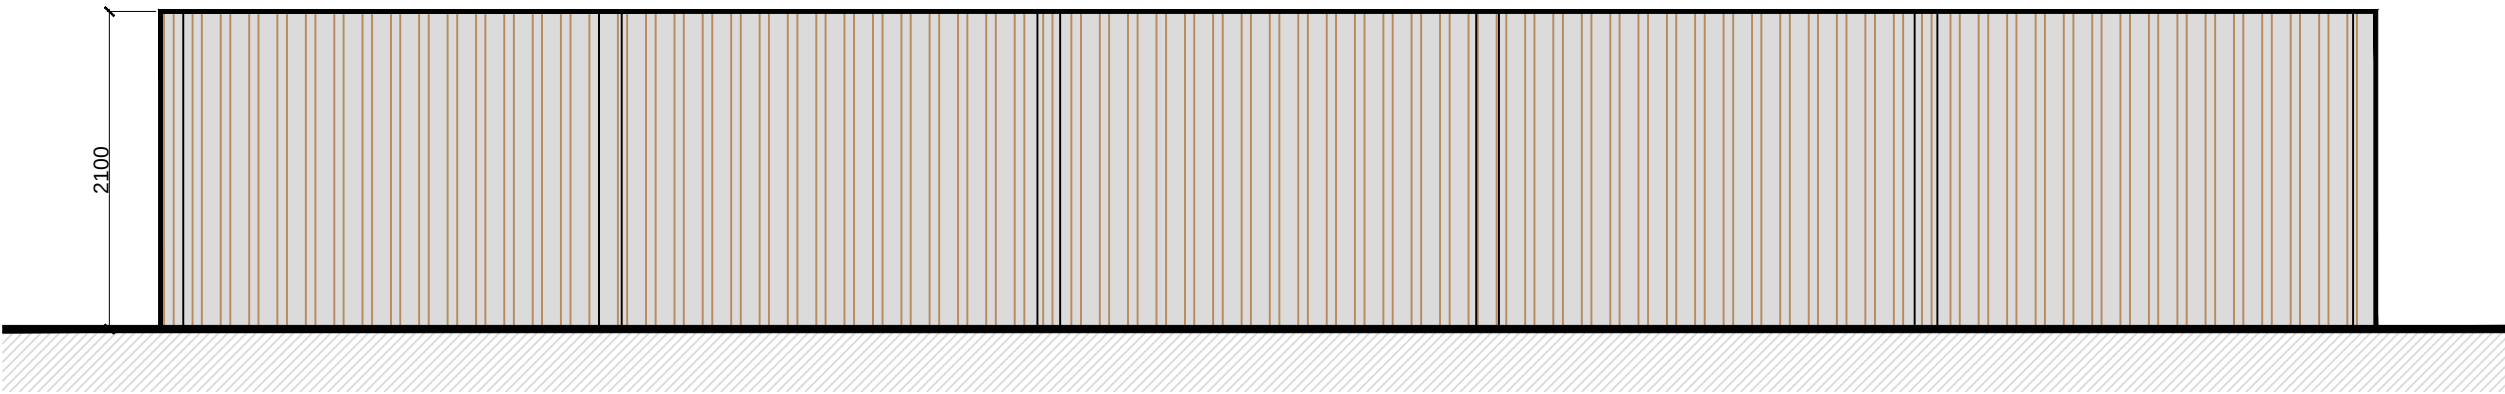

CLOSE BOARDED TIMBER FENCE ELEVATION
Scale 1:50



NOTES

All dimensions to be checked on site. Figured dimensions to be read in preference to scaled. Drawing author accepts no responsibility for any unauthorised amendments to the drawing and does not permit unauthorised copying of the drawing. This drawing is copyright and remains the property of drawing author unless otherwise agreed.

Version	Amendment	Drawn & Date	Checked & Date	Approved & Date
McGovern Architectural Design				
Telephone : 0773200076				
Email : mcm@mcgovdesign.co.uk				
Internal Project Number				
Client				
MR_N_WALSH				
Project Name				
LAND_TO_REAR_OF_DRAGON_HOUSE_FARM_CRONTON				
Drawing Title				
EXISTING&PROPOSED_PLANS				
Scale SHOWN	Original Size A1	*		
Date 09.12.21	Drawn MMC	Checked MMC	Approved *	Status *
Drawing Number				Revision *
PL_01				