


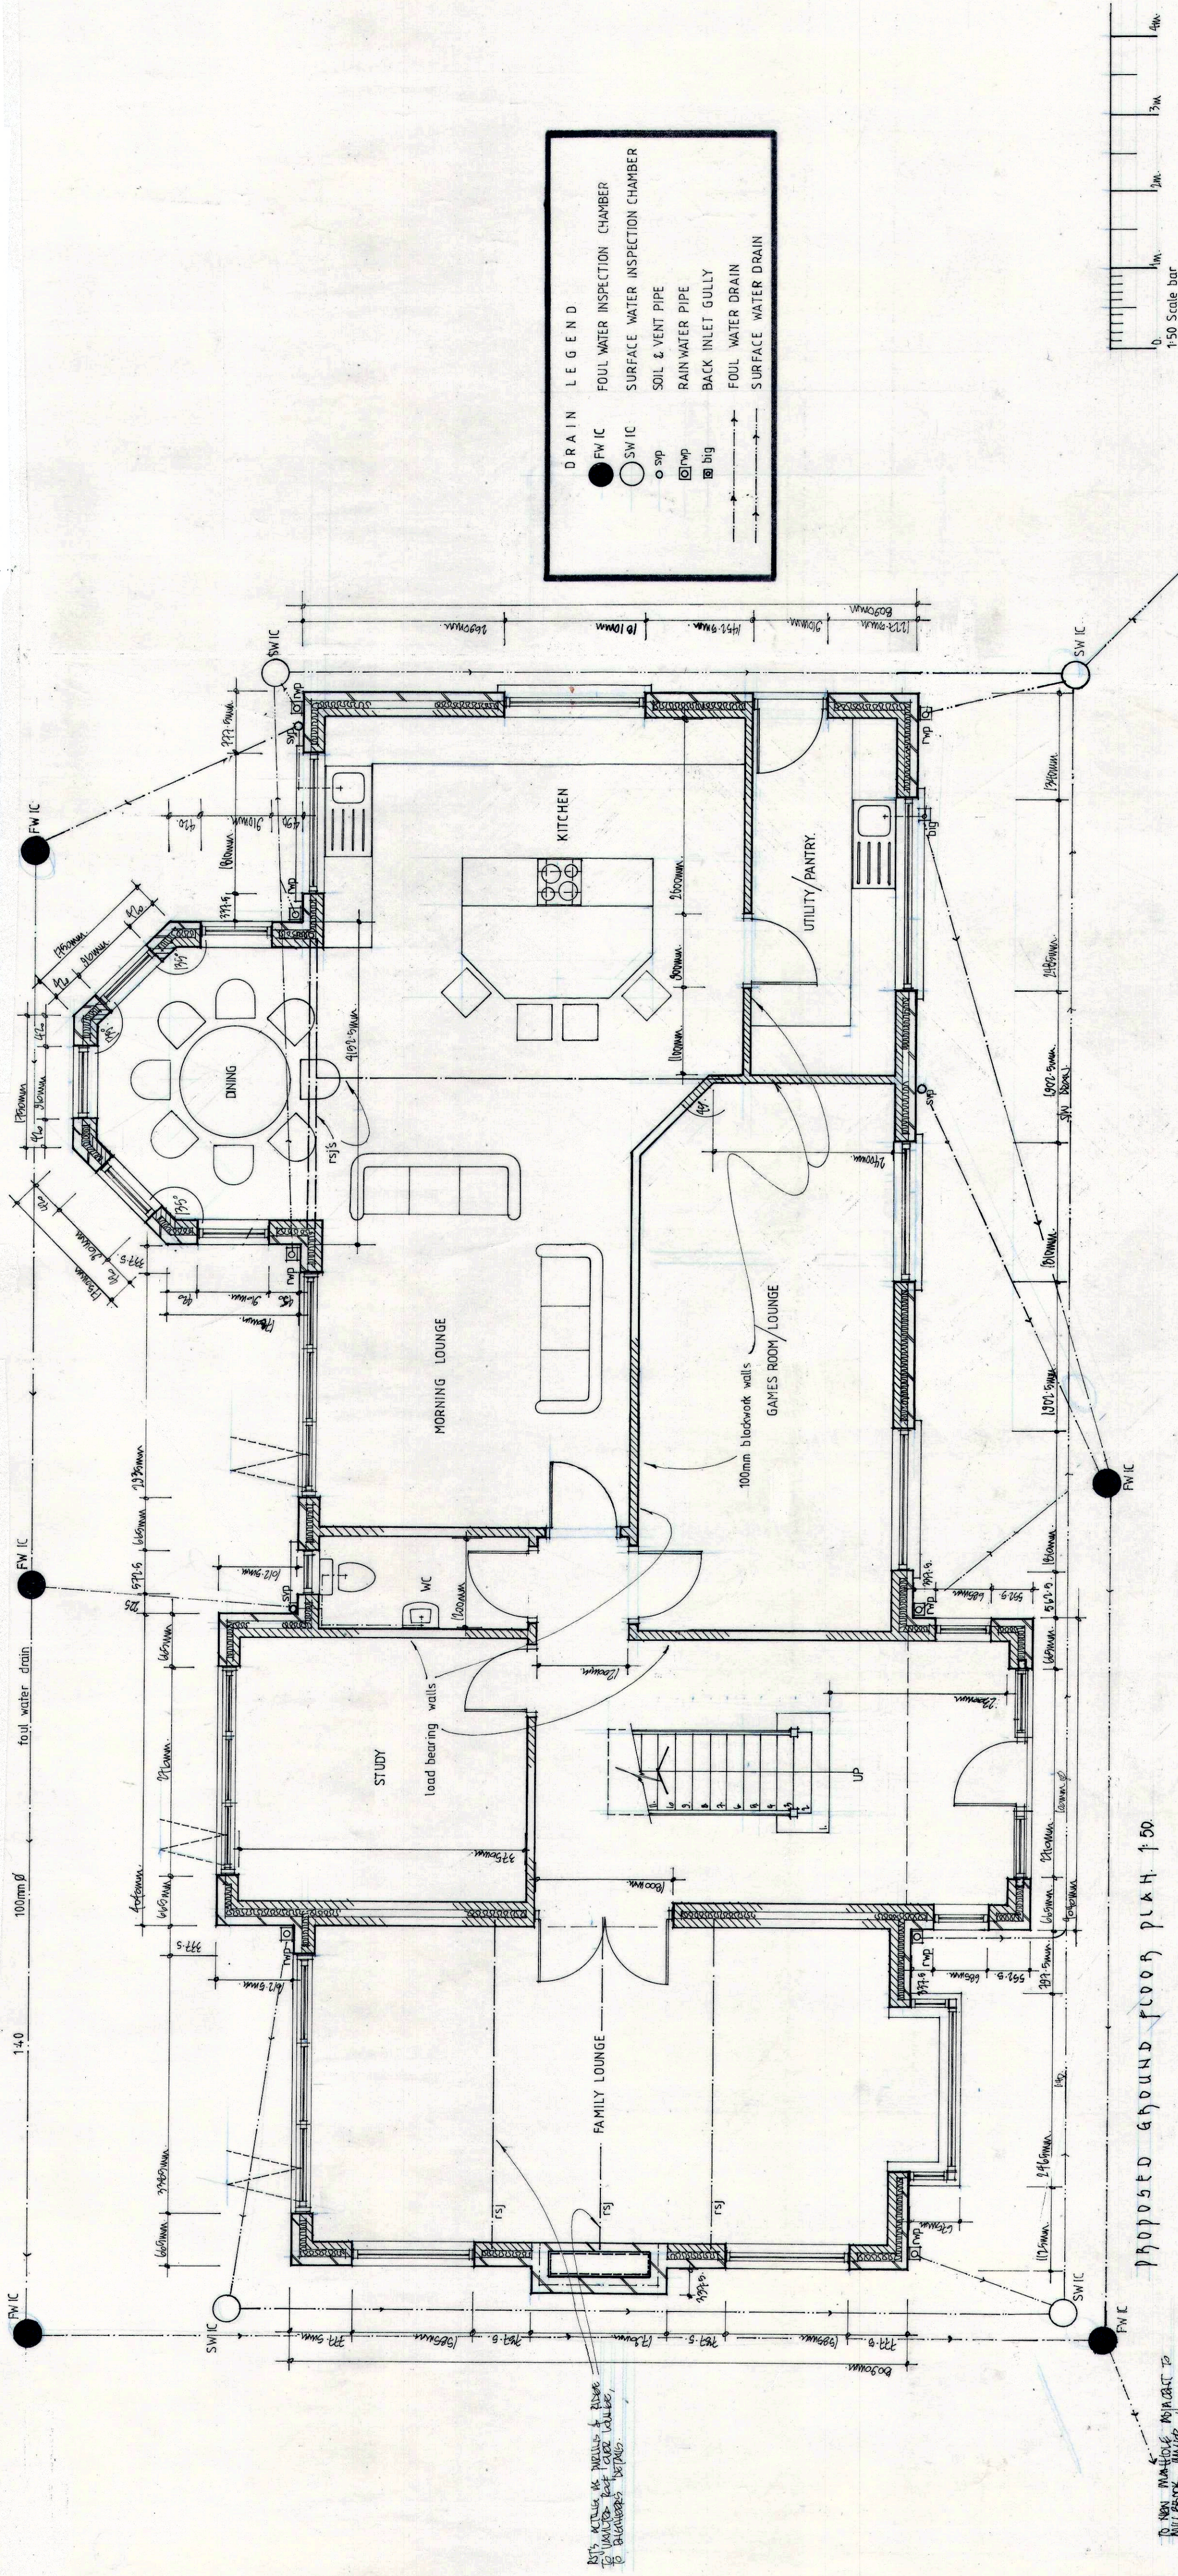

ALL DIMENSIONS TO BE CHECKED ON SITE.
ALL ELEMENTS OF STRUCTURE TO BE BUILT
AND RESISTING.

TO EXISTING WALLS AT EXTENT

TO EXISTING WALLS AT EXTENT

REVISION	AMENDMENT	DATE
REV A	ALL DIMENSIONS TO BE CHECKED ON SITE. ALL ELEMENTS OF STRUCTURE TO BE BUILT AND RESISTING.	10/10/2021

CLIENT	BRENDAN CAIN
DATE	10/10/2021

DRAWING TITLE
NEW DWELLING TO LAND AT:
MILLBROOK MANOR
KNOWSLEY LANE
L34 0JN

PROPOSED GROUND FLOOR PLAN

SCALE	1:50	DRAWING No.	01	REV.	A.
DATE	10/10/2021				