



REV. A.		ALL MATERIALS TO BE Sourced OFF- & CONSTRUCTION OFFSHORE. PROPOSED: • BUILDING SQUARED OFF • GLASSING ROOF ASSES TO UNBOLTS. • RAISED ROOF CHIMNEYS & DEVICES WITH PERMANENT BRICK • ARTS CASE DETAILS ASSES TO OFFSHORE. • CHIMNEY HEAVY LINESSES & MORE DETAIL ASSES. • DECORATIVE FURNITURES ASSES • TRANSPARENT ROOF ASSES ASSES WHOLE. • EXPOSED CHIMNEYS • ALL DUE & MAKE. PLOTS TO BE BLACK • PLANNING. LOCATED ON SITE, IN LINE WITH MURPHY WING.	REVISION	AMENDMENT	DATE
CLIENT BRENDAN CAIN					
DRAWING TITLE NEW DWELLING TO LAND AT : MILLBROOK MANOR KNOWSLEY LANE KNOWSLEY LN4 0JN					
PROPOSED FIRST FLOOR & LOFT PLANS & SECTION					
SCALE 1:50.	DRAWING No. 02	REV. A.			
DATE December 2021.					

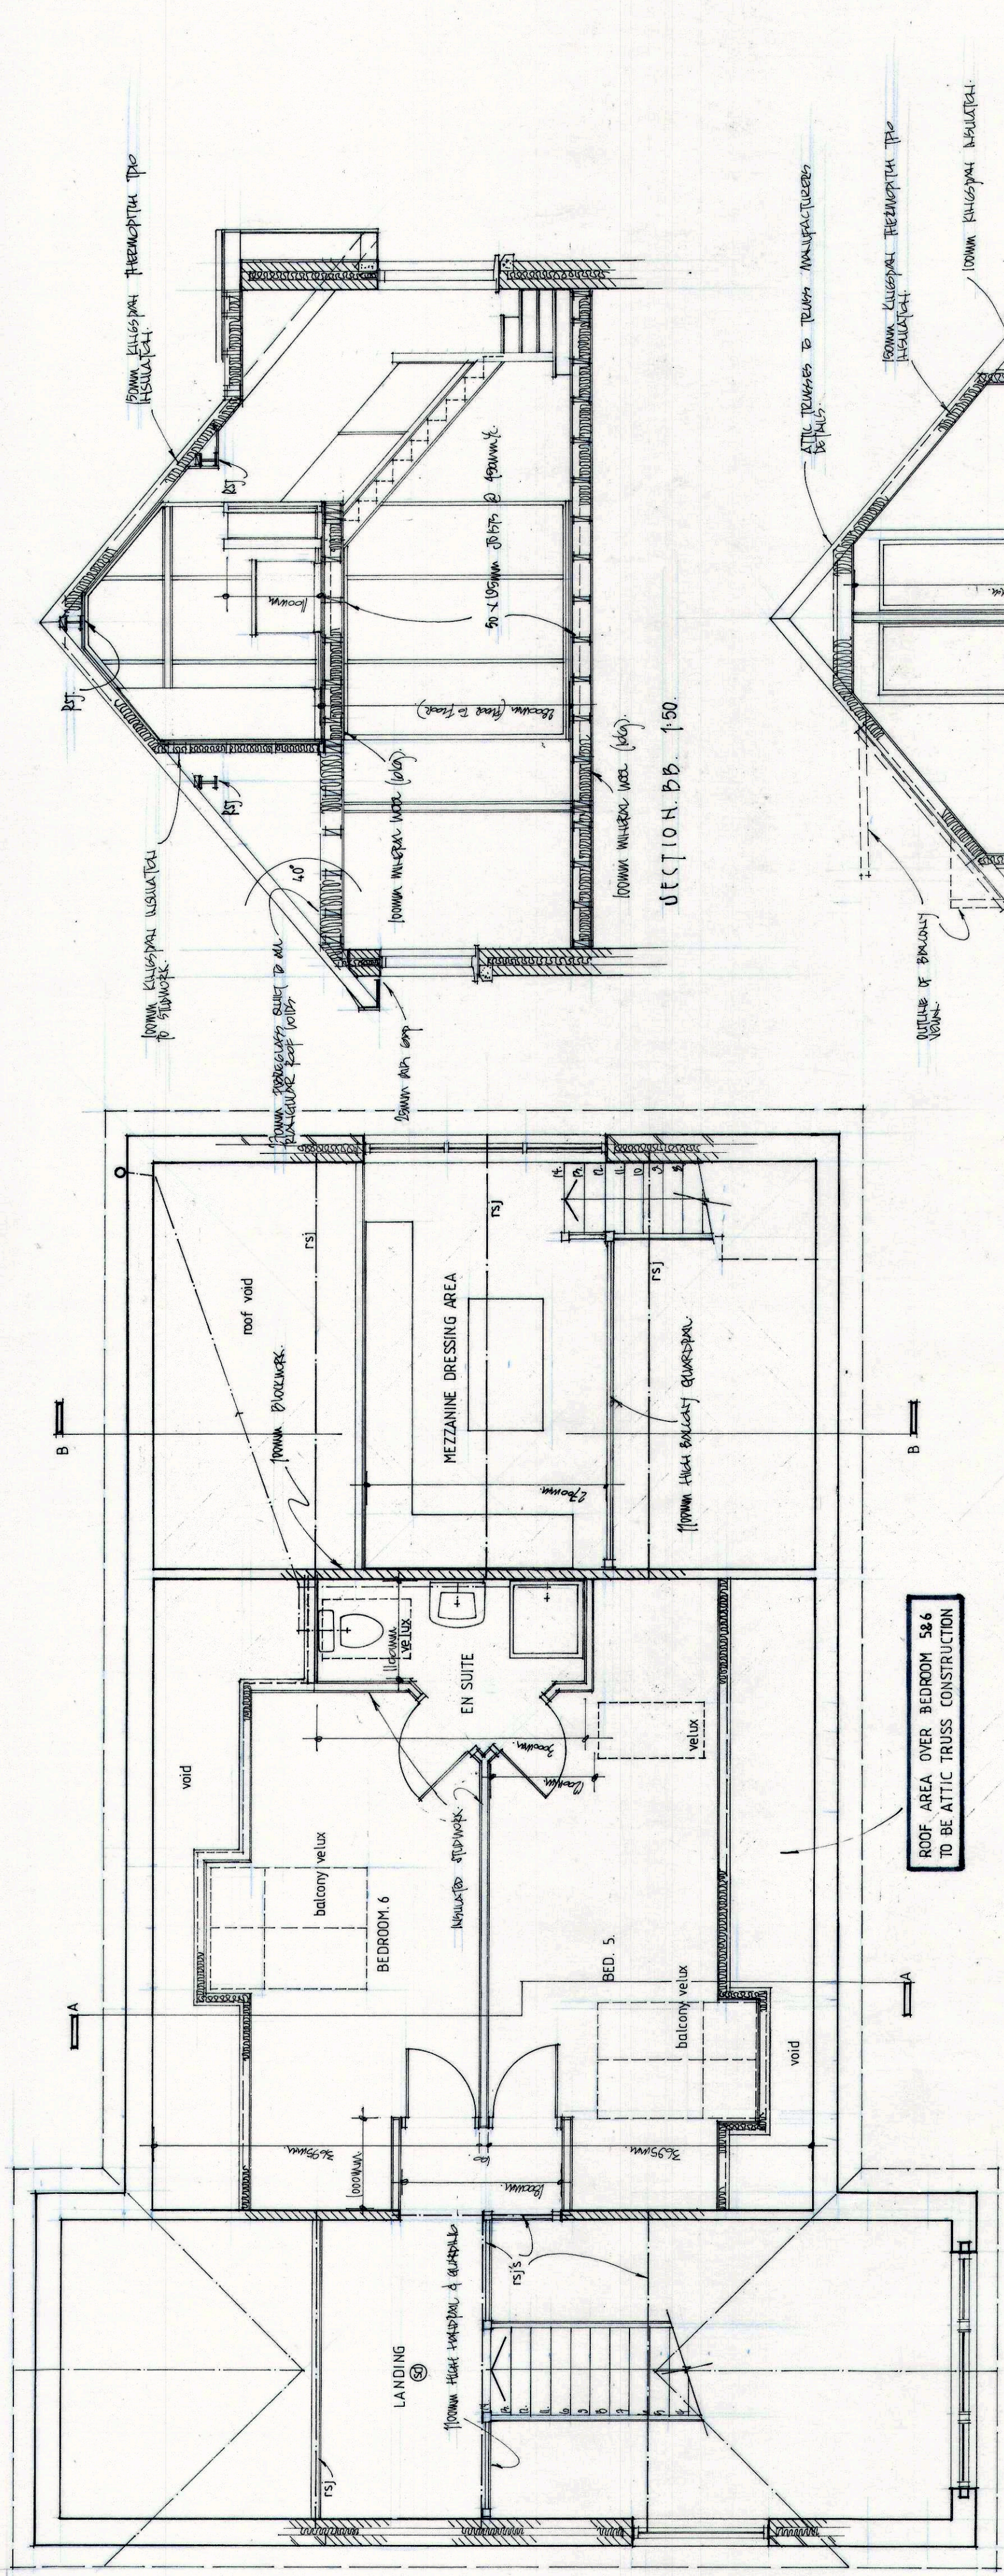

PROPOSED LOFT PLAN 1:50.

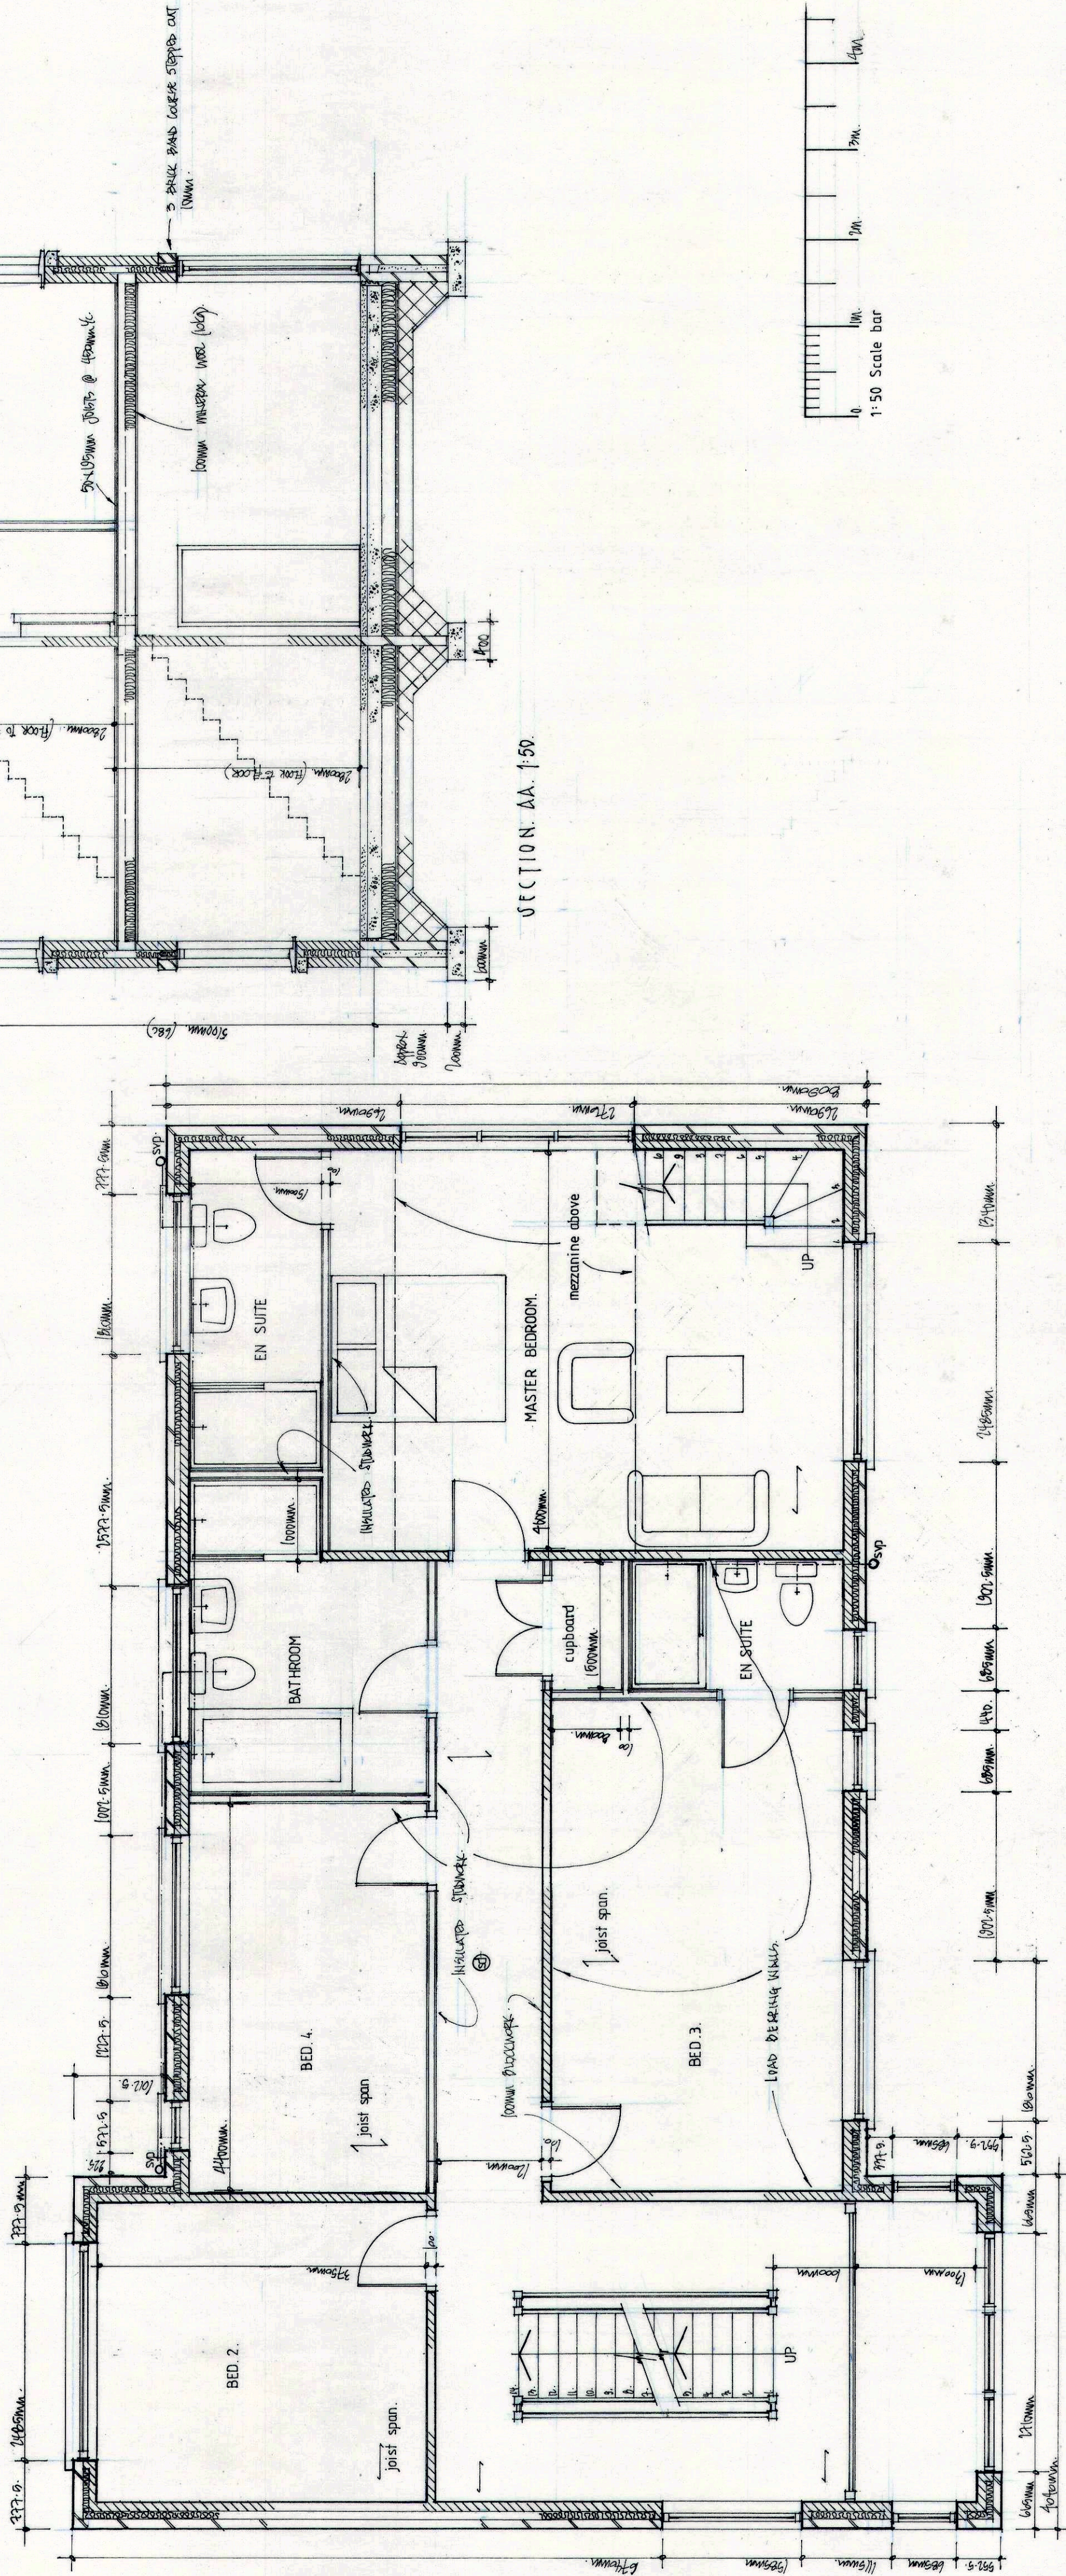

PROPOSED FIRST FLOOR PLAN 1:50.

ALL DIMENSIONS TO BE CHECKED ON SITE.
ALL DIMENSIONS OF STRUCTURE TO BE
THE RESPONSIBILITY