



OPEN FIELDS

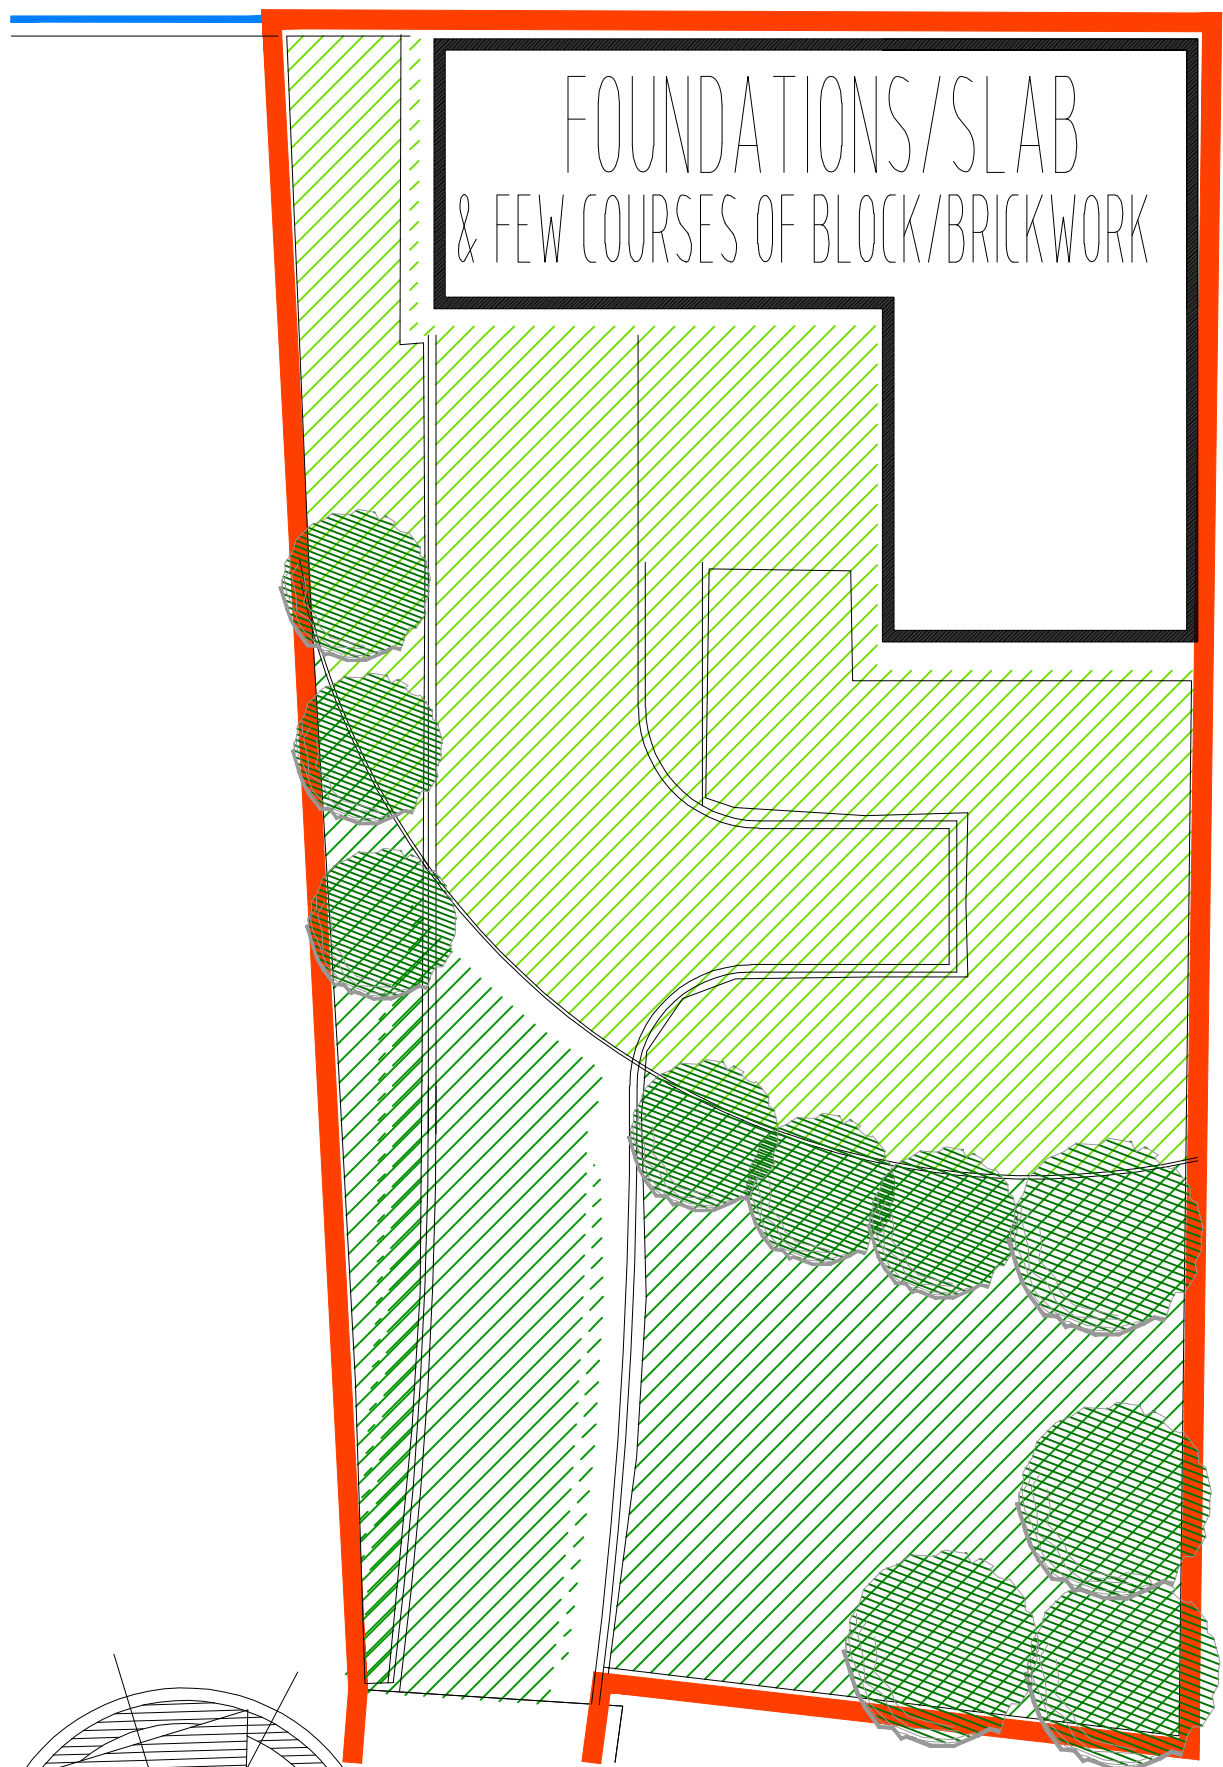

EXISTING SITE PLAN


Scale 1:200

OPEN FIELDS

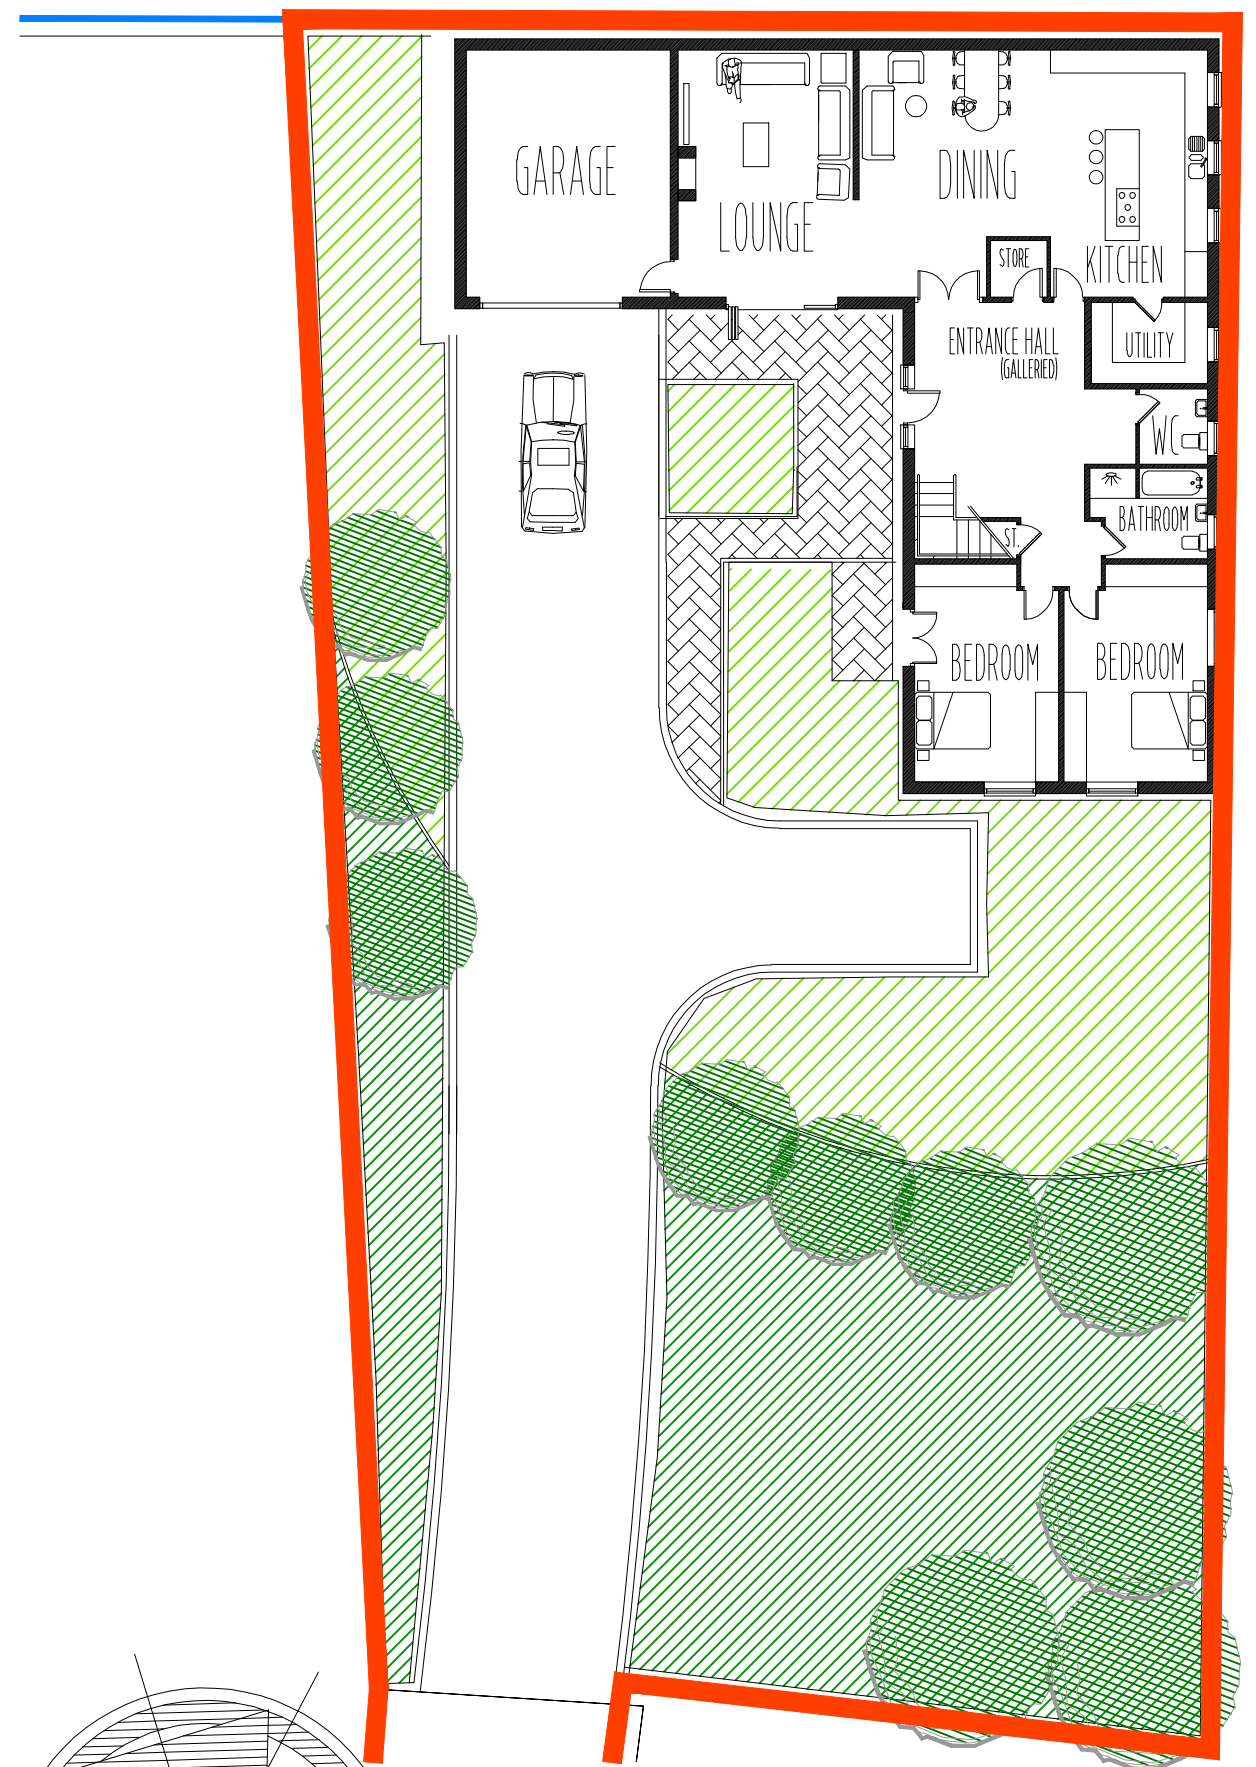

PROPOSED SITE PLAN

Scale 1:200

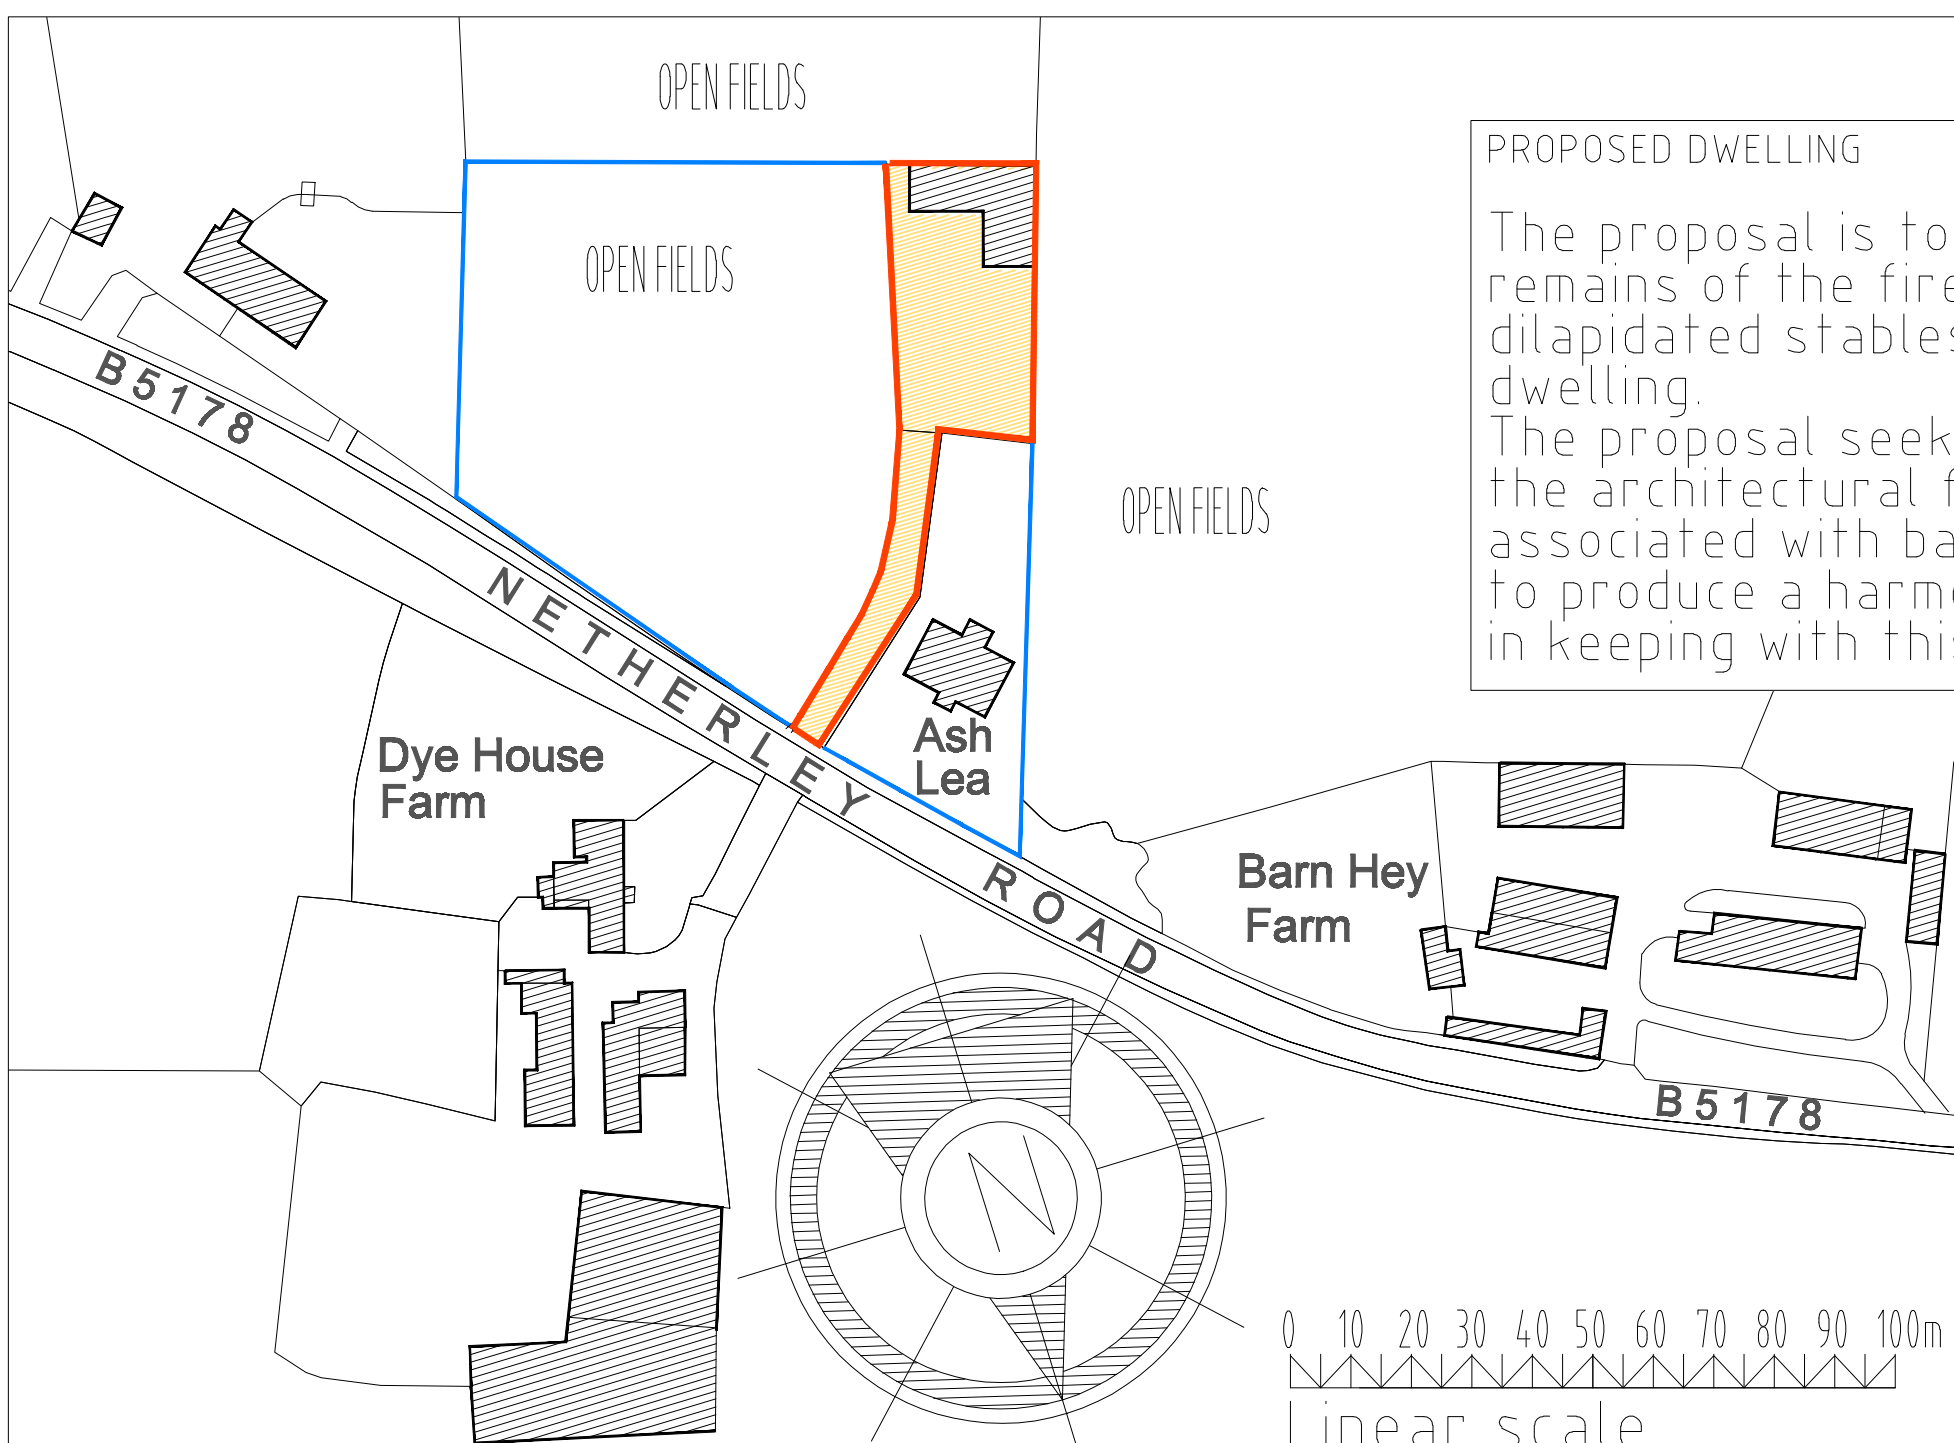

LOCATION PLAN

SCALE 1:1250

PROPOSED DWELLING

The proposal is to develop the remains of the fire damaged and dilapidated stables to form a new dwelling.
The proposal seeks to embrace the architectural features associated with barns and stables to produce a harmonising addition in keeping with this rural location.

PROPOSED DEVELOPMENT OF FIRE DAMAGED AND DILAPIDATED STABLES TO FORM A DWELLING ON LAND TO THE REAR OF ASH LEA
NETHERLEY ROAD
TARBOCK GREEN
L35 1QQ

PLANNING

Drawing Title

EXISTING / PROPOSED SITE PLANS
& LOCATION PLAN

Scale 1:1250 & 1:200 @ A2	Date 24/02/2022	Drawn by PAG
Job No. KJ1	Drawing No. PL101	Revision

SQUARE
DEAL

Architectural Services
Tel: 07941263287
email: sda.services@yahoo.com