

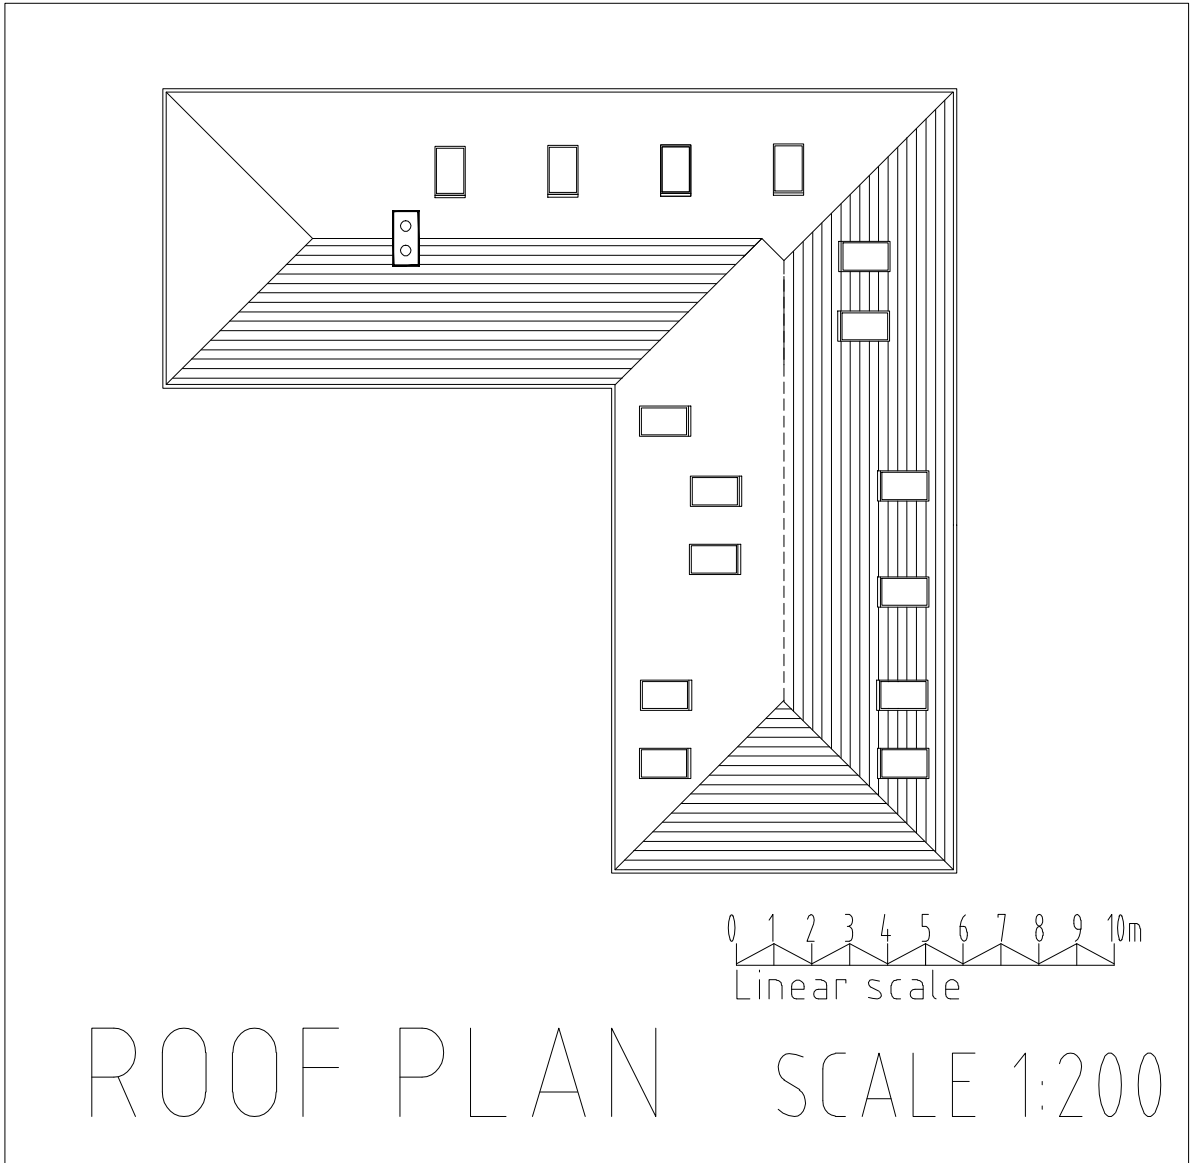
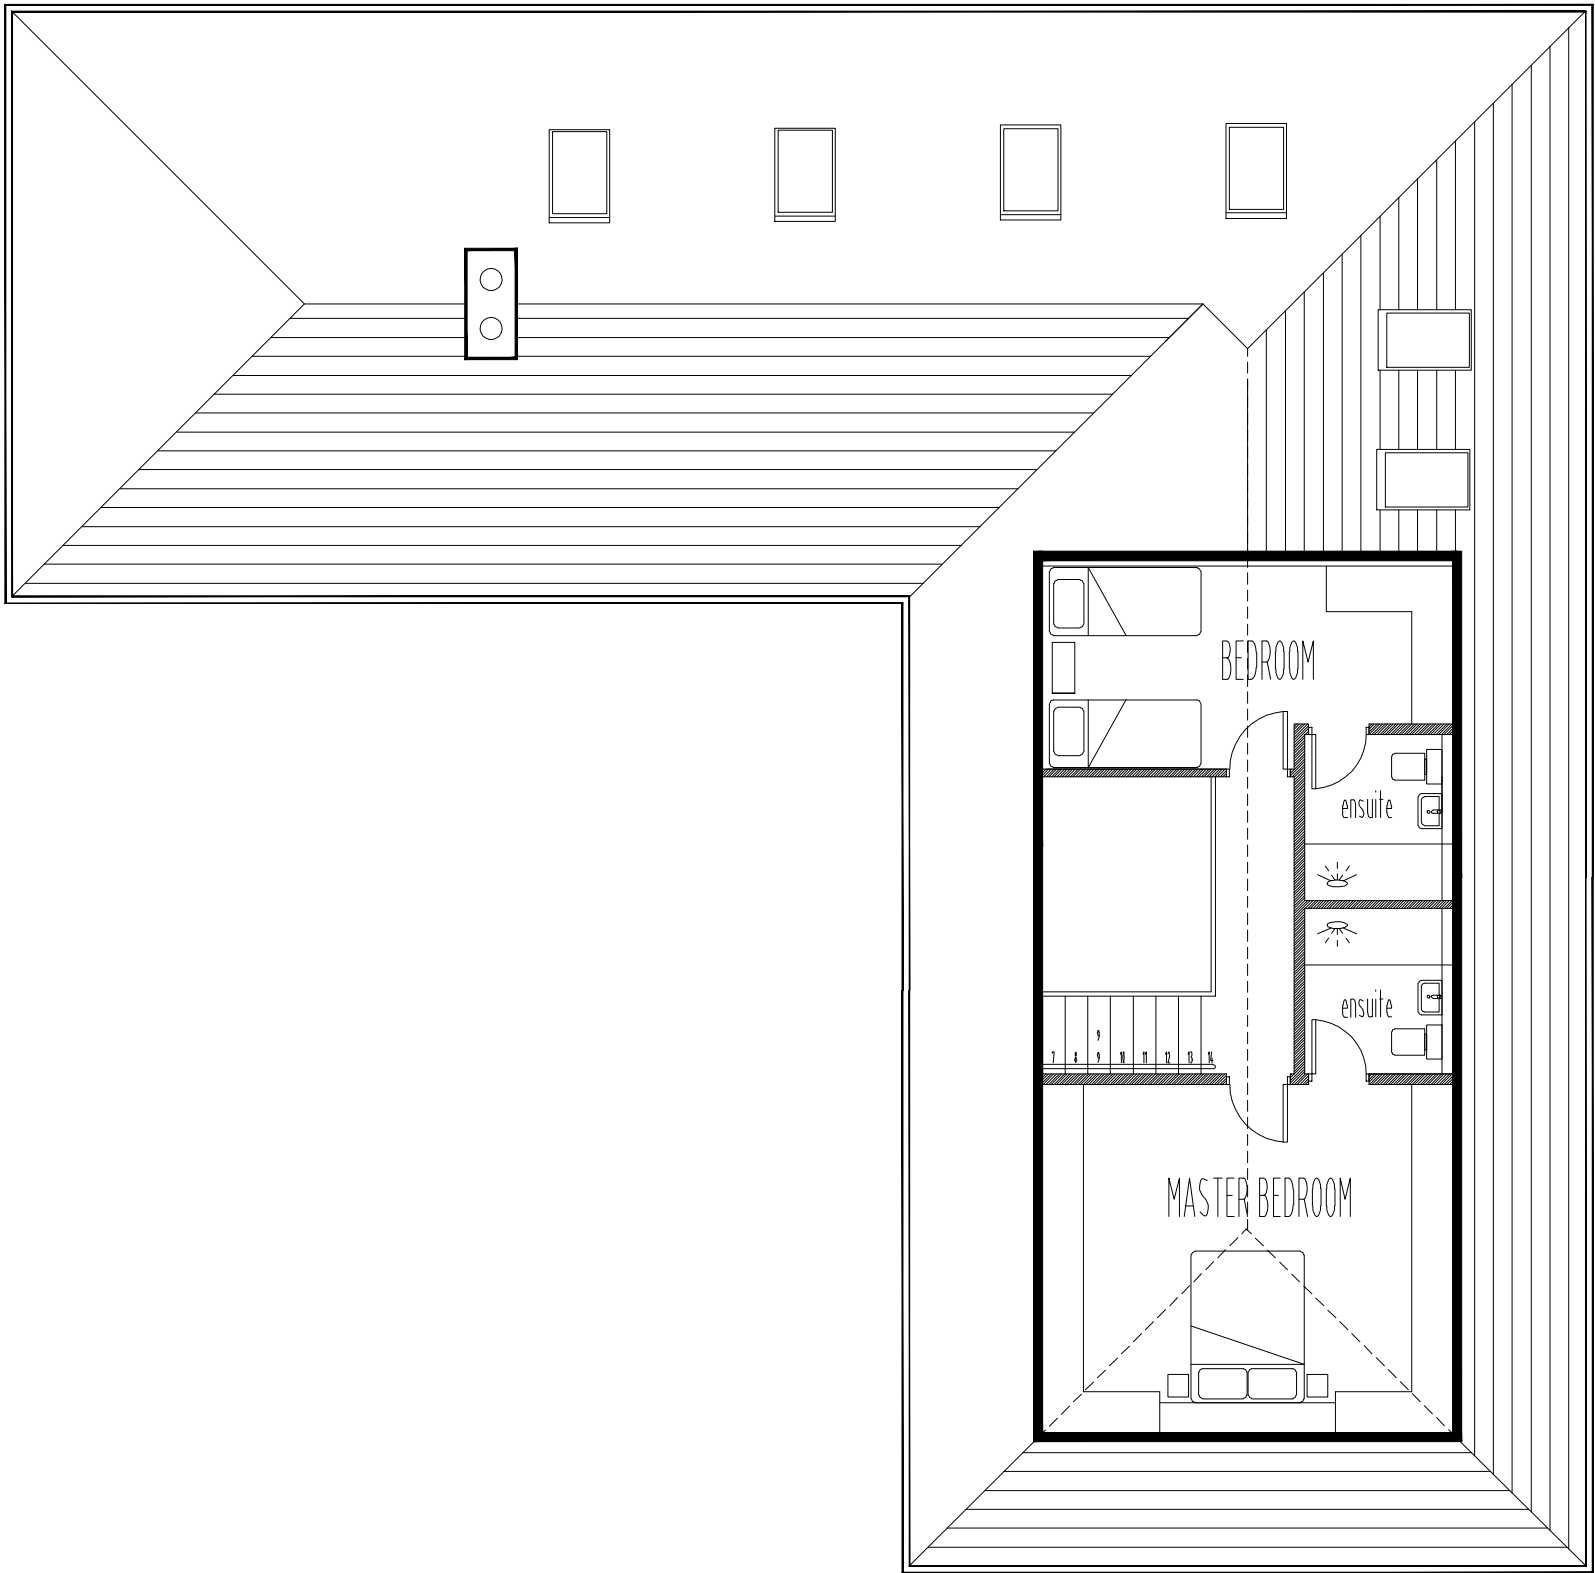


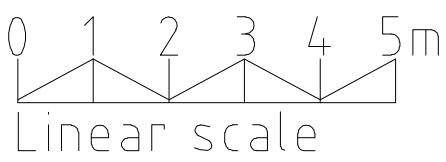

PROPOSED FIRST FLOOR

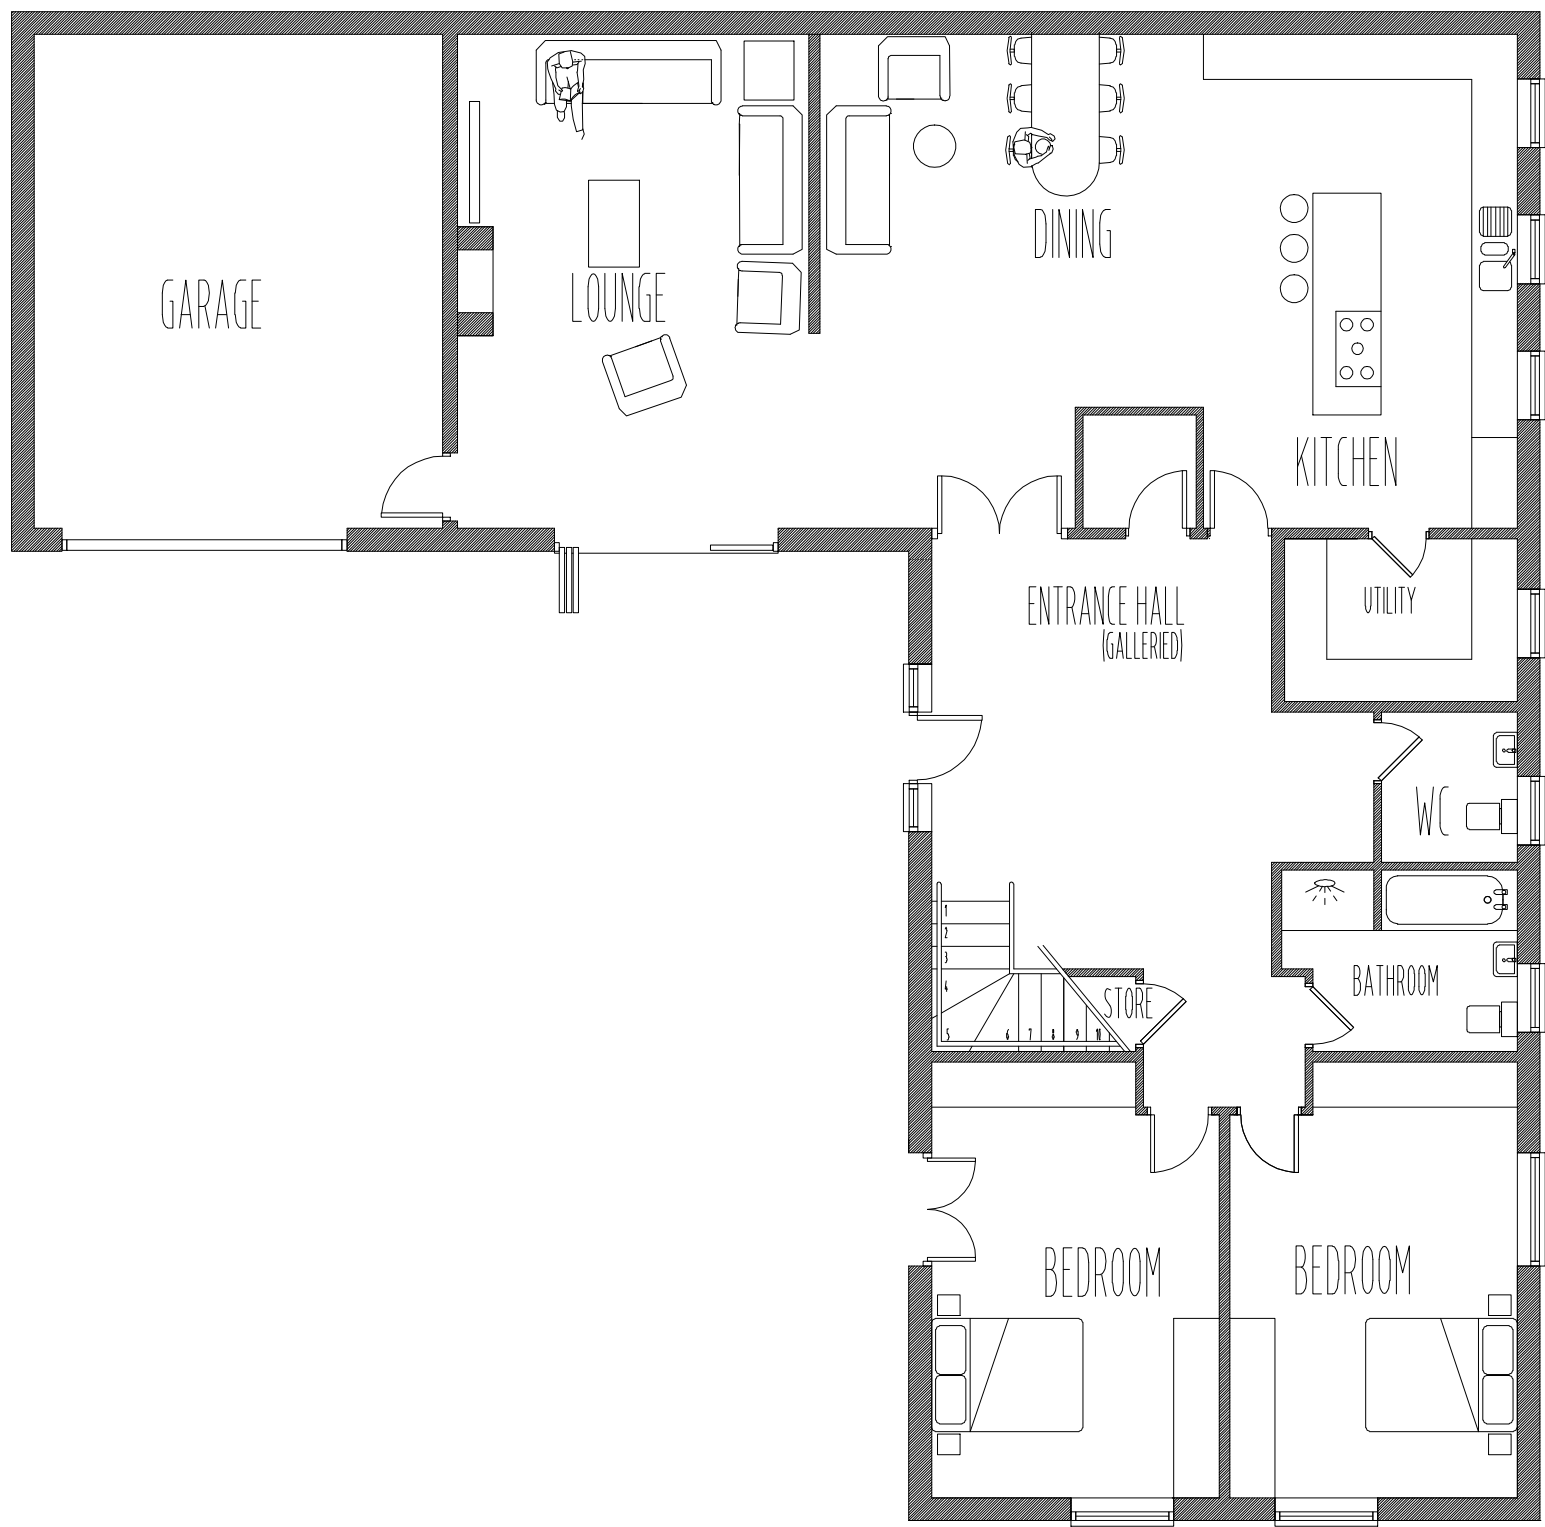

PROPOSED GROUND FLOOR

SCALE 1:100

PROPOSED DEVELOPMENT OF FIRE DAMAGED AND  
DILAPIDATED STABLES TOMFORM A DWELLING ON  
LAND TO THE REAR OF ASH LEA  
NETHERLEY ROAD  
TARBOCK GREEN  
L35 1QQ

## PLANNING

Drawing Title  
PROPOSED FLOOR PLANS  
& ROOF PLAN

|                             |                      |                 |
|-----------------------------|----------------------|-----------------|
| Scale<br>1:100 & 1:200 @ A2 | Date<br>24/02/2022   | Drawn by<br>PAG |
| Job No.<br>KJ1              | Drawing No.<br>PL102 | Revision        |

**SQUARE  
DEAL**

Architectural Services  
Tel: 07941263287  
email:sda.services@yahoo.com