




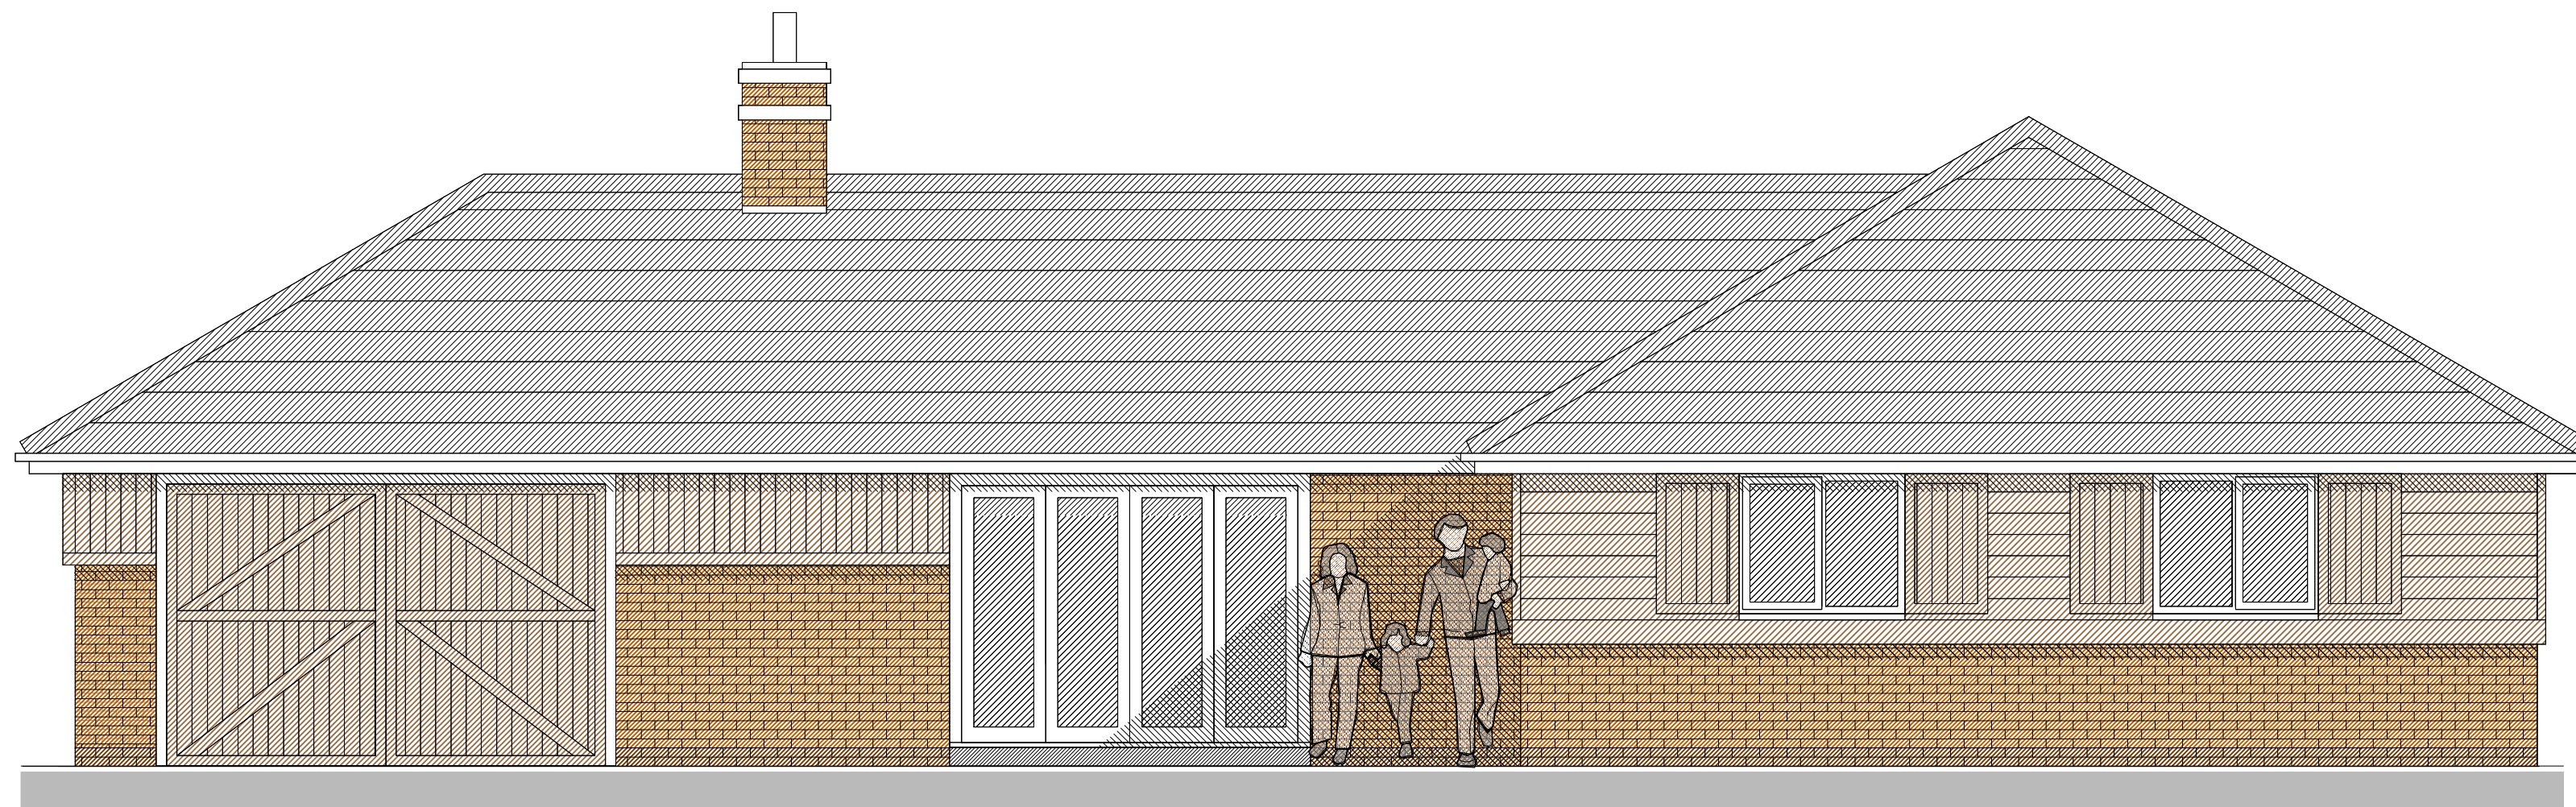

FRONT ELEVATION (NORTH)

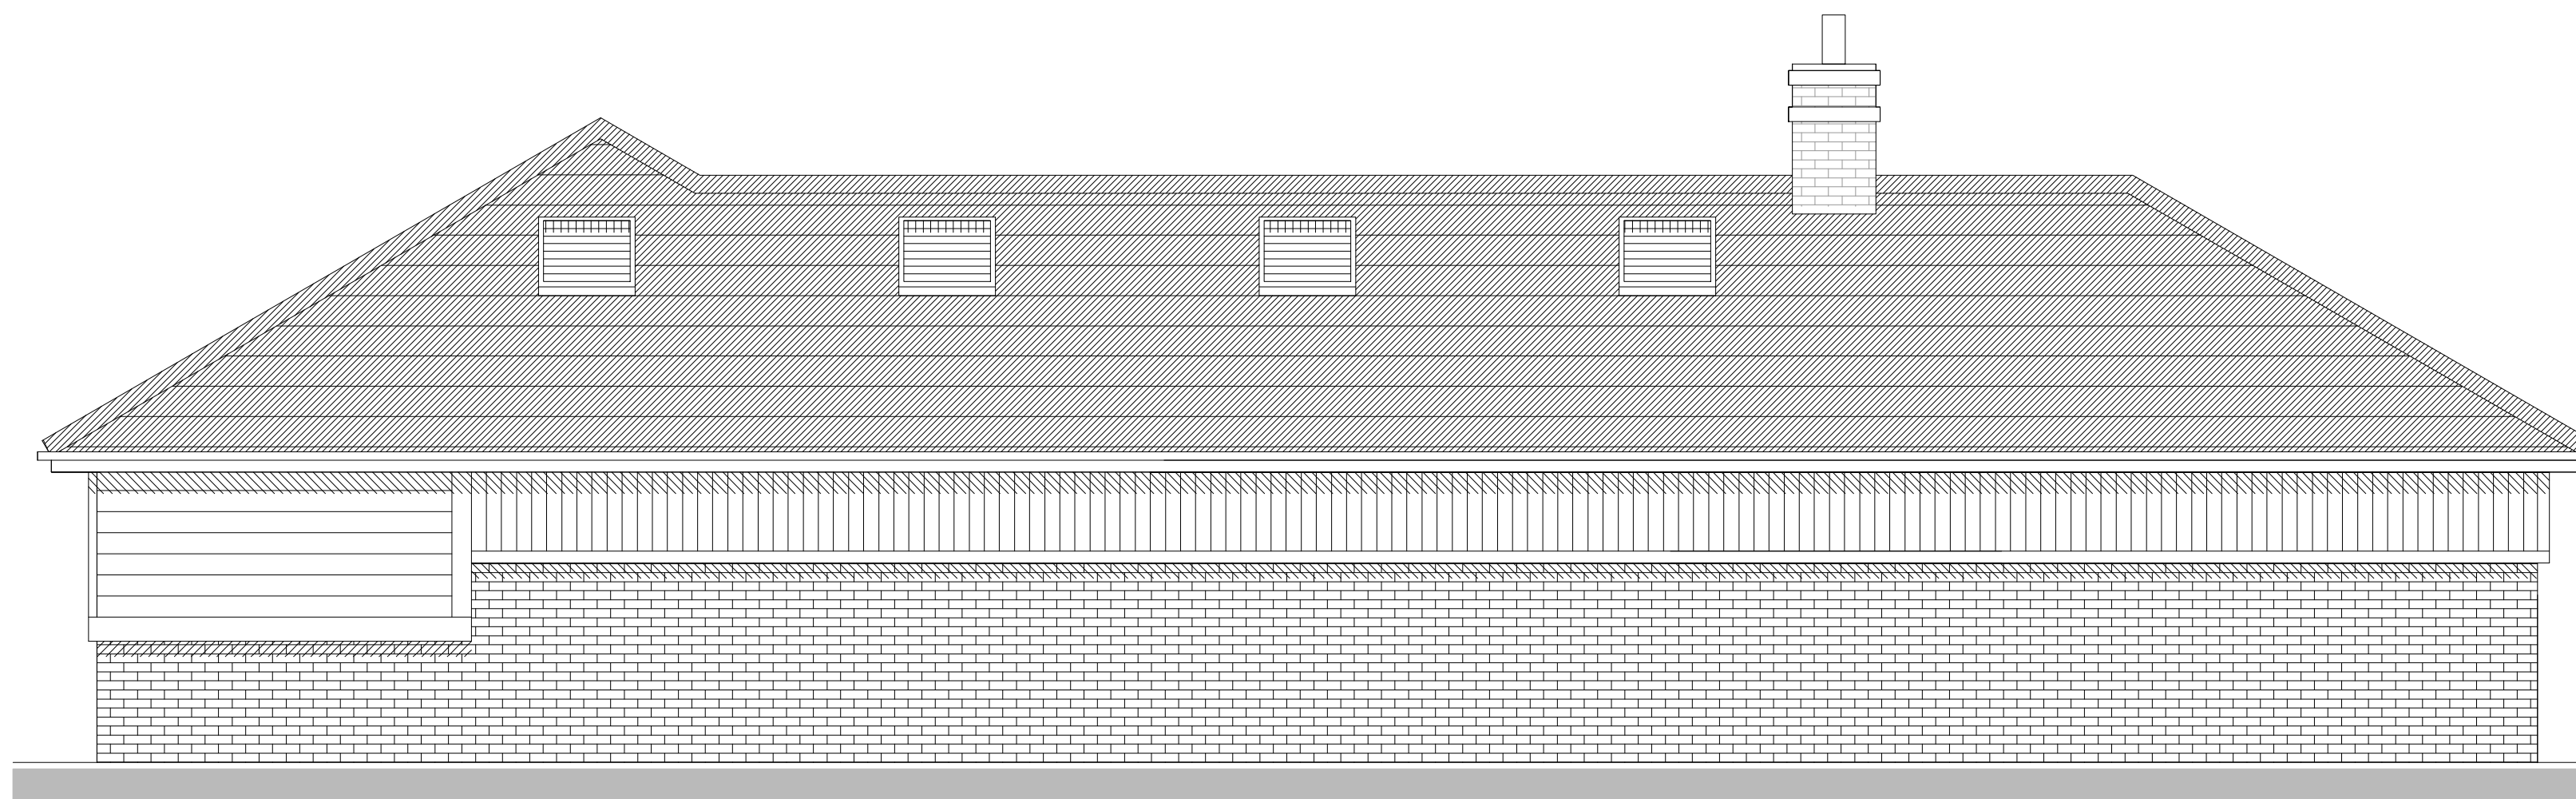

REAR ELEVATION (SOUTH)

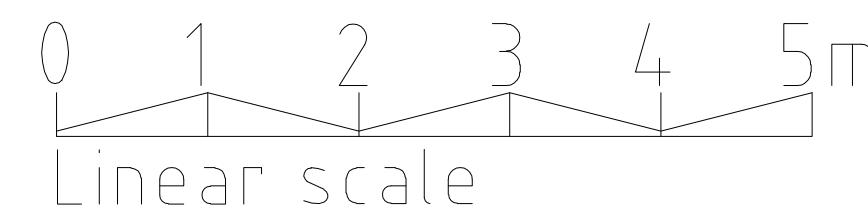

PROPOSED DEVELOPMENT OF FIRE DAMAGED AND
DILAPIDATED STABLES TO FORM A DWELLING ON
LAND TO THE REAR OF ASH LEA
NETHERLEY ROAD
TARBOCK GREEN
L35 1QQ

PLANNING

Drawing Title

PROPOSED ELEVATIONS
(1 of 2)

Scale
1:50 @ A2

Date
24/02/2022

Drawn by
PAG

Job No.
KJ1

Drawing No.
PL103

Revision

SQUARE
DEAL

Architectural Services
Tel: 07941263287
email: sda.services@yahoo.com