


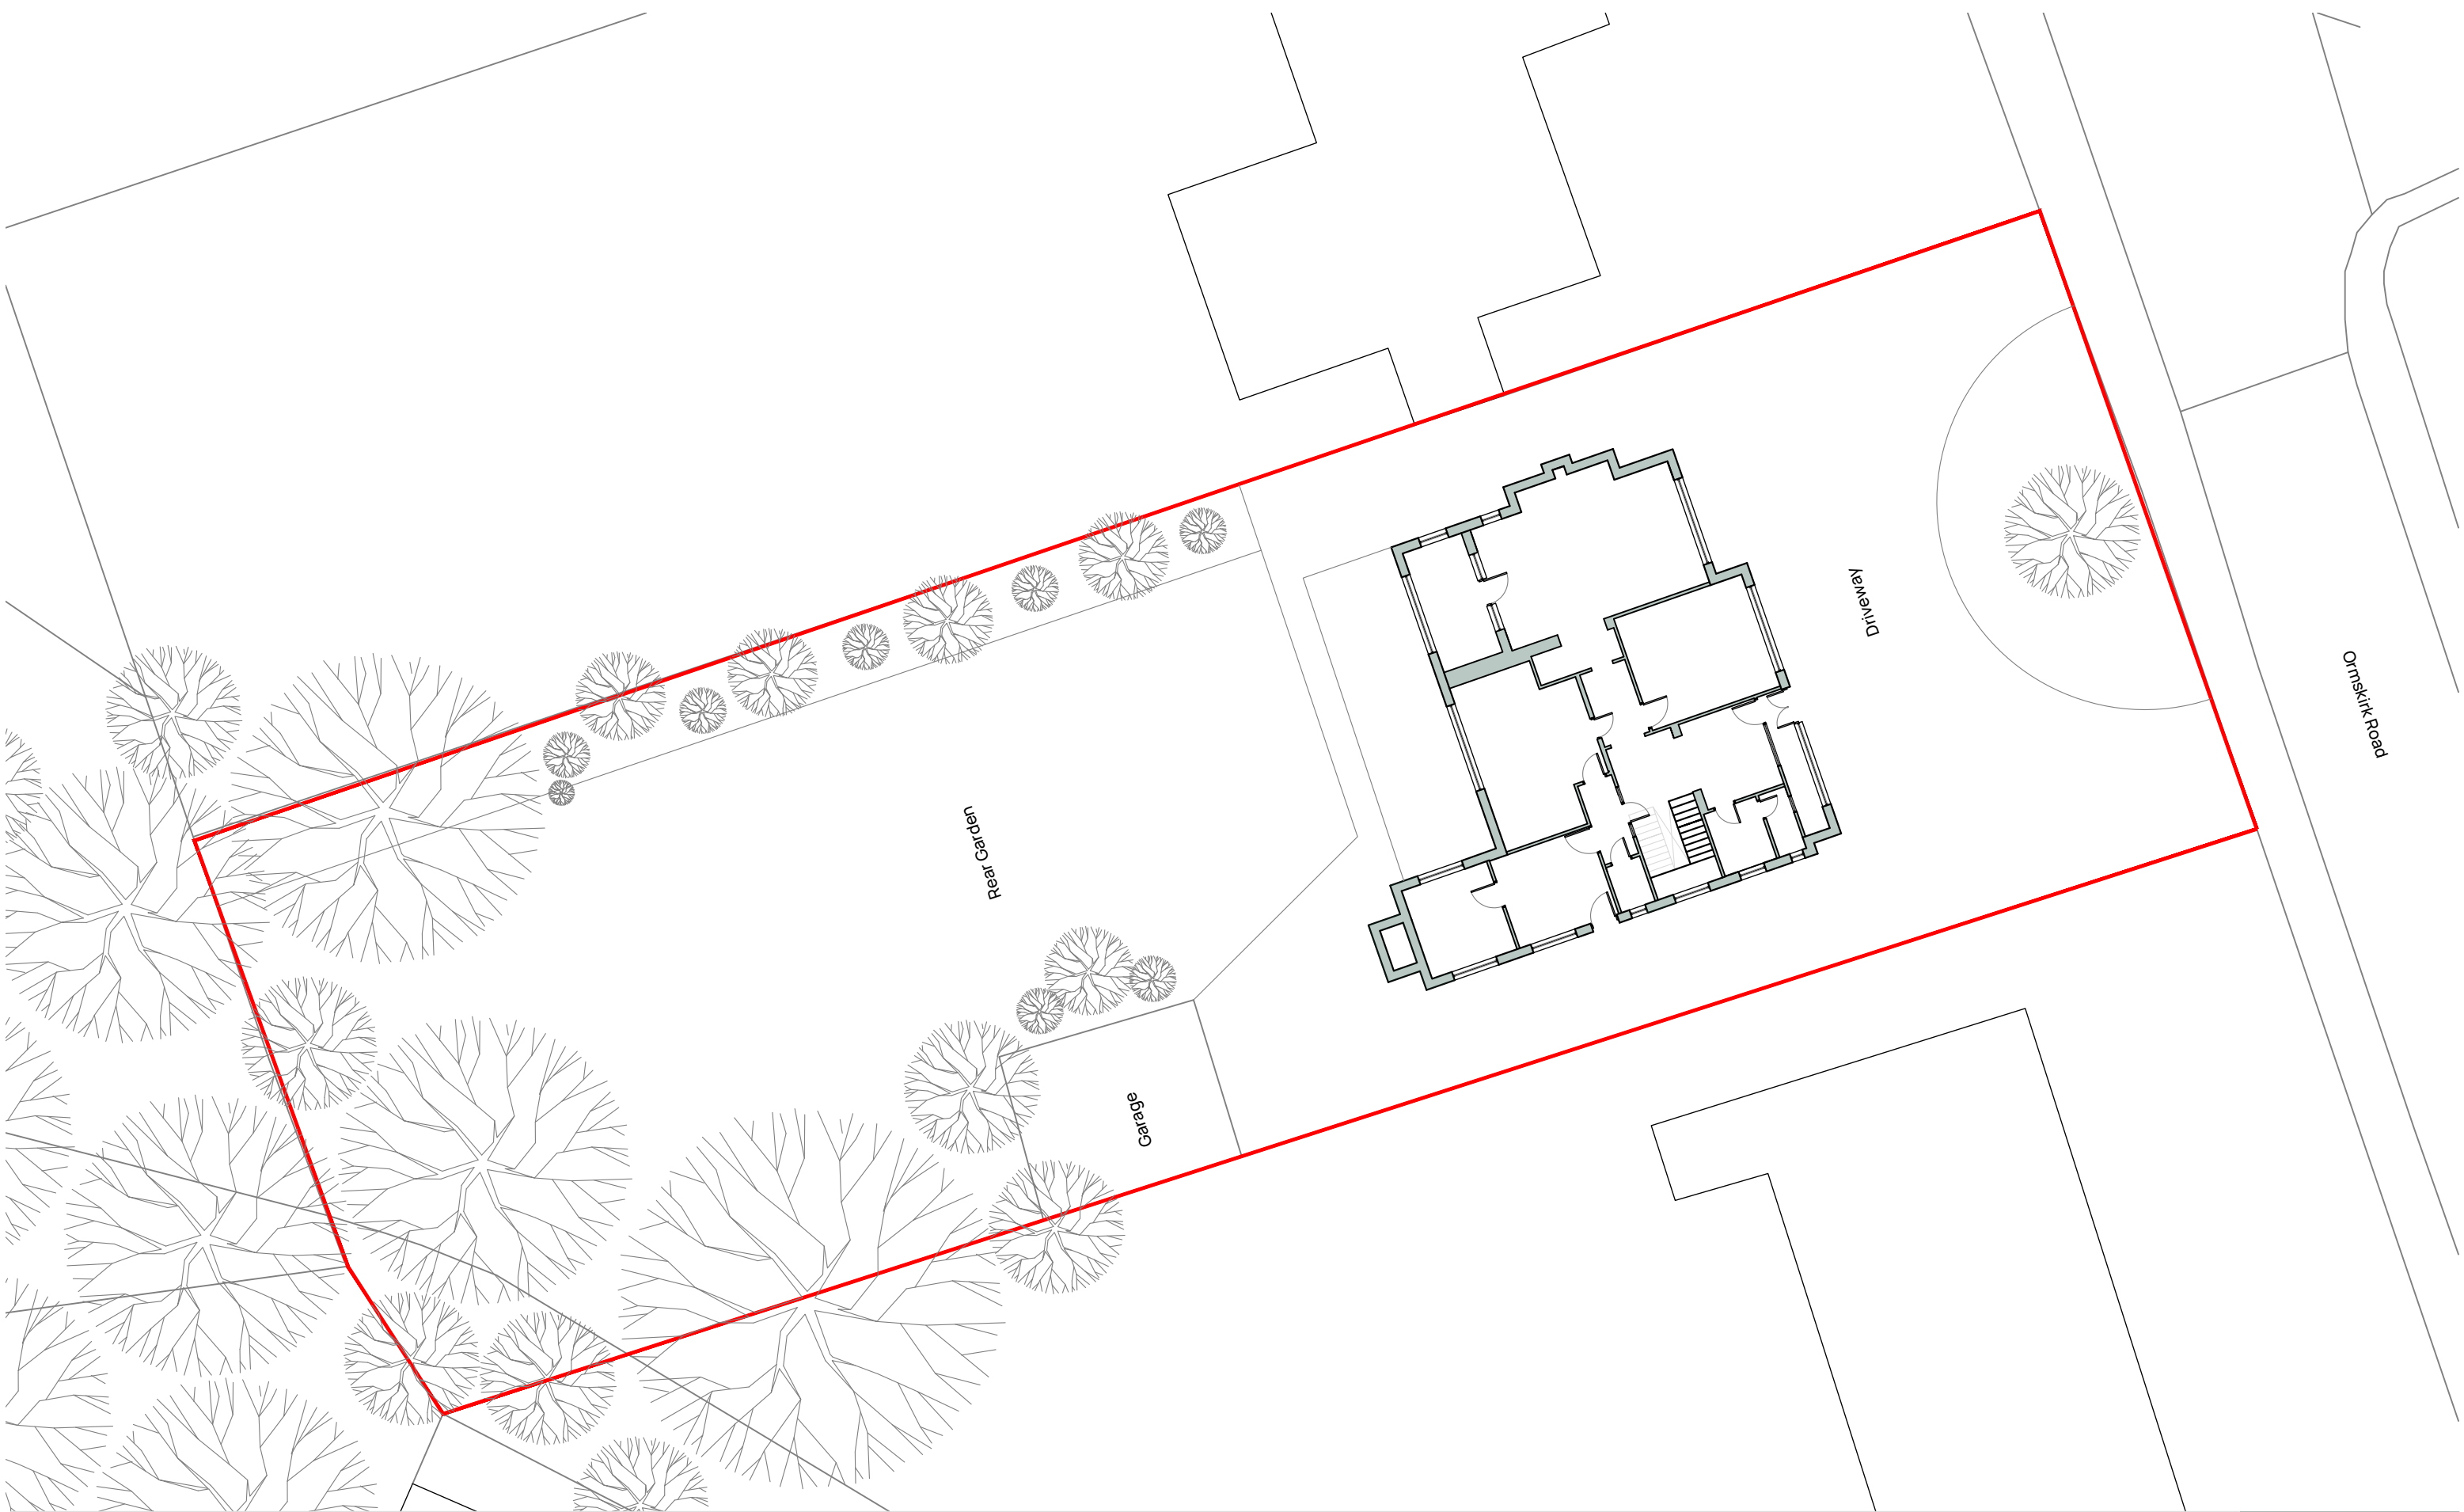

BCAE
ARCHITECTS

Unit 17 Guest House Farm
Runshaw Lane
PR7 6HD

t: 01772 230 538

e: info@bcae-architects.co.uk

w: www.bcae-architects.co.uk

notes:				
1. Drawings are based on survey data and may not accurately represent what is physically present. 2. All dimensions to be site verified by the contractor before proceeding. 3. All dimensions are in millimeters unless noted otherwise. Only work from written dimensions. 4. BCAE Architects Ltd. shall be notified in writing of any discrepancies. 5. This drawing is copyright, and may not be reproduced in any form, without the written consent of BCAE Architects Ltd.				

revisions:				
rev	date	checked by	issued by	notes

key:

Application Boundary

scale bar:

0

2m

4m

10m

20m

client:	Angus Clayson	title:	Existing Site Plan	drawing no. EXISTING E001 RIBA arb
project:	29 Ormskirk Road	drawn by:	JE	
		approved by:	AE	
stage:	Existing	date:	April 2026	
revision:		job no:	171.25	
		scale:	1:200@A3	