




Proposed Front Elevation
Scale 1:100@A3

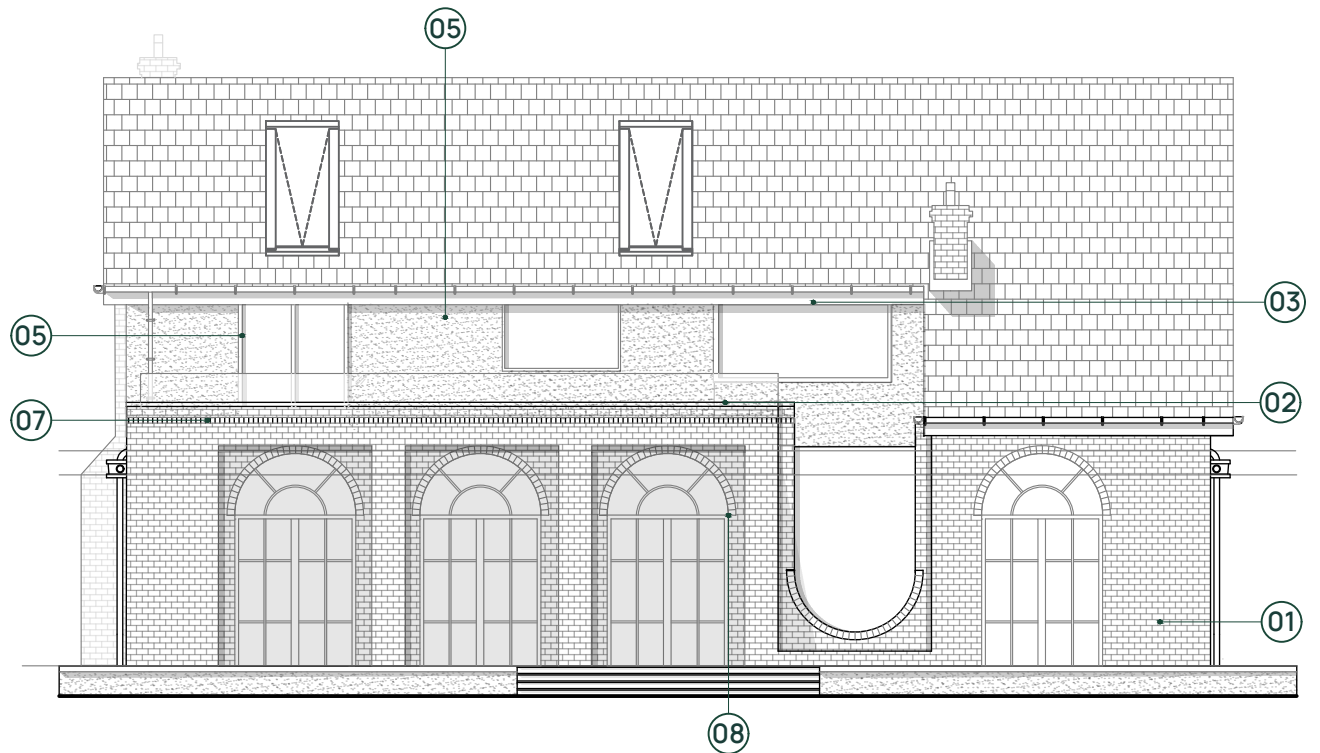

Proposed Rear Elevation
Scale 1:100@A3



Proposed Side Elevation
Scale 1:100@A3



Proposed Side Elevation
Scale 1:100@A3

BCAE
ARCHITECTS

Unit 17 Guest House Farm
Runshaw Lane
PR7 6HD
t: 01772 230 538
e: info@bcae-architects.co.uk
w: www.bcae-architects.co.uk

notes:

1. Drawings are based on survey data and may not accurately represent what is physically present.
2. All dimensions to be site verified by the contractor before proceeding.
3. All dimensions are in millimeters unless noted otherwise. Only work from written dimensions.
4. BCAE Architects Ltd. shall be notified in writing of any discrepancies.
5. This drawing is copyright, and may not be reproduced in any form, without the written consent of BCAE Architects Ltd.


revisions:

rev	date	checked by	issued by	notes

key:

- | | | | |
|----|------------------------------------|----|--|
| 01 | Brickwork.
To match Existing. | 05 | UPVC Windows and doors.
Colour Dark |
| 02 | Stone Capping.
Colour Beige | 06 | Stone Coping.
Colour Beige |
| 03 | Gutters and Fascias
Colour Dark | 07 | Brickwork.
Dog Tooth Course |
| 04 | Render.
Colour Off-White | 08 | Brickwork.
Soldier Course |

scale bar:

 

client:

Angus Clayson

project:

29 Ormskirk Road

stage:

Planning

revision:

title:

Proposed Elevations

drawn by:

JE

approved by:

AE

date:

April 2026

job no:

171.25

scale:

1:100@A3

drawing no.

PRELIMINARY
PL200

REBA arb