






EXISTING FRONT ELEVATION

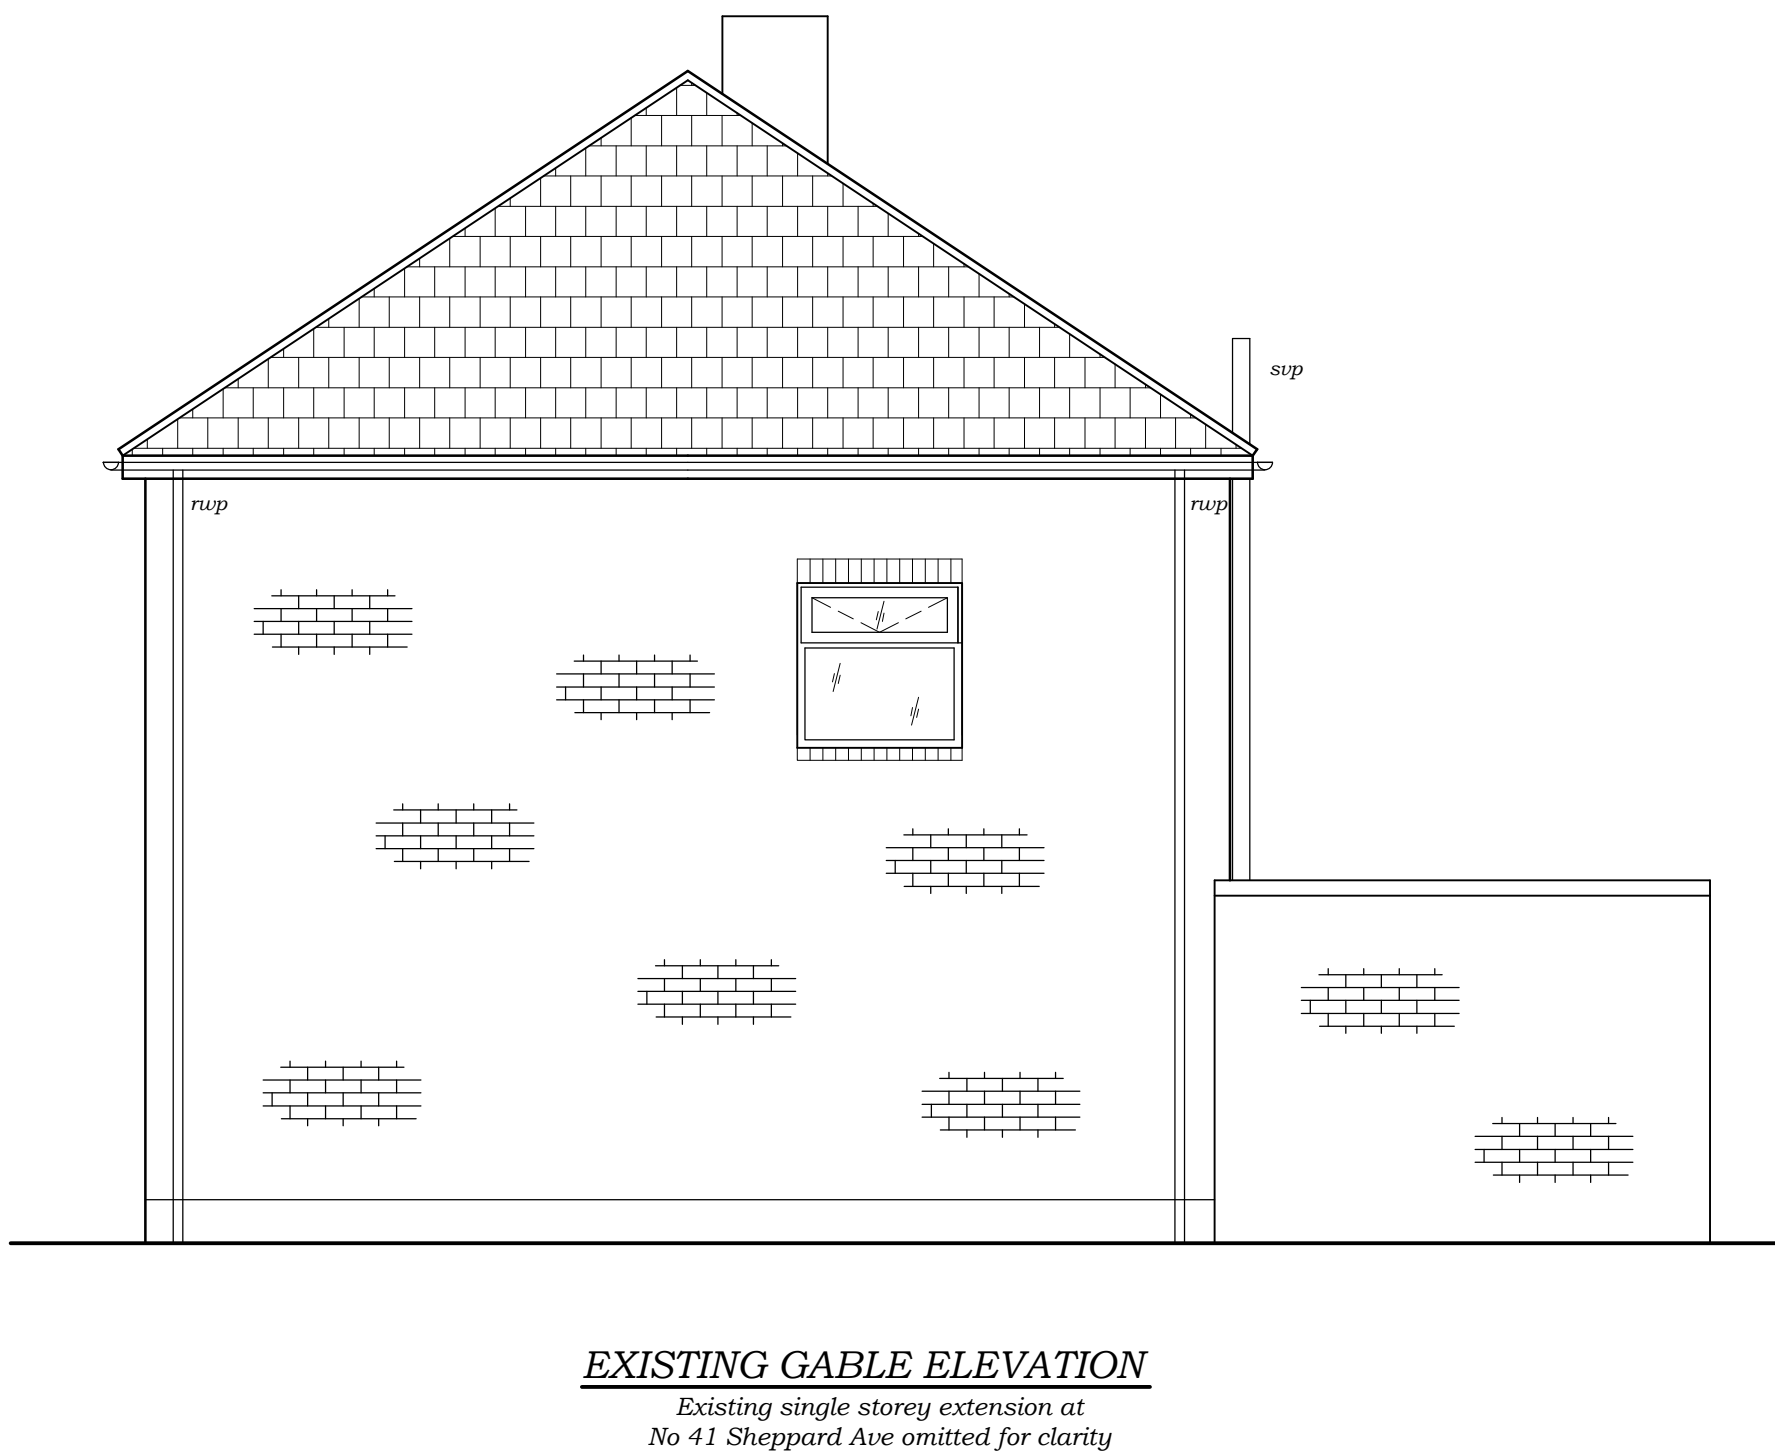


EXISTING GABLE ELEVATION

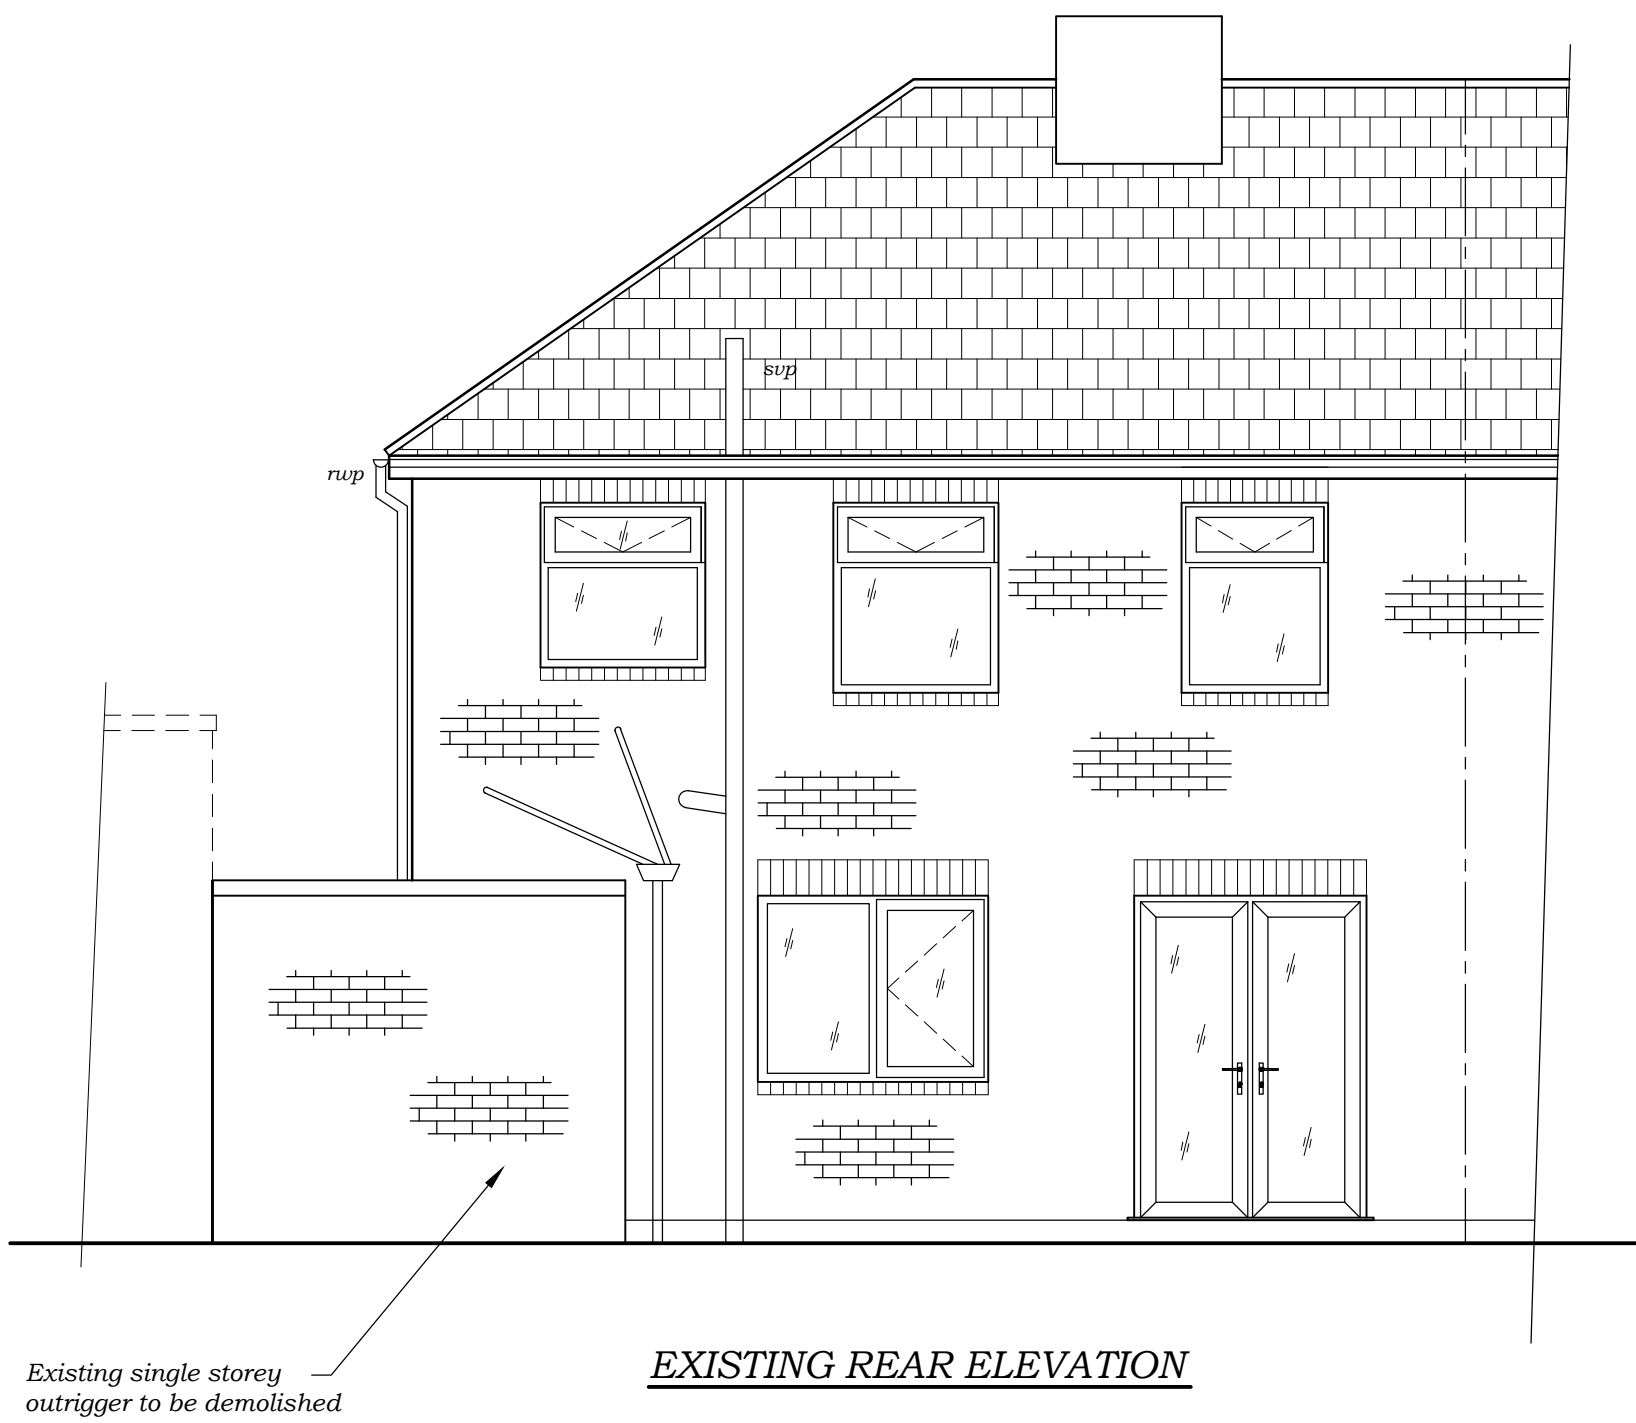

EXISTING REAR ELEVATION

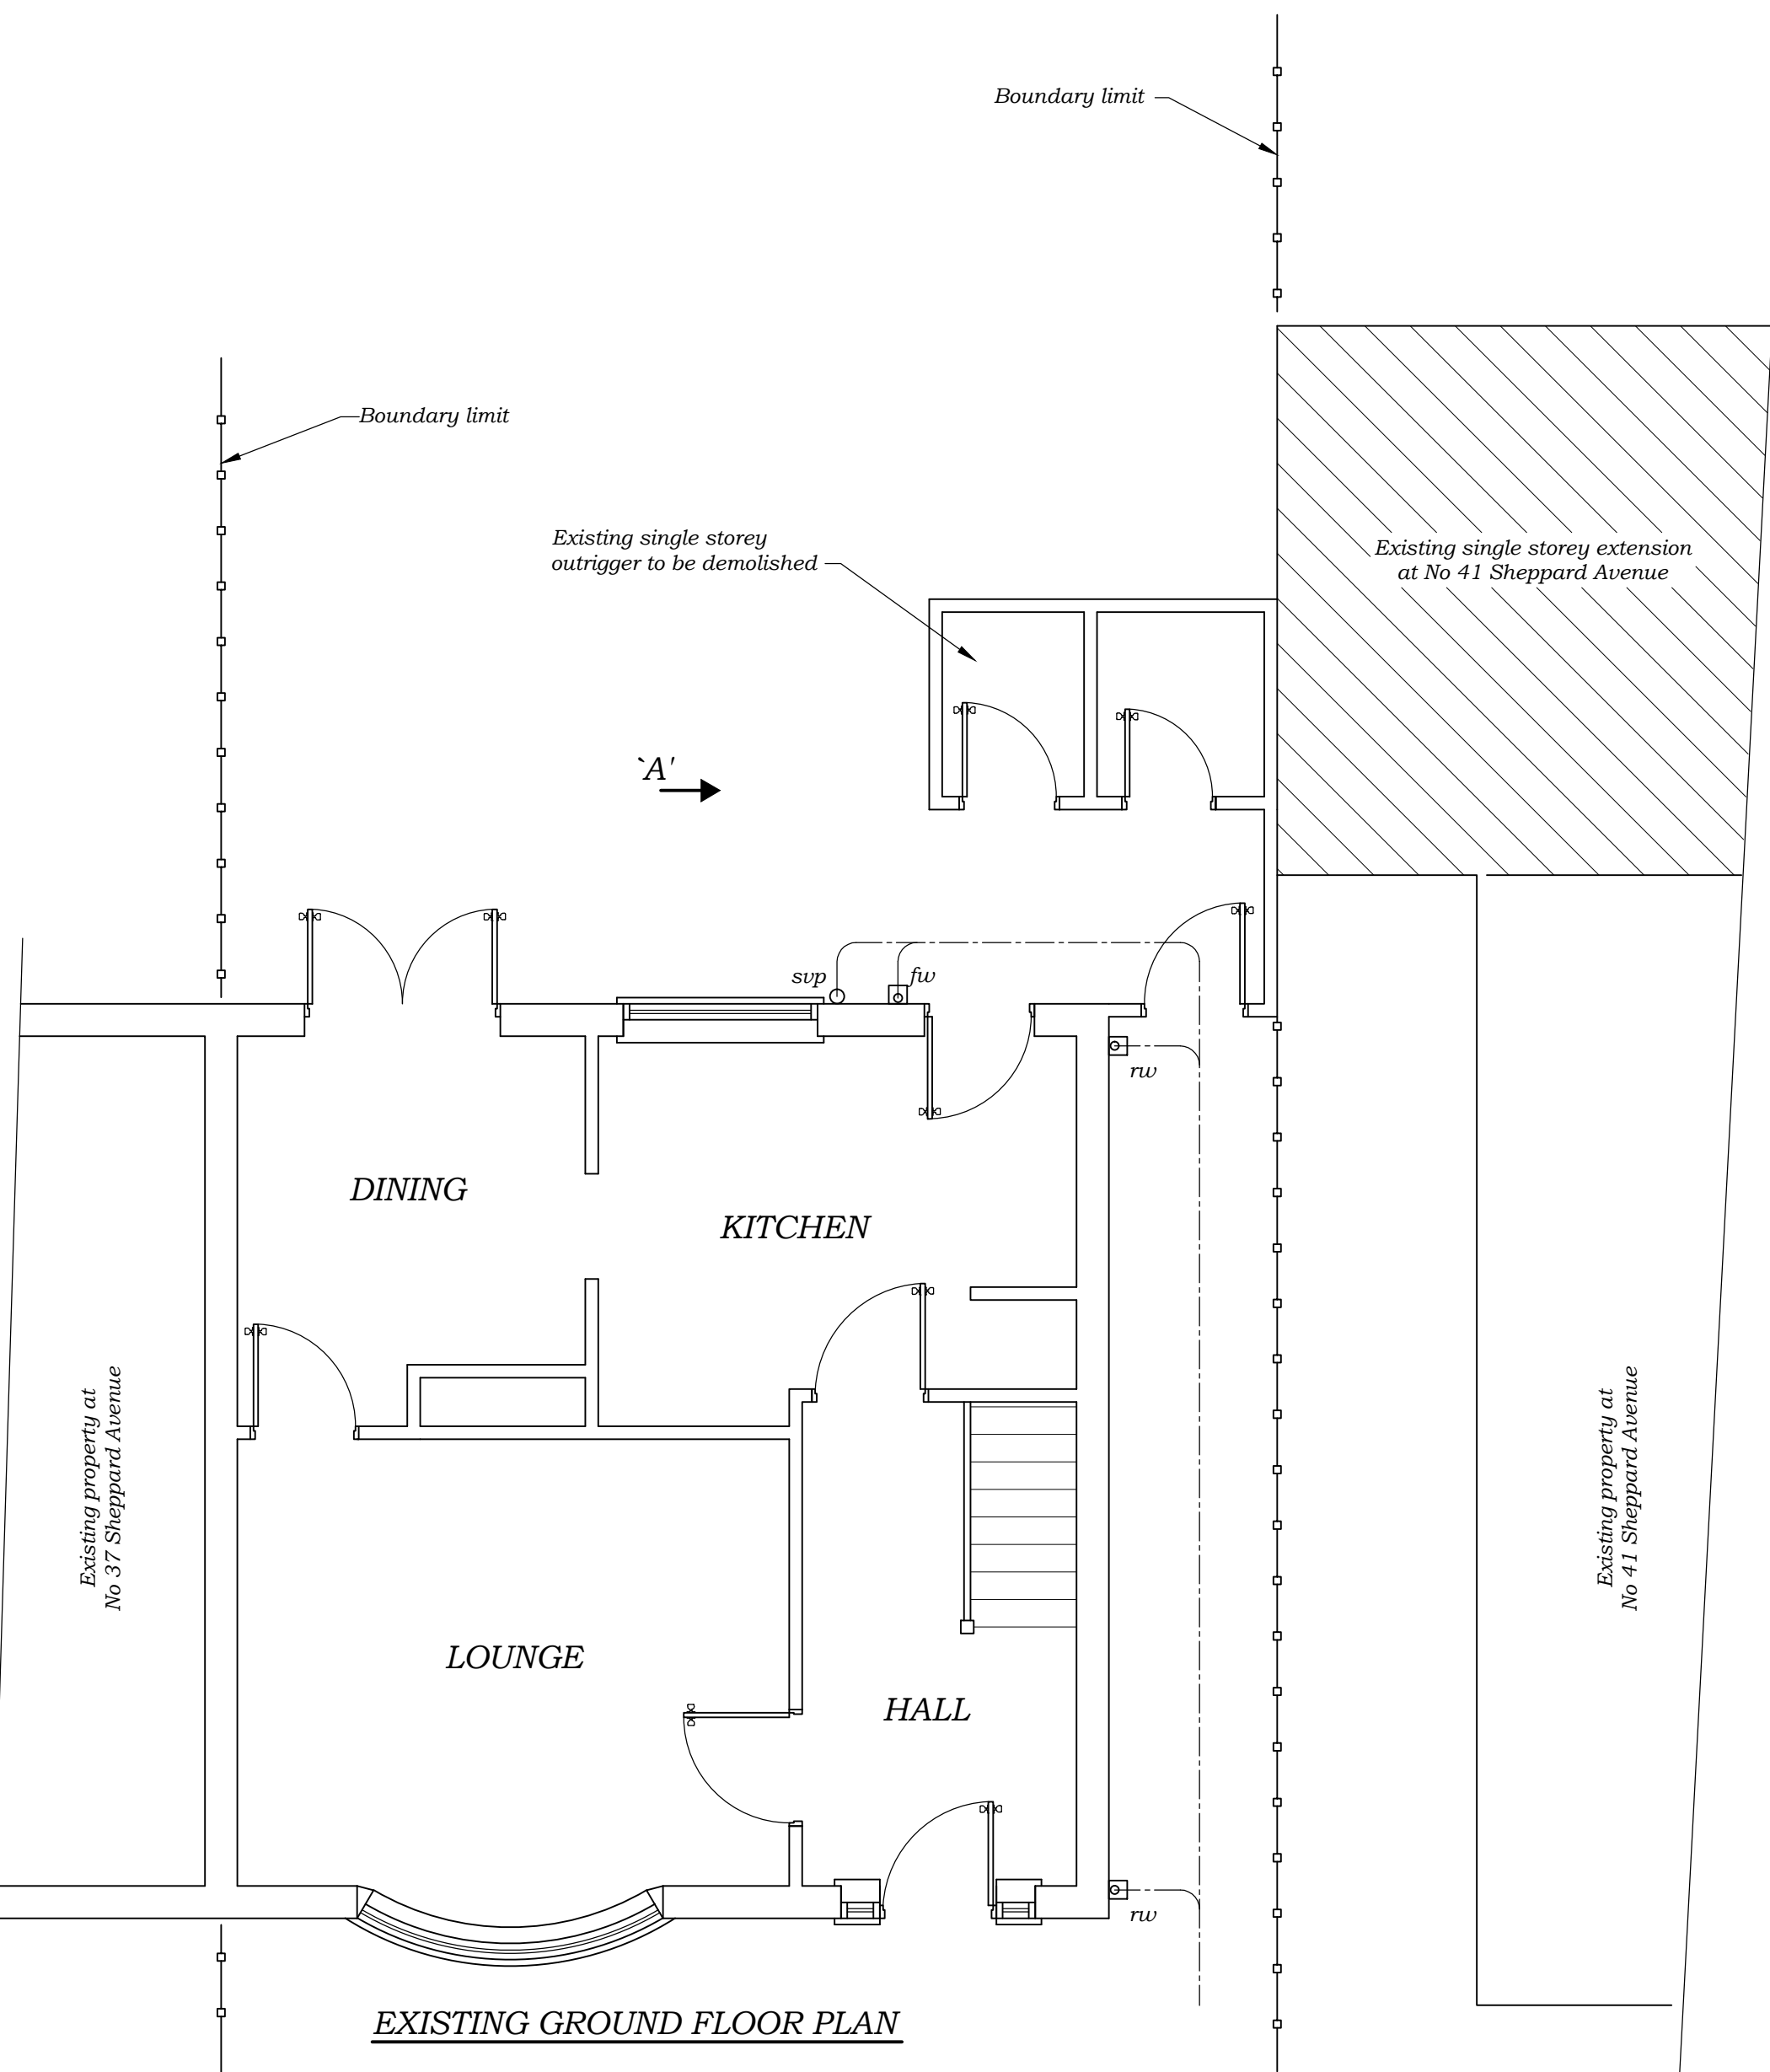


EXISTING GROUND FLOOR PLAN

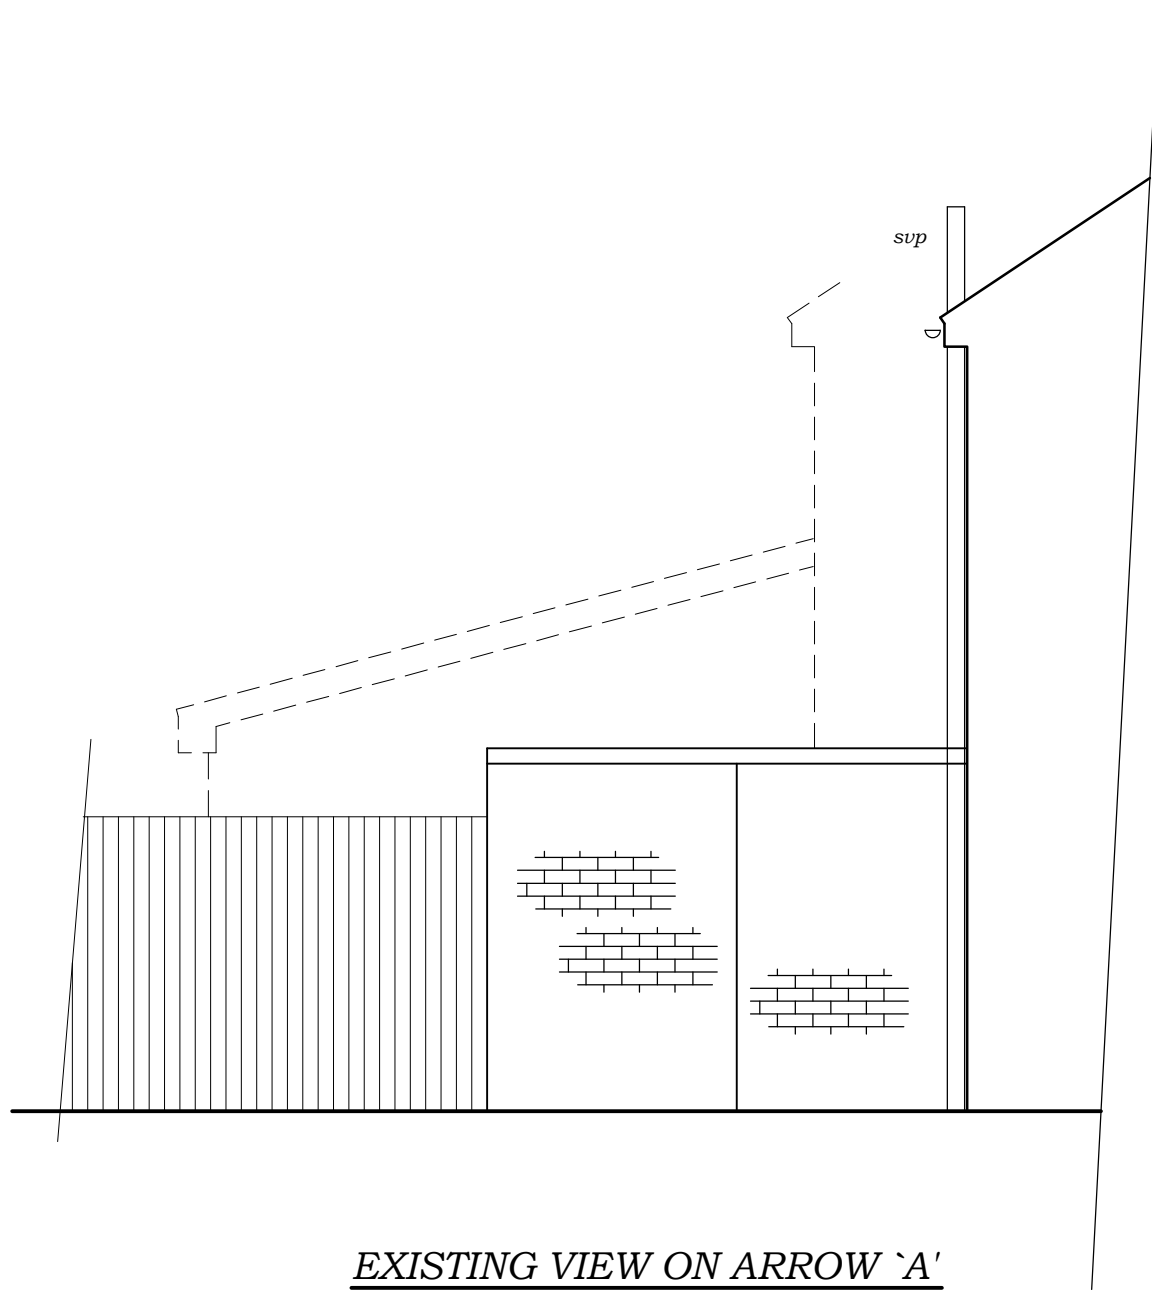

EXISTING VIEW ON ARROW 'A'

- NOTES**
- ALL DIMENSIONS ARE IN MILLIMETRES UNLESS OTHERWISE STATED.
 - ROOF TO BE FLAT TYPE WITH 2 No GLASS LANTERNS.
 - WALLS TO BE RENDERED BLOCKWORK.
 - WINDOWS/DOORS TO BE UPVC.
 - DIMENSION OF ADJOINING PROPERTIES ARE APPROXIMATE AND TO BE DETERMINED BY CONTRACTOR ON SITE

FOR PROPOSED PLANS AND ELEVATIONS
REFER TO SHEET 2

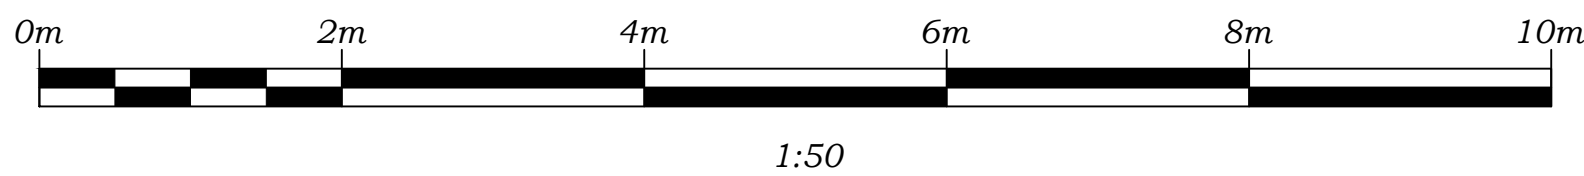

CLIENT			
Mr & Mrs K. DALY			
TITLE			
PROPOSED SINGLE STOREY REAR EXTENSION No 39 SHEPPARD AVE, LIVERPOOL L16 2LB			
SHEET 1 OF 2			
DRG SIZE	SCALE	DRG No	REV
A1	1:50	39SA	1