




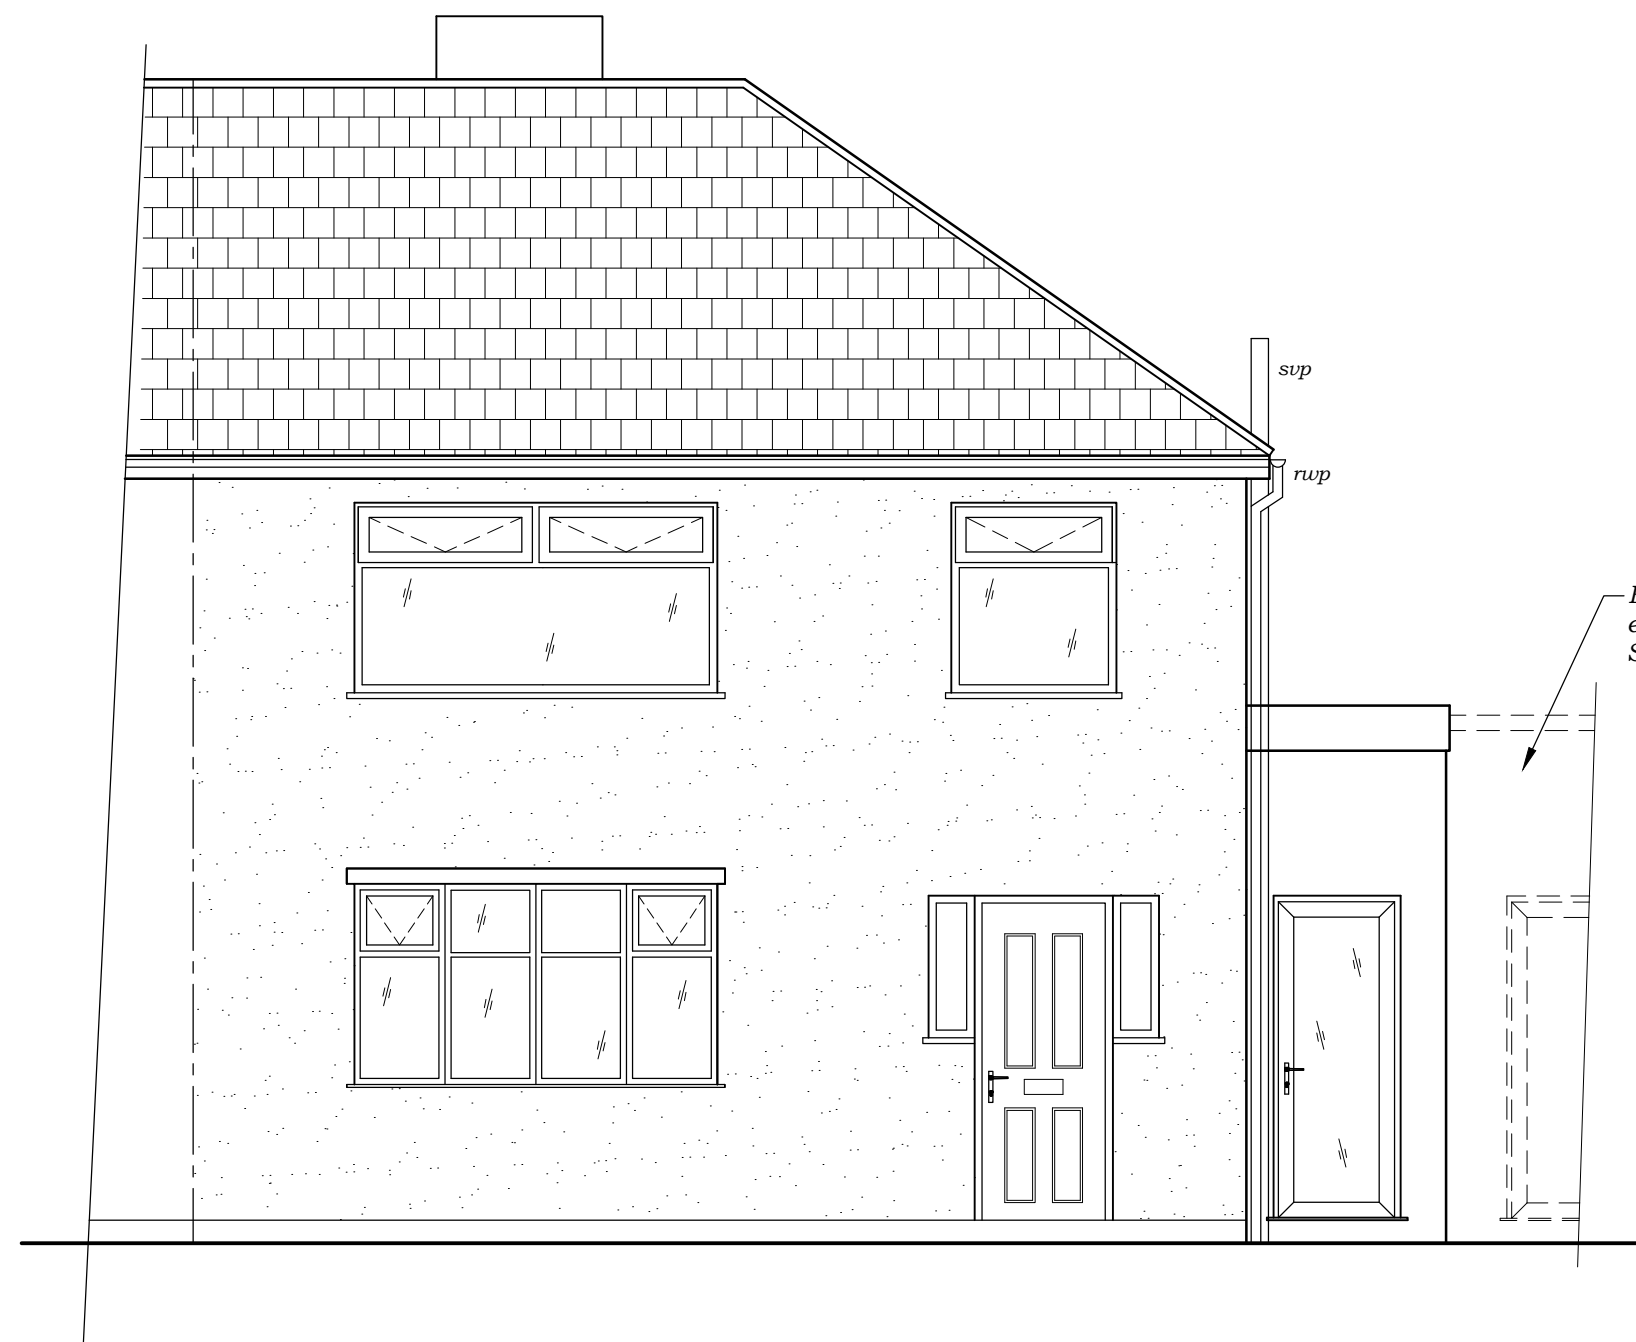


PROPOSED FRONT ELEVATION

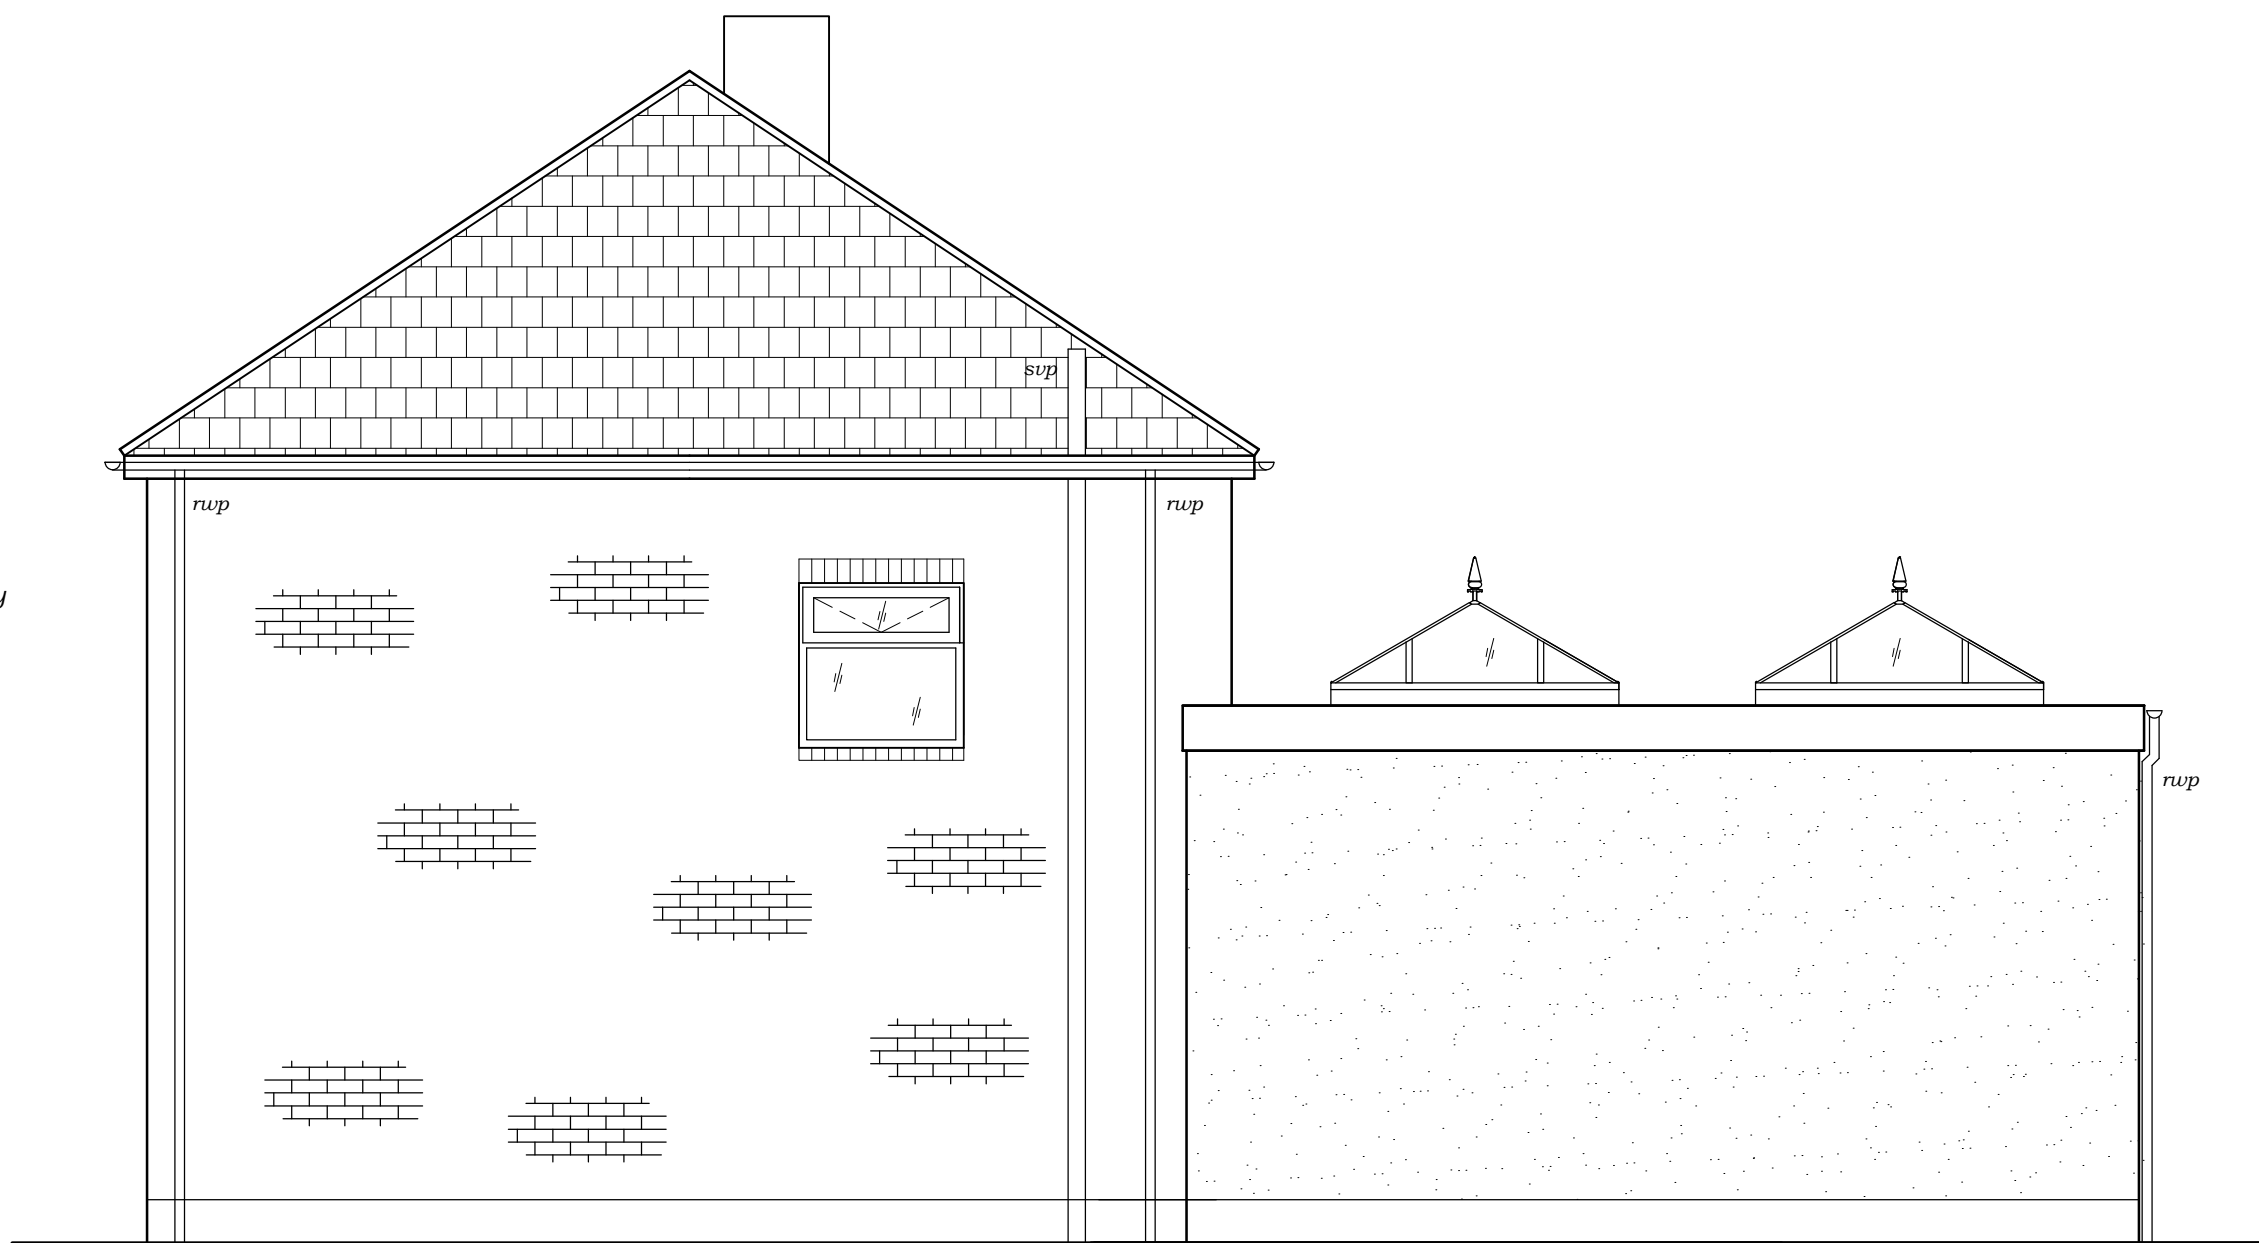


PROPOSED GABLE ELEVATION
*Existing single storey extension at
No 41 Sheppard Ave omitted for clarity*

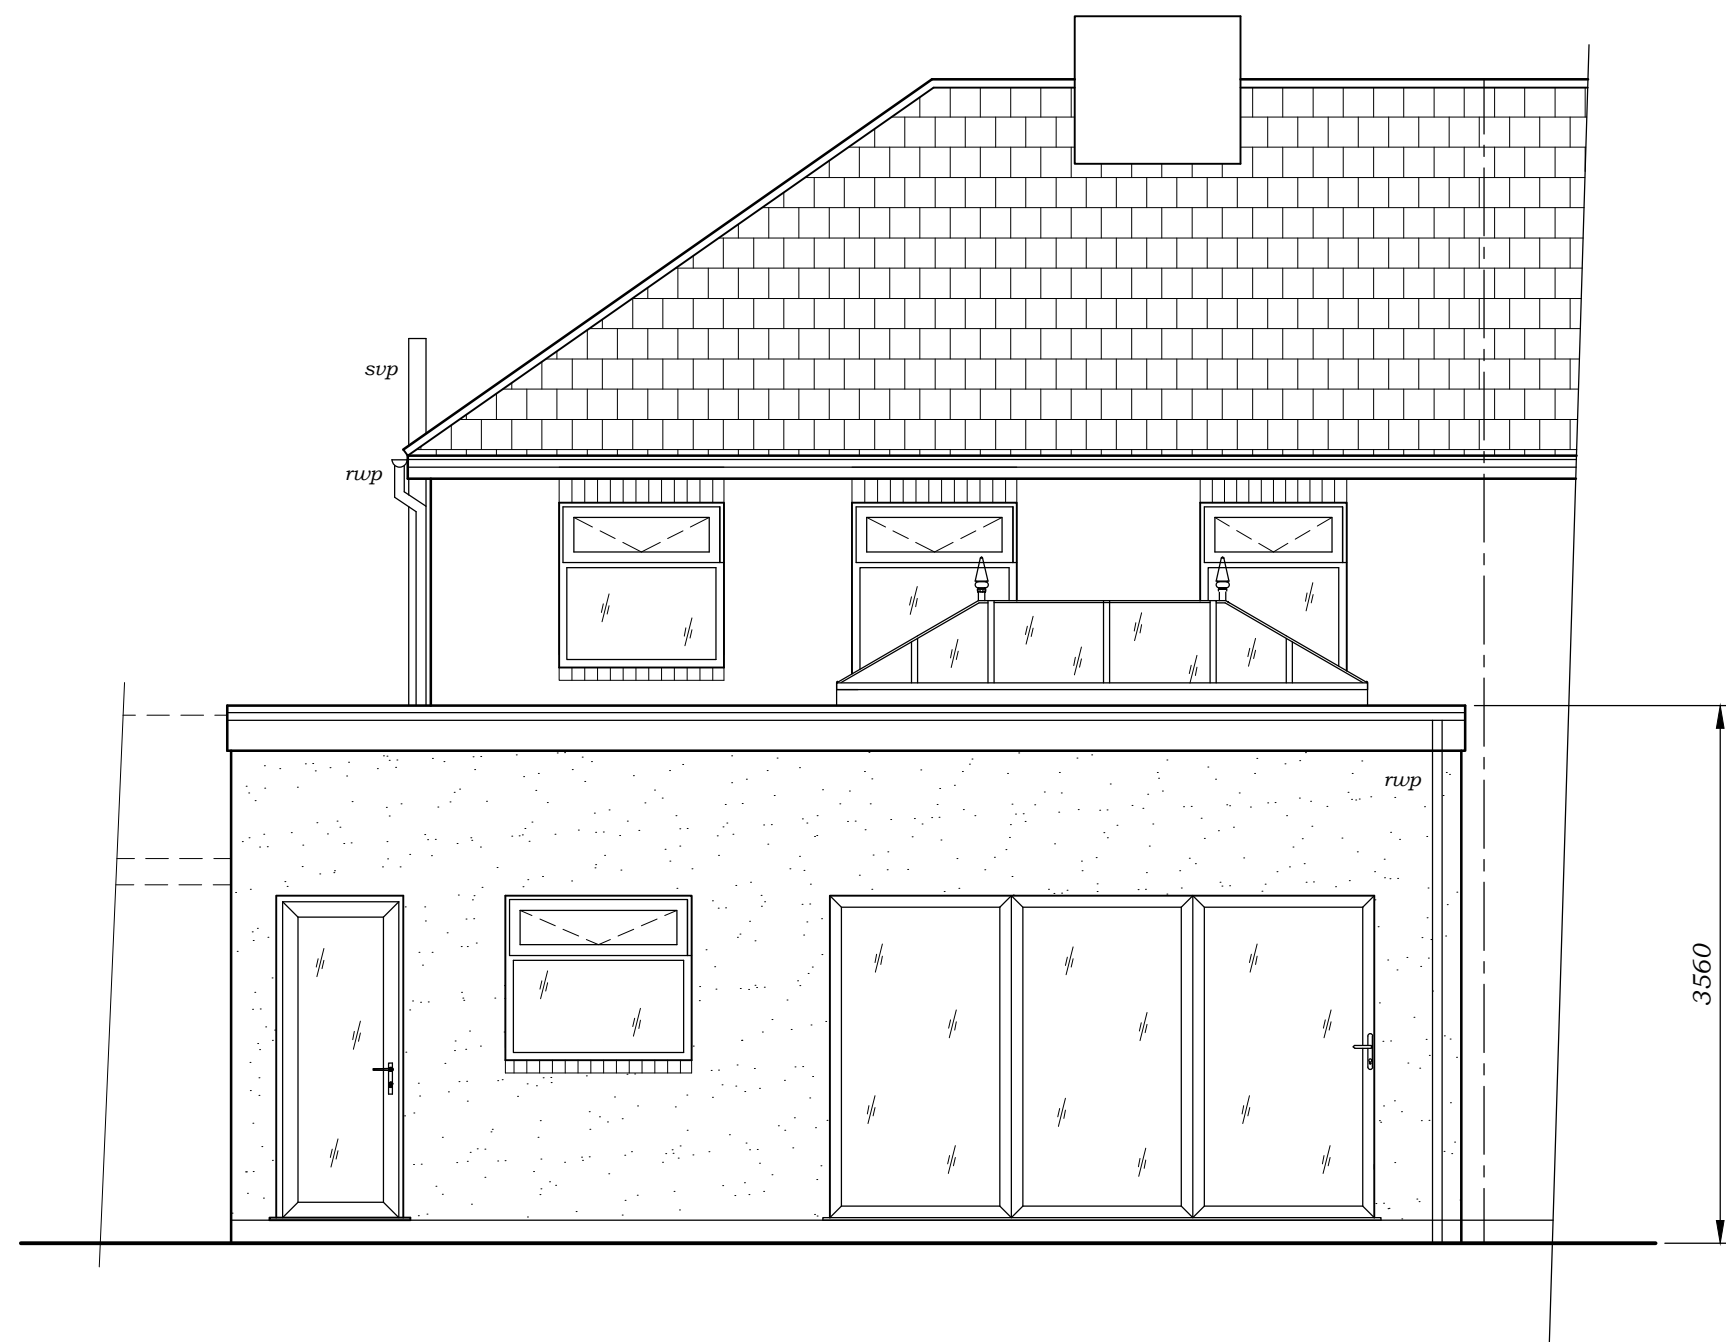


PROPOSED REAR ELEVATION

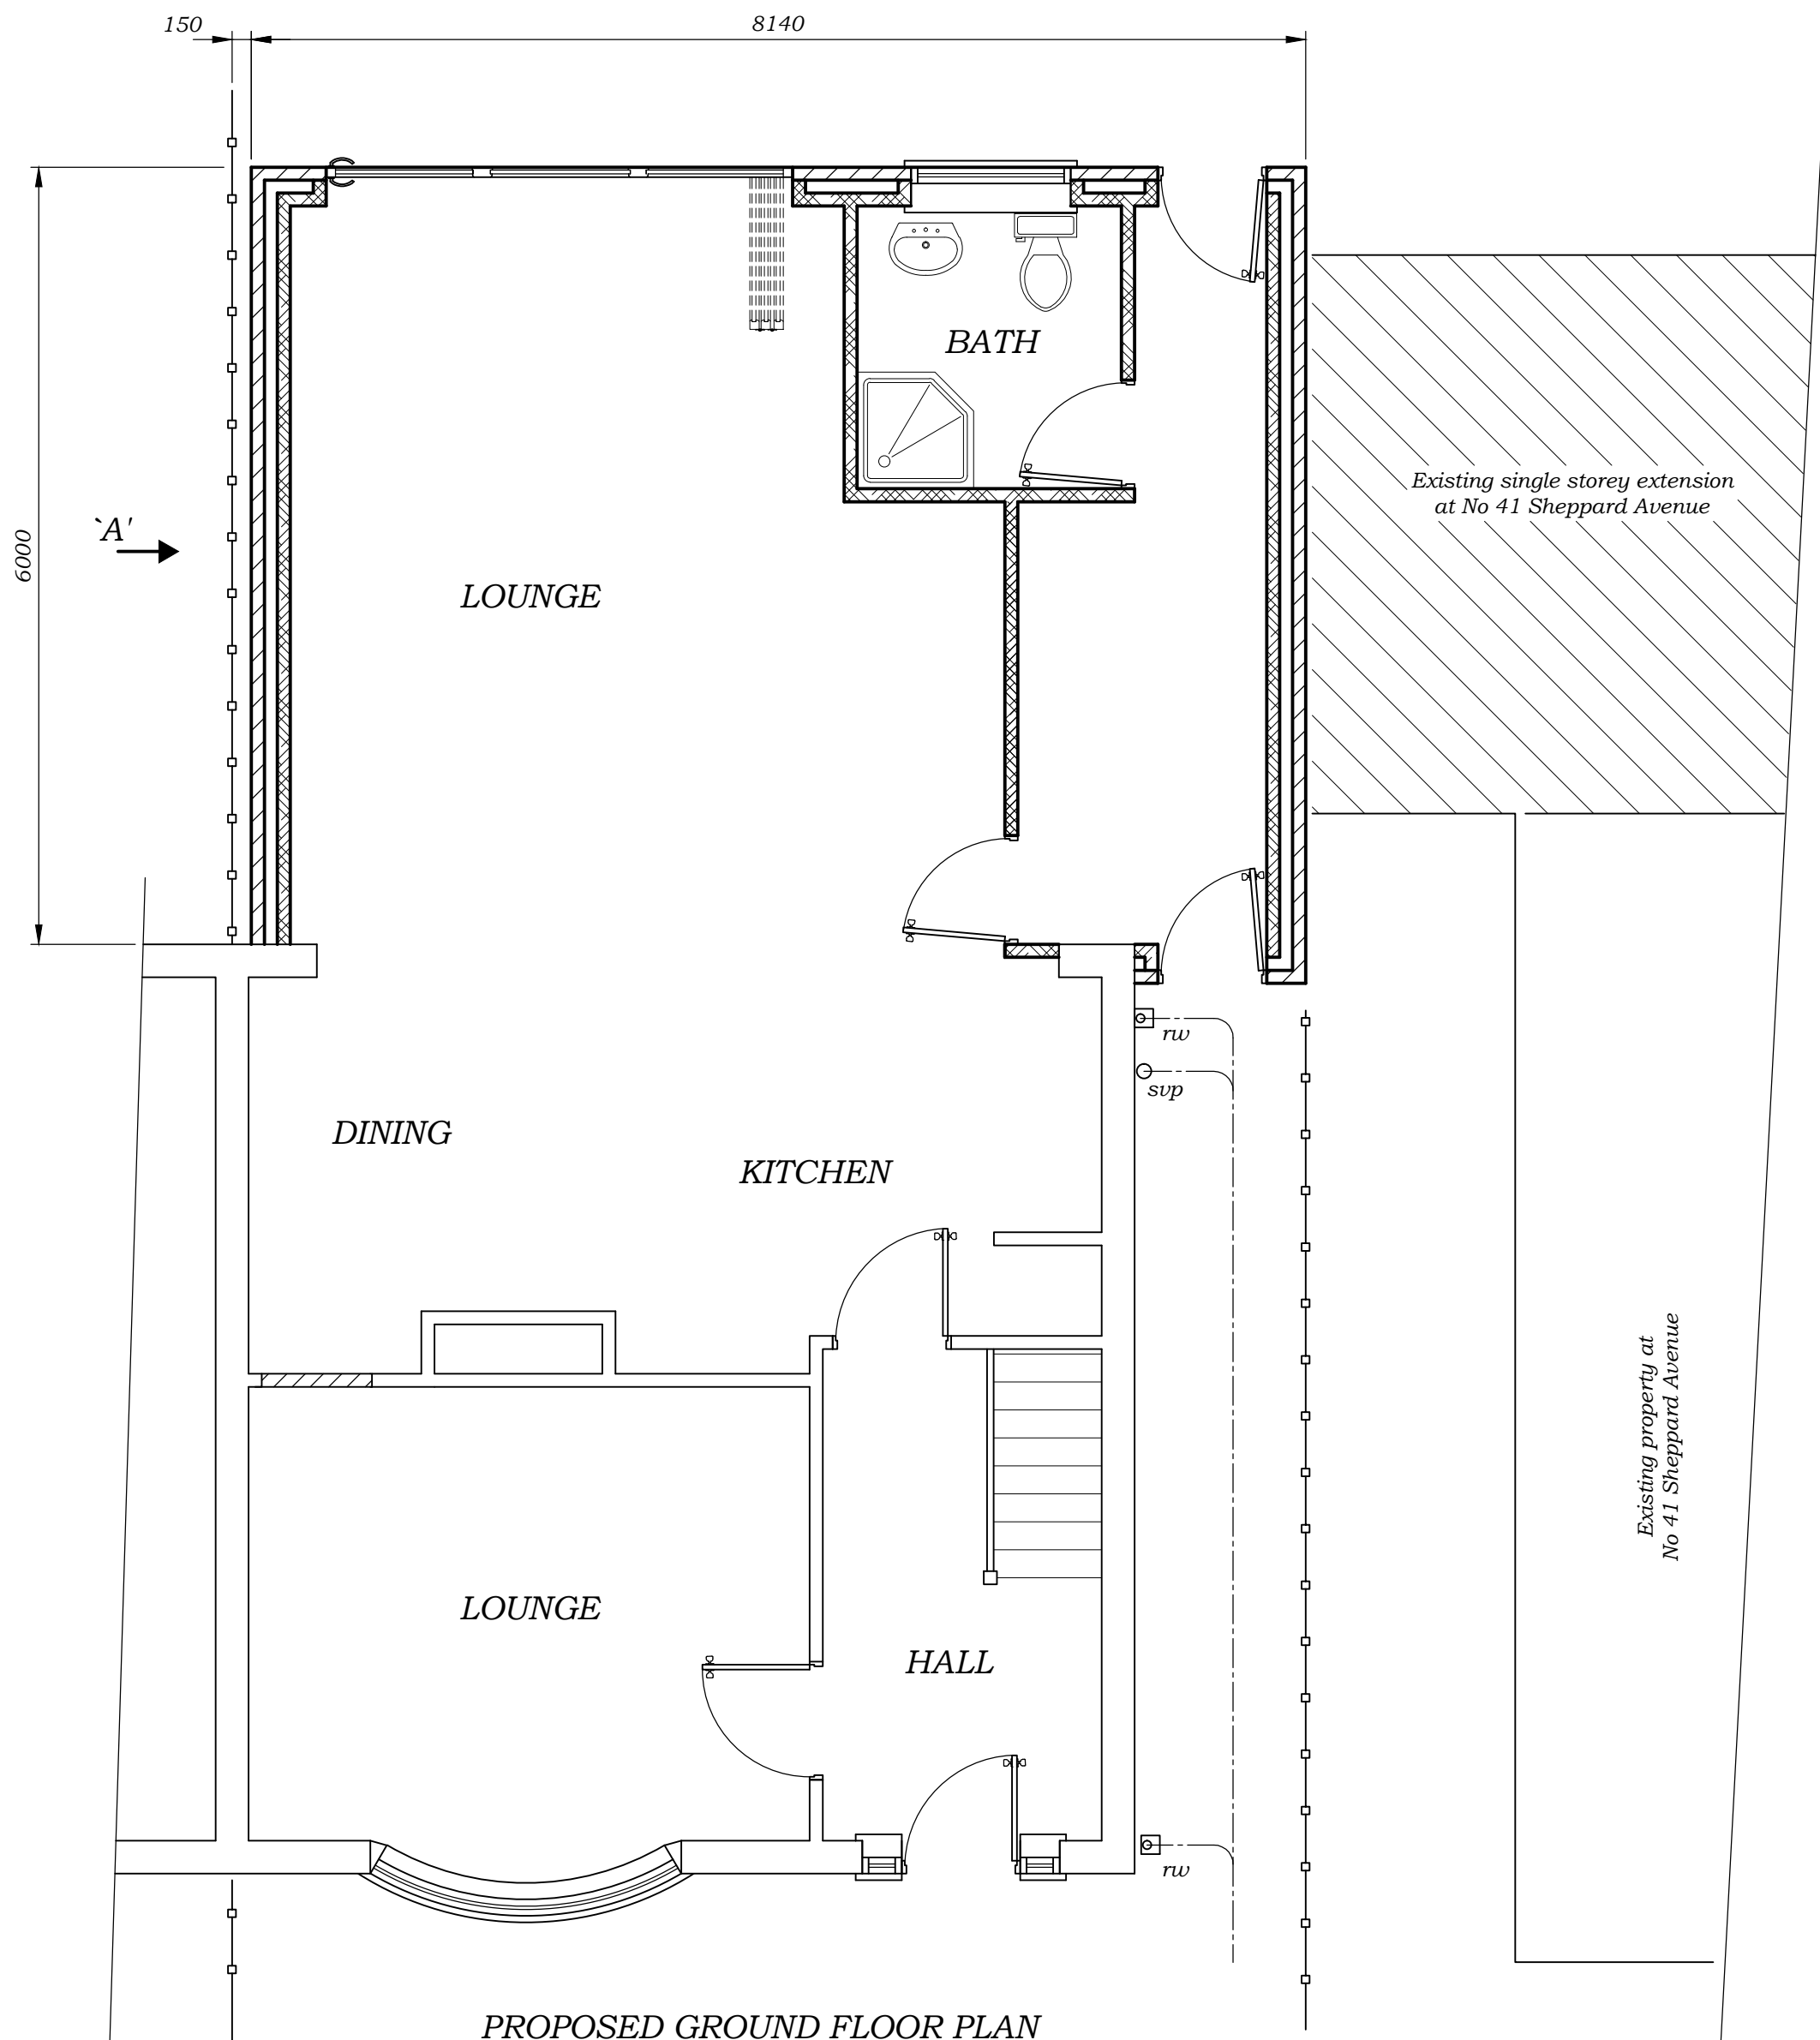

PROPOSED GROUND FLOOR PLAN

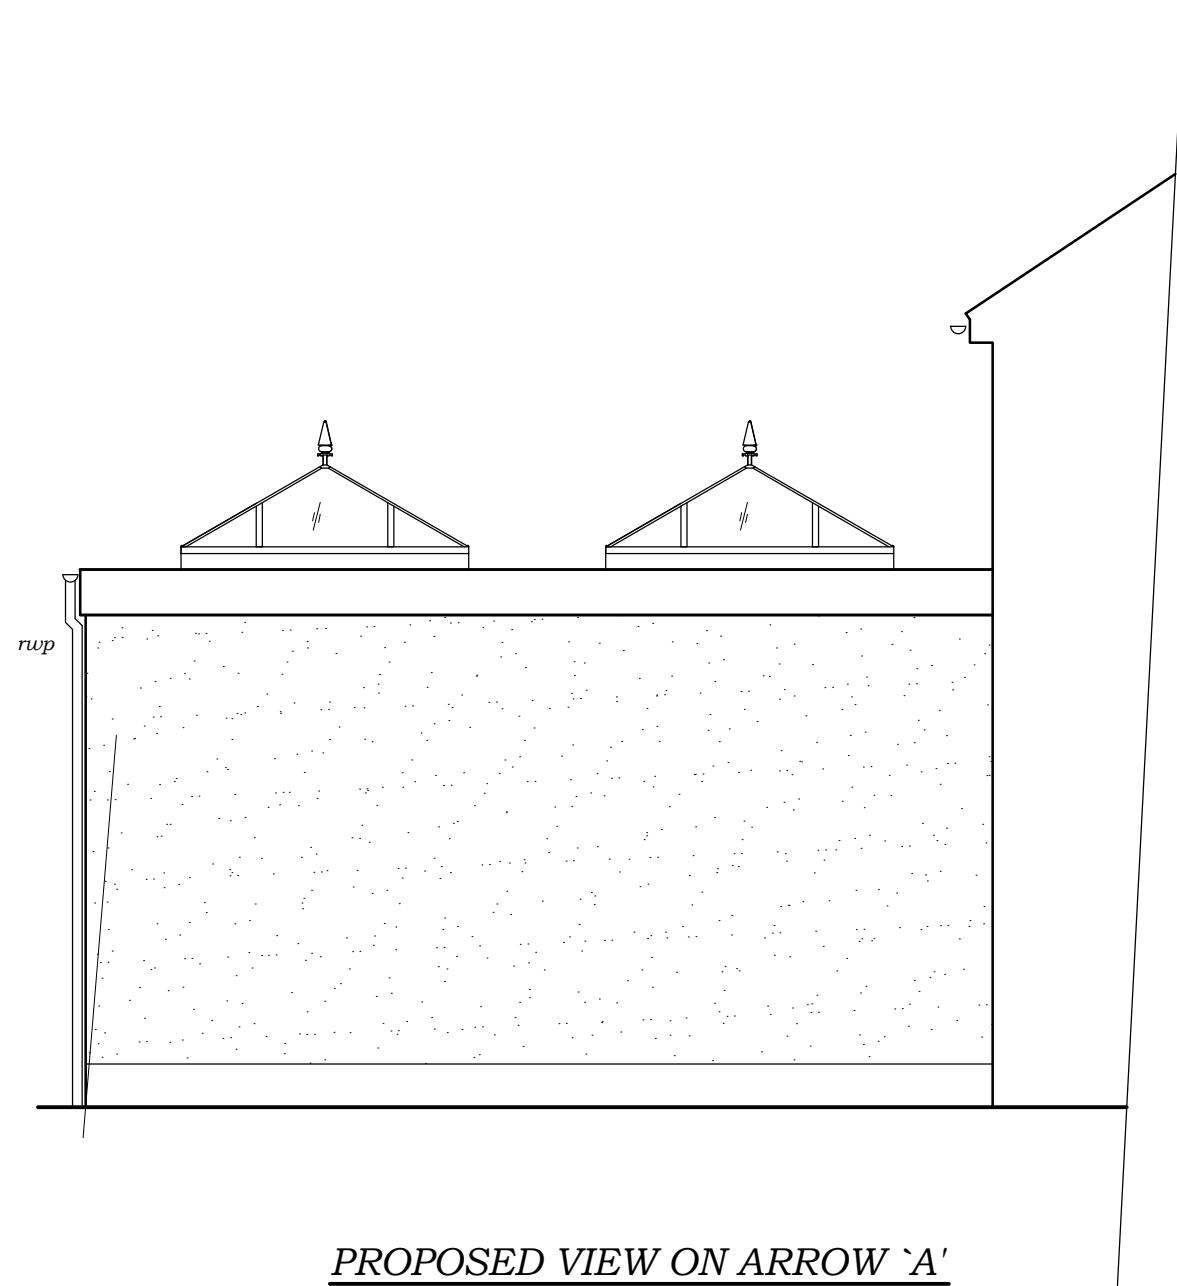

PROPOSED VIEW ON ARROW 'A'

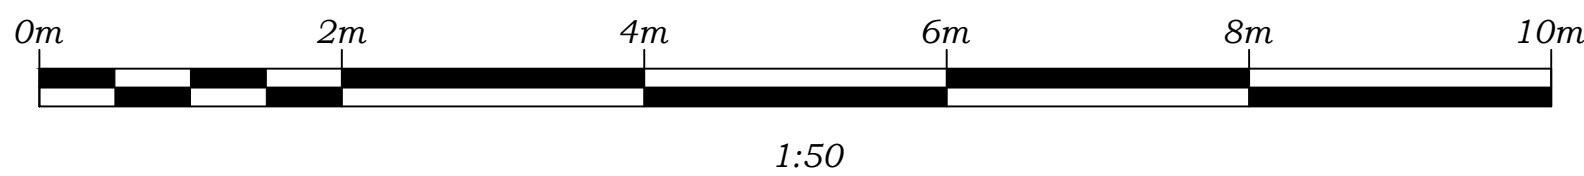

- NOTES**
- ALL DIMENSIONS ARE IN MILLIMETRES UNLESS OTHERWISE STATED.
 - ROOF TO BE FLAT TYPE WITH 2 No GLASS LANTERNS.
 - WALLS TO BE RENDERED BLOCKWORK.
 - WINDOWS/DOORS TO BE UPVC.
 - DIMENSION OF ADJOINING PROPERTIES ARE APPROXIMATE AND TO BE DETERMINED BY CONTRACTOR ON SITE

**FOR EXISTING PLANS AND ELEVATIONS
REFER TO SHEET 1**

CLIENT Mr & Mrs K. DALY			
TITLE PROPOSED SINGLE STOREY REAR EXTENSION No 39 SHEPPARD AVE, LIVERPOOL L16 2LB SHEET 2 OF 2			
DRG SIZE A1	SCALE 1:50	DRG No 39SA	REV 1