




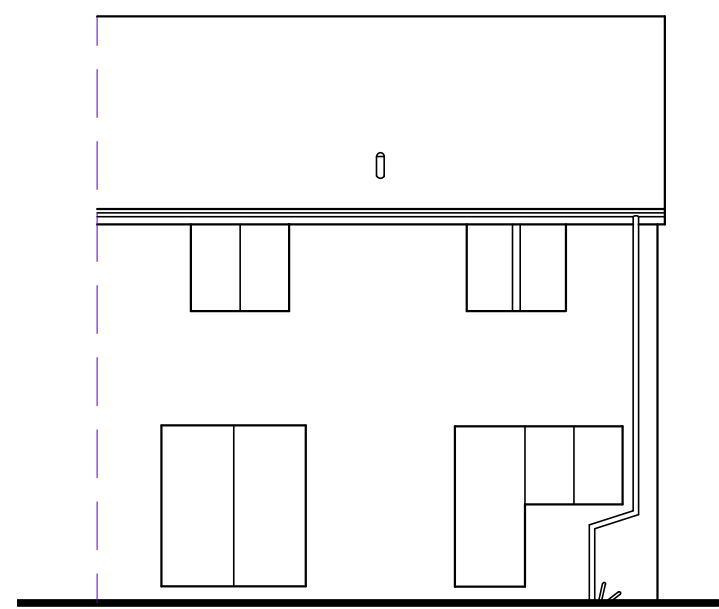


EXISTING REAR ELEVATION 1:100

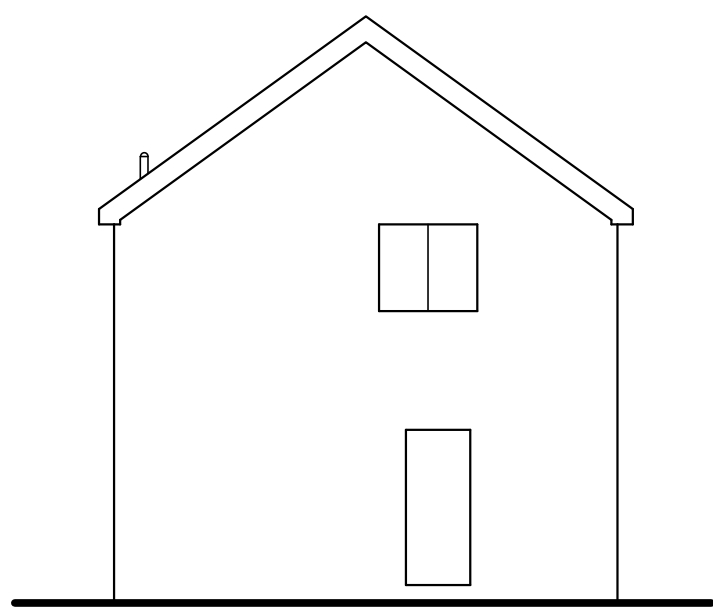


EXISTING SIDE ELEVATION 1:100

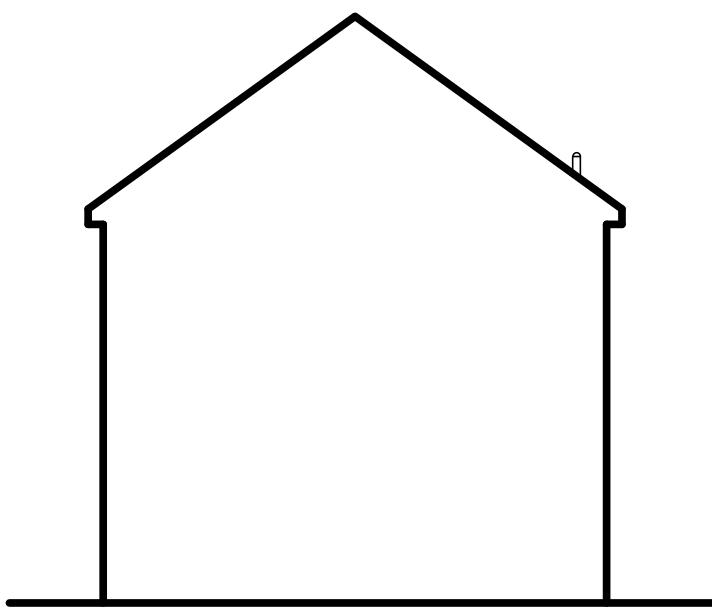


EXISTING SIDE ELEVATION 1:100

 


EXISTING ROOF PLAN 1:100

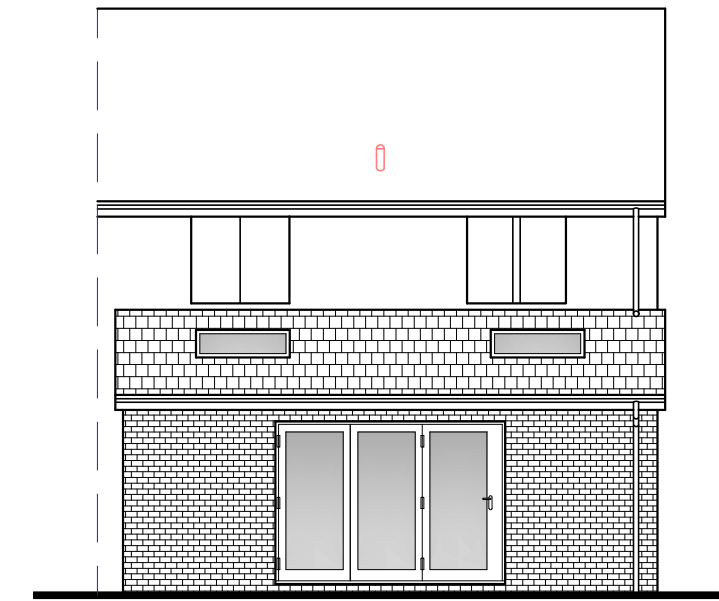


PROPOSED REAR ELEVATION 1:100

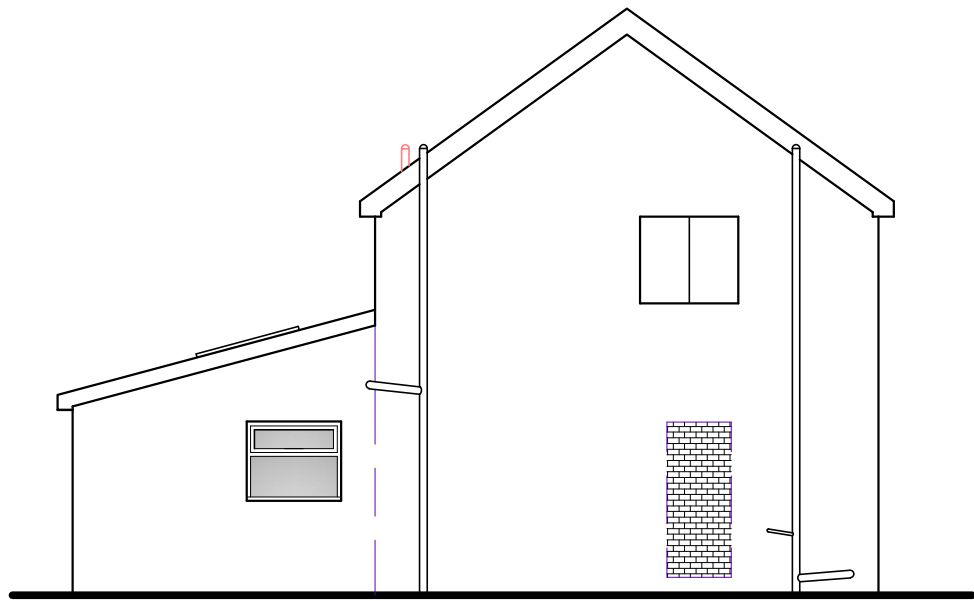


PROPOSED SIDE ELEVATION 1:100

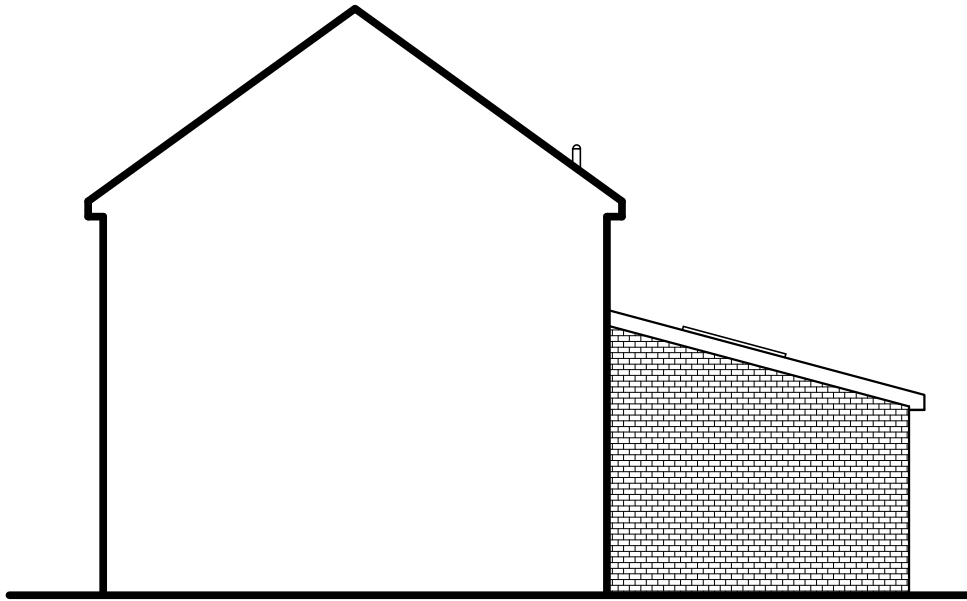


PROPOSED SIDE ELEVATION 1:100

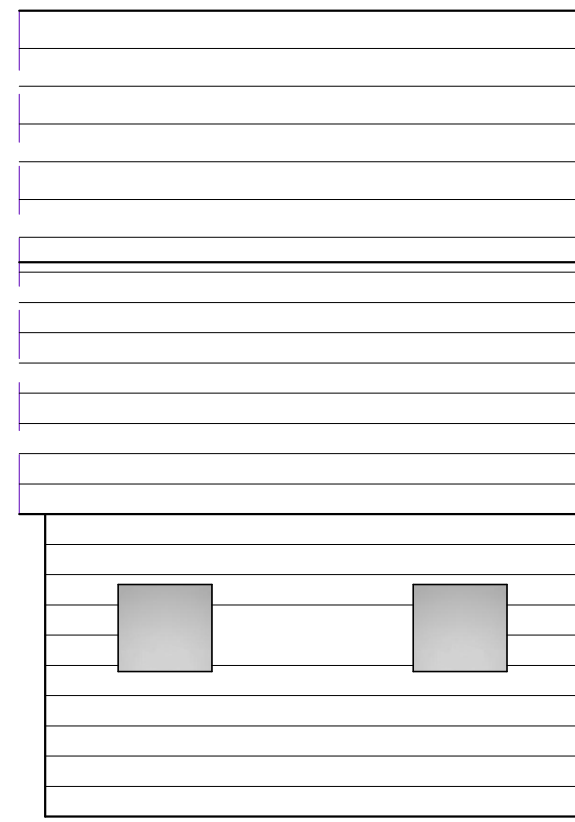


PROPOSED ROOF PLAN 1:100

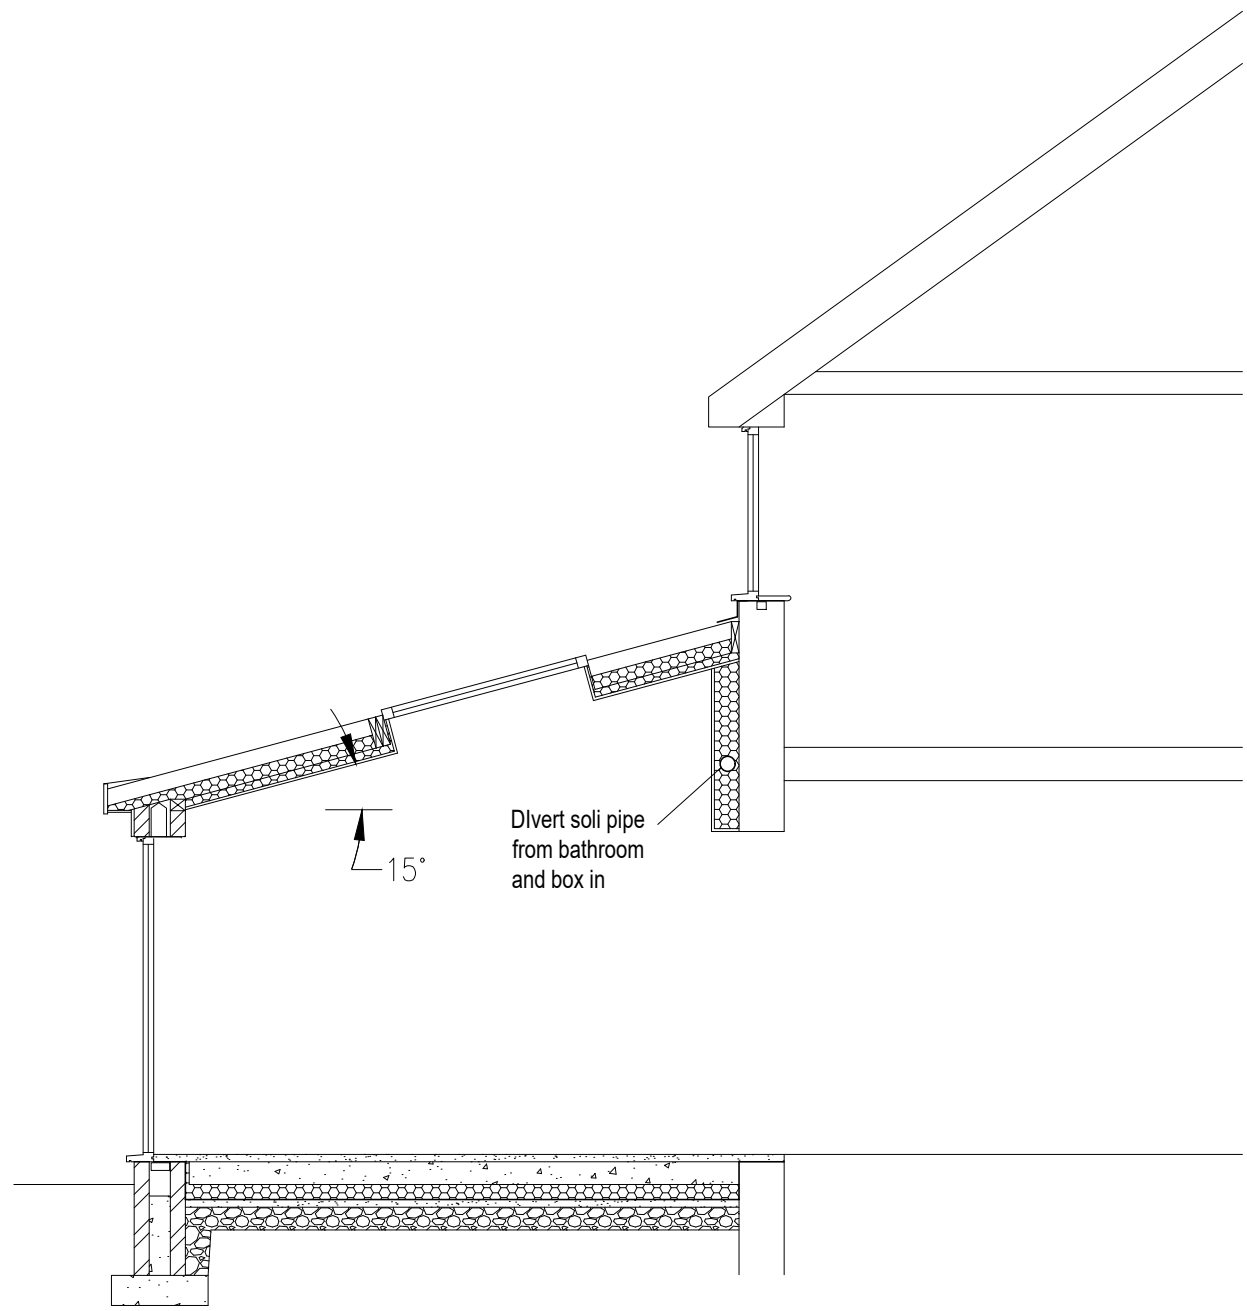

SECTION A~A 1:50

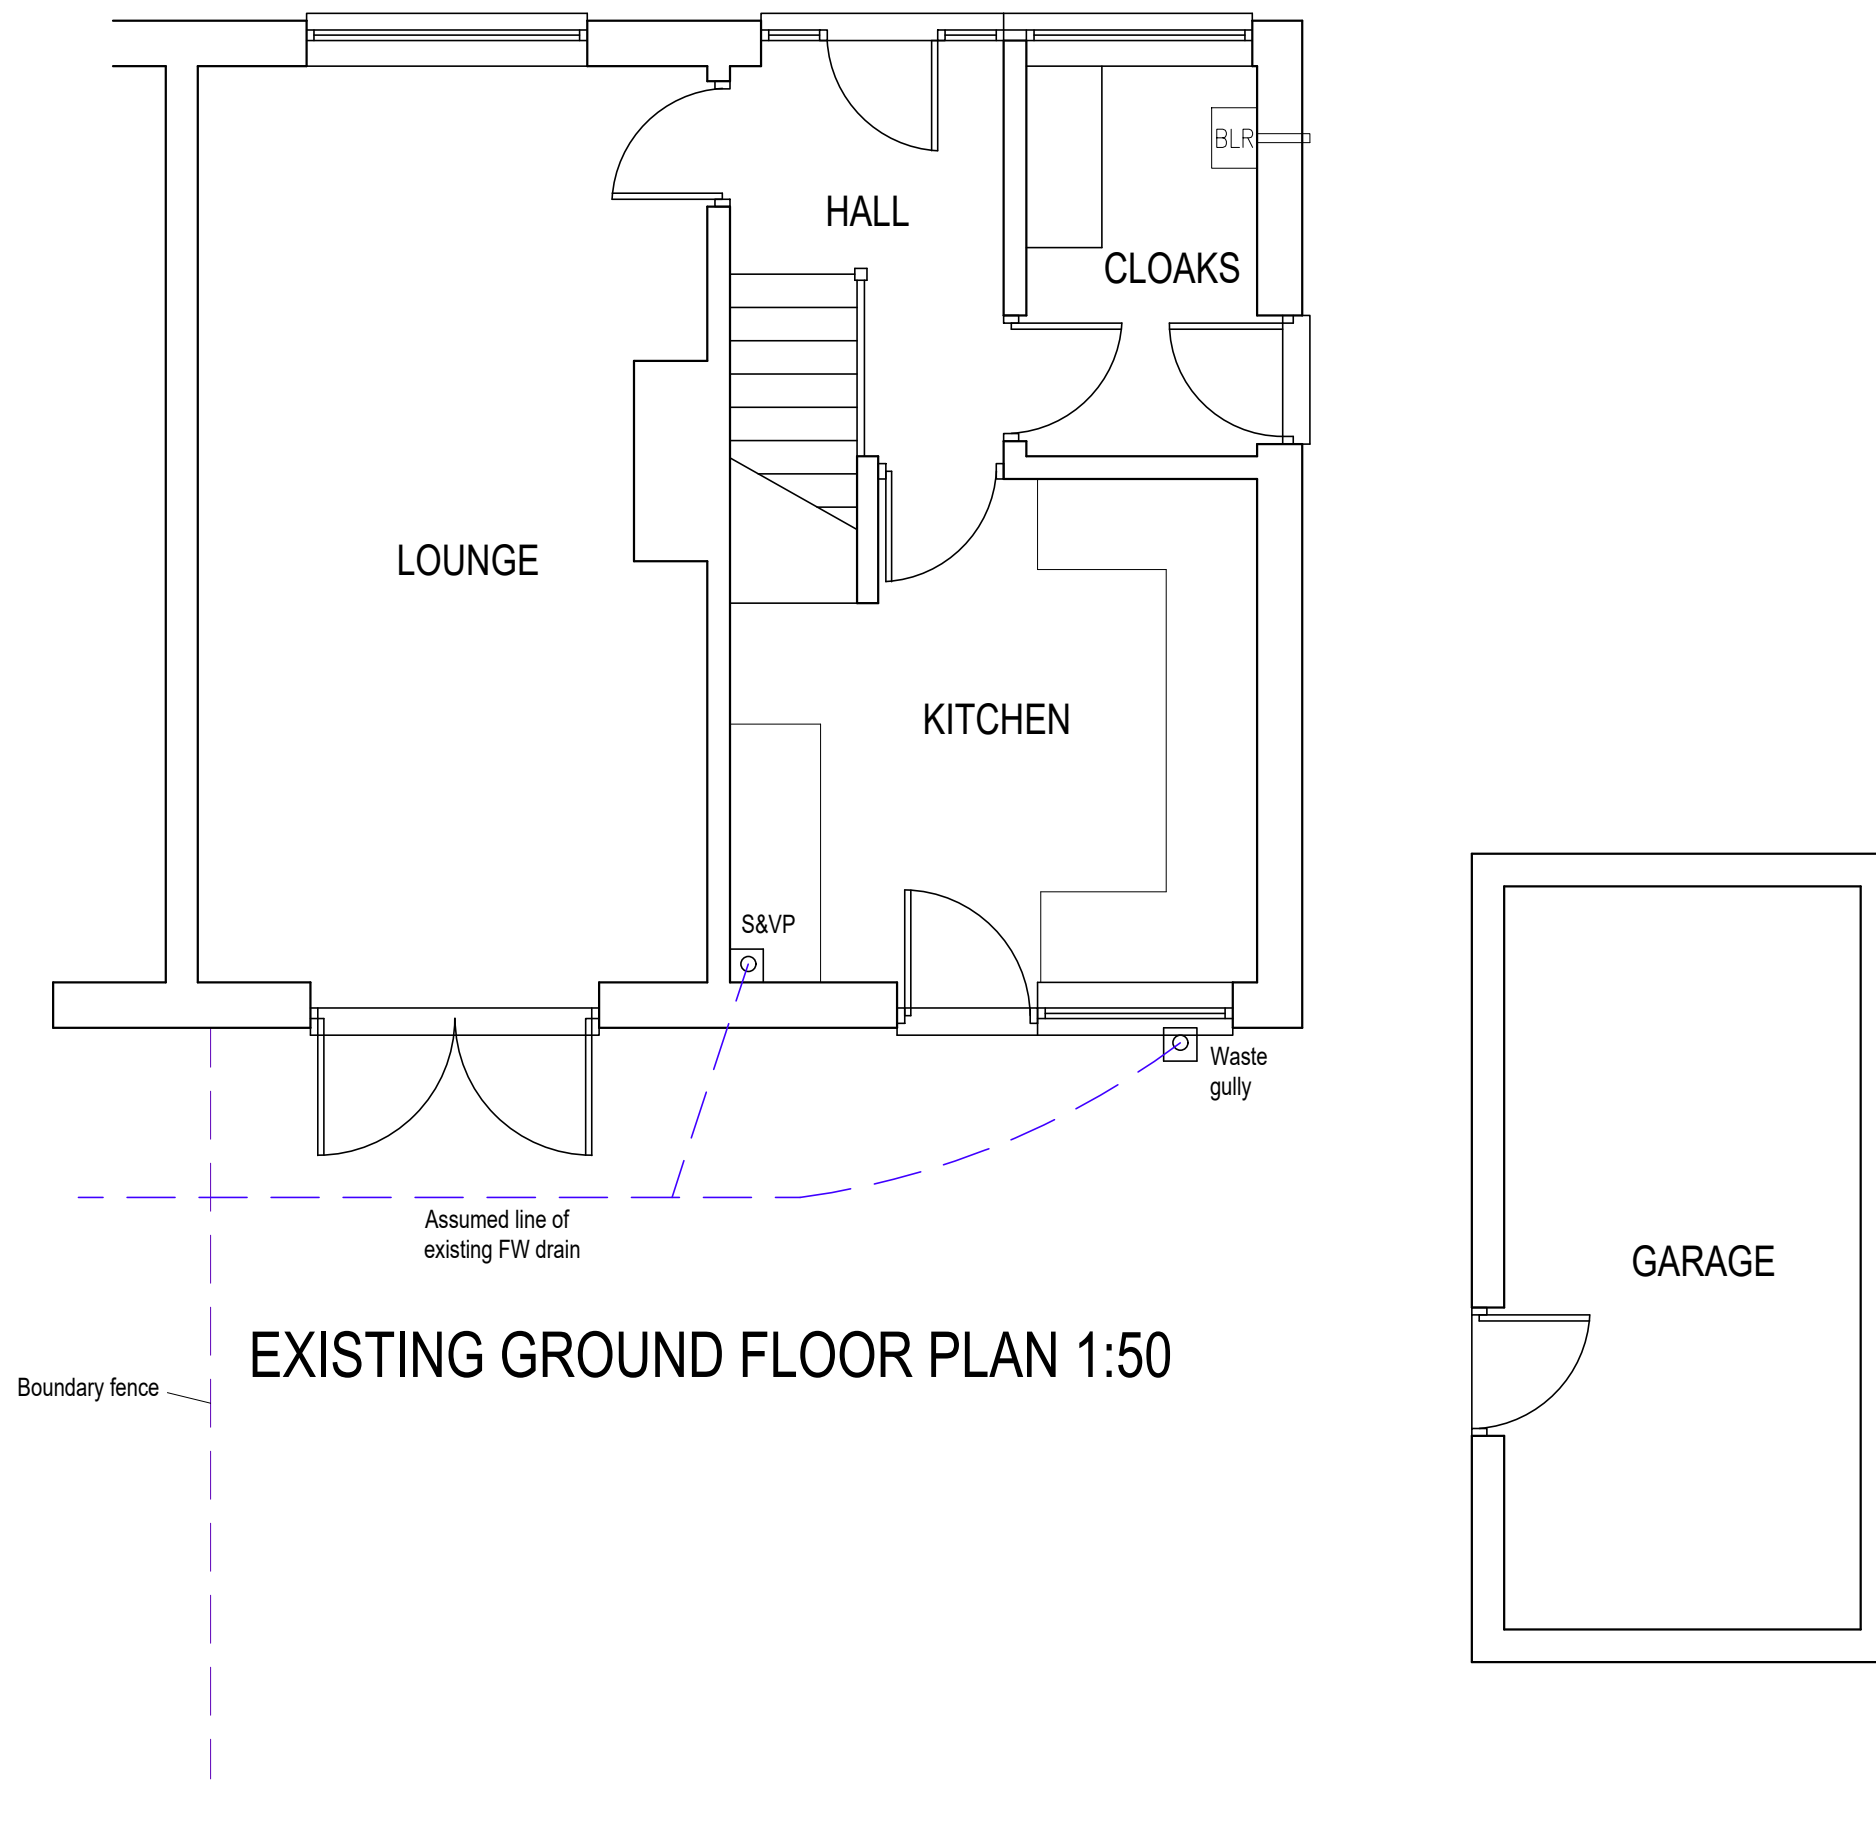

EXISTING GROUND FLOOR PLAN 1:50

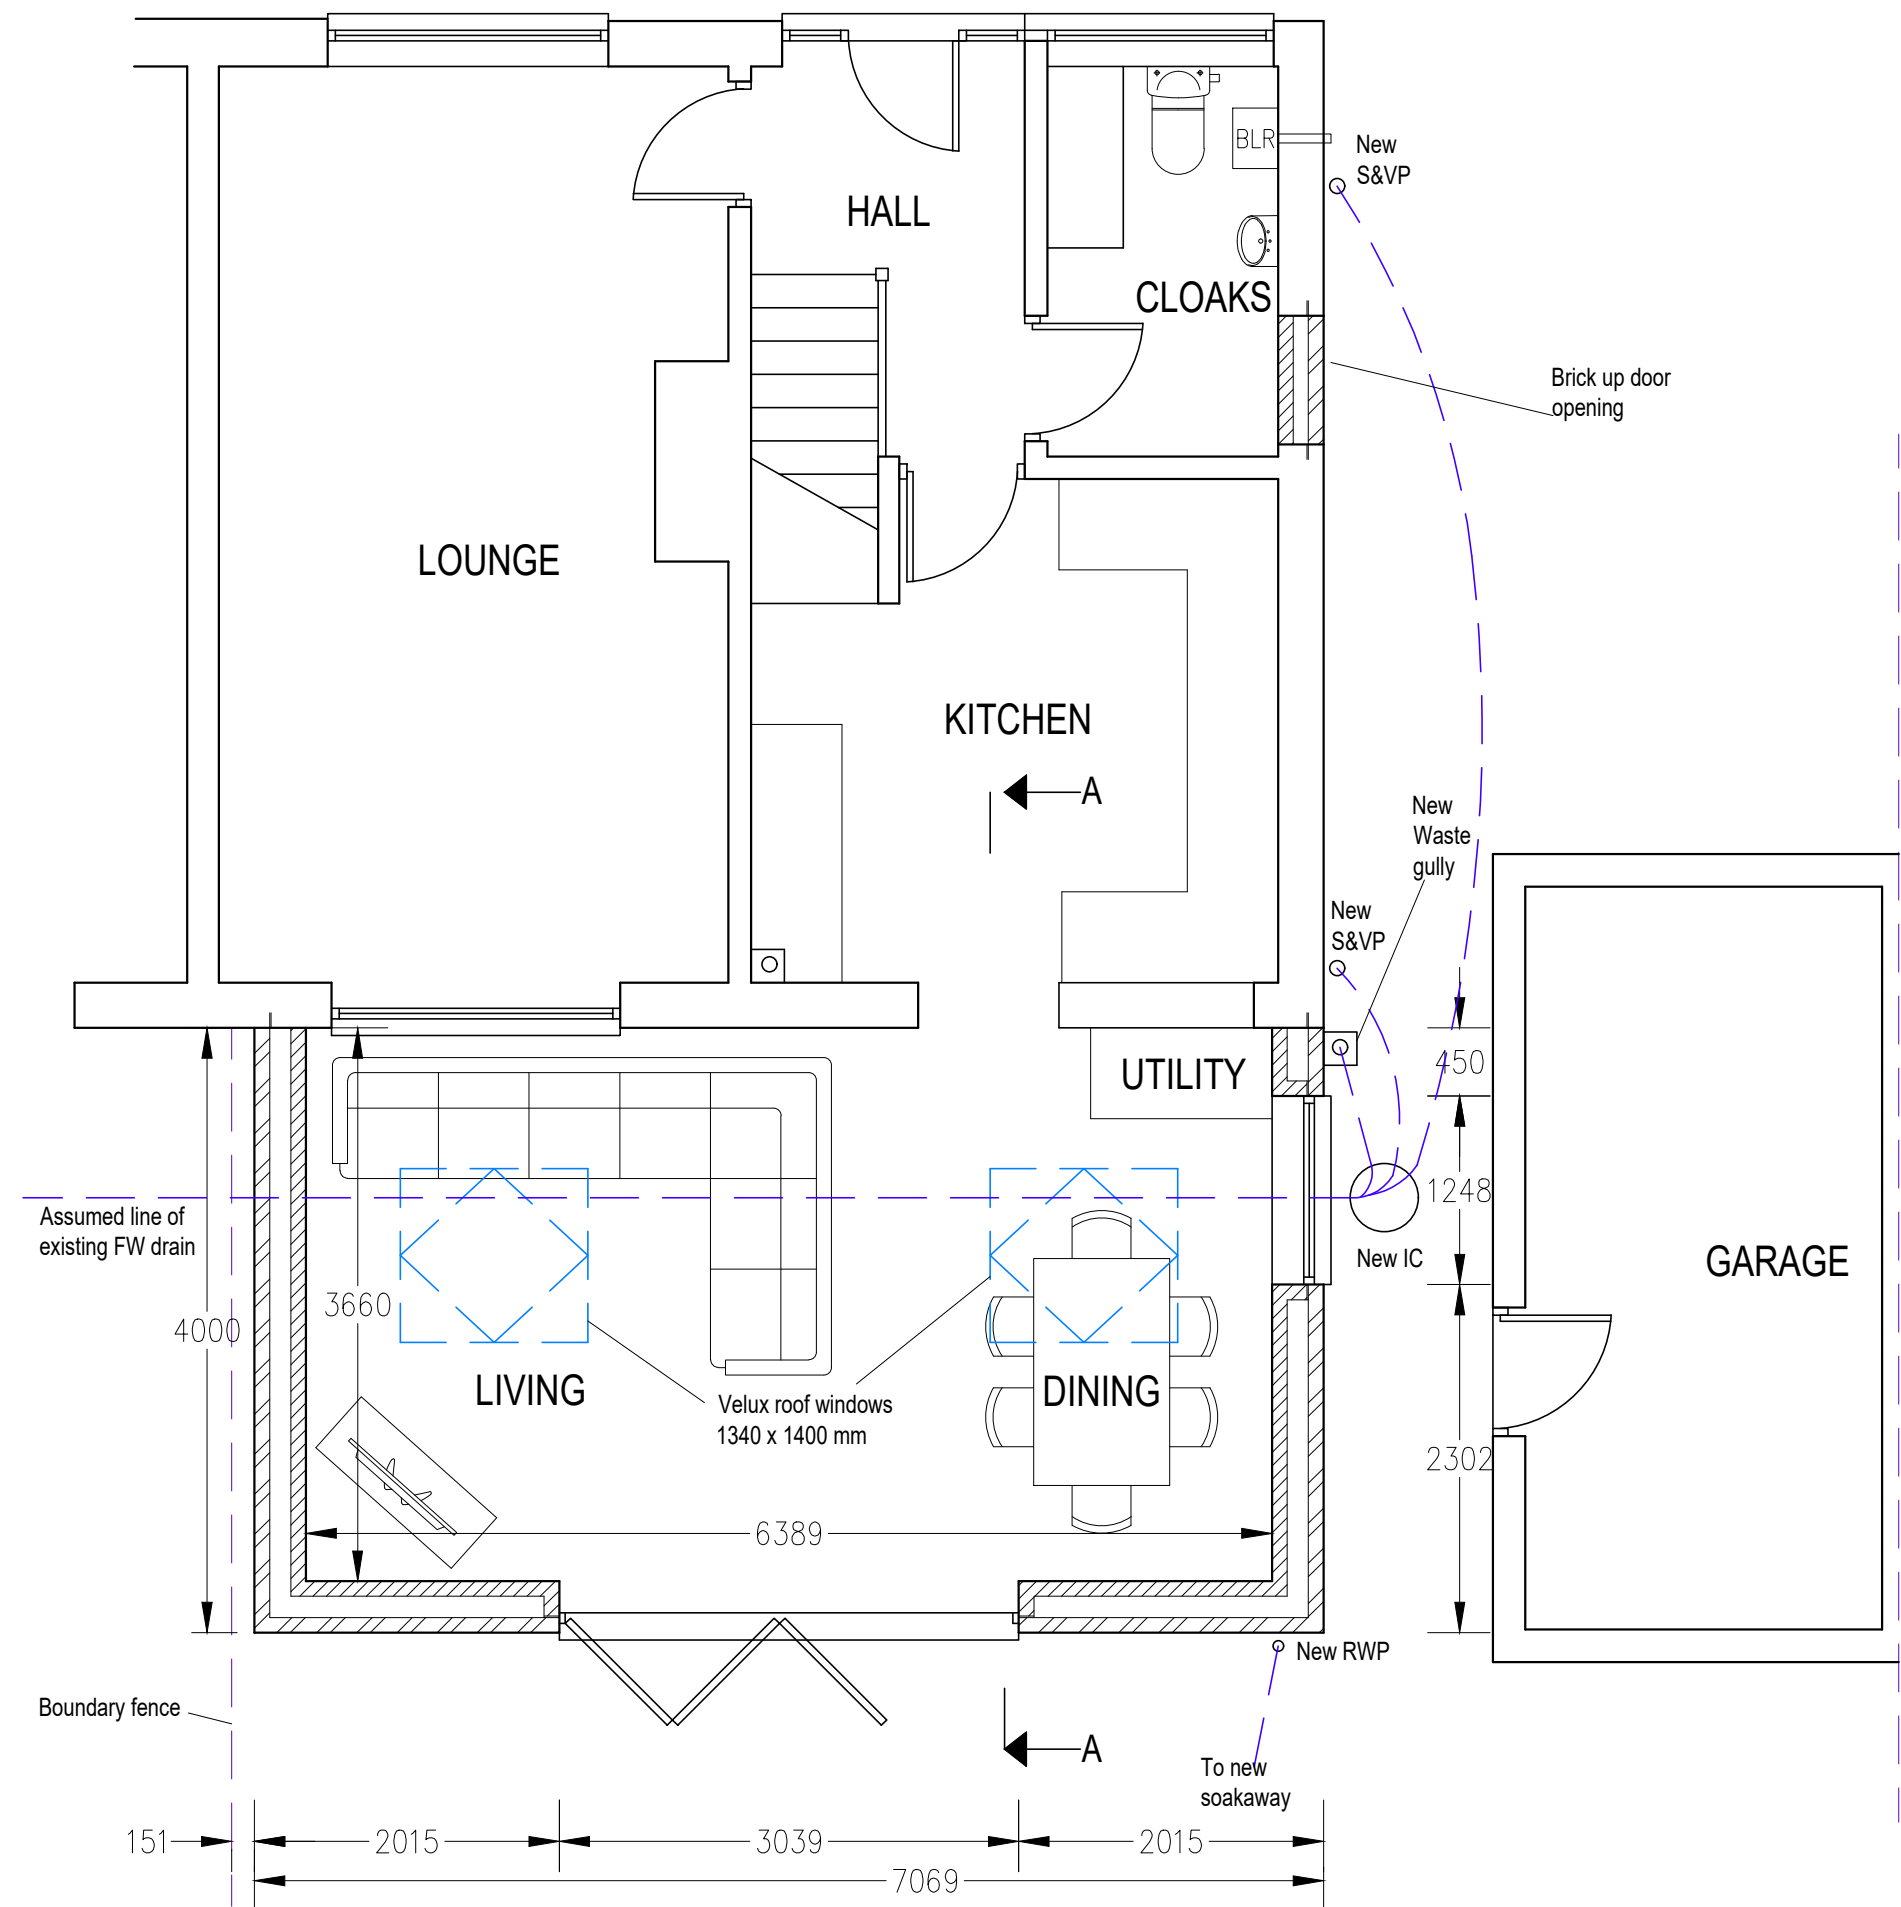



PROPOSED GROUND FLOOR PLAN 1:50

The Client should appoint a "Principal Designer" under the Construction Design and Management Regulations 2015. Work must not commence without Planning and Building Control approvals being obtained. Work must be in accordance with the Drawings, Notes, Structural Calculations and U-Value Calculations approved by Building Control. All conditions attached to Planning and Building Control approvals must be adhered to. All dimensions to be checked on site prior to commencement, and any discrepancies referred to Adrian Design.

EXTERNAL MATERIALS:
Walls - Facing brick to match existing
Roof - Interlocking tiles
Doors - PVCu colour TBC
Windows - PVCu colour TBC

U-VALUE TO BE ACHIEVED:
Walls - 0.18 W/m2 K
Roof - 0.15 W/m2 K
Ground Floor - 0.18 W/m2 K
Doors and Windows - 1.40 W/m2 K

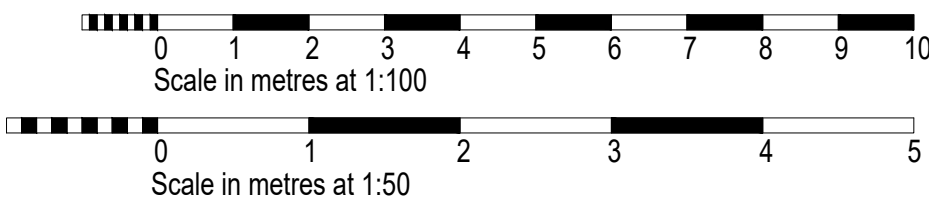

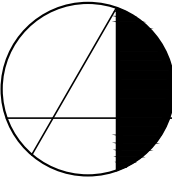		5 BATTLE WAY FORMBY LIVERPOOL L37 4HH e: mike@mikefazal.co.uk m: 07762 233595	
PROJECT: Proposed Single Storey Extension to Rear of Dwelling, and Internal Alterations		ADDRESS: 128 Mackets Lane Halewood L25 0LL CLIENT: Mr & Mrs K. Buckley	
EXISTING & PROPOSED FLOOR PLANS, ELEVATIONS, & SECTION			
SCALE: As stated at A1	DATE: Oct 2022	DRAWING NO: 22027 / DRAFT	REV: .