



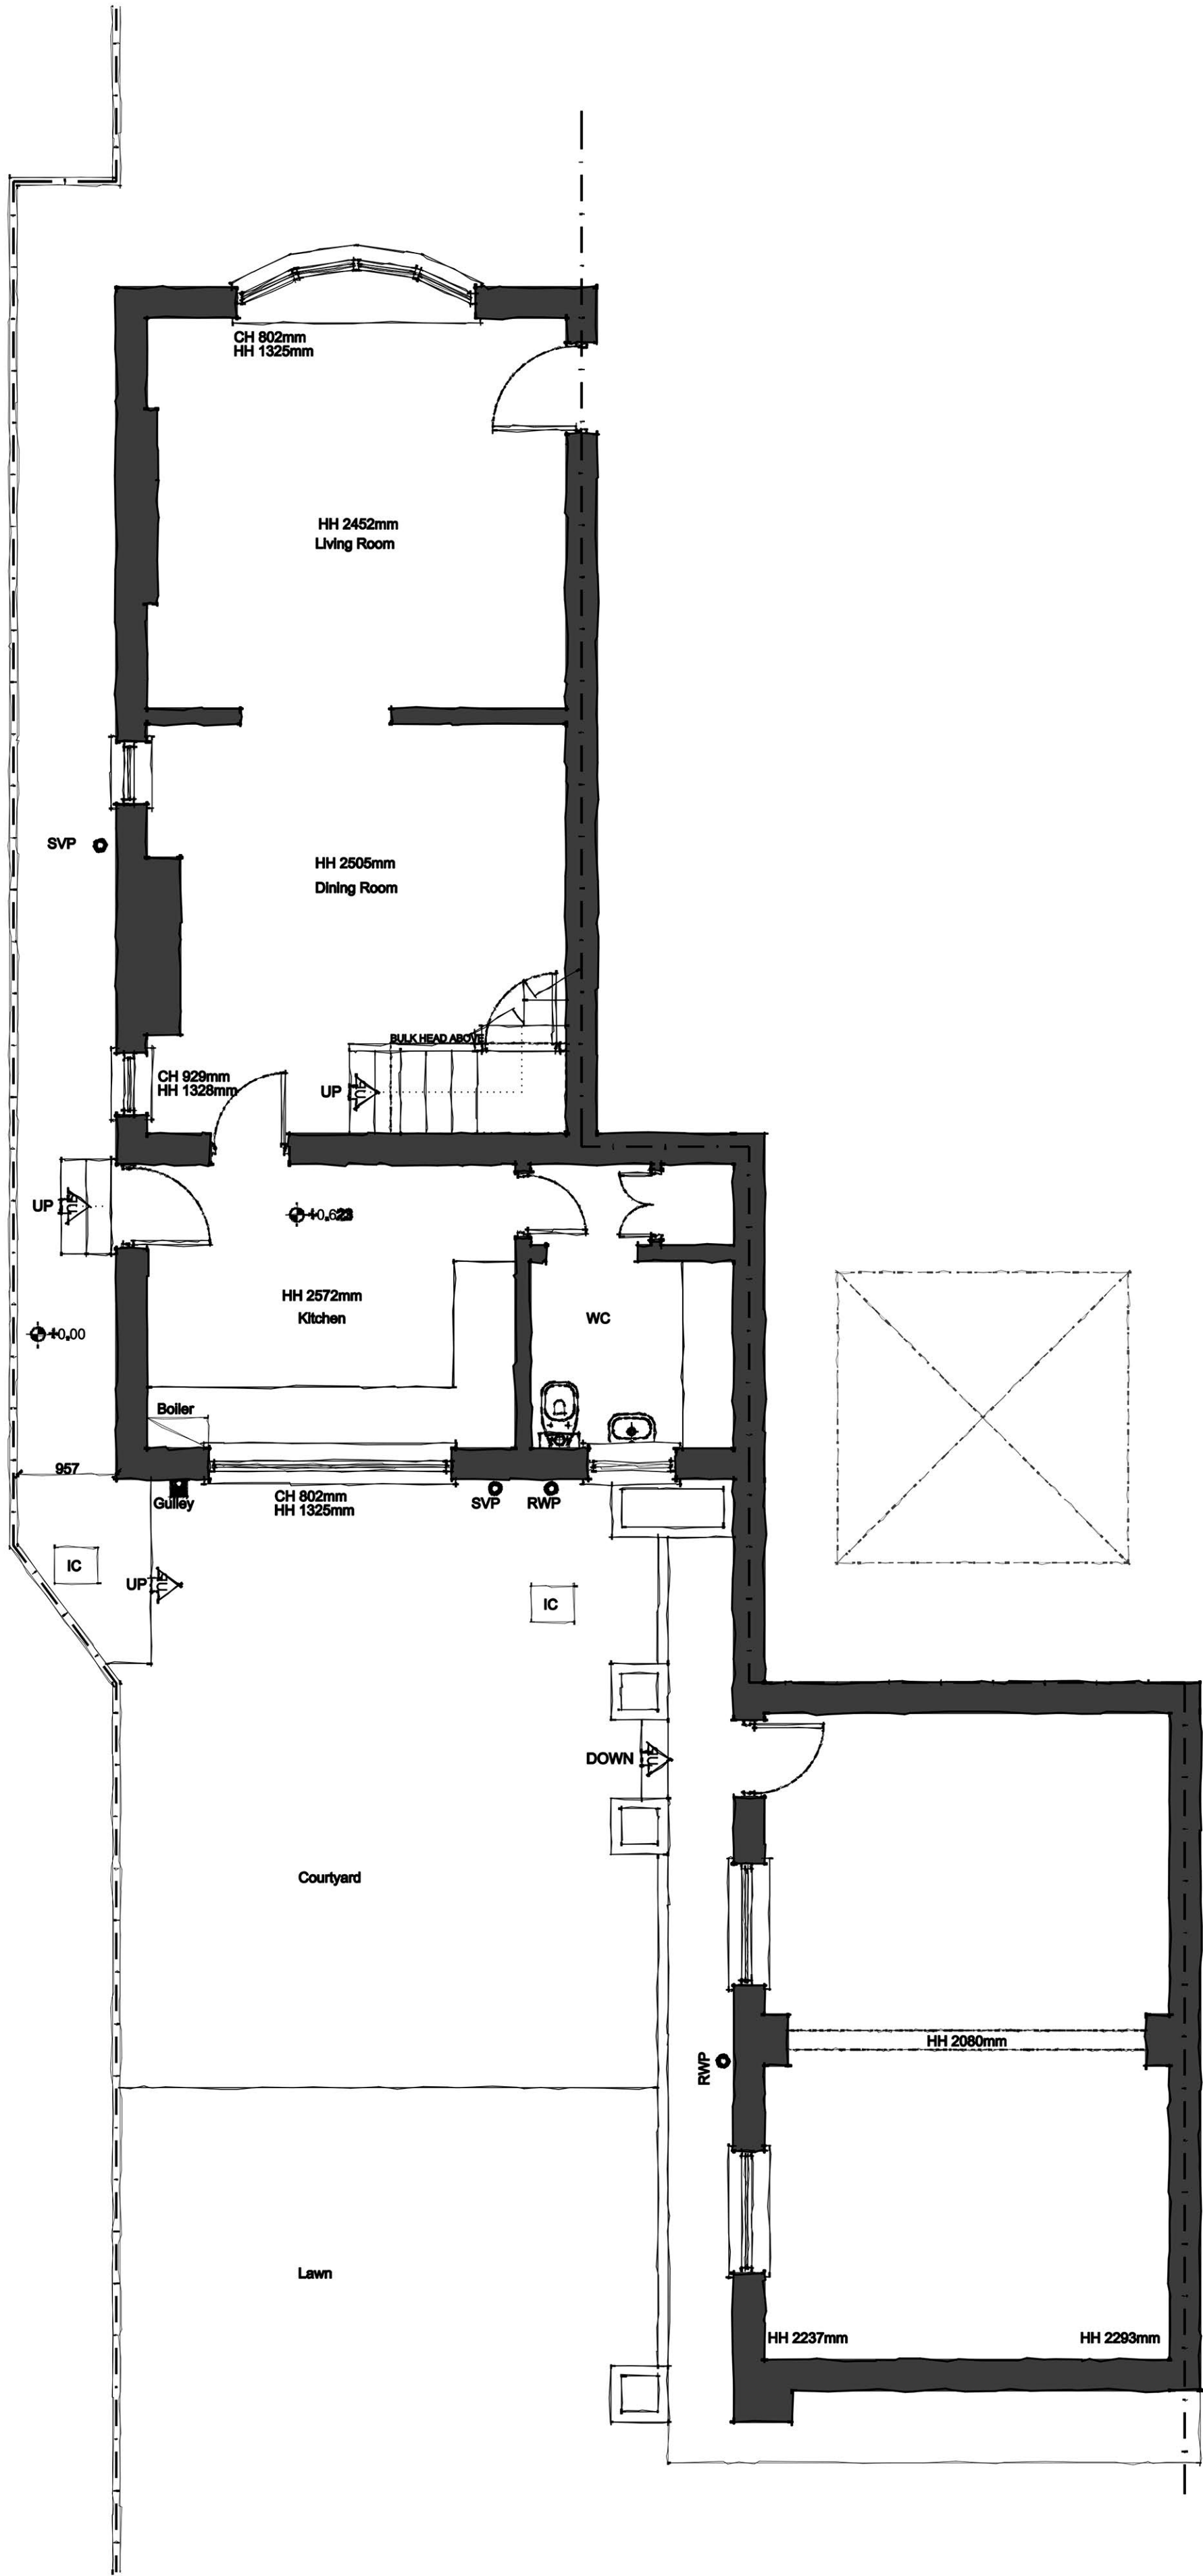


Existing Ground Floor Plan
Scale 1:50

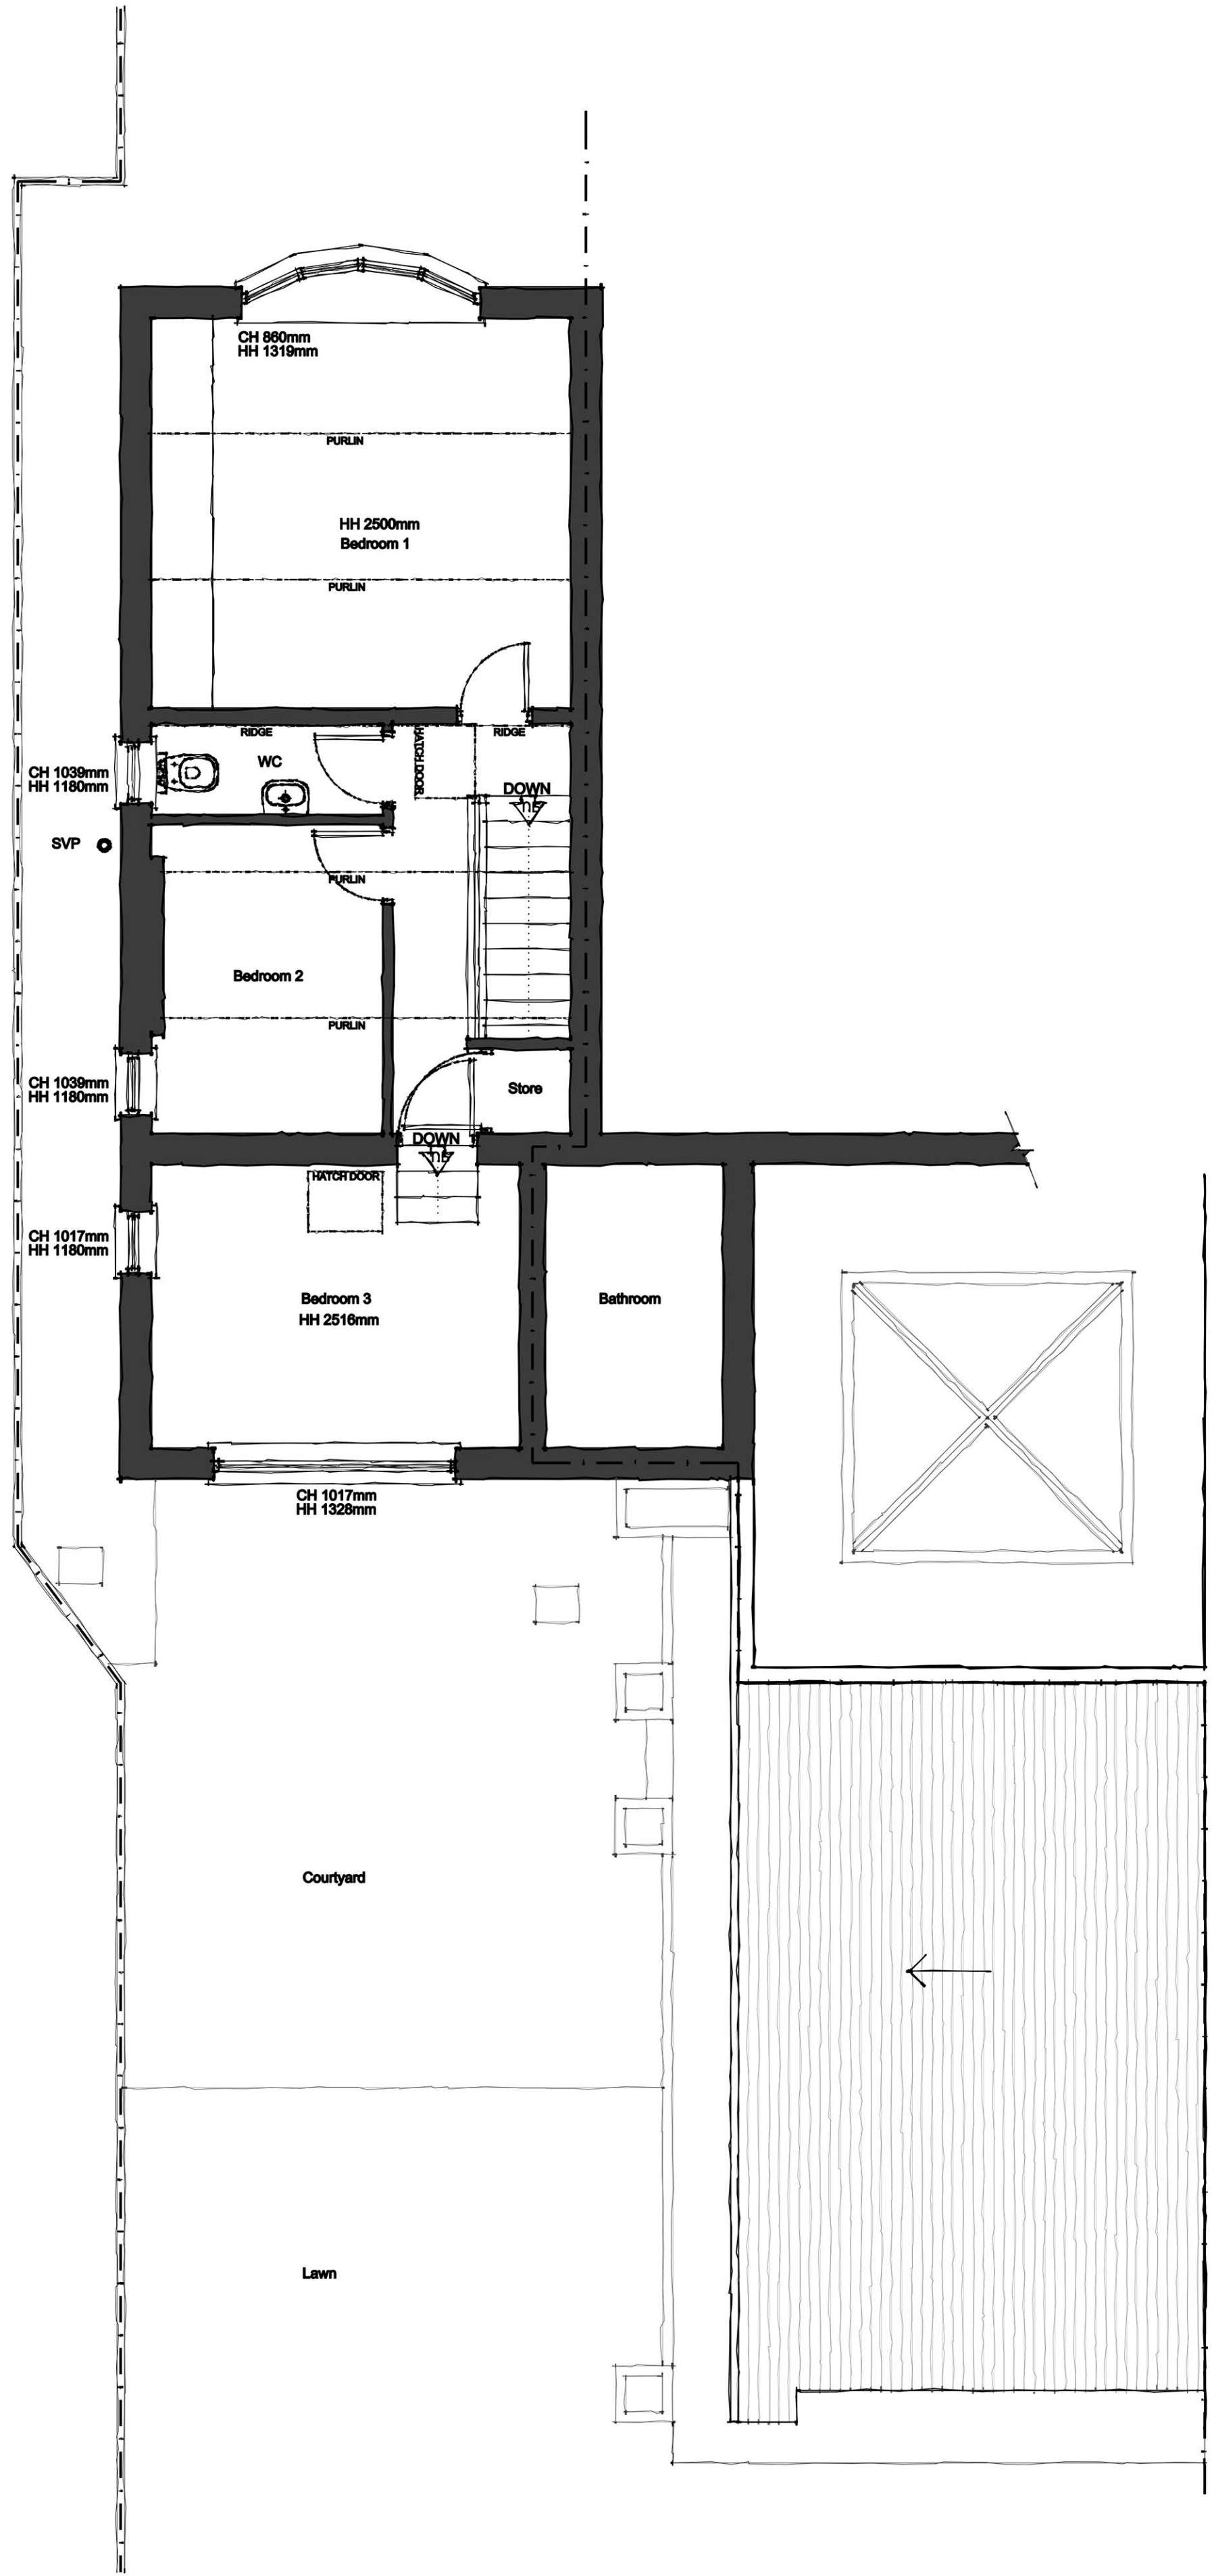

Existing First Floor Plan
Scale 1:50




Existing Front Elevation
Scale 1:100

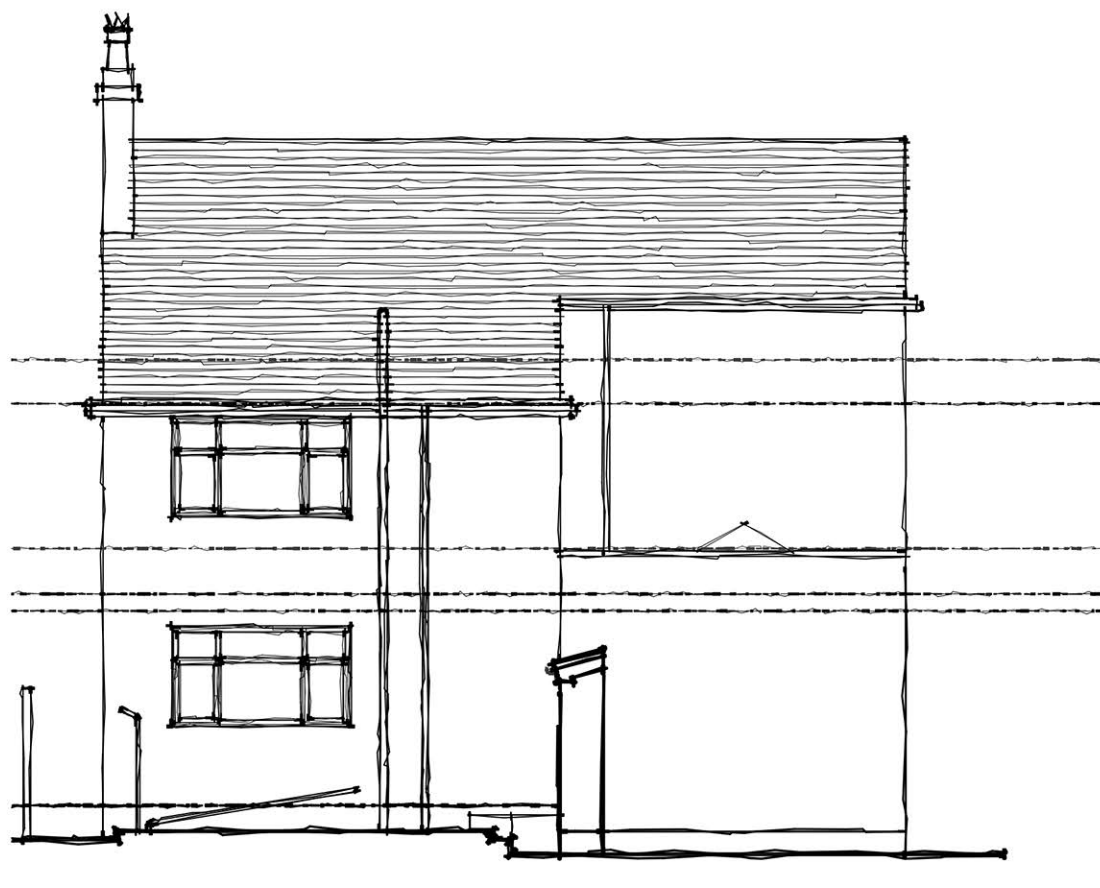


Existing Rear Elevation
Scale 1:100



Existing Side Elevation
Scale 1:100

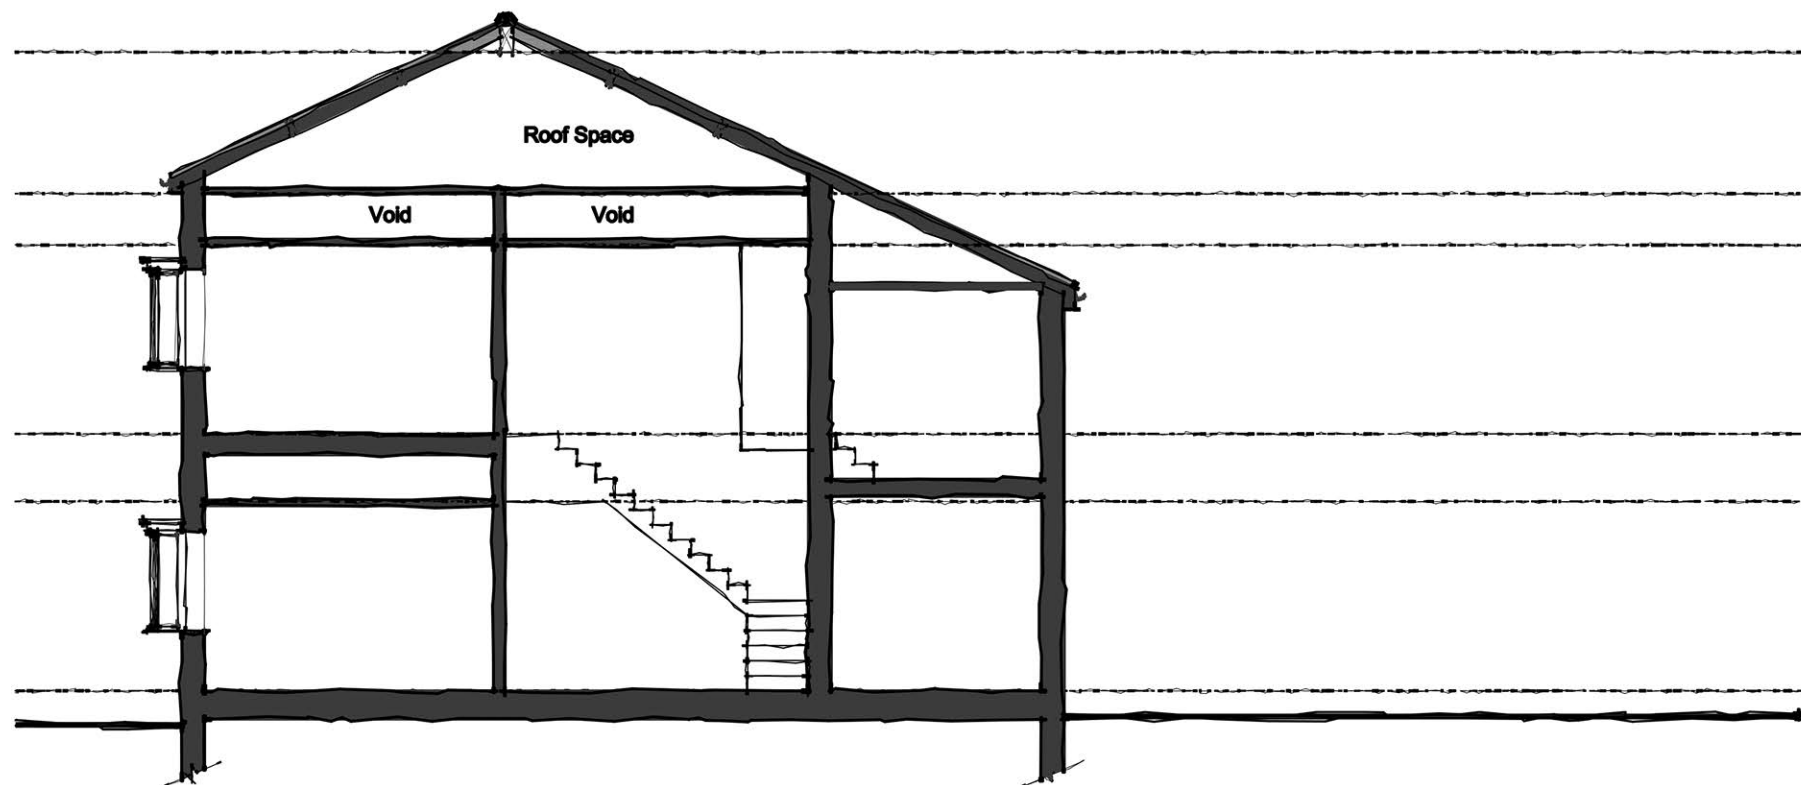

Existing Section
Scale 1:100

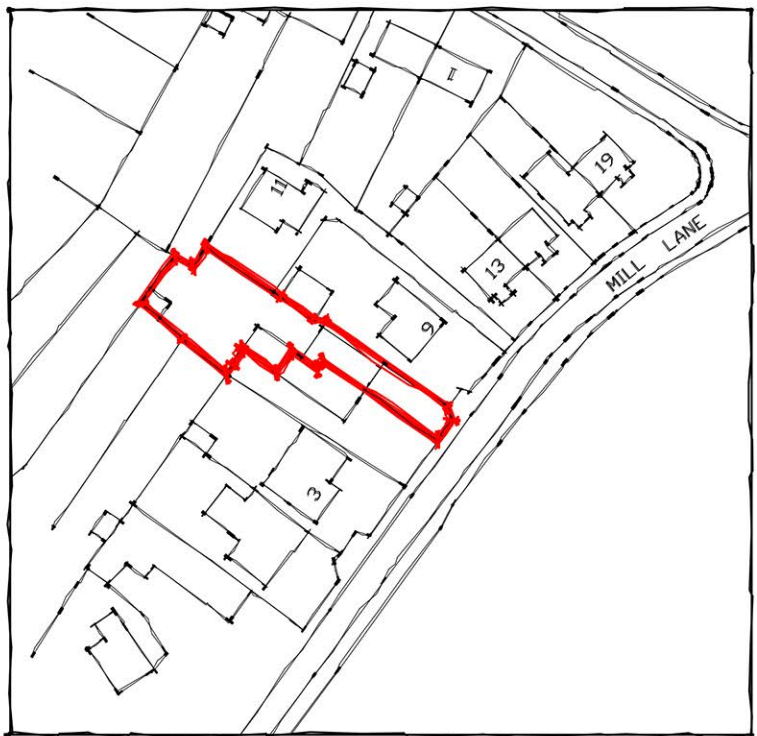

Location Plan
Scale 1:1250

