




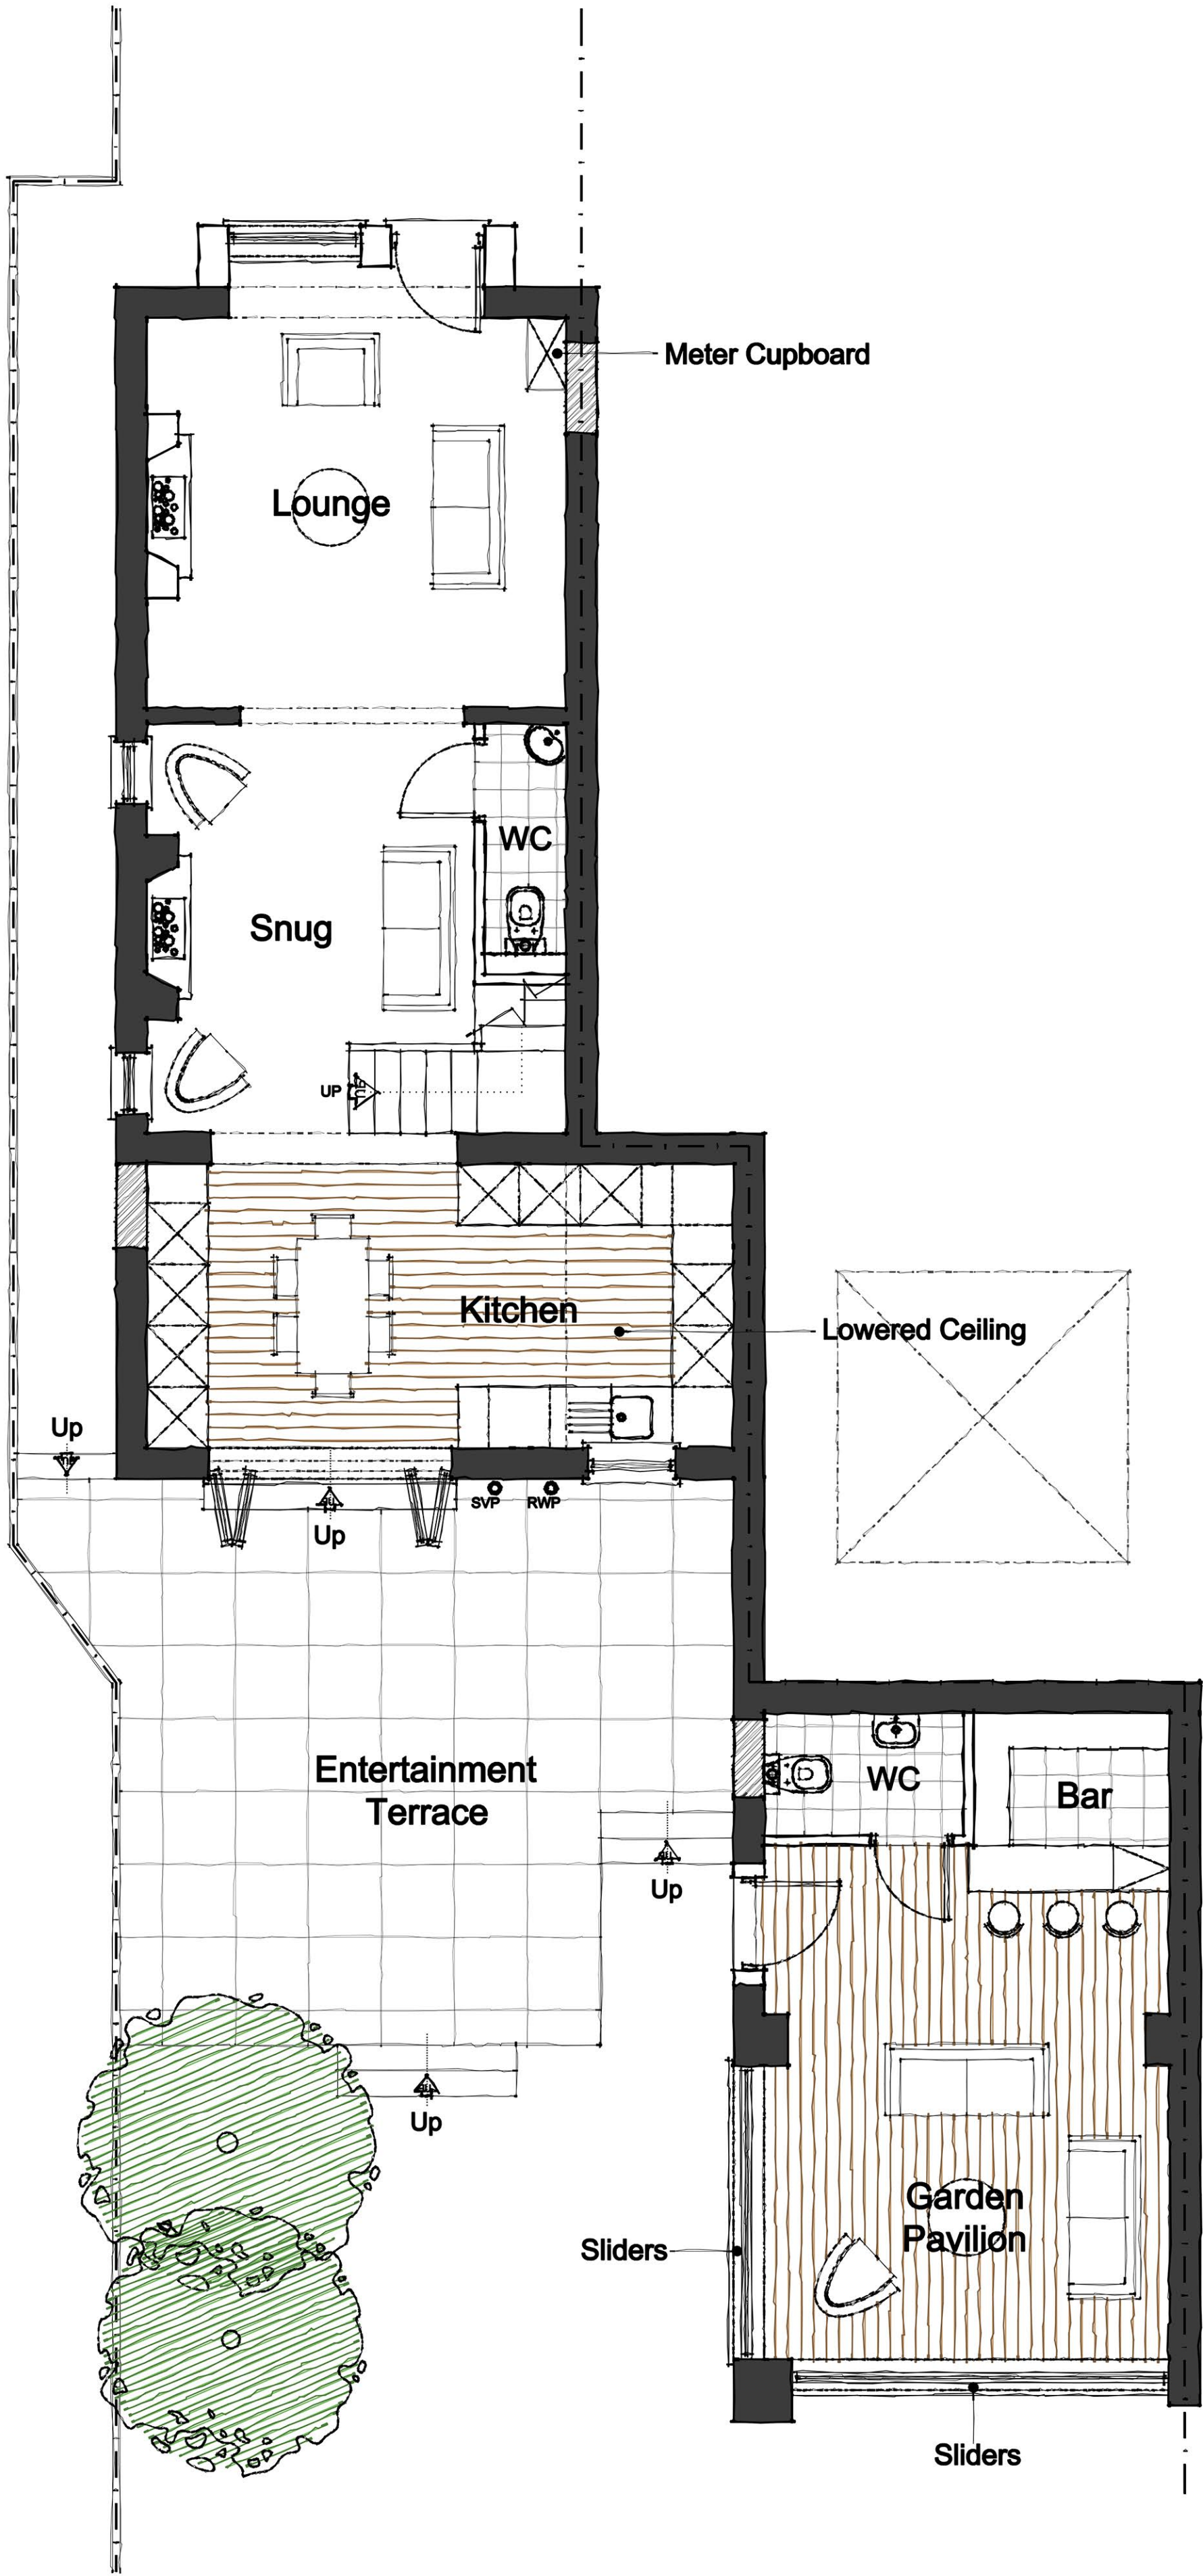

Proposed Ground Floor Plan
Scale 1:50

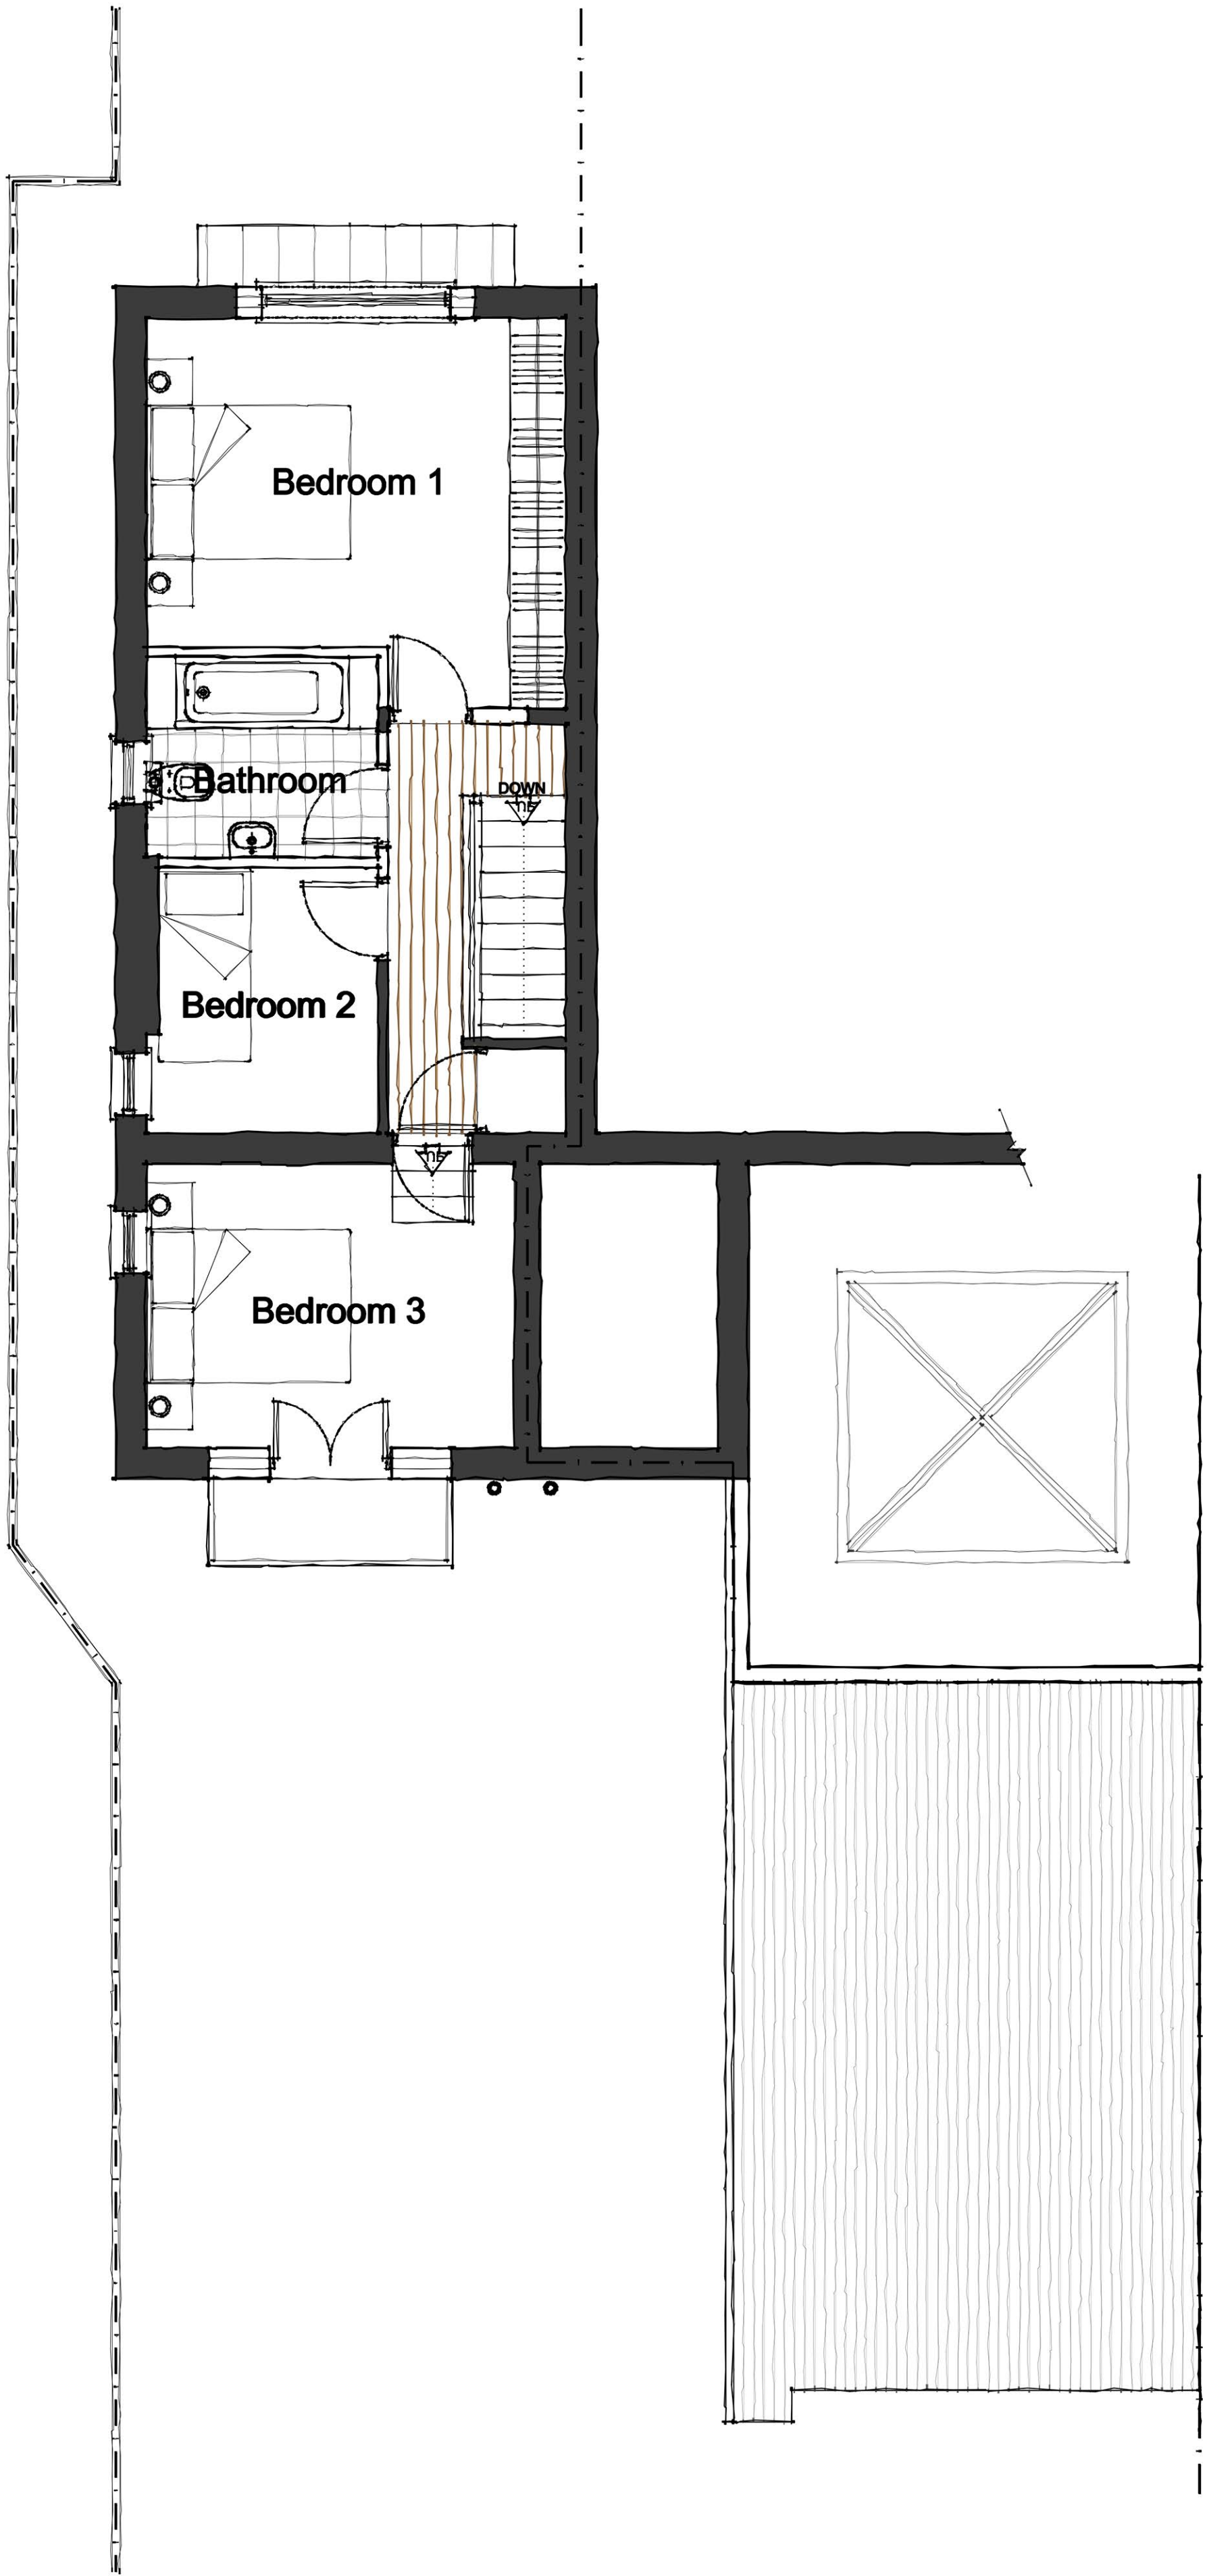

Proposed First Floor Plan
Scale 1:50

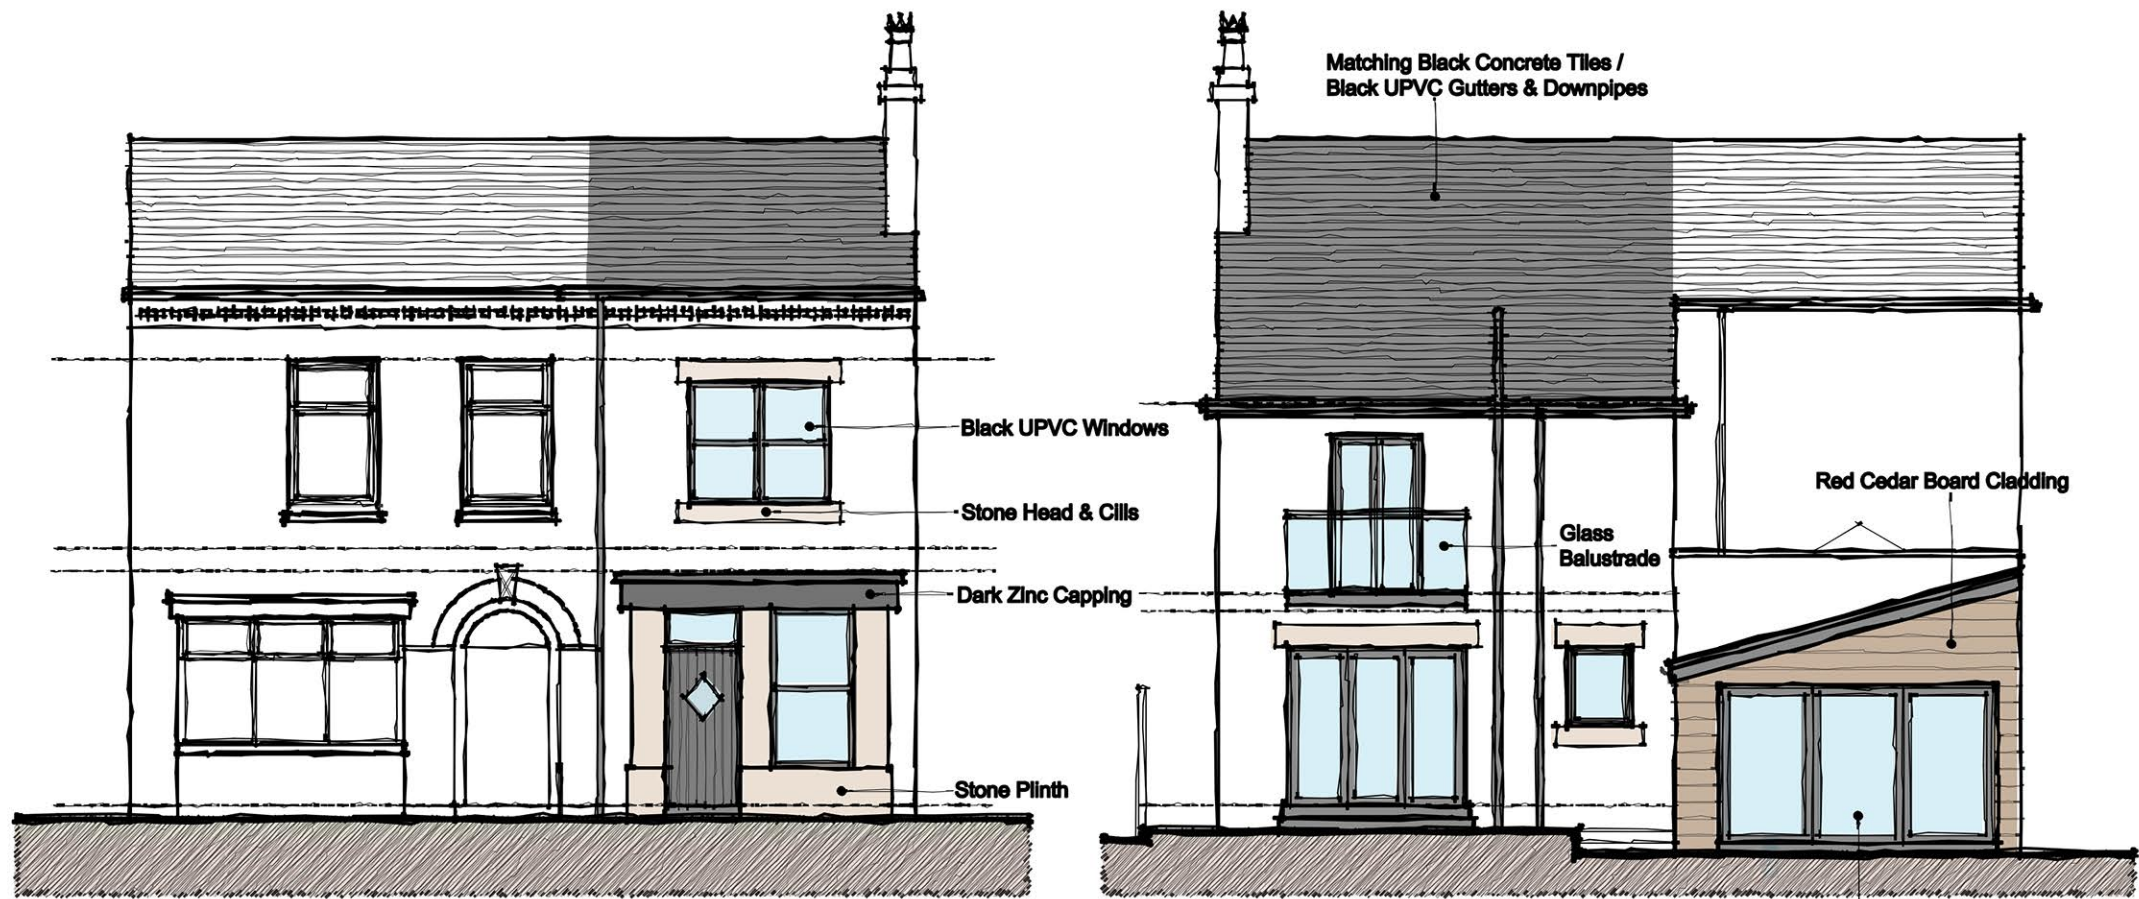


Proposed Front Elevation
Scale 1:100


Proposed Rear Elevation
Scale 1:100




Proposed Side Elevation
Scale 1:100

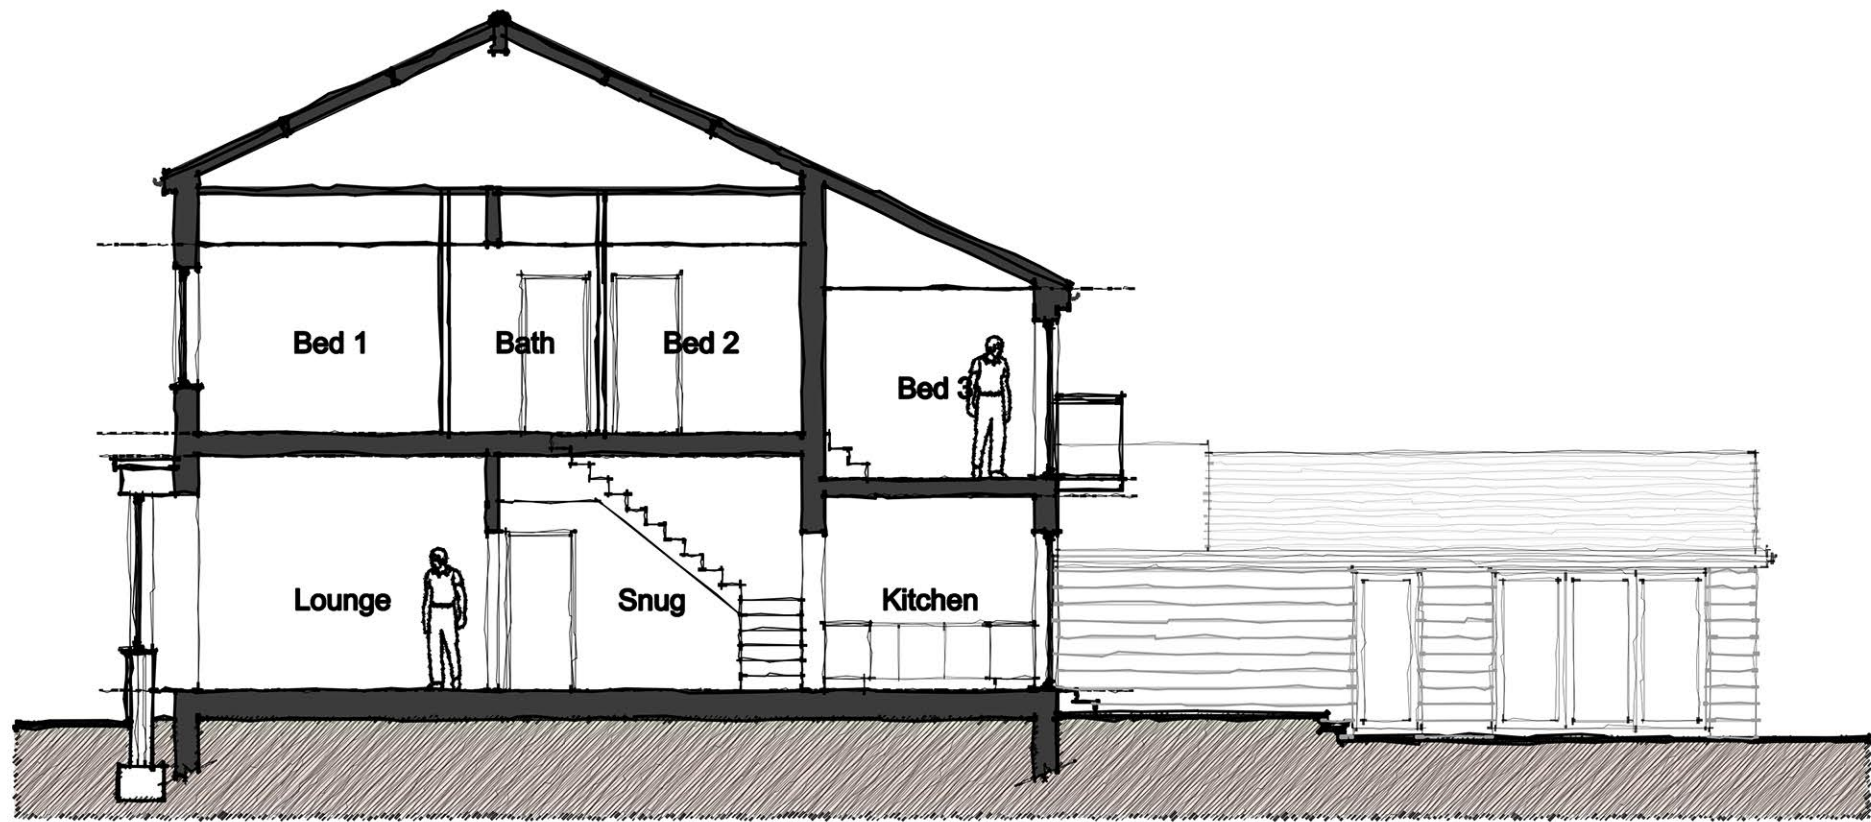

Proposed Section
Scale 1:100

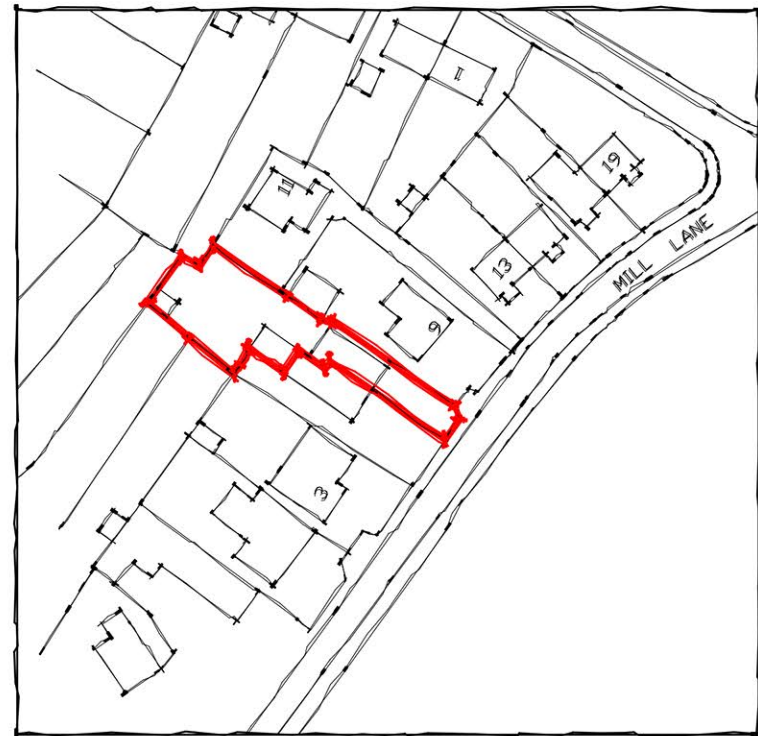

Location Plan
Scale 1:1250

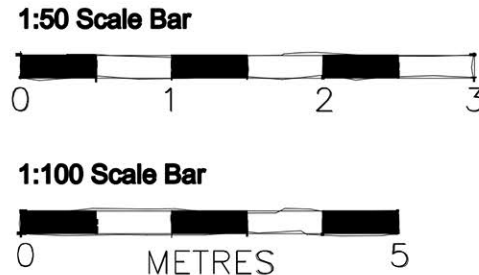

B	Scheme Amended	CW	GNP	GNP
A	Scheme Amended	CW	GNP	GNP
Version	Amendment	Drawn & Date	Checked & Date	Approved & Date
KeithDavidsonPartnership				
13 Seymour Terrace Seymour Street Liverpool L3 5PE				
Telephone : +44 (0) 151 709 1777 Email : info@keithdavidsonpartnership.com Web : keithdavidsonpartnership.com				

Internal Project Number				
1686				
Client				
TBC				
Project Name				
Mill Lane, Cronin				
Drawing Title				
Proposed Plans & Elevations				
Scale	Original Size	Planning		
1:50	A1	Checked	Approved	
Date	Drawn	MMc	GNP	Status
17.03.2021	RM			Revision
Drawing Number				B