



REVISIONS


- Rev. A Drawing updated following client review 27.05.22
- Rev. B Drawing updated following LPA meeting 26.08.22
- Rev. C Drawing updated following LPA pre-app advice. 05.01.23
- Rev. D Windows to Landing, Bed. 2 & Lounge/Living repositioned. 06.07.23

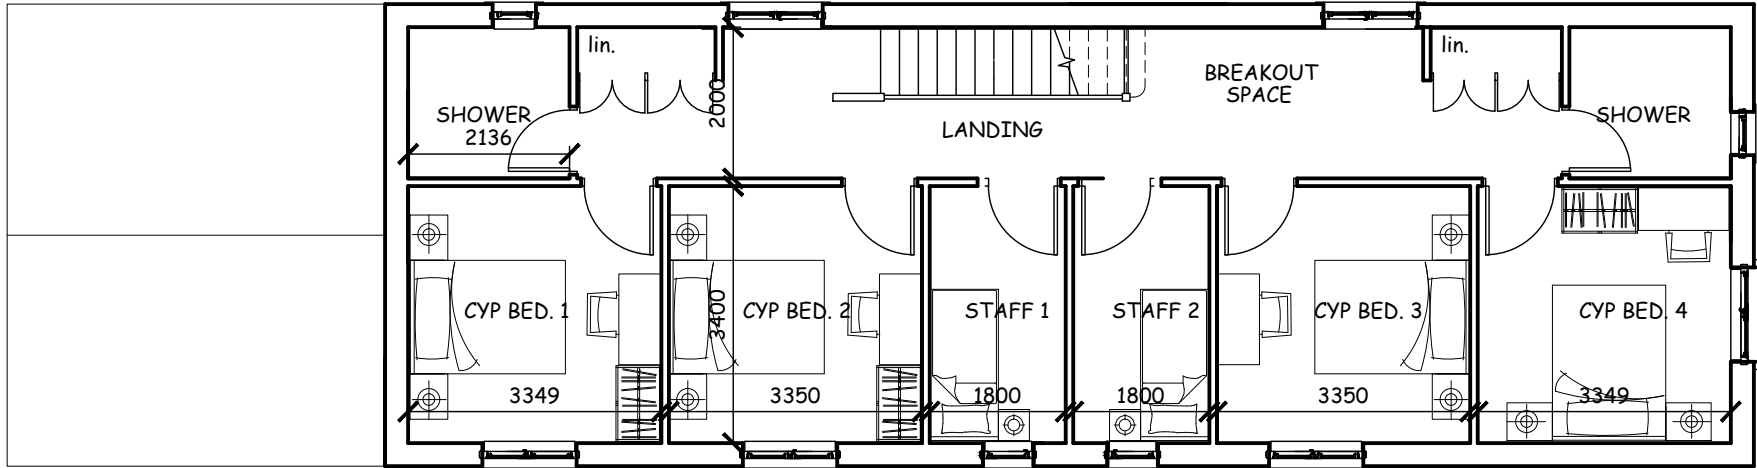

FIRST FLOOR PLAN

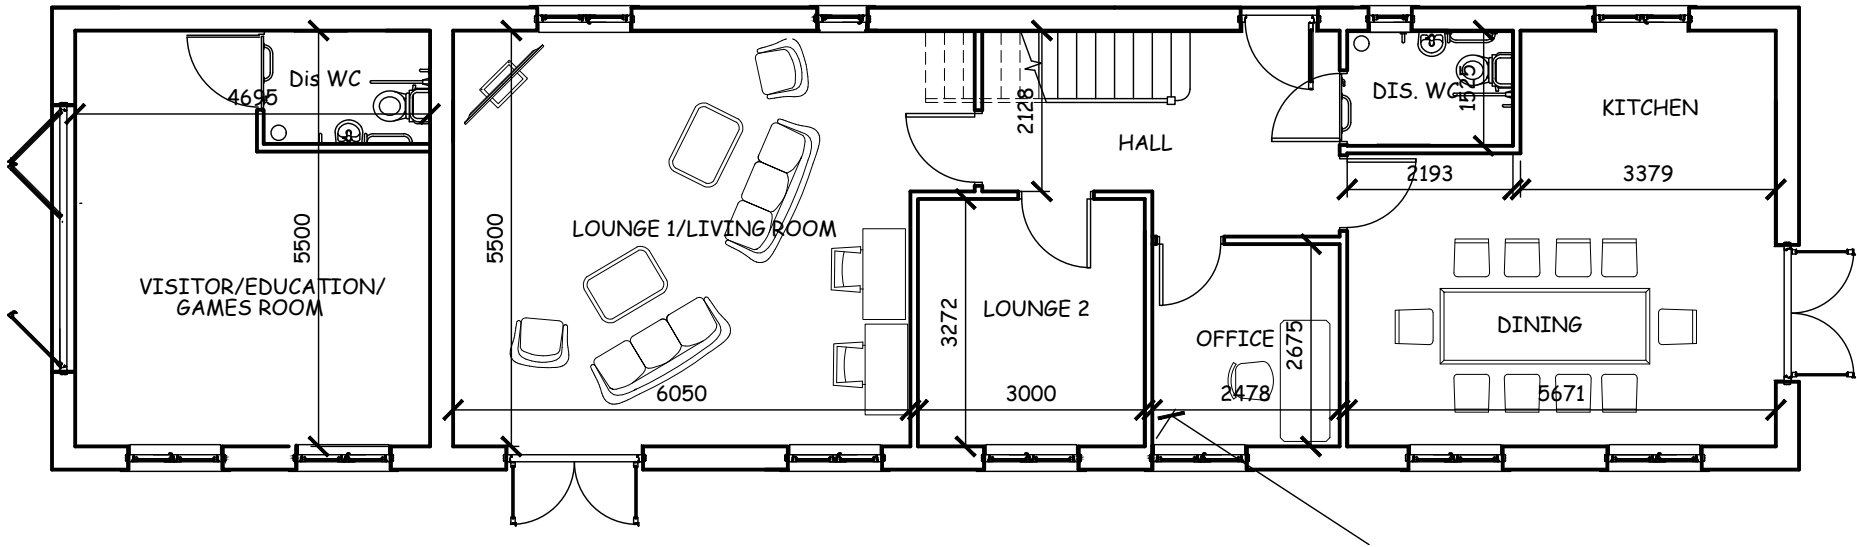

GROUND FLOOR PLAN

 

scale bars

project
PROPOSED CHILDRENS HOME
at 118 RBBLERS LANE,
KIRKBY, L32 7RB

title
PROPOSED PLANS

ALEX HALFORD
architectural technician & building design consultant

11 Ploughmans Close
Southport
PR9 8QZ (m) 07715 353219

scale: 1:100 @ A3
date: May 2022
drawing no: A1381 SK 02D