



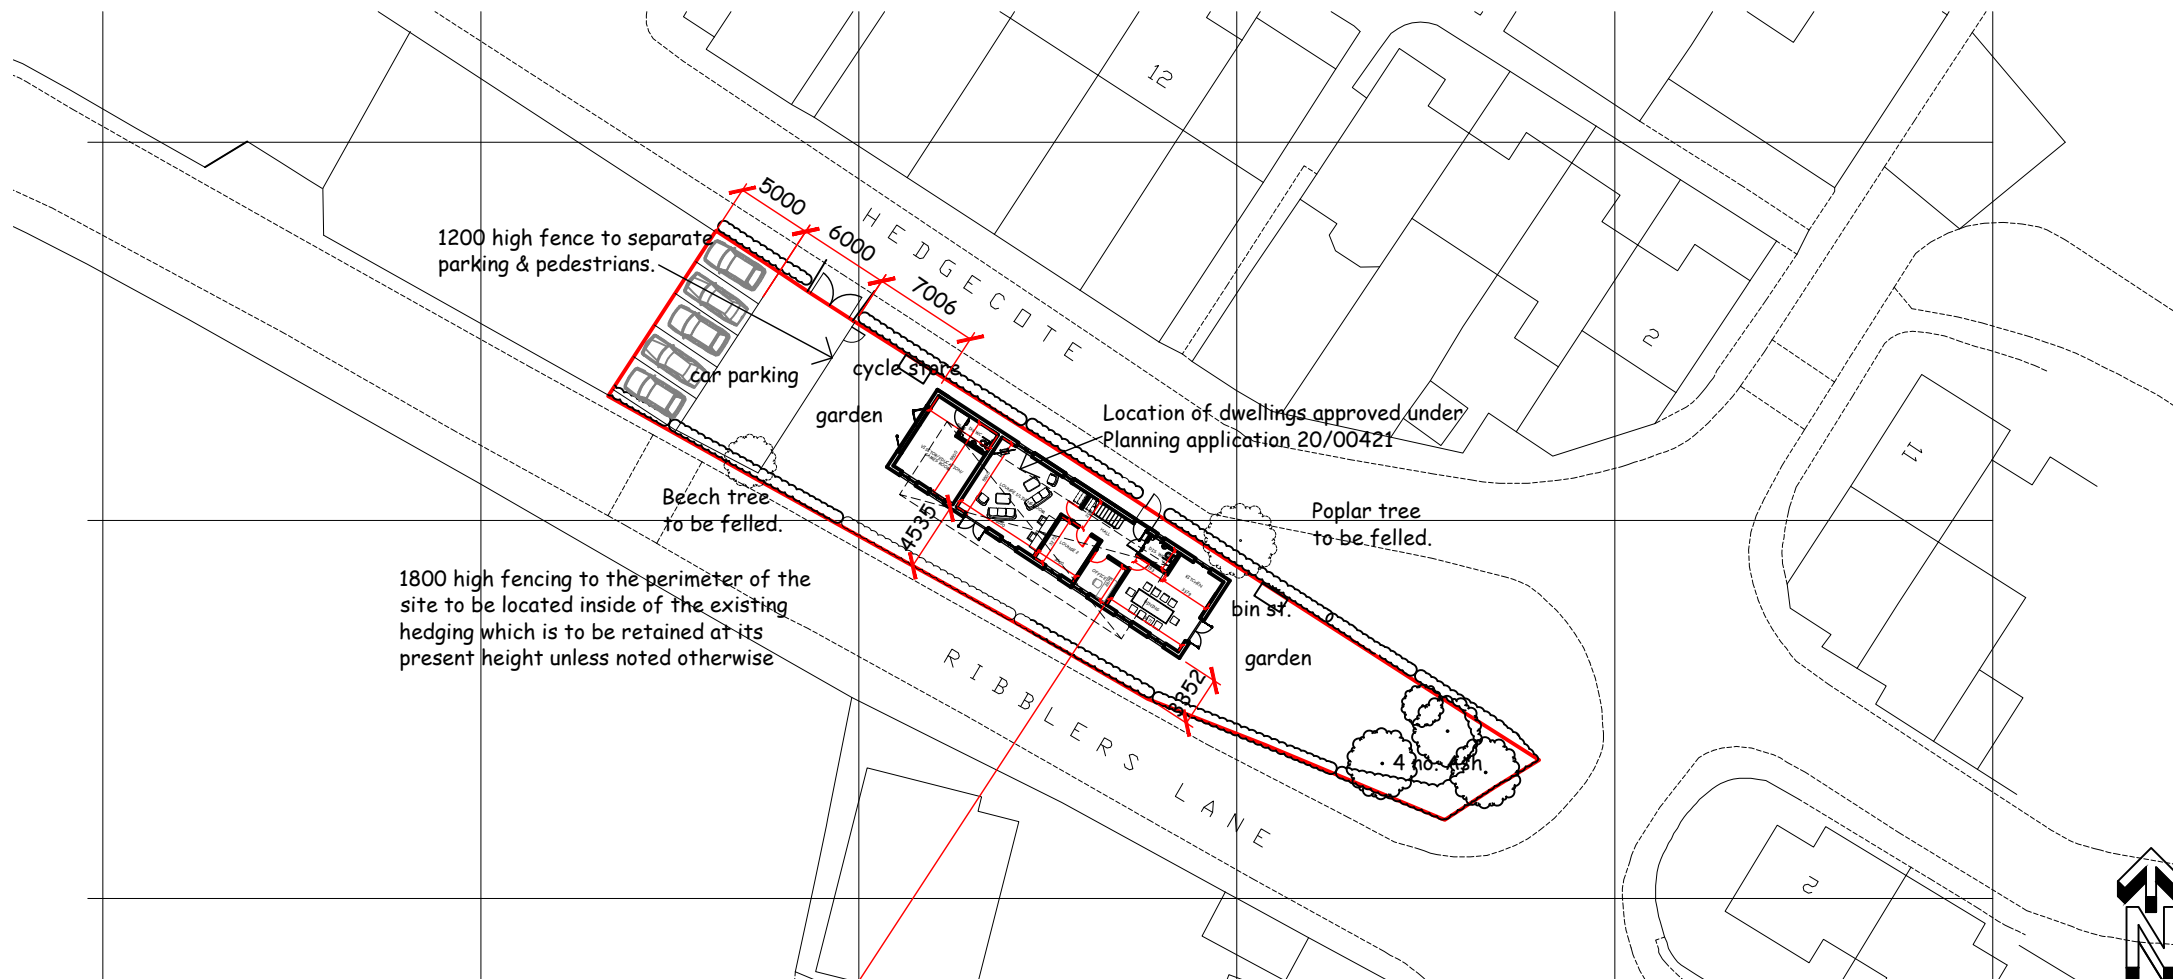

PROPOSED SITE PLAN

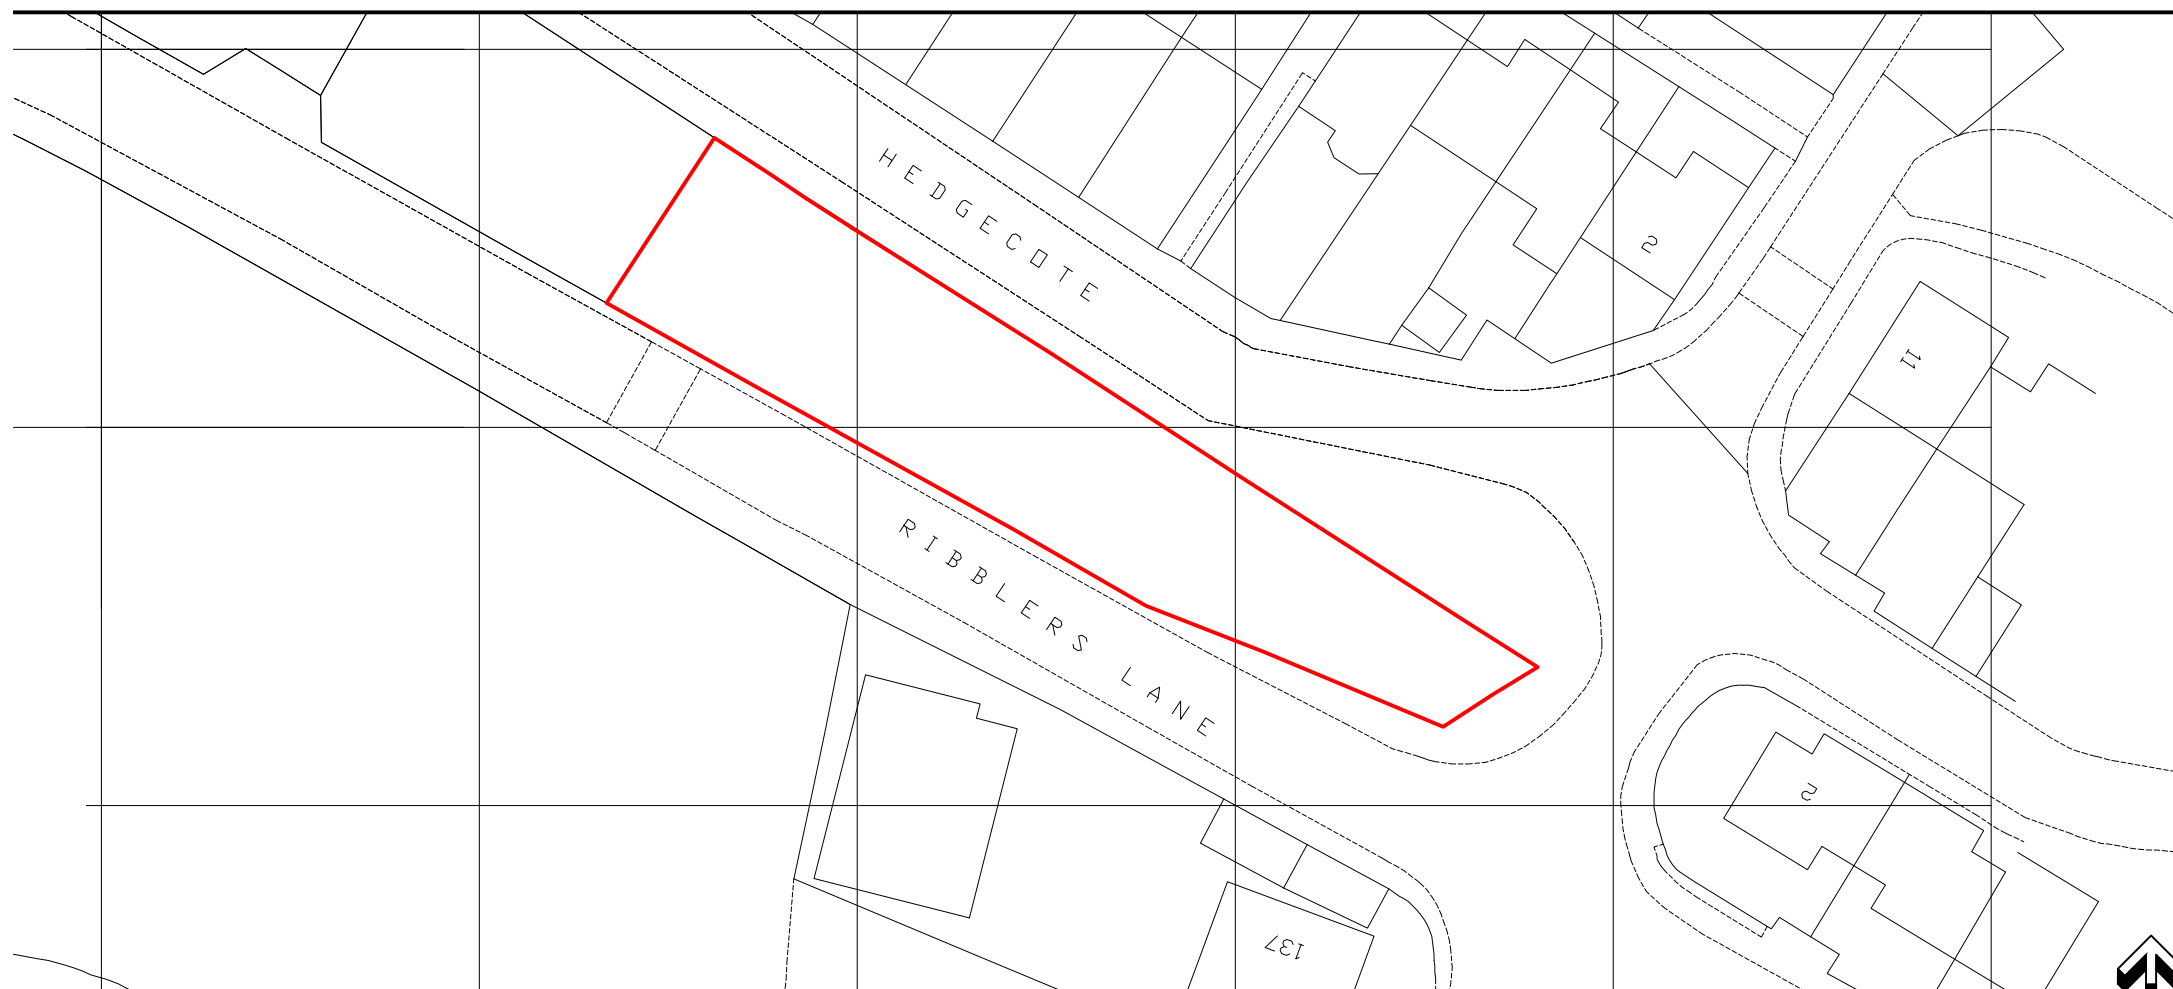


EXISTING SITE PLAN

REVISIONS

Rev. A
06.07.23

Location of dwellings approved under planning application 20/00421 indicated; fence to separate parking/pedestrians added; bin store repositioned.

 

scale bars

project	PROPOSED CHILDRENS HOME at 118 RBBLERS LANE, KIRKBY, L32 7RB
title	EXISTING and PROPOSED SITE PLANS
ALEX HALFORD architectural technician & building design consultant 11 Ploughmans Close Southport PR9 8QZ (m) 07715 353219	
scale:	1:500 @ A3
date:	Jun. 2022
drawing no:	A1381 SK 04A