



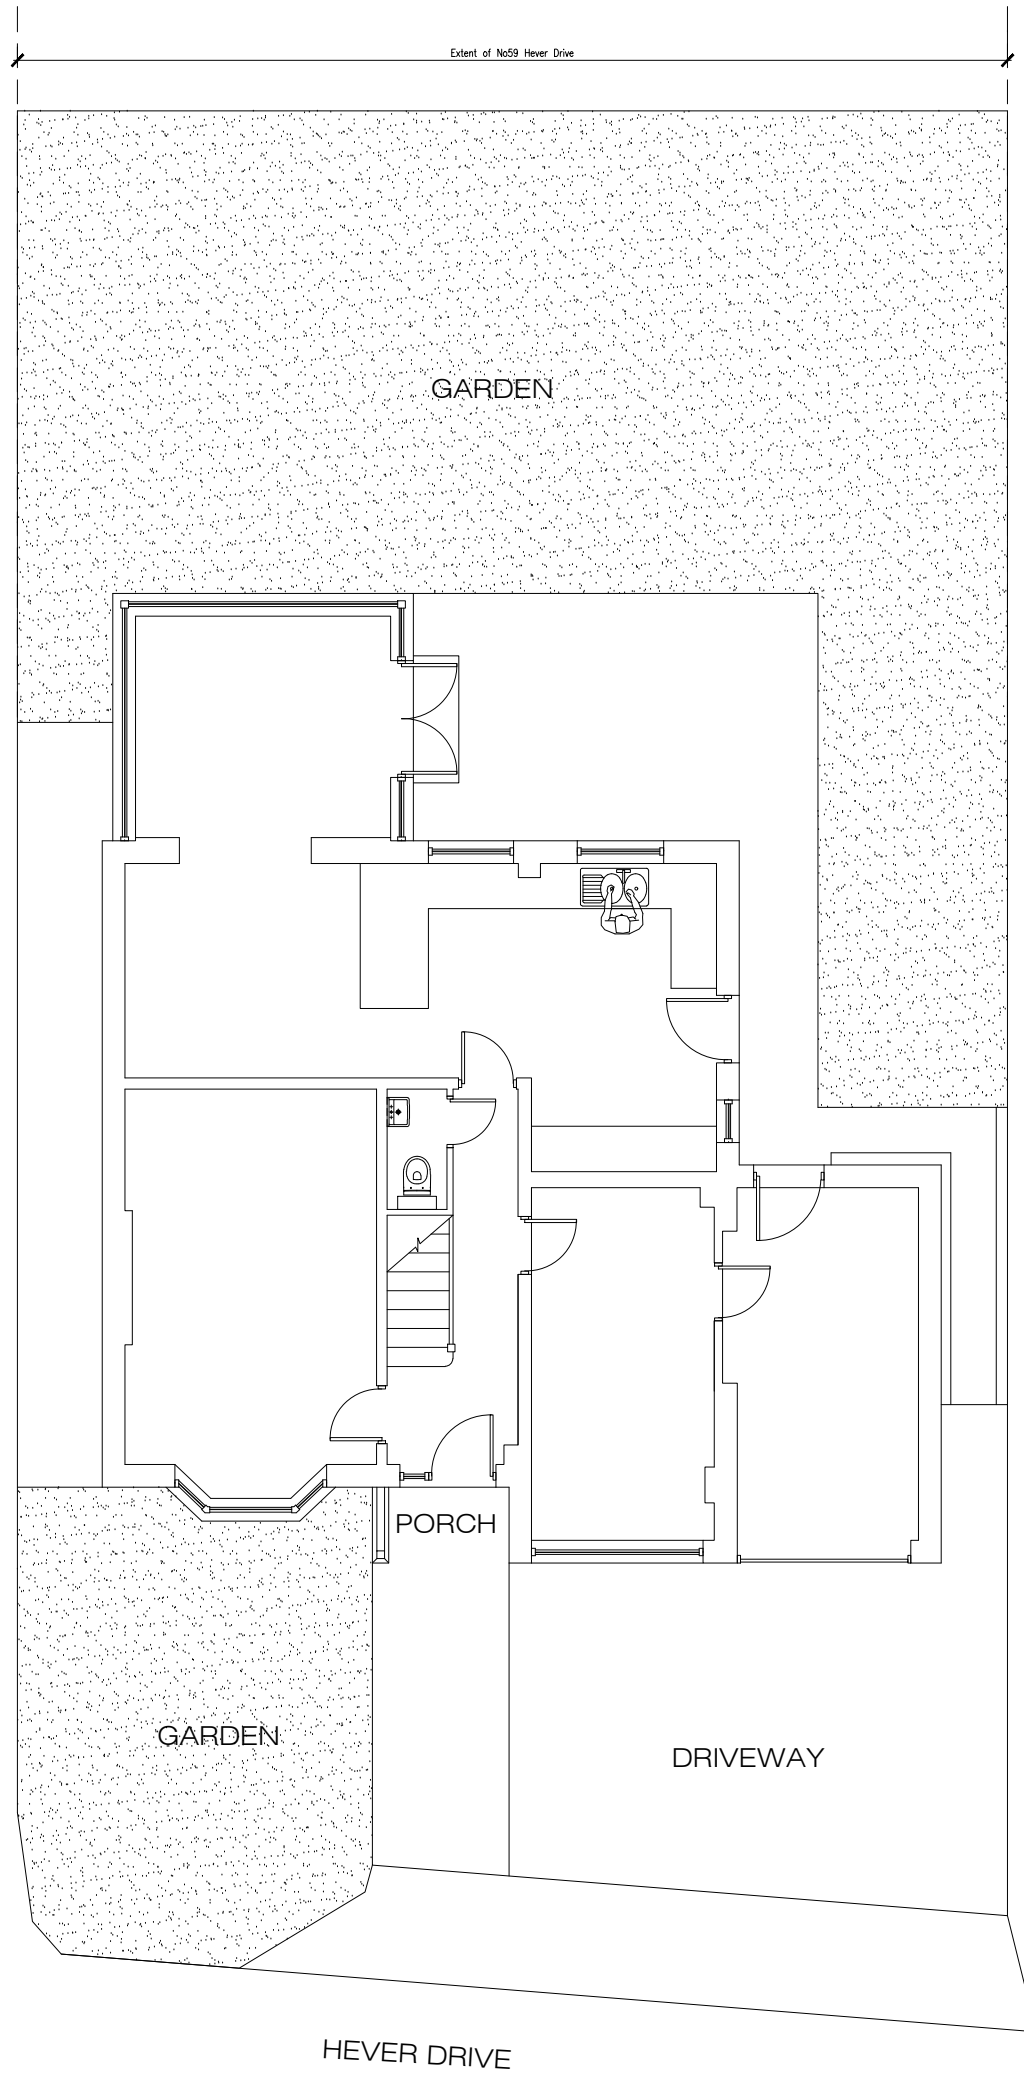

Existing Site Plan

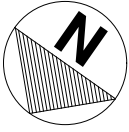

Project Title			
59 Hever Drive Halewood			
Drawing Title			
Existing Site Plan			
Scale	Date	Drawing Number	Rev.
1:100@ A3	March 21	HVD-001	