



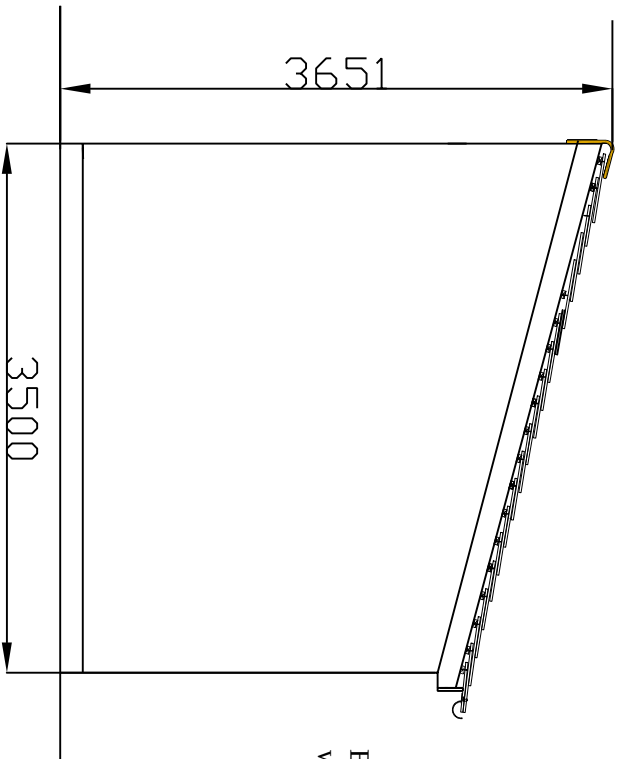


Brickwork to match or harmonise
with existing dwelling

PROPOSED SIDE ELEVATION

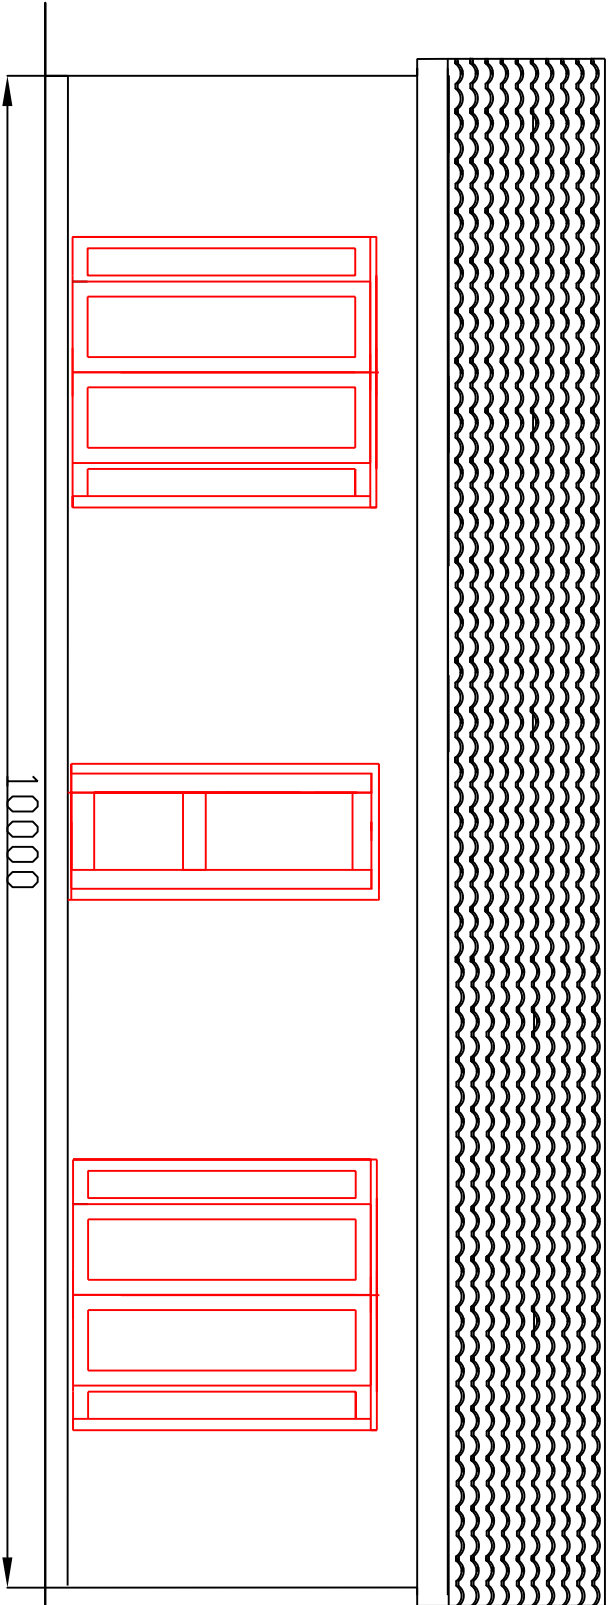


Roof tile suitable for 15 deg pitch to match existing dwelling roof
in colour

PROPOSED FRONT ELEVATION

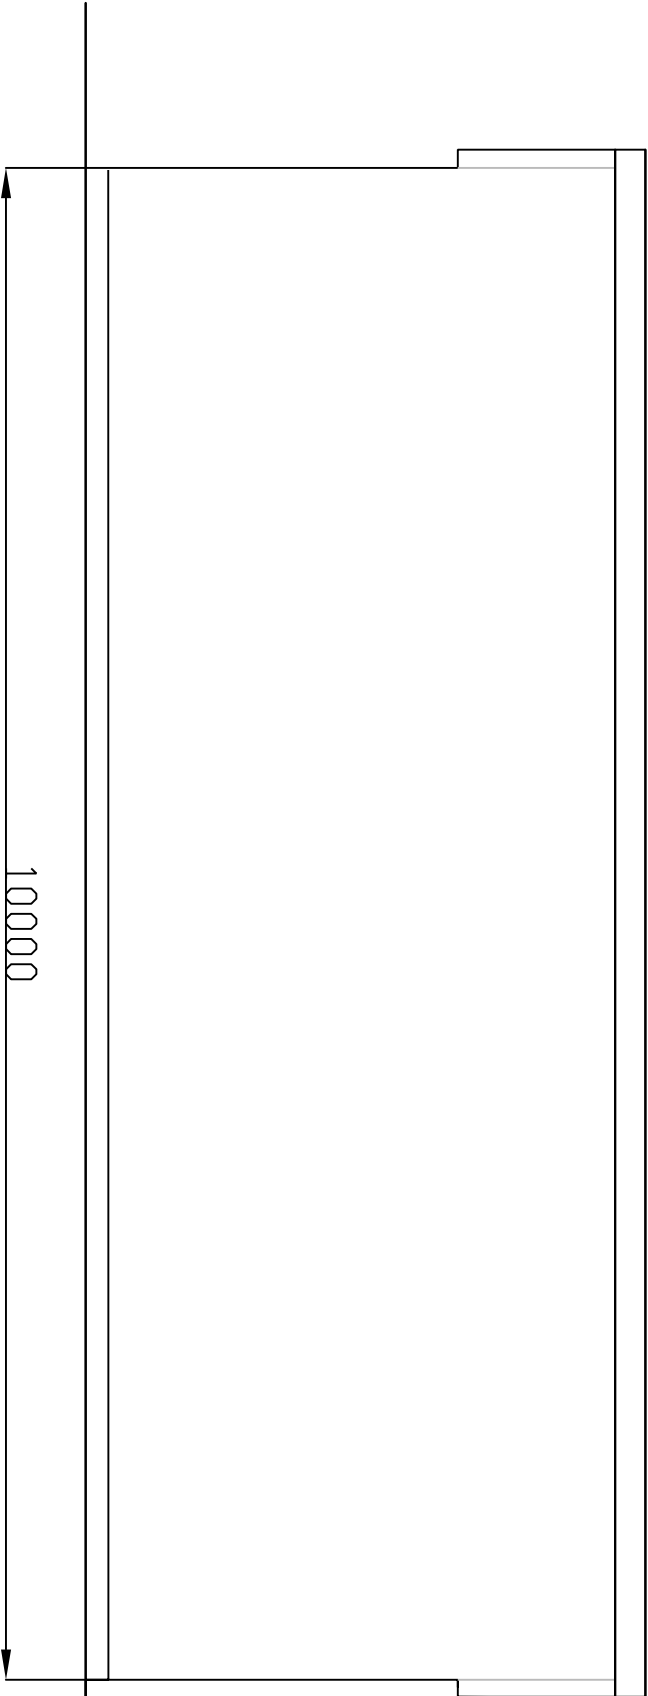

10000

PROPOSED REAR ELEVATION

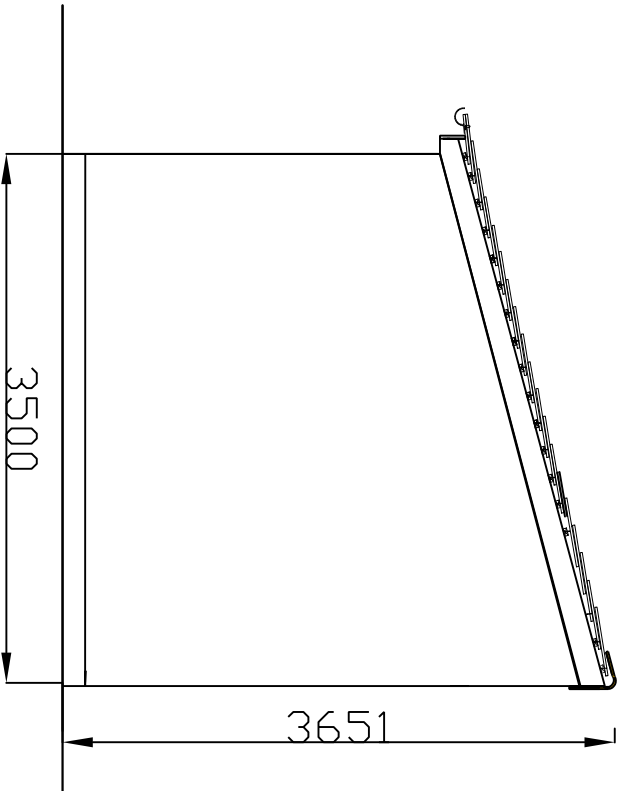

3500

PROPOSED SIDE ELEVATION

Scale : 1:50	Description : Proposed Detached Building
Date : April 22	Location : 5 Banner Hey whiston L35 3JS
Drwg No. ES/CAD/158	Drawn by Eric Smith M.C.I.O.B. mob. 07927 656 768 email eric.smith7794@yahoo.co.uk