




NOTES
All dimensions to be checked on site. Figured dimensions to be read in preference to scaled. Keith Davidson Partnership accepts no responsibility for any unauthorised amendments to the drawing and does not permit unauthorised copying of the drawing. This drawing is copyright and remains the property of Keith Davidson Partnership unless otherwise agreed.

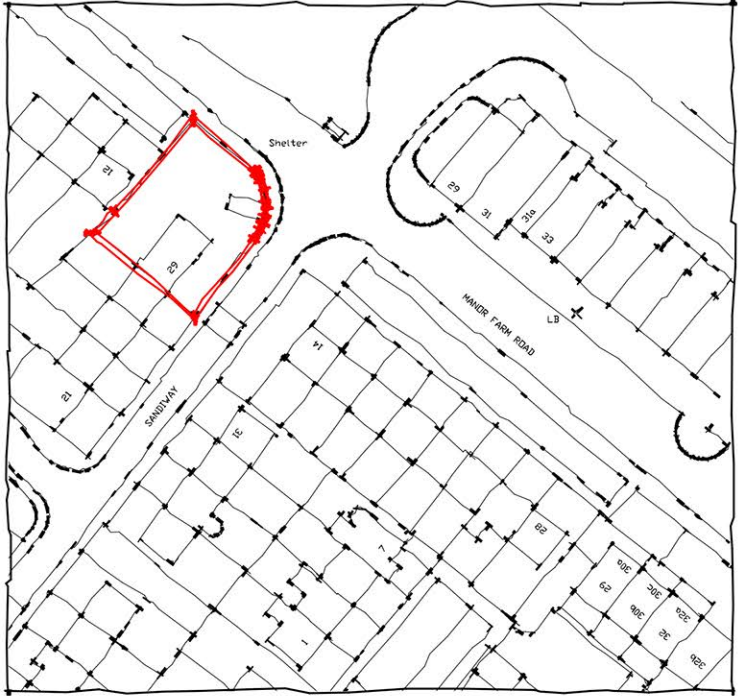

Location Plan Scale 1:1250

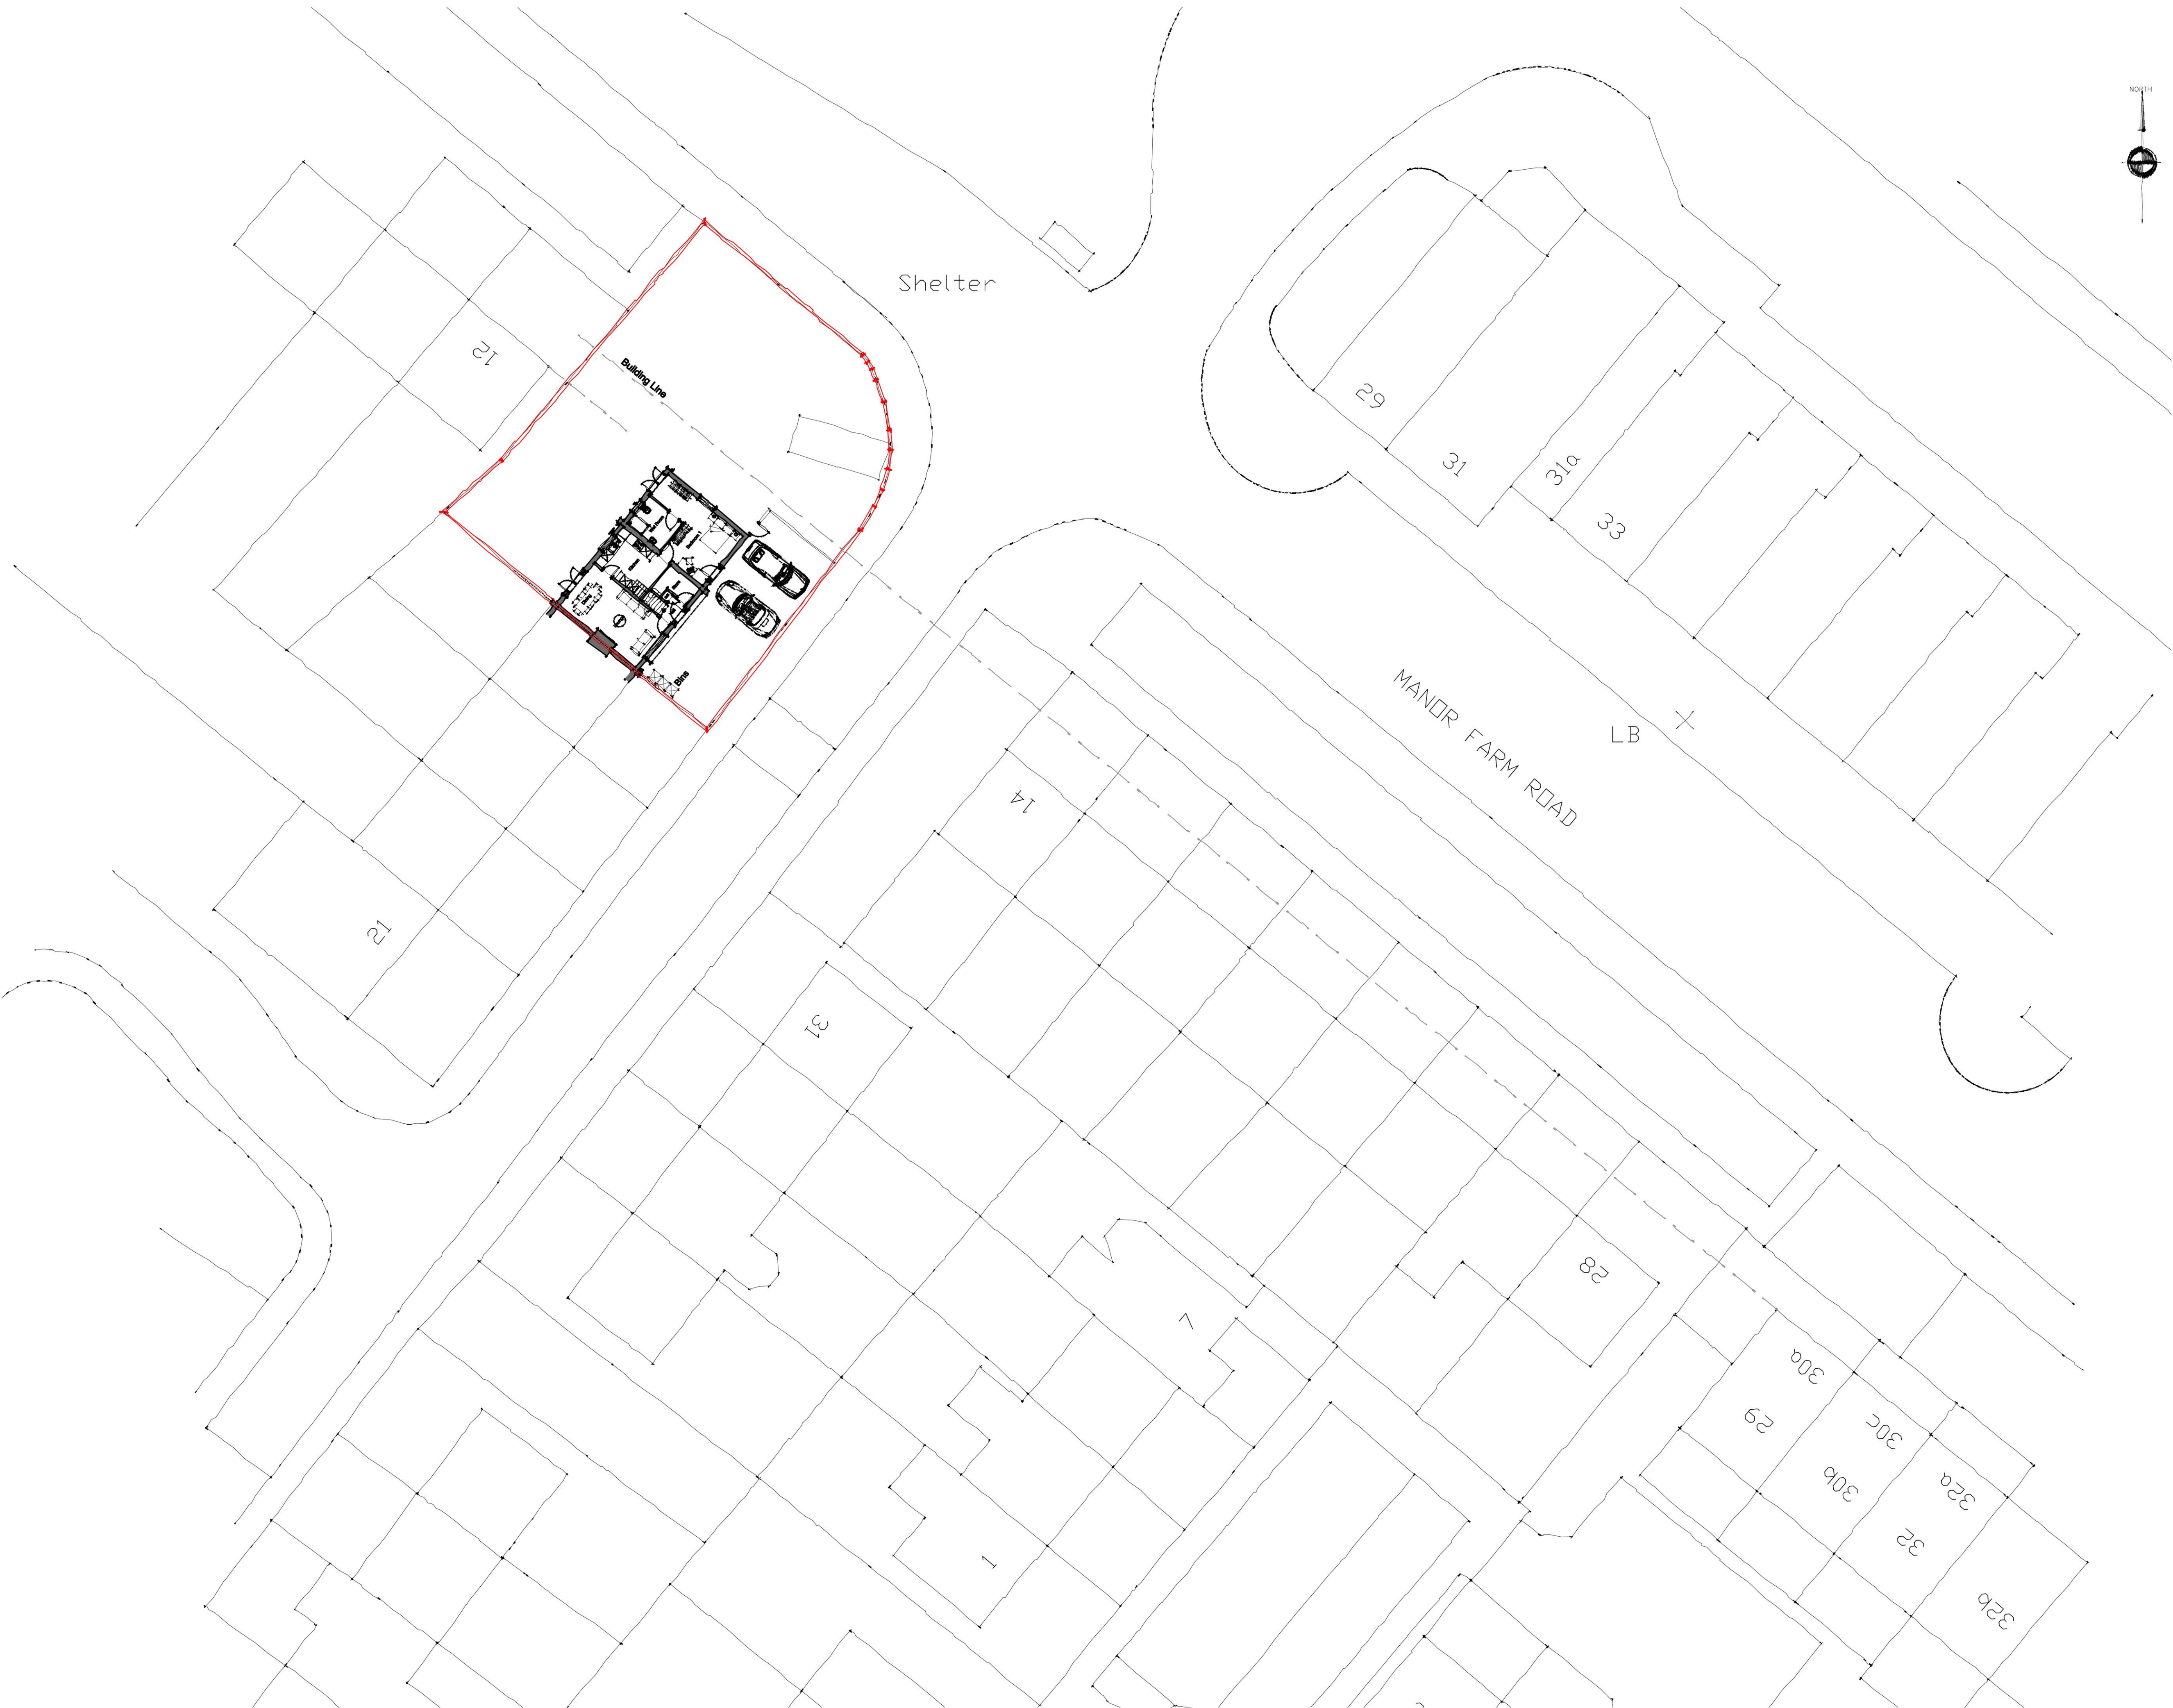

Existing Site Plan
Scale 1:200

 

Version	Amendment	Drawn & Date	Checked & Date	Approved & Date
KeithDavidsonPartnership				
13 Seymour Terrace Seymour Street Liverpool L3 5PE		Telephone : +44 (0) 151 709 1777 Email : info@keithdavidsonpartnership.com Web : keithdavidsonpartnership.com		
Internal Project Number				
GEN				
Client				
Patrick Murray				
Project Name				
29 Sandway, Huyton, Liverpool, L36 0UN				
Drawing Title				
Existing Site Plan				
Scale 1:200	Original Size A1	Planning		
Date 16.03.21	Drawn CW	Checked GNP	Approved GNP	Status -
Drawing Number				Revision -
200				