




NOTES
All dimensions to be checked on site. Figured dimensions to be read in preference to scaled. Keith Davidson Partnership accepts no responsibility for any unauthorised amendments to the drawing and does not permit unauthorised copying of the drawing. This drawing is copyright and remains the property of Keith Davidson Partnership, unless otherwise agreed.

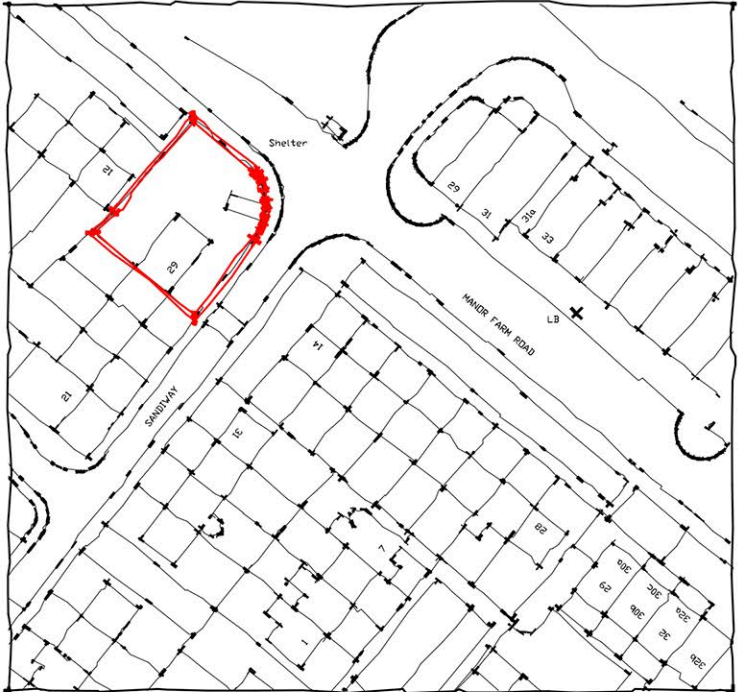

Location Plan Scale 1:1250

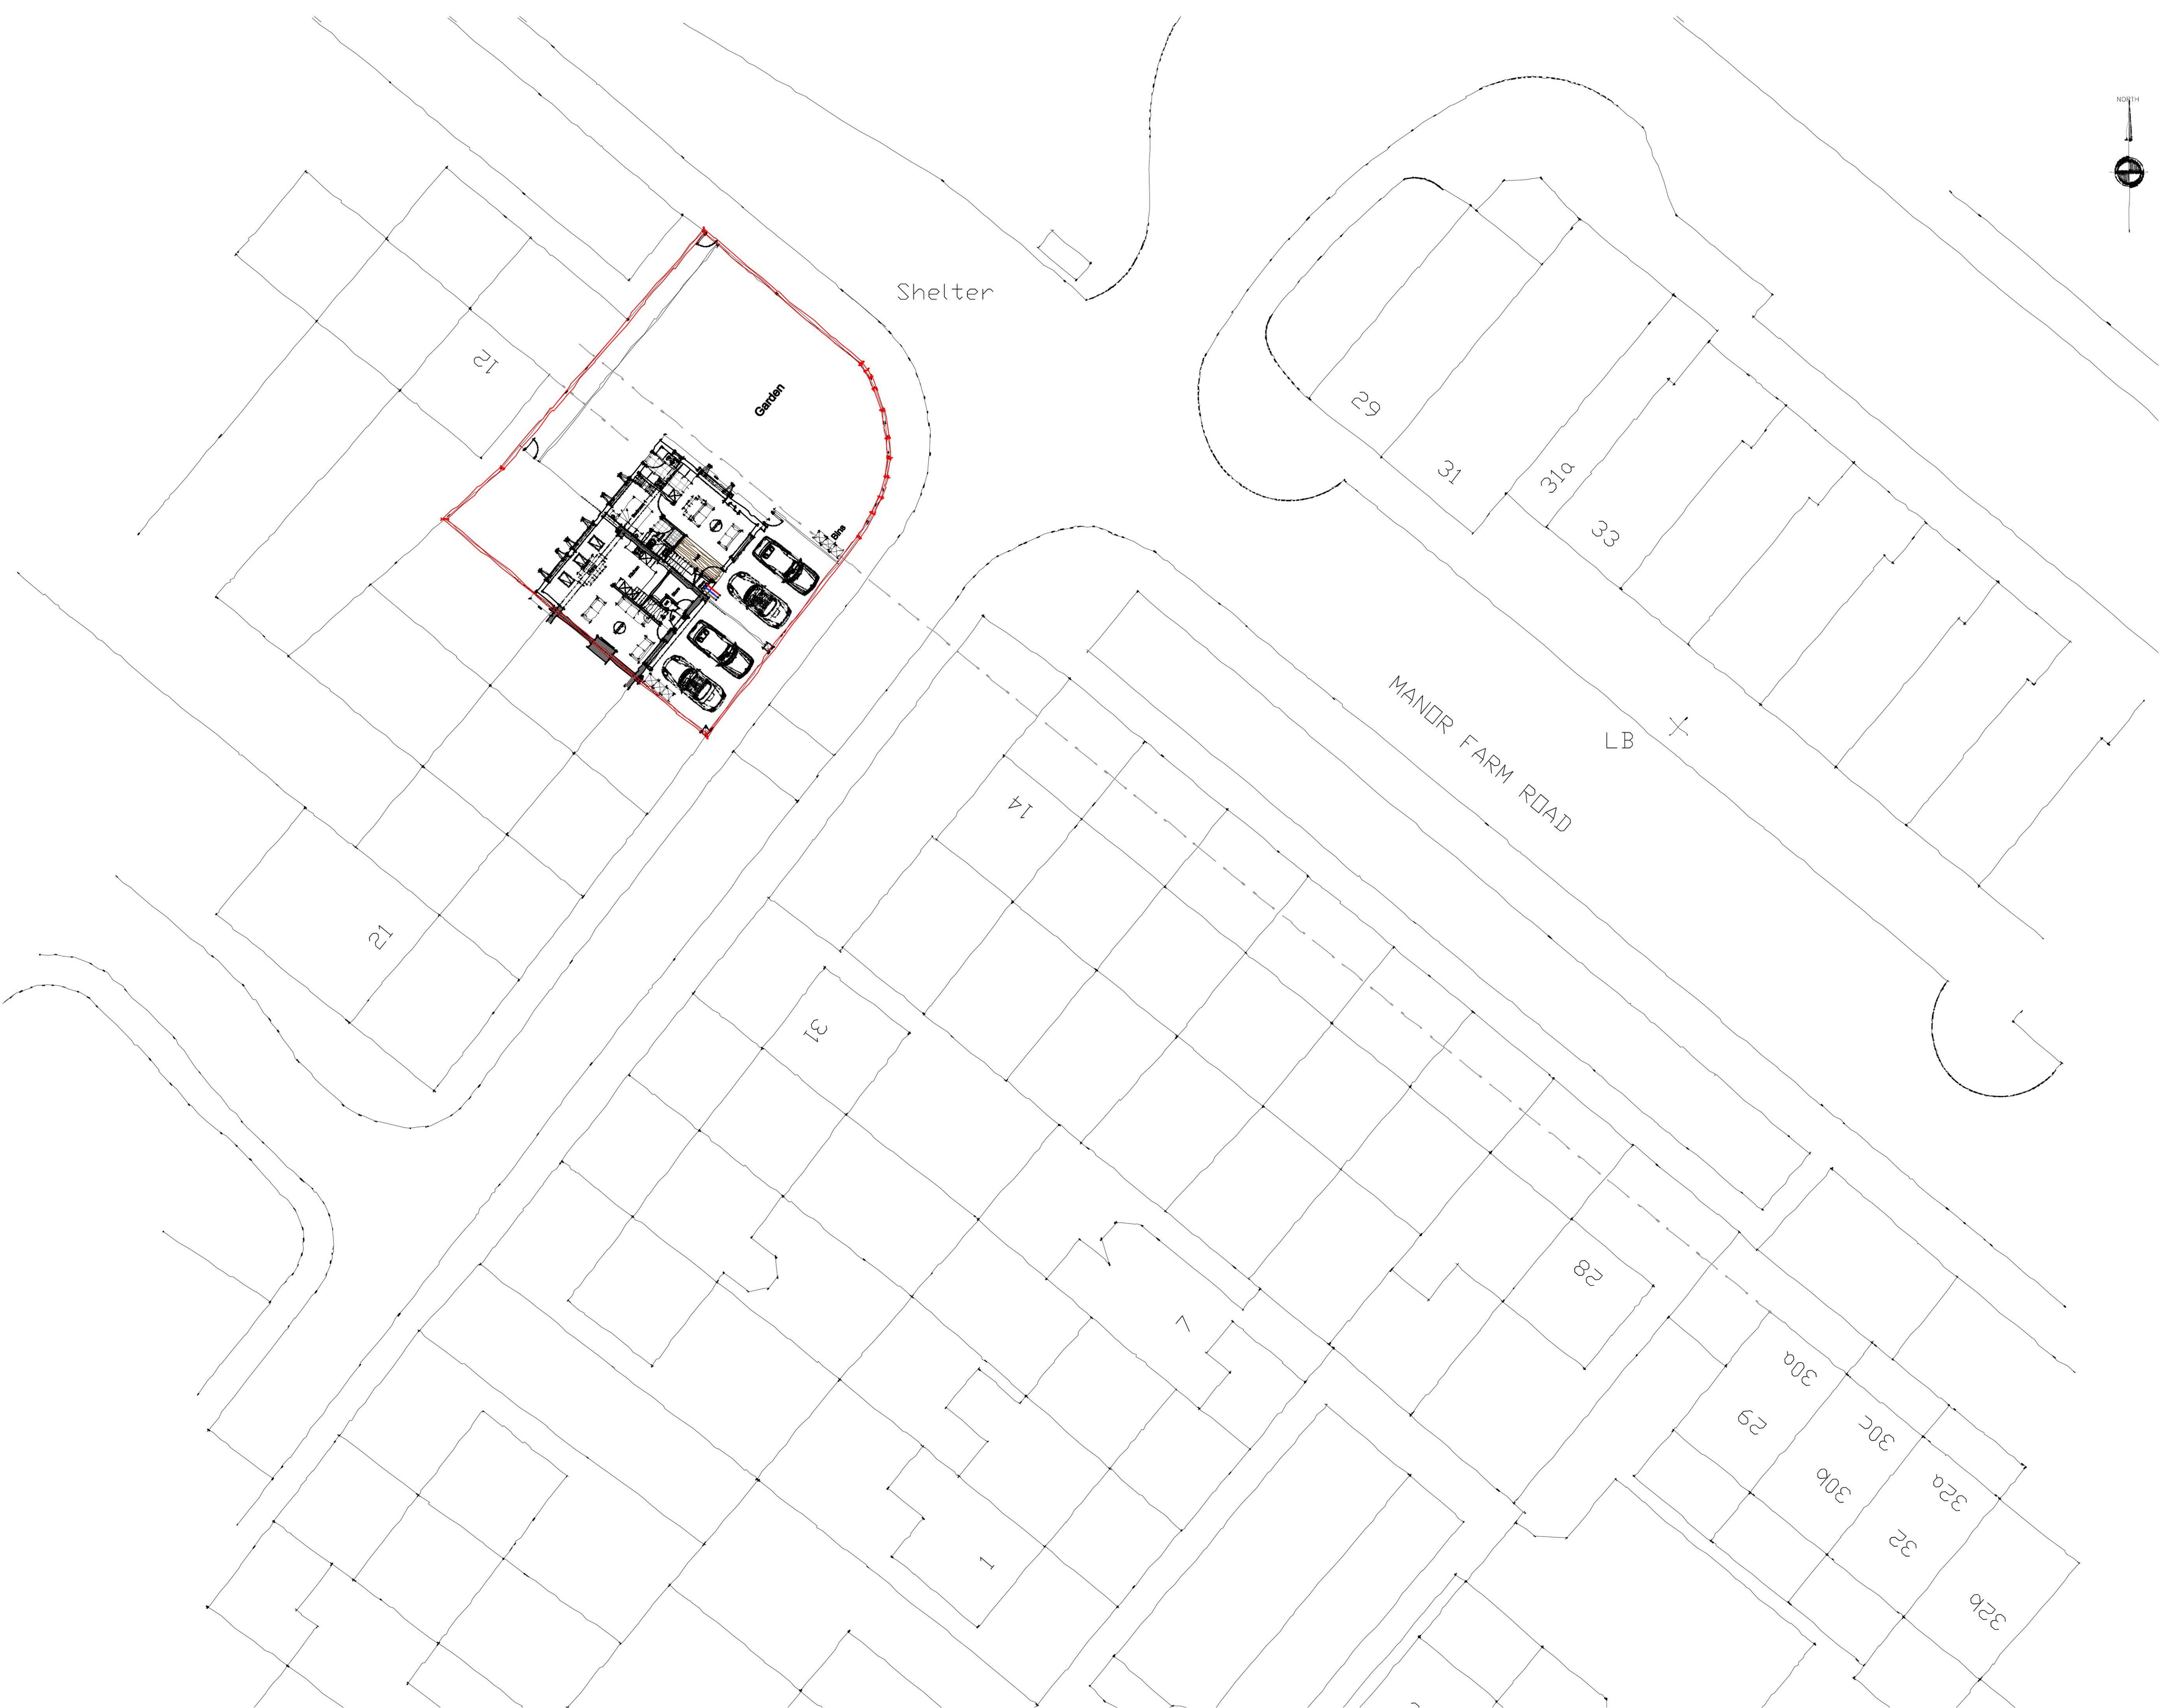

Proposed Site Plan
Scale 1:200

 

Version	Amendment	Drawn & Date	Checked & Date	Approved & Date
KeithDavidsonPartnership 13 Seymour Terrace Seymour Street Liverpool L3 6PE Telephone : +44 (0) 151 709 1777 Email : info@keithdavidsonpartnership.com Web : keithdavidsonpartnership.com				
Internal Project Number GEN				
Client Patrick Murray				
Project Name 29 Sandway, Huyton, Liverpool, L36 0UN				
Drawing Title Proposed Site Plan				
Scale 1:200	Original Size A1	Planning		
Date 18.03.21	Drawn CW	Checked GNP	Approved GNP	Status Revision
Drawing Number 201				