




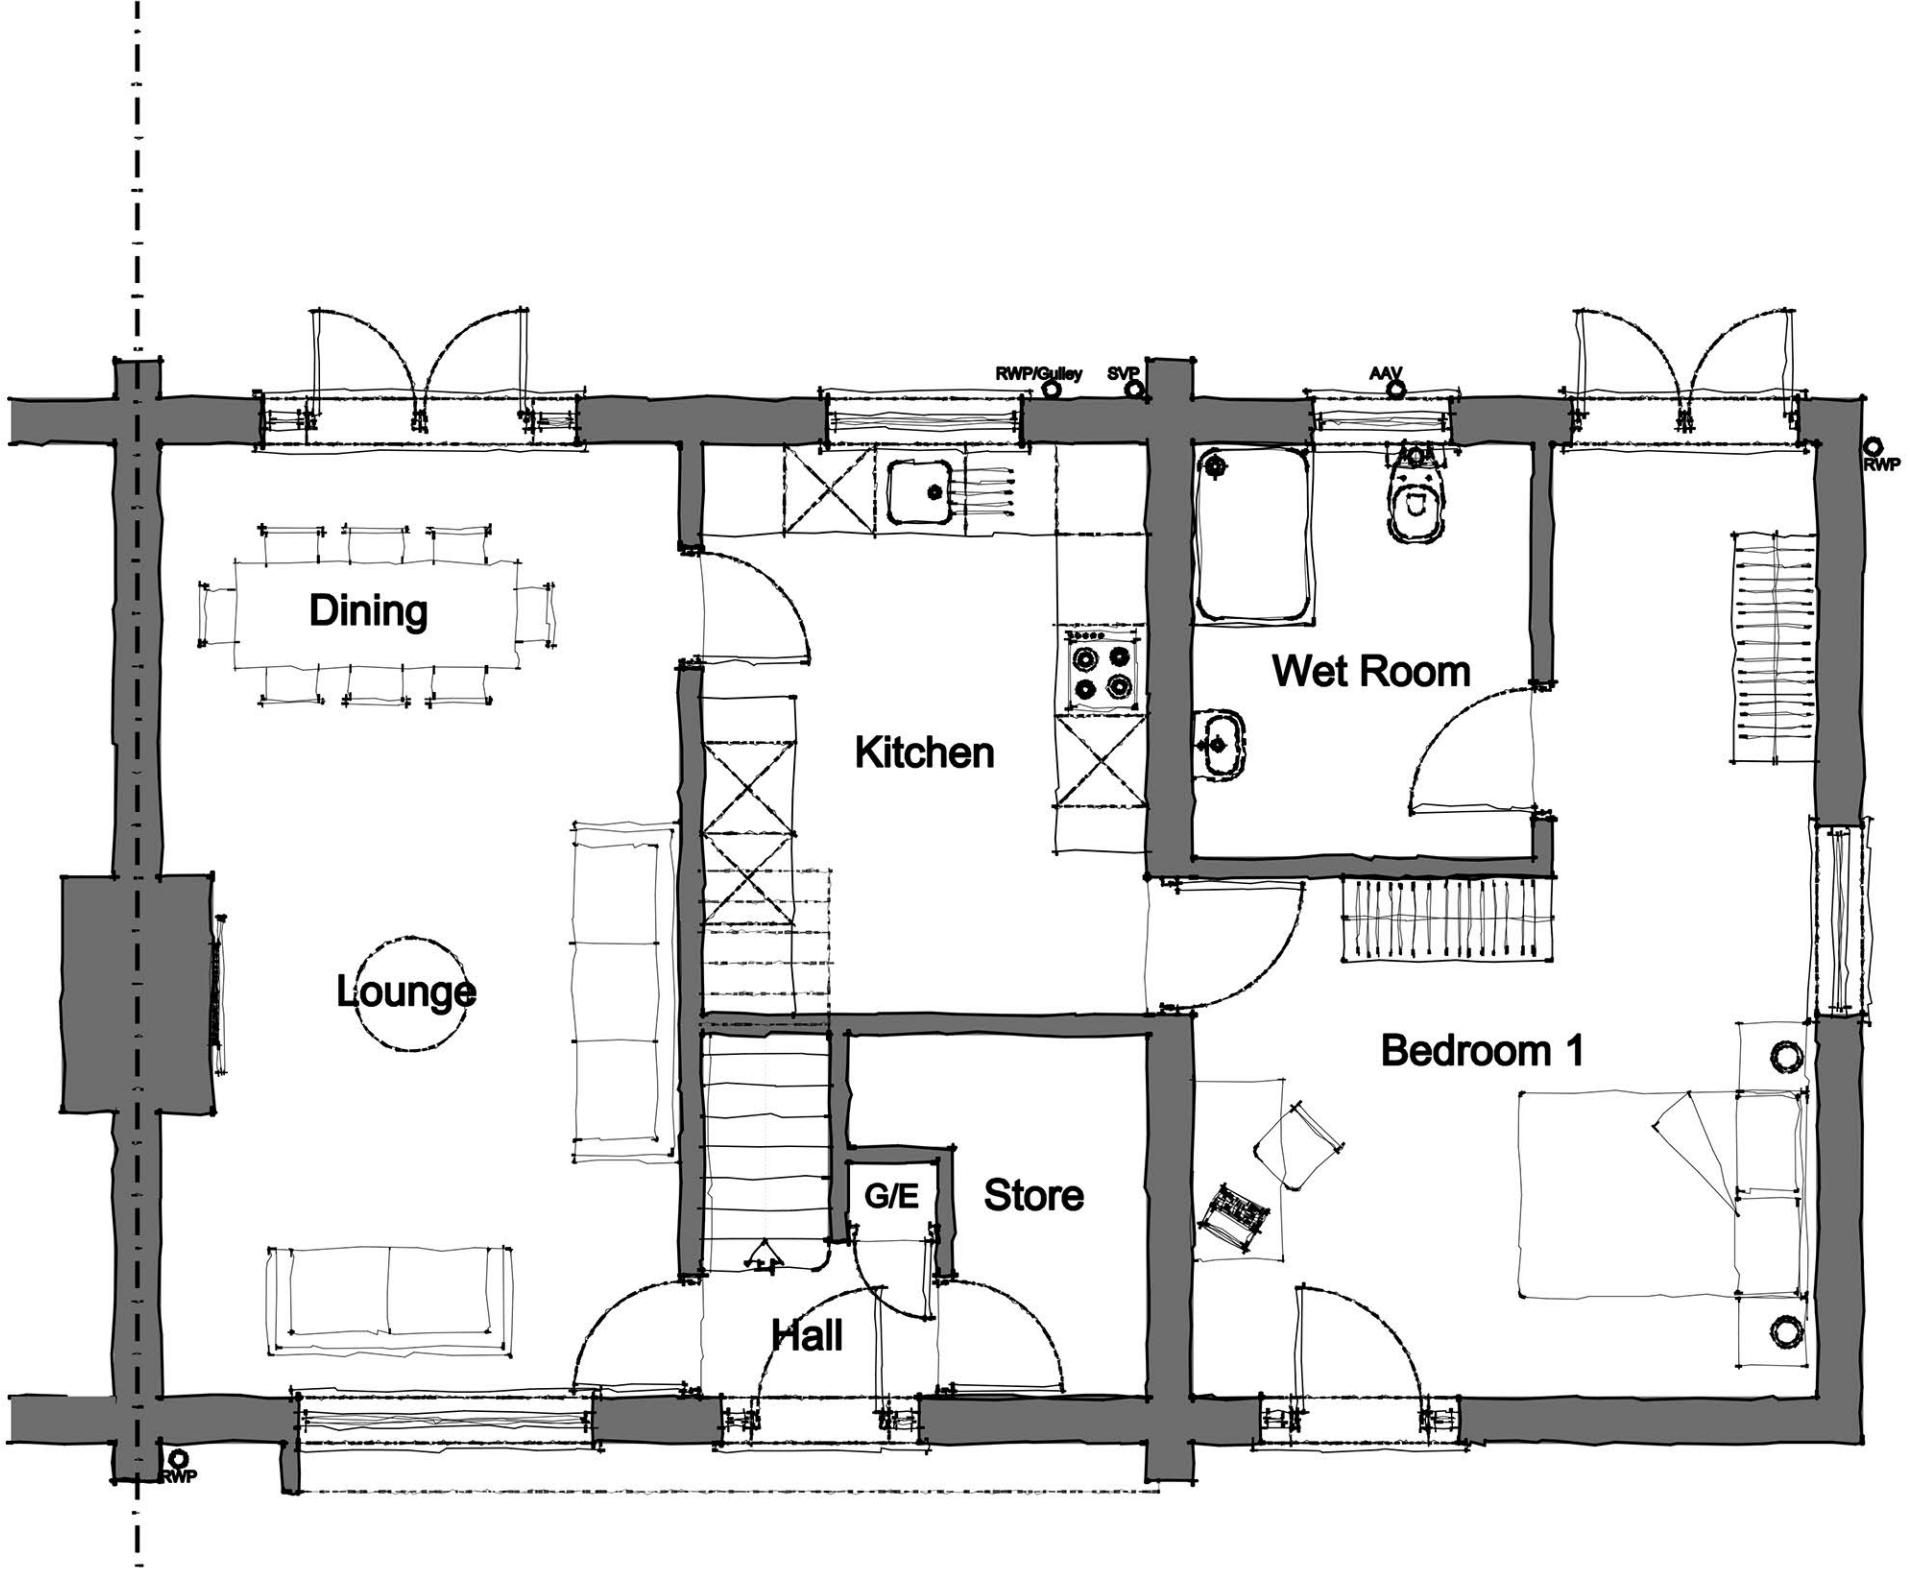


Existing Ground Floor Plan
Scale 1:50

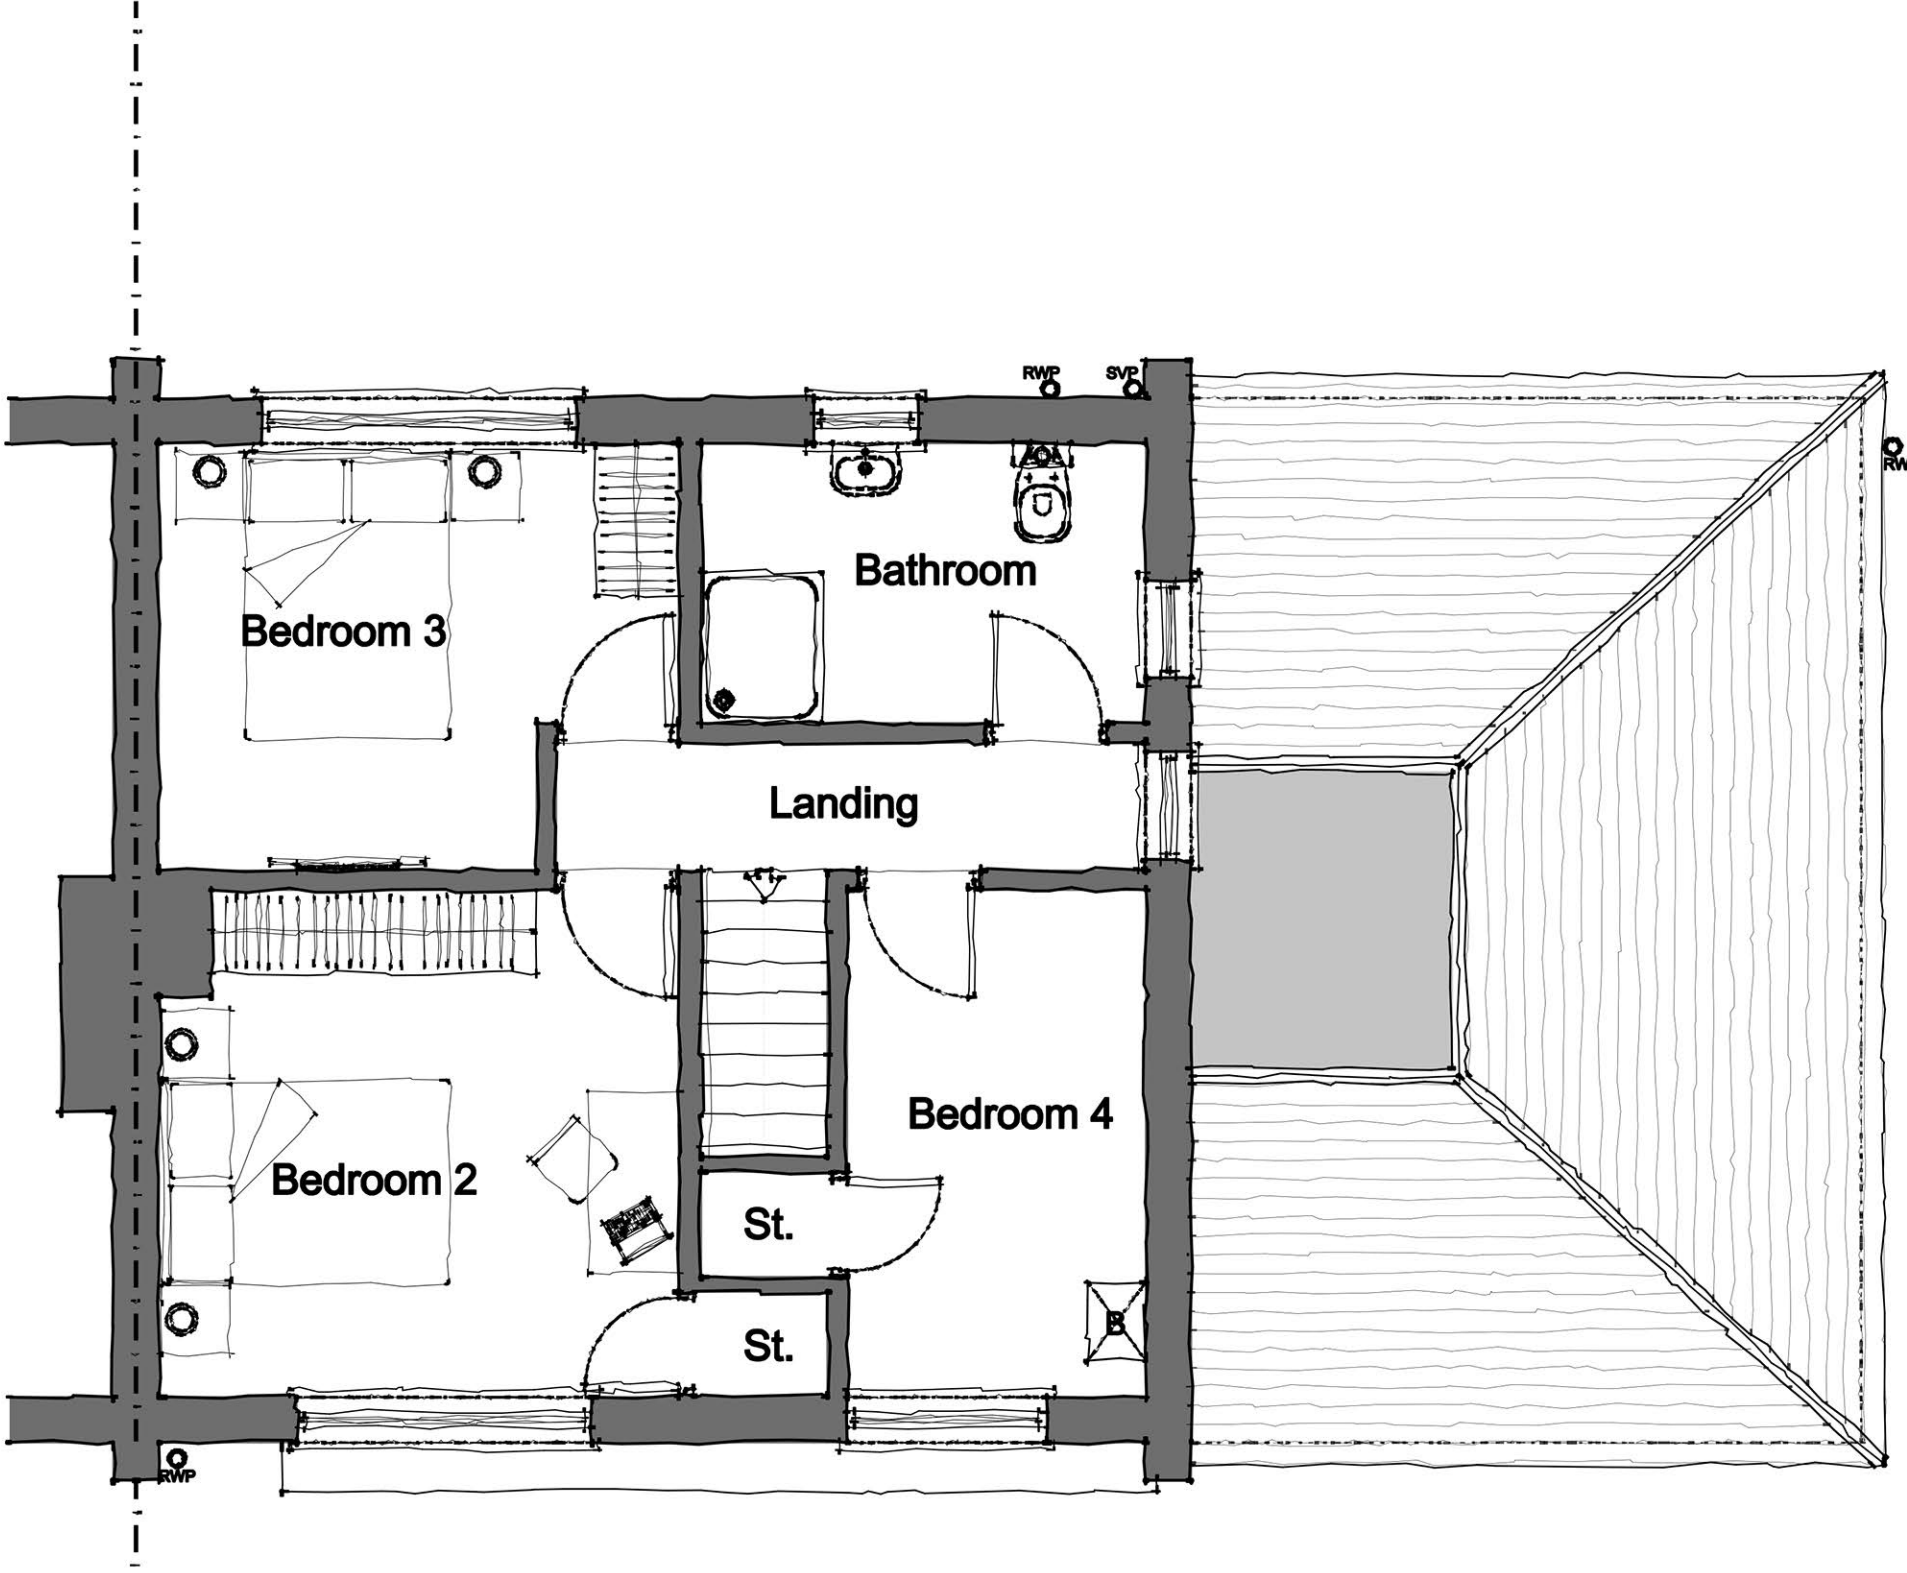


Existing First Floor Plan
Scale 1:50

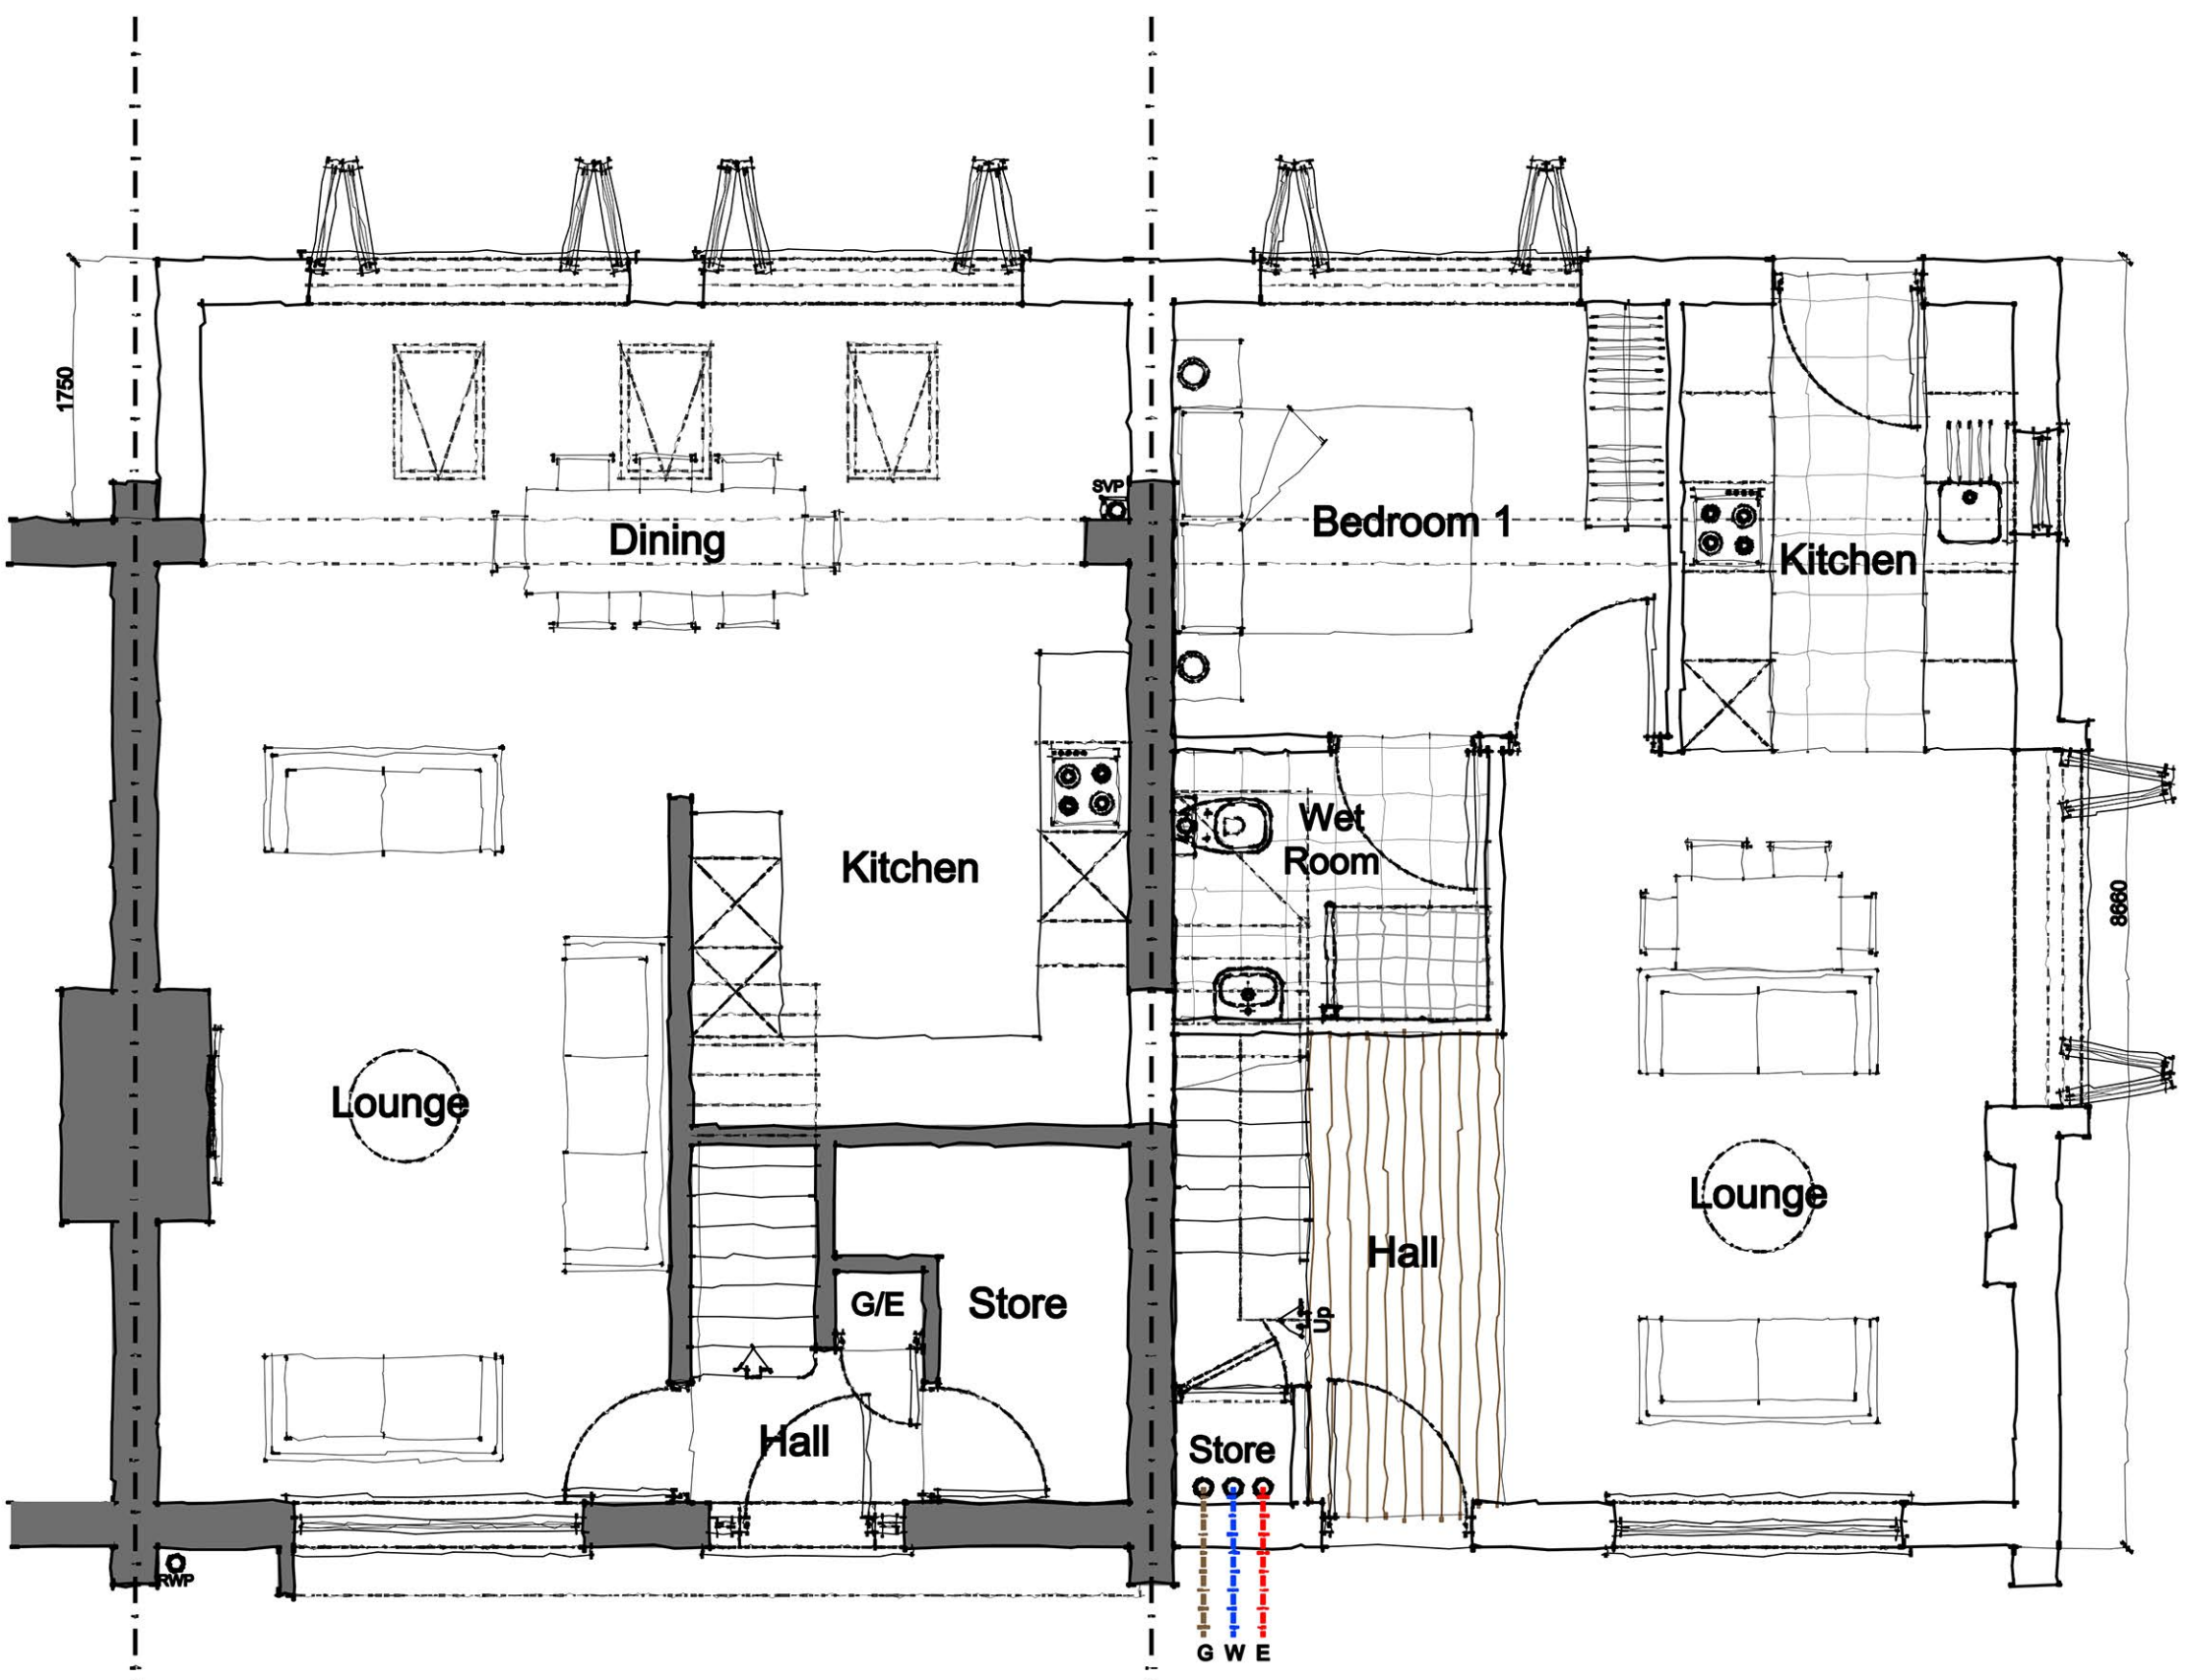

Proposed Ground Floor Plan
Scale 1:50

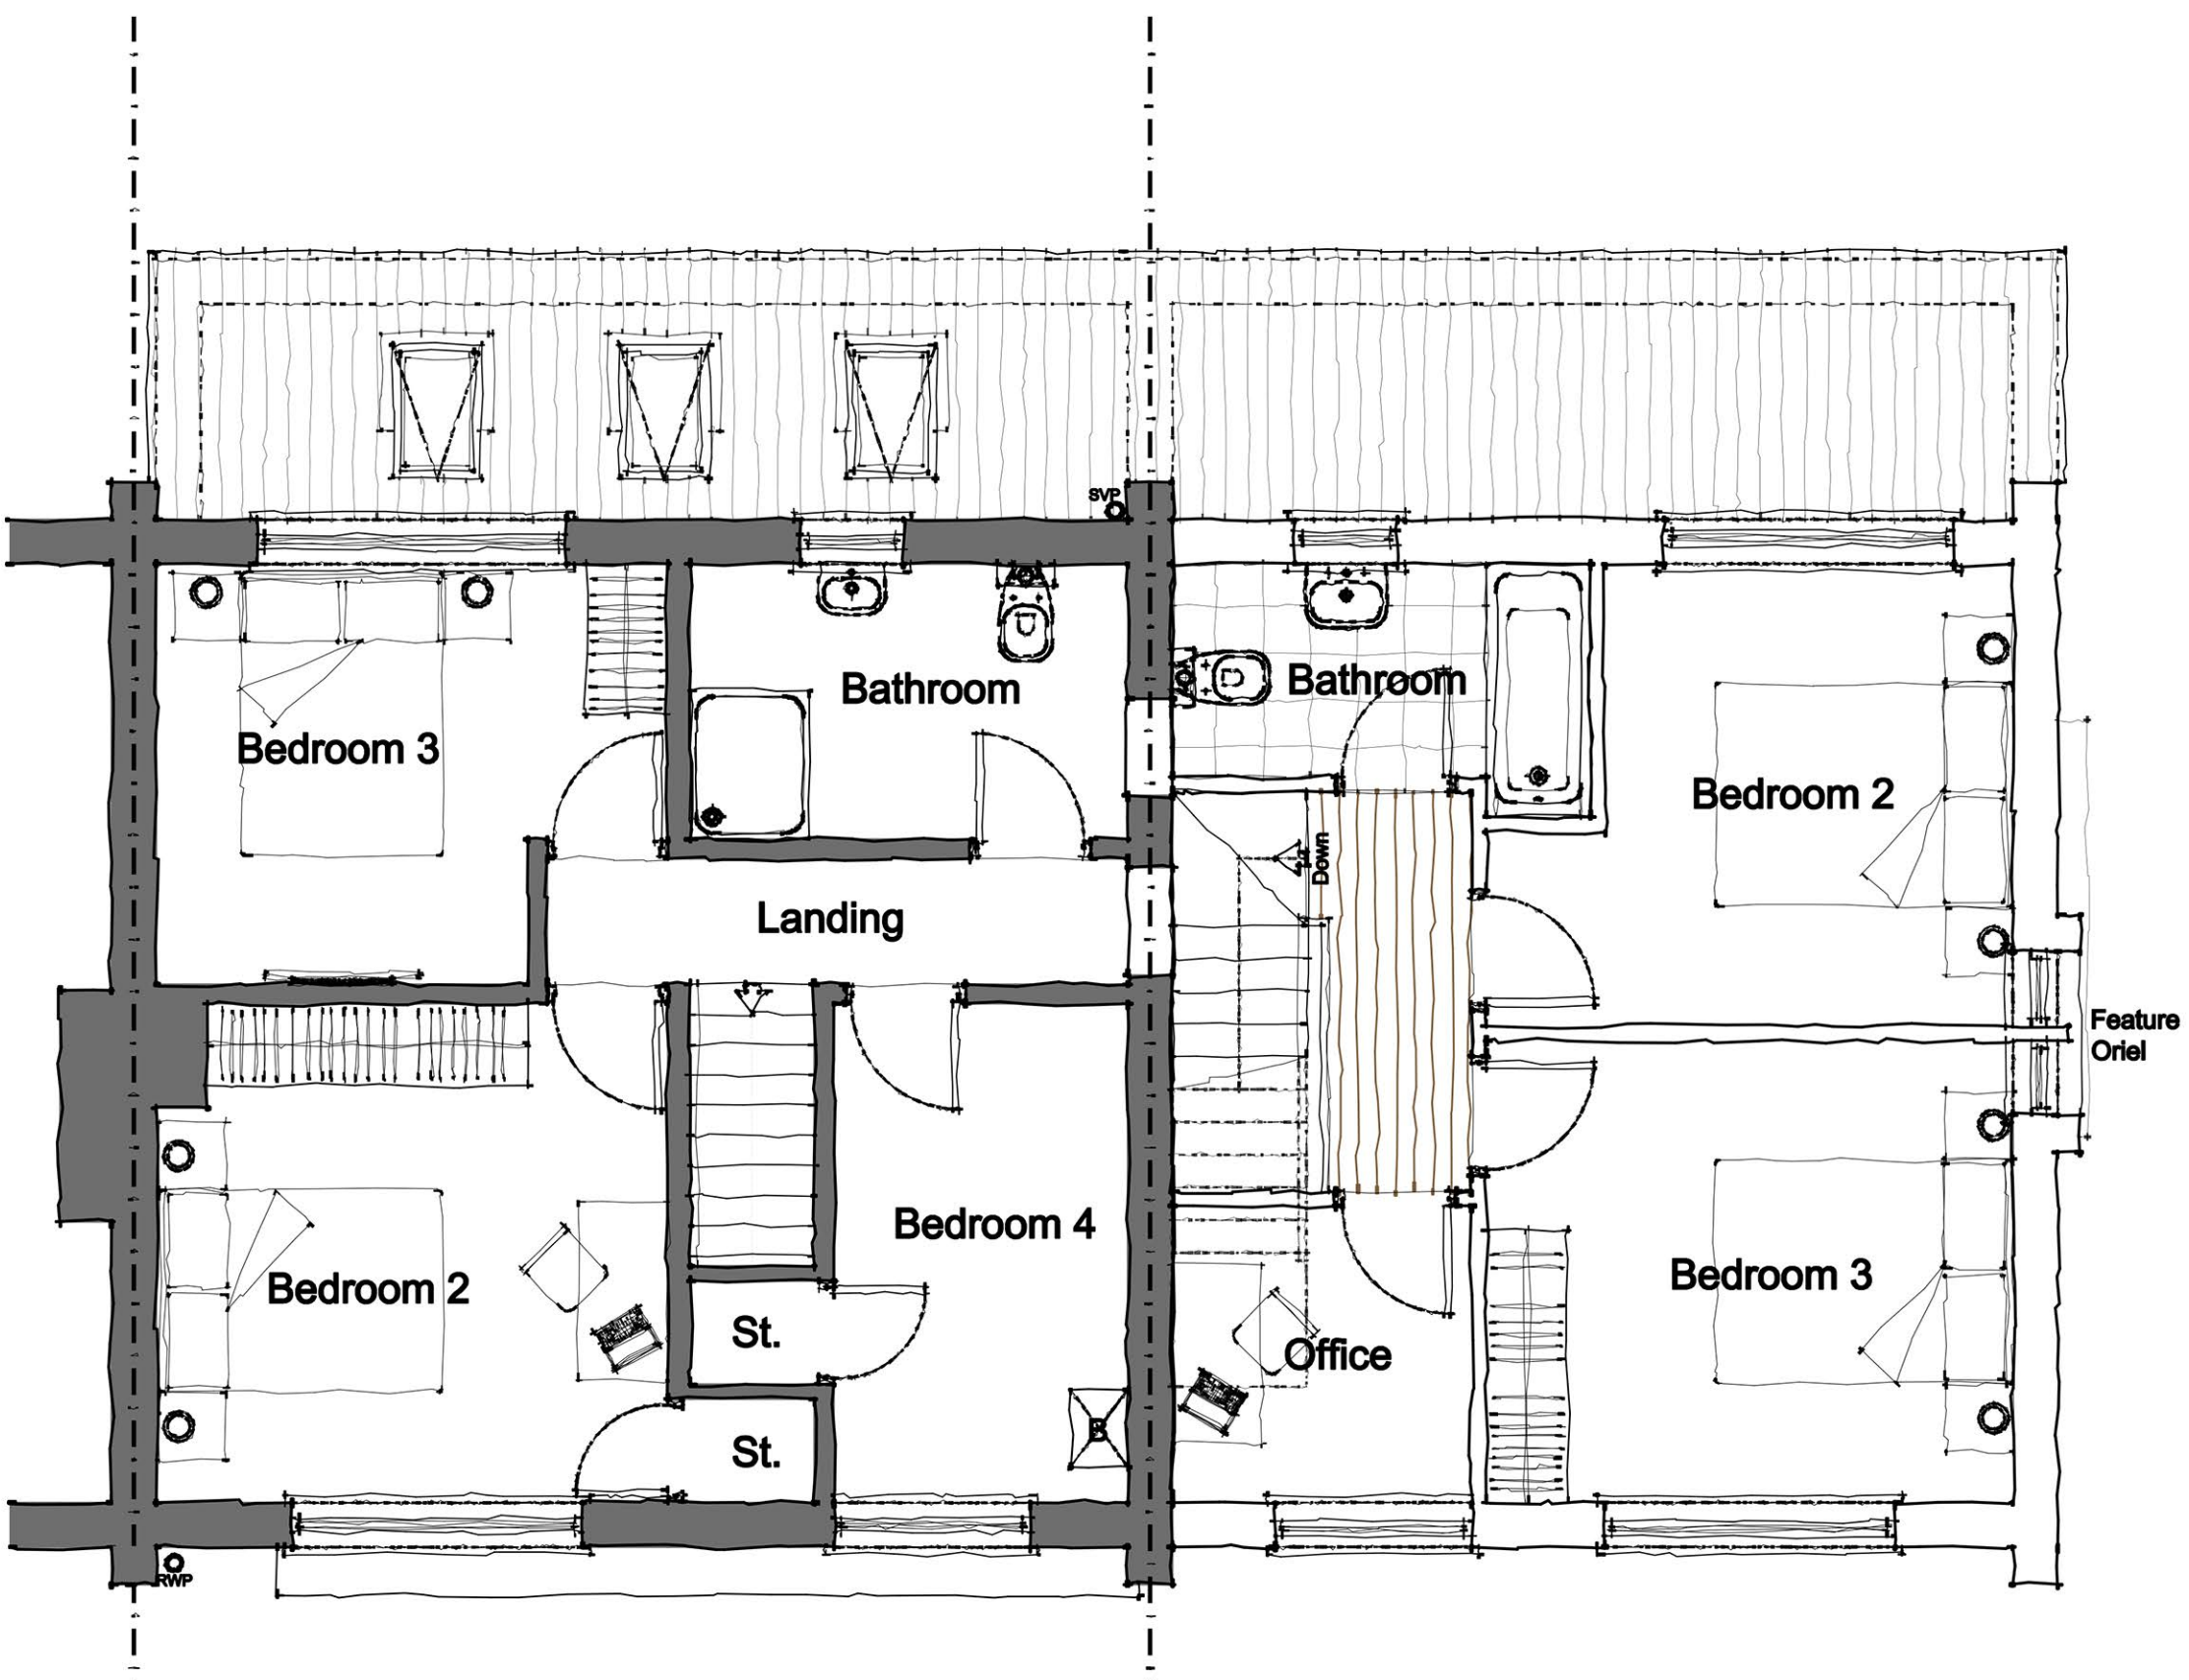

Proposed First Floor Plan
Scale 1:50

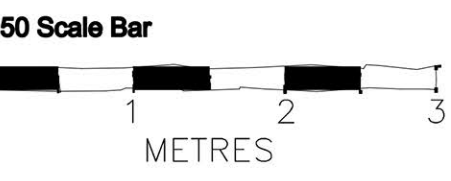

Version	Amendment	Drawn & Date	Checked & Date	Approved & Date
KeithDavidsonPartnership				
13 Seymour Terrace Seymour Street Liverpool L3 5PE				
Telephone : +44 (0) 151 709 1777 Email : info@keithdavidsonpartnership.com Web : keithdavidsonpartnership.com				
Internal Project Number				
GEN				
Client				
Patrick Murray				
Project Name				
29 Sandway, Huyton, Liverpool, L36 0UN				
Drawing Title				
Existing & Proposed Plans				
Scale 1:50	Original Size A1	Planning		
Date 16.03.21	Drawn CW	Checked GNP	Approved GNP	Status
Drawing Number				Revision
202				