



NOTES
All dimensions to be checked on site. Figured dimensions to be read in preference to scaled. Keith Davidson Partnership accepts no responsibility for any unauthorised amendments to the drawing and does not permit unauthorised copying of the drawing. This drawing is copyright and remains the property of Keith Davidson Partnership, unless otherwise agreed.

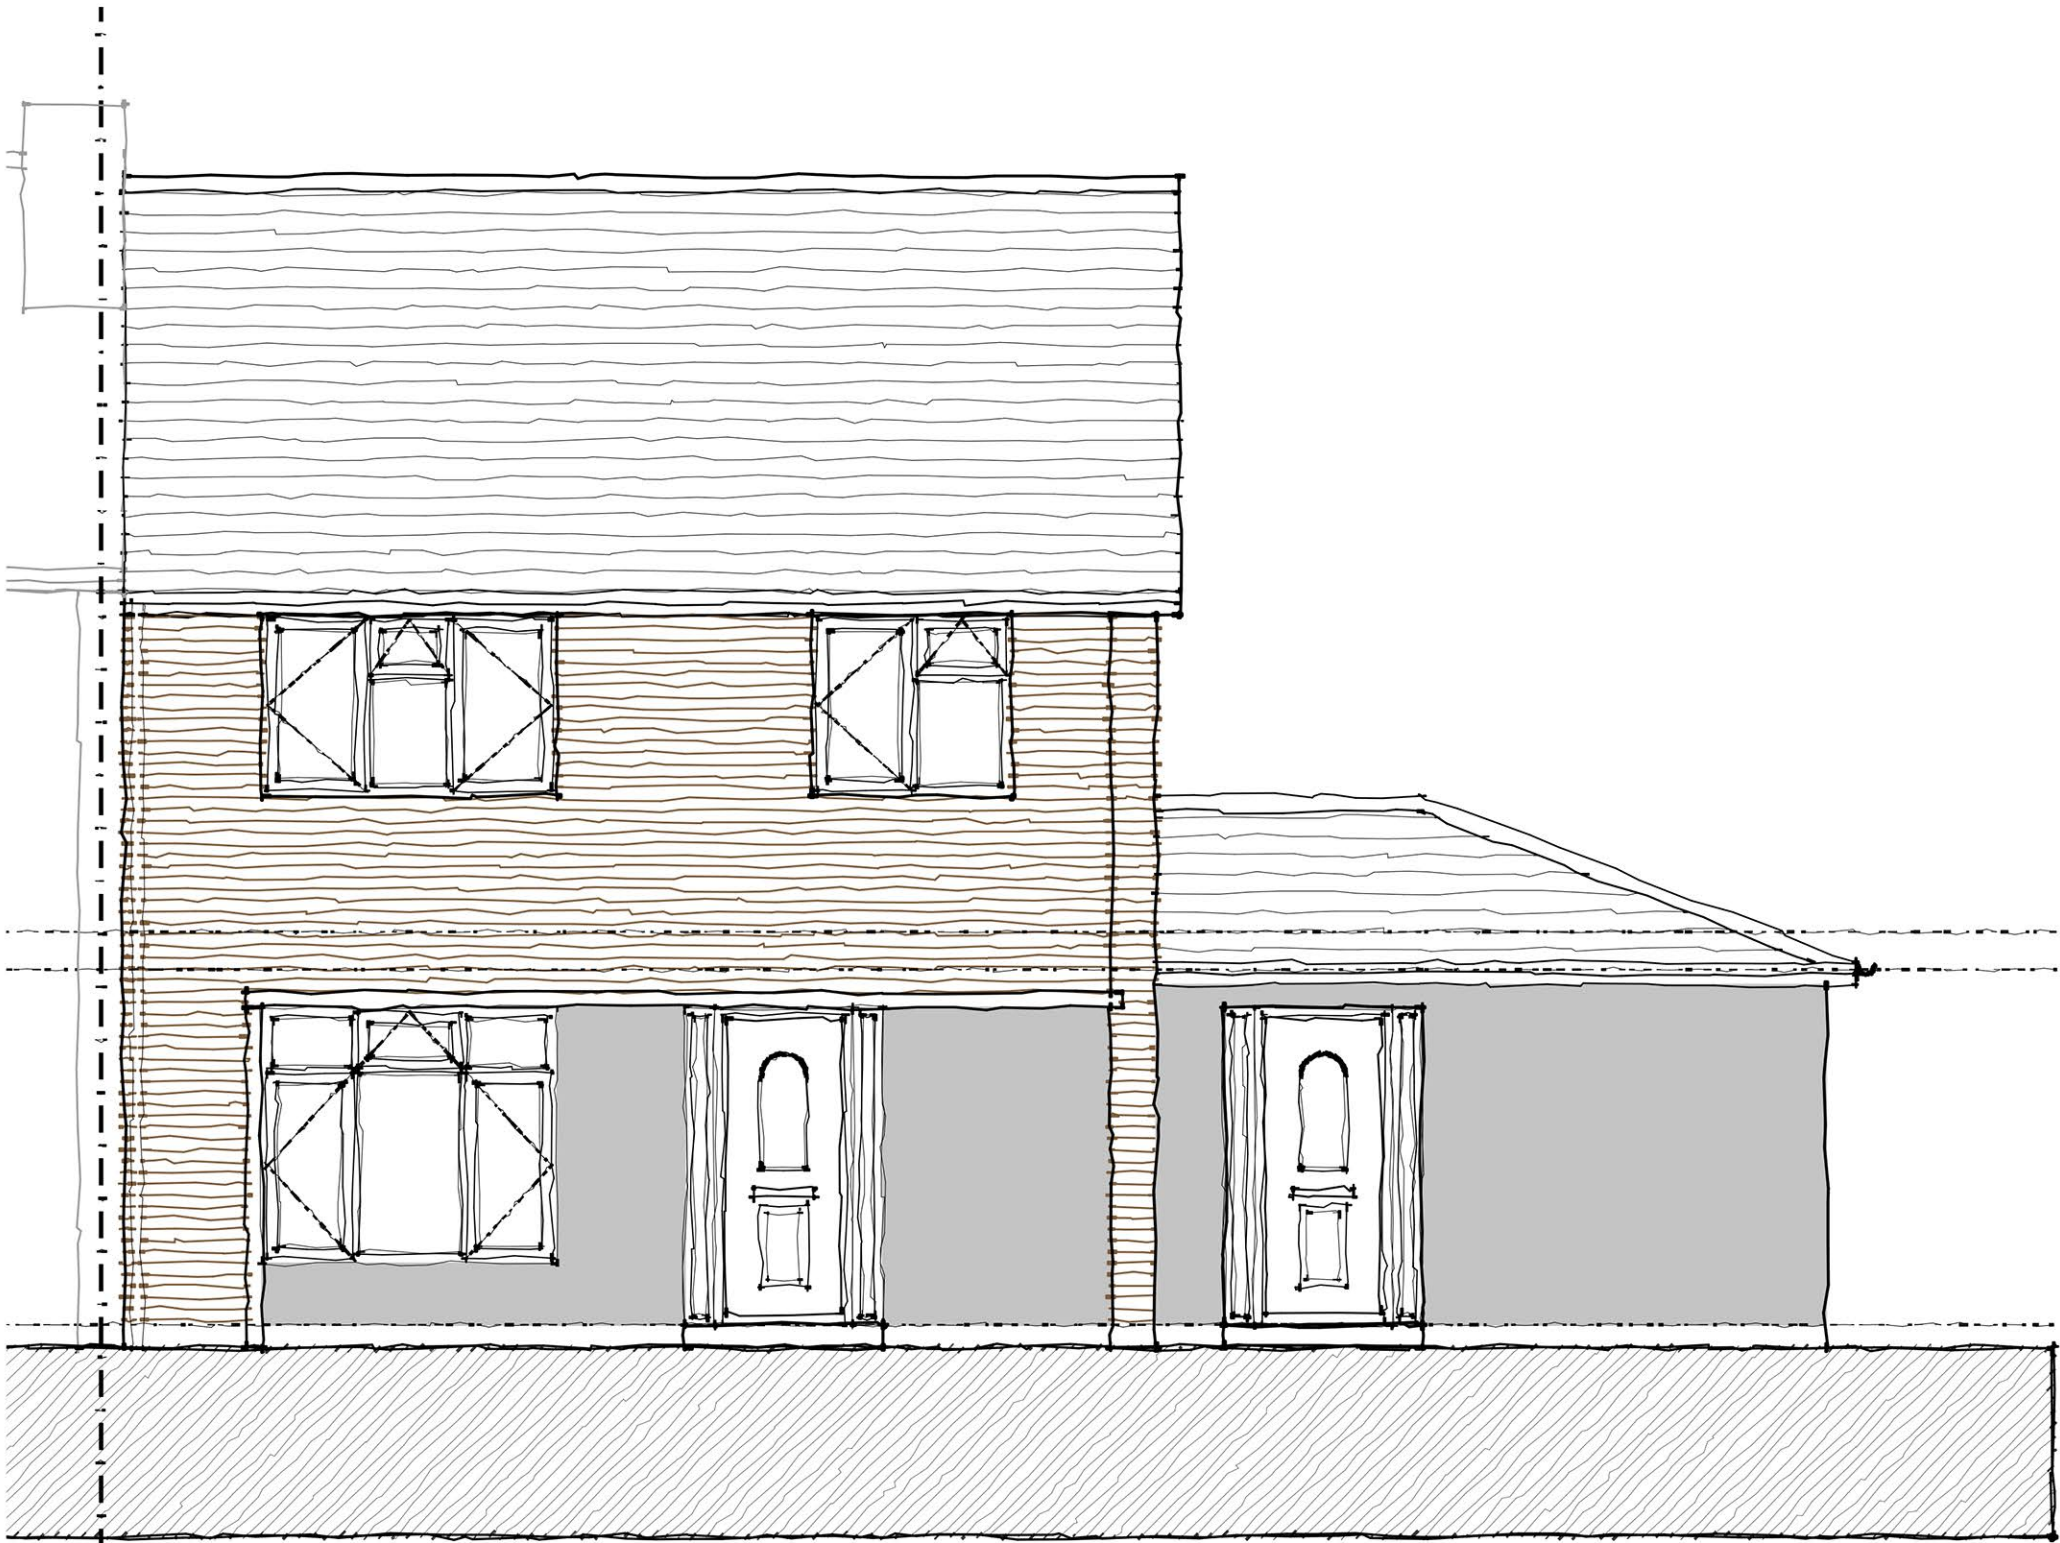


Existing Front Elevation
Scale 1:50

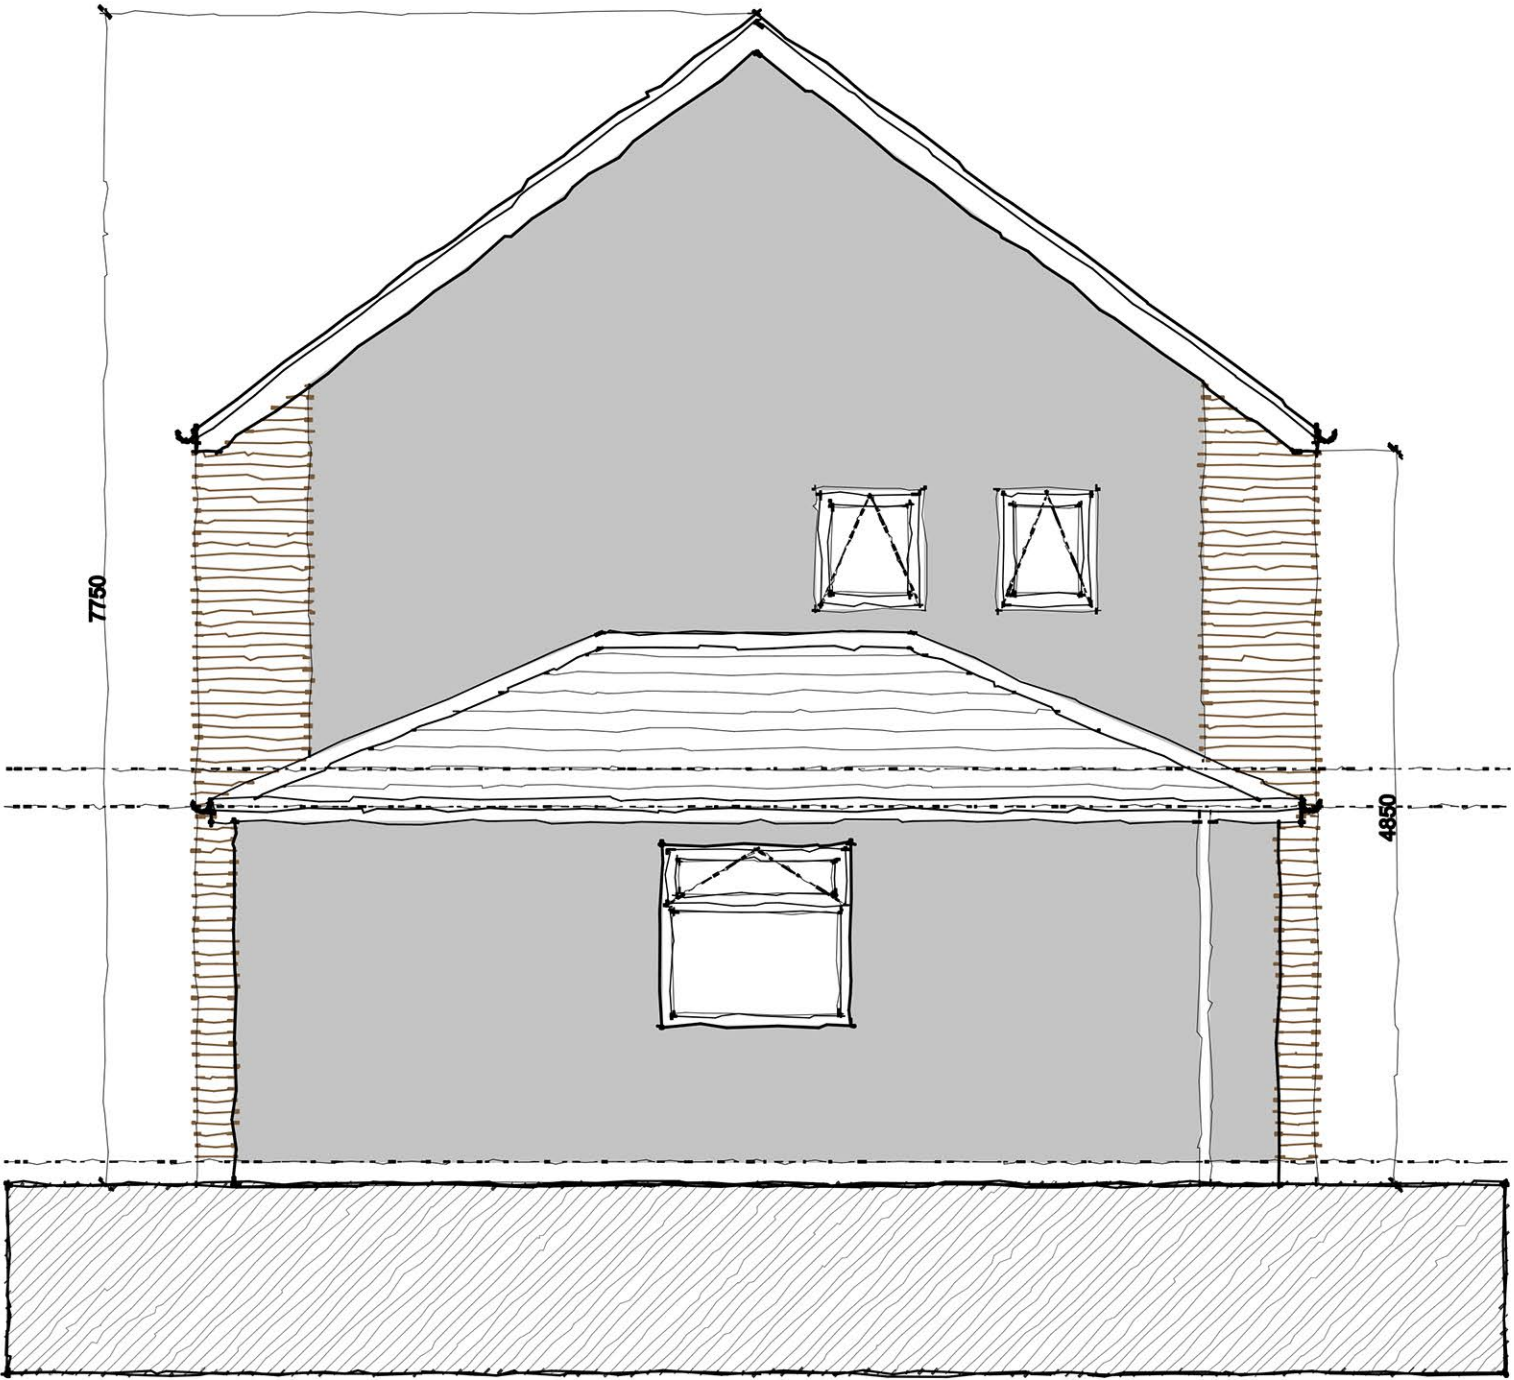


Existing Side Elevation
Scale 1:50




Existing Rear Elevation
Scale 1:50

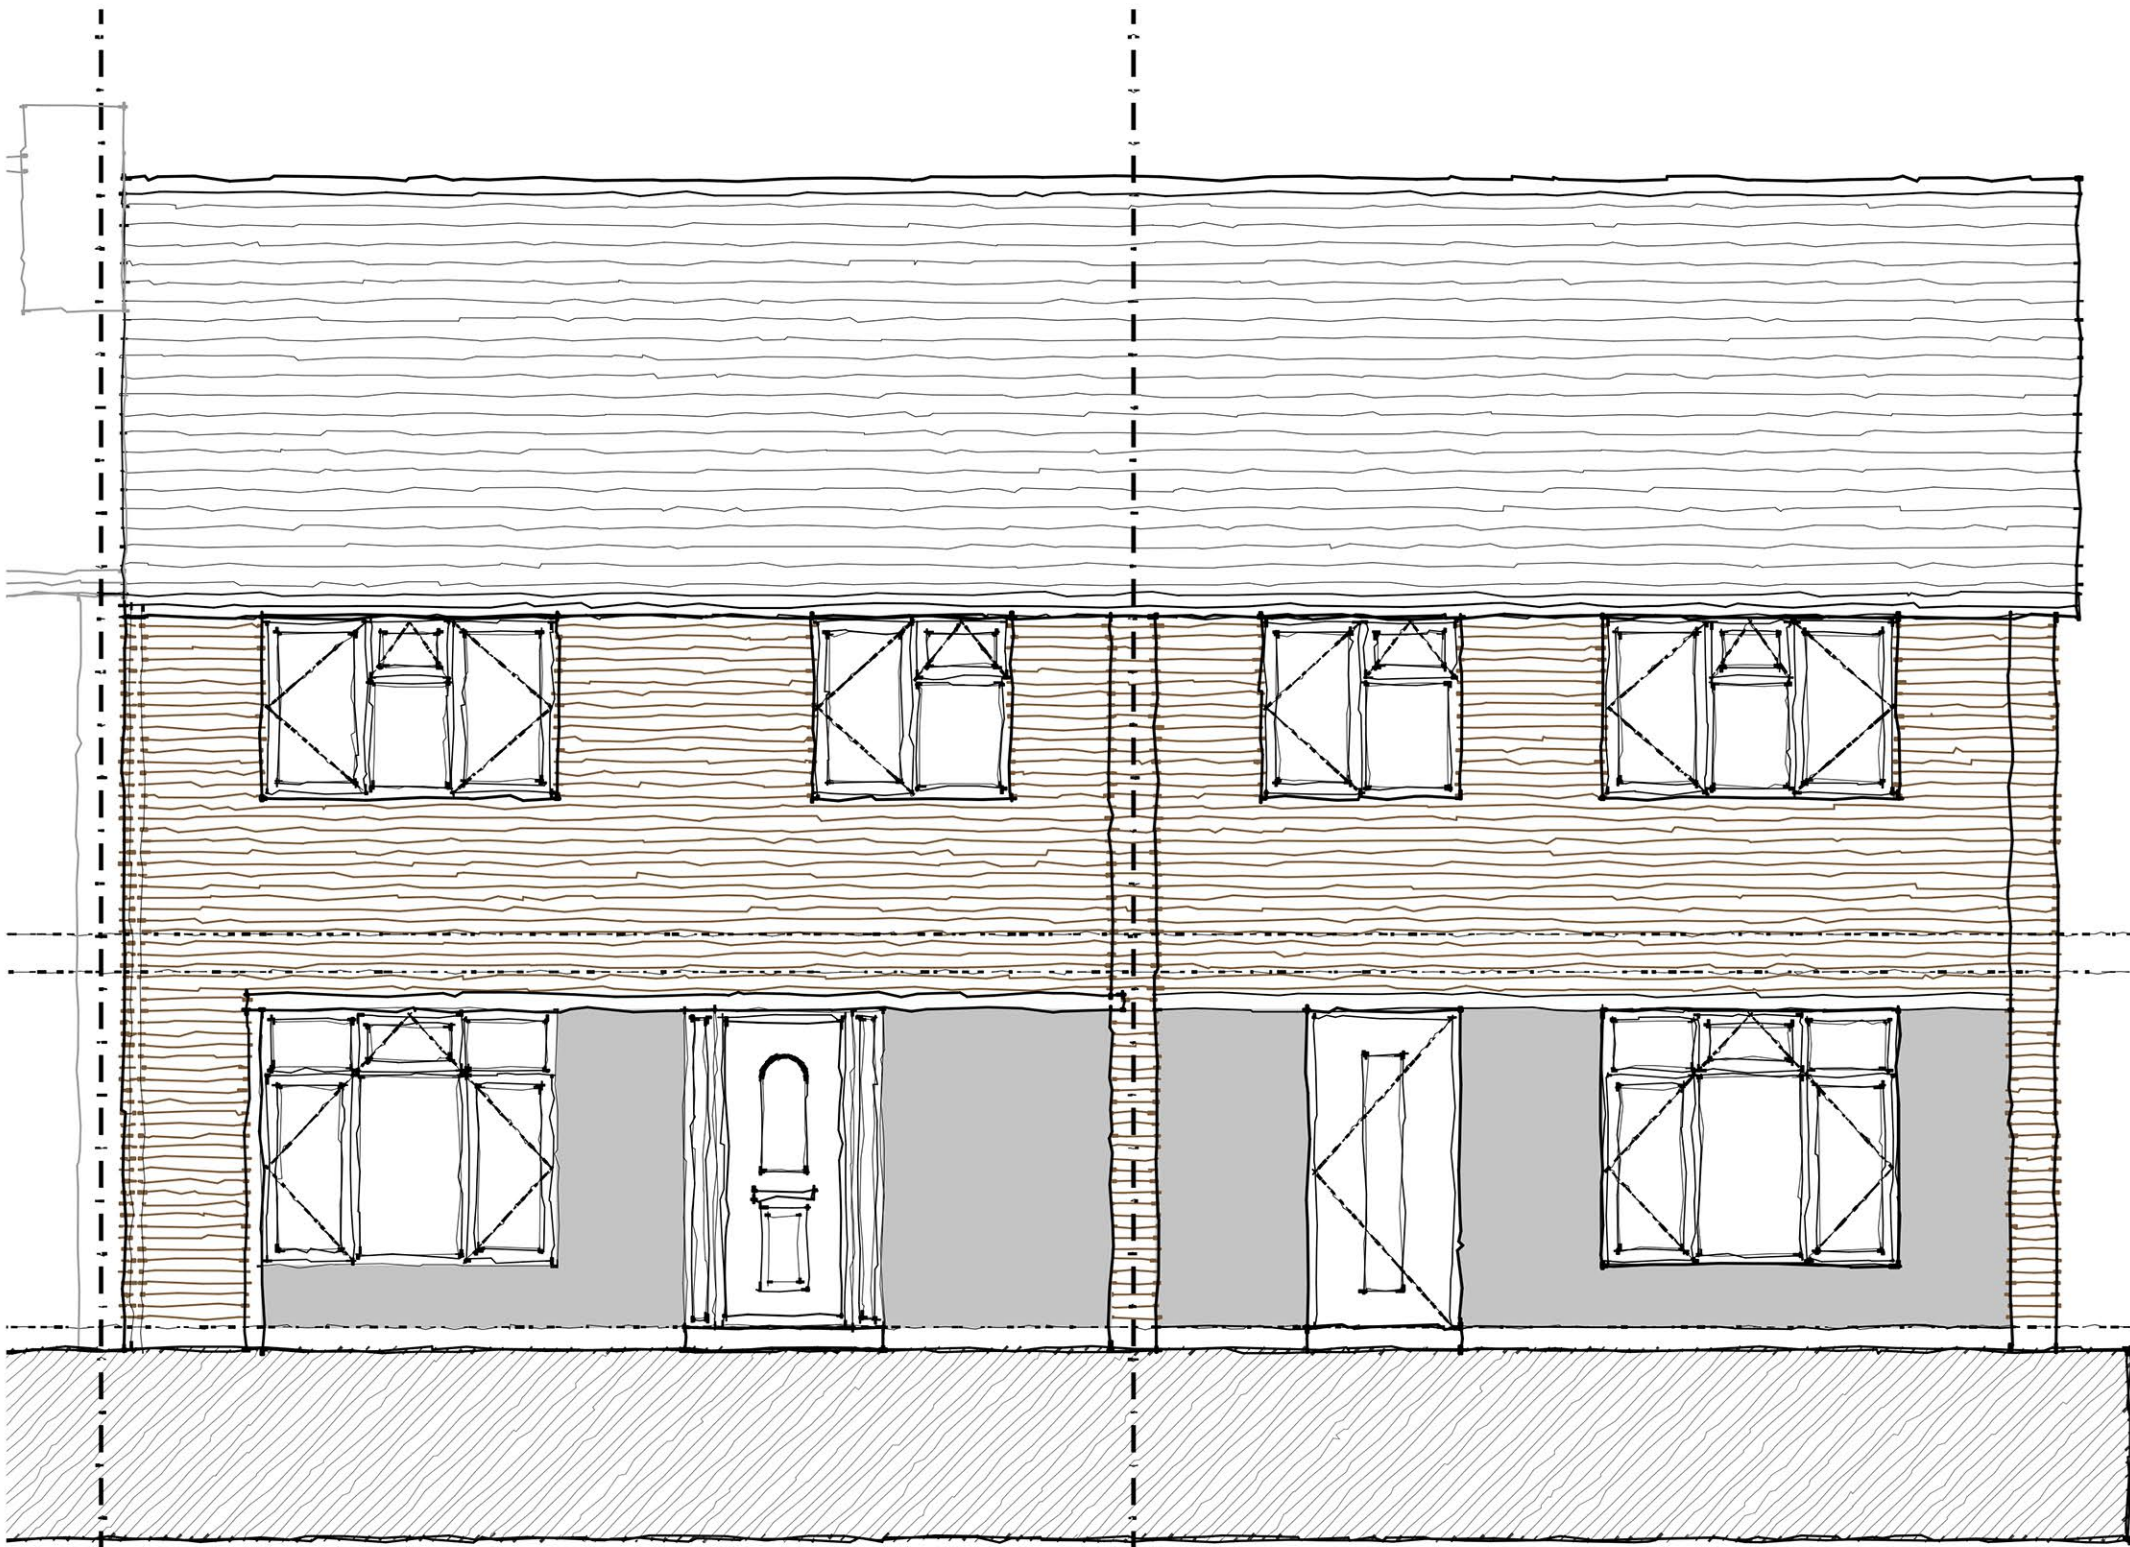


Proposed Front Elevation
Scale 1:50

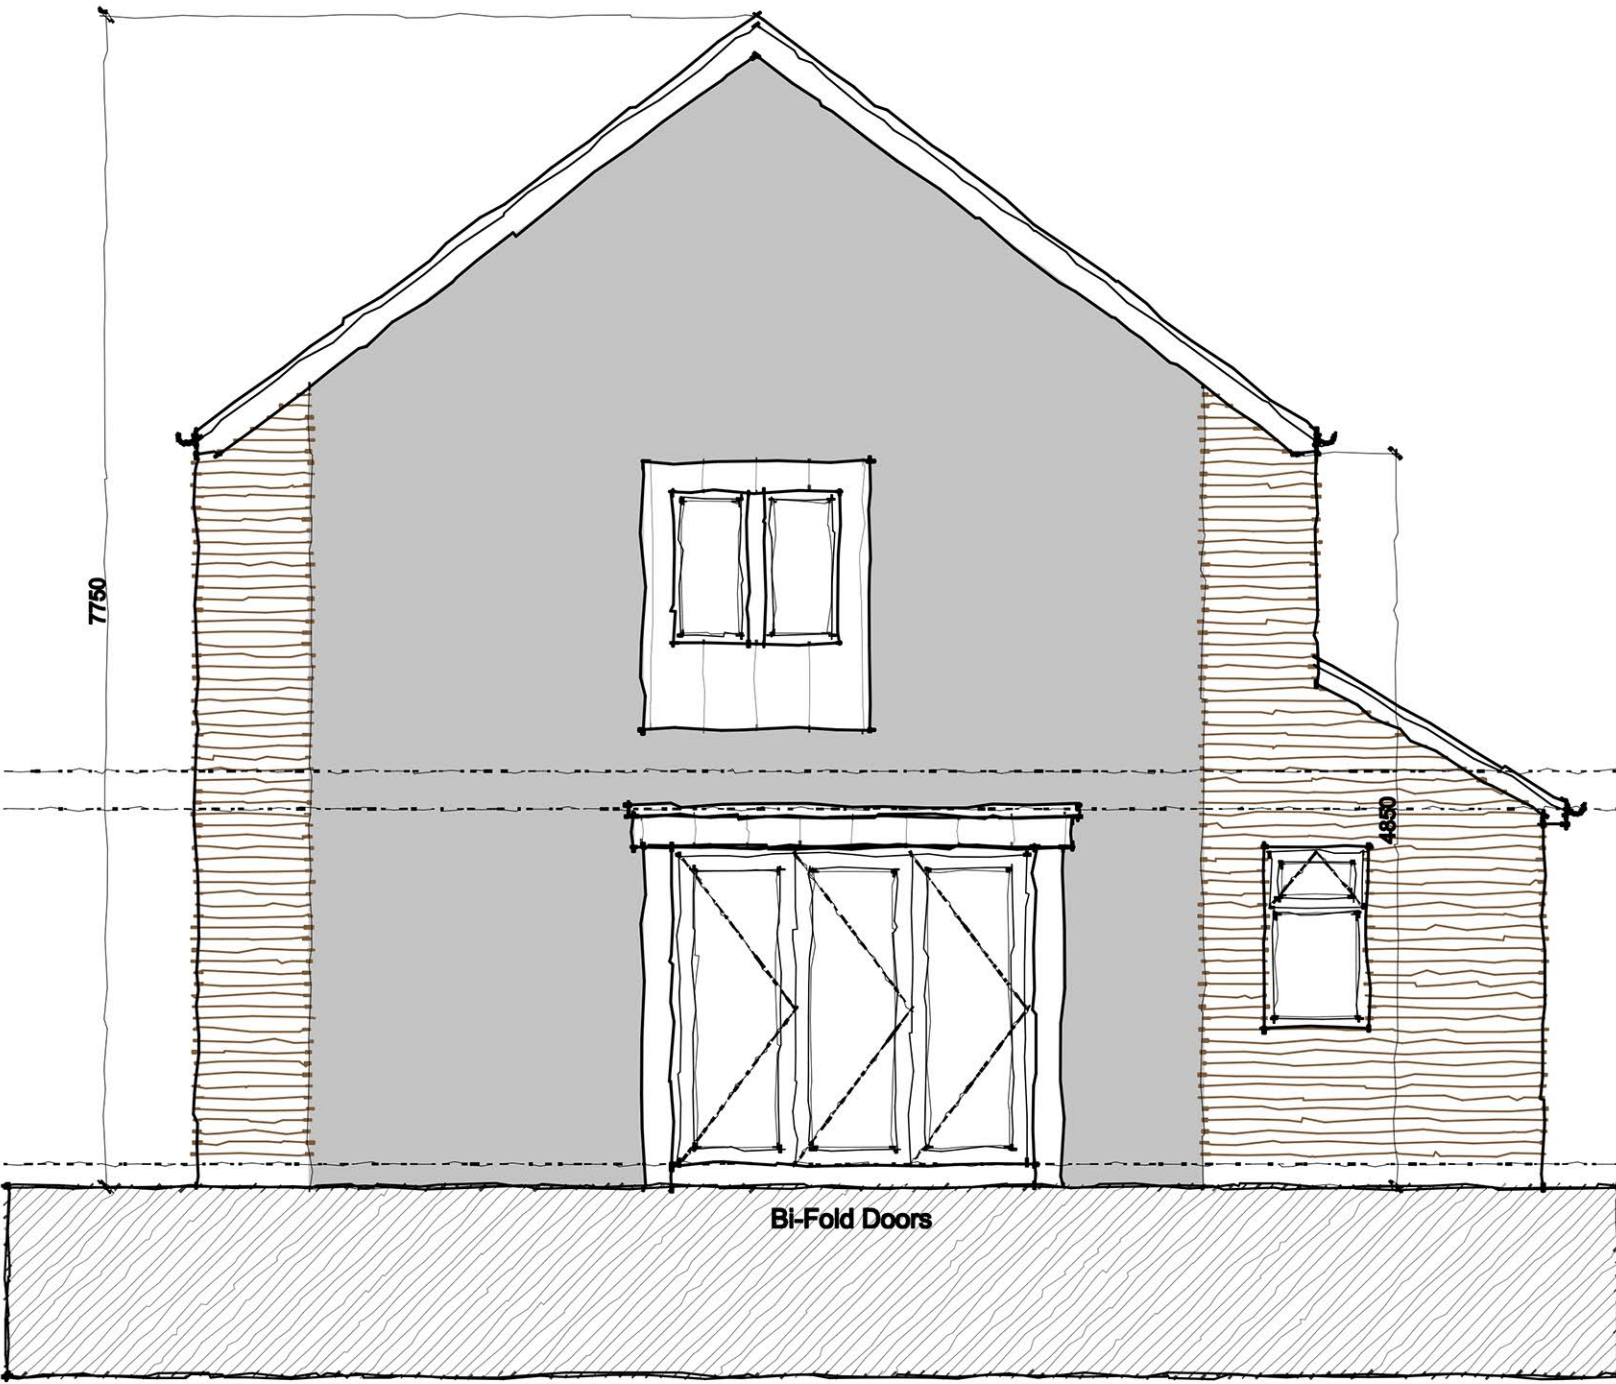

Proposed Side Elevation
Scale 1:50

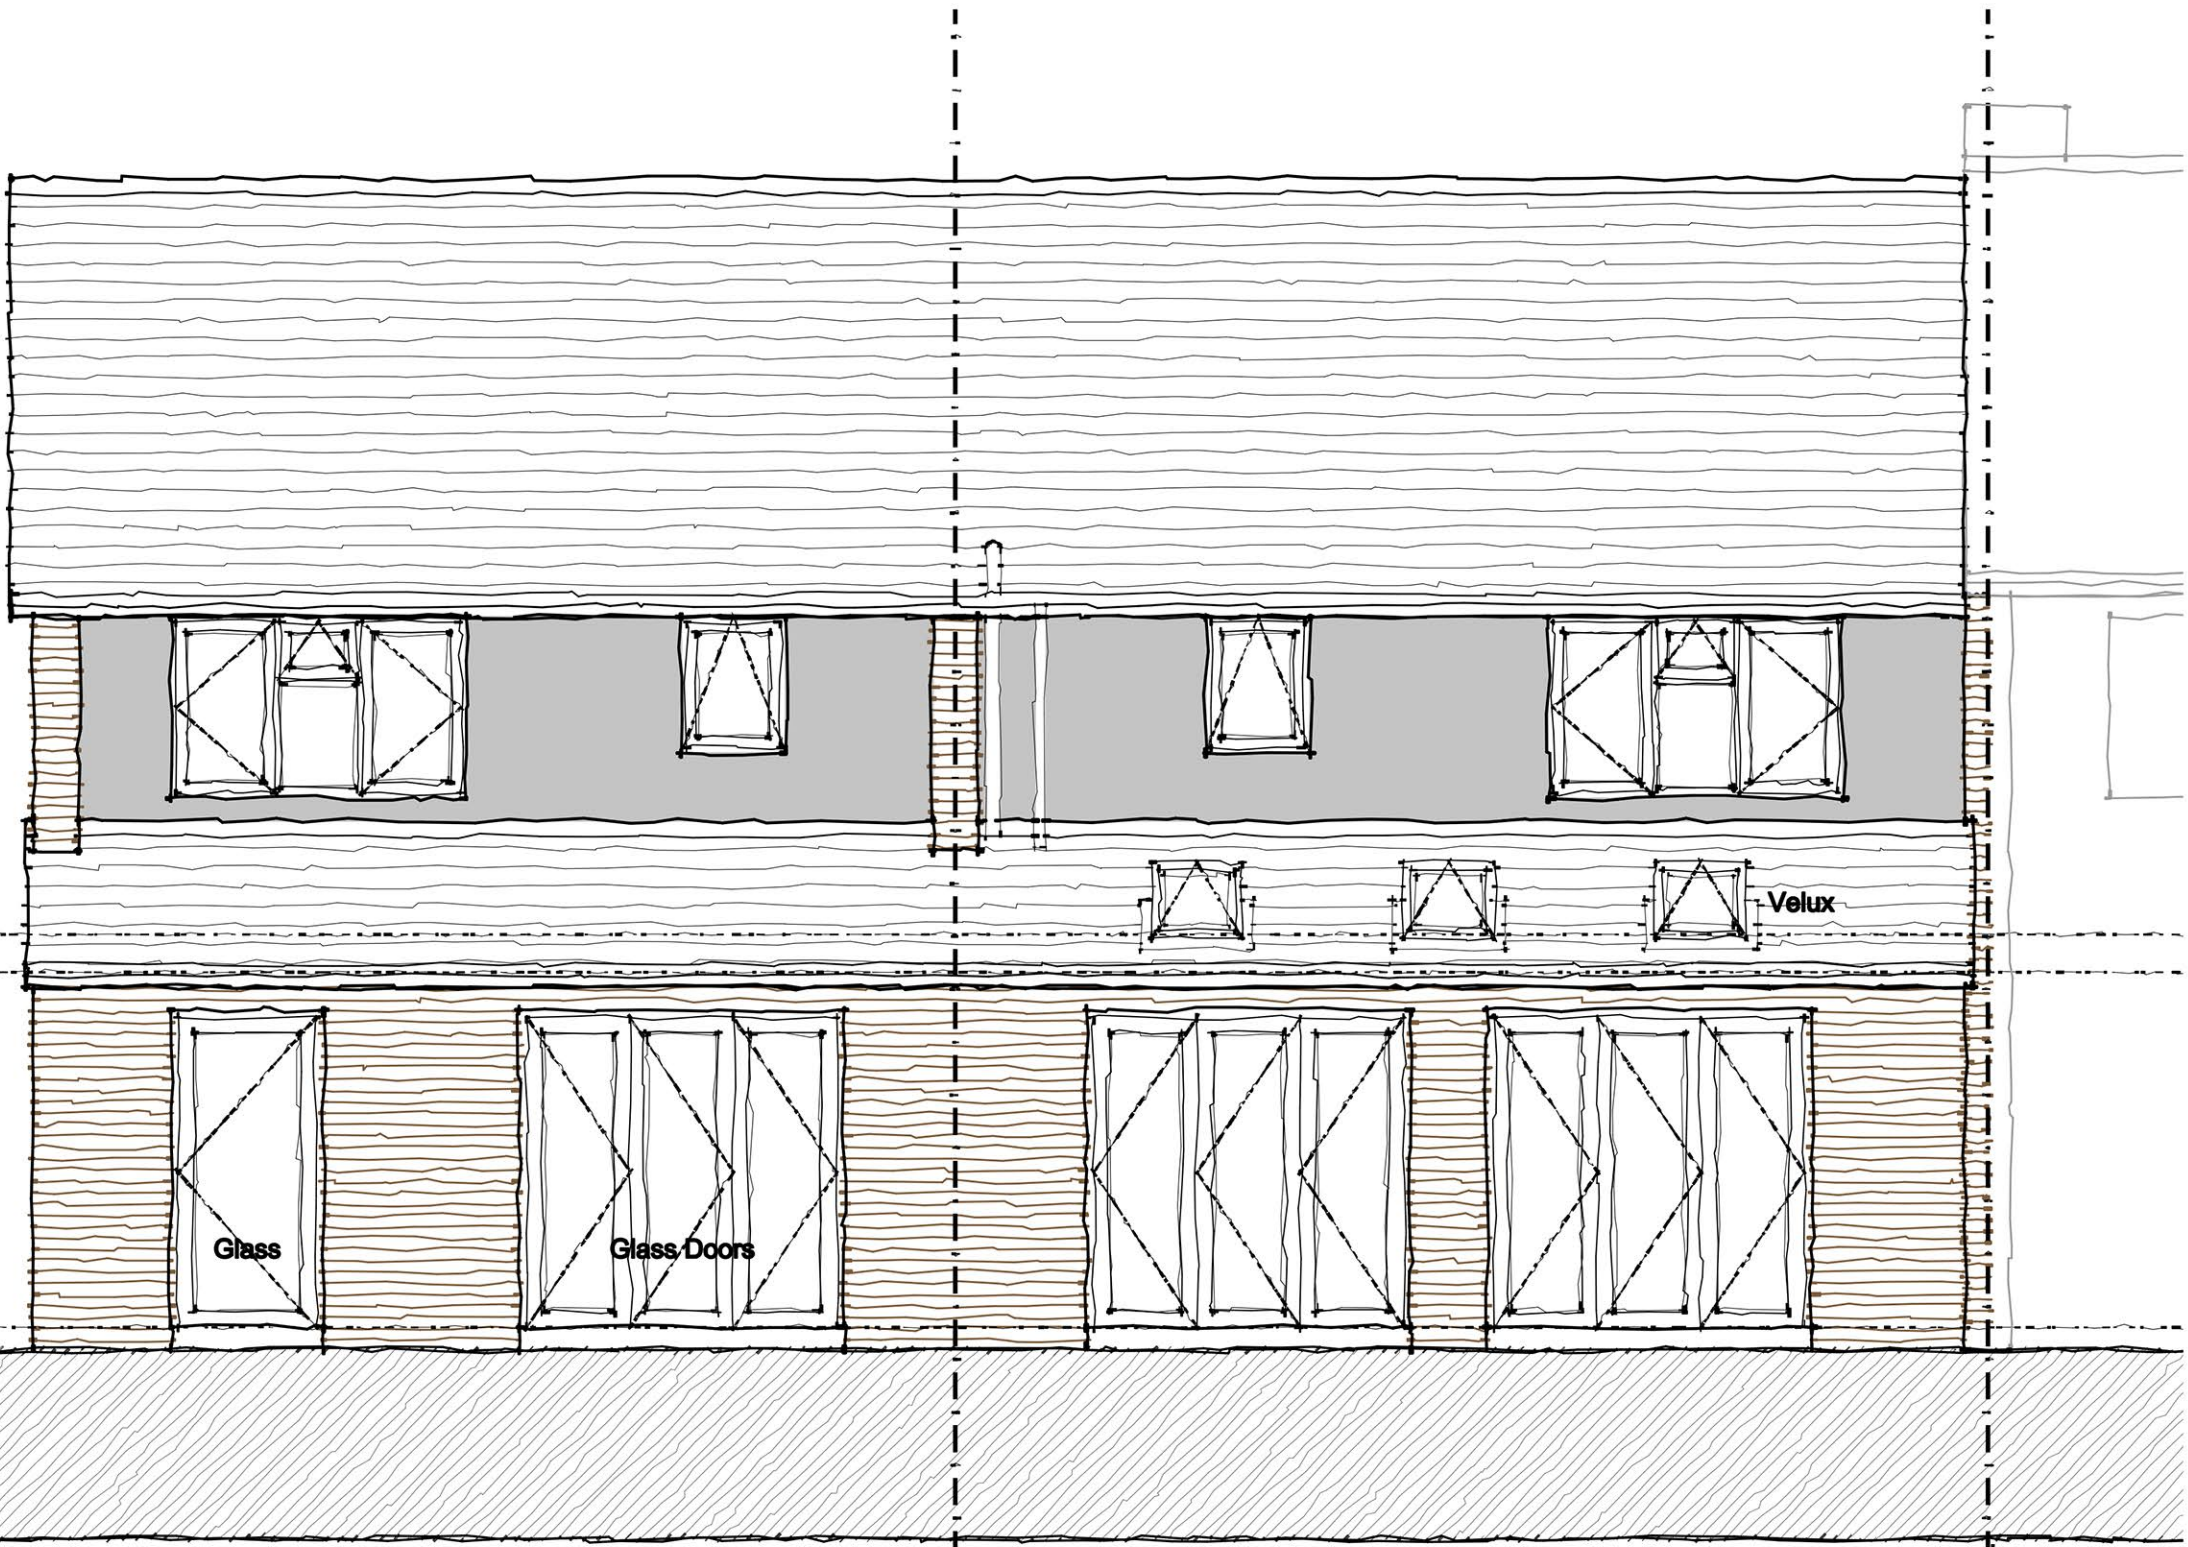

Proposed Rear Elevation
Scale 1:50

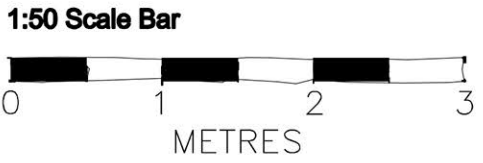

Version	Amendment	Drawn & Date	Checked & Date	Approved & Date
KeithDavidsonPartnership				
13 Seymour Terrace Seymour Street Liverpool L3 5PE				
Telephone : +44 (0) 151 709 1777 Email : info@keithdavidsonpartnership.com Web : keithdavidsonpartnership.com				
Internal Project Number GEN				
Client Patrick Murray				
Project Name 29 Sandway, Huyton, Liverpool, L36 0UN				
Drawing Title Existing & Proposed Elevations				
Scale 1:50	Original Size A1	Planning		
Date 16.03.21	Drawn CW	Checked GNP	Approved GNP	Status Revision
Drawing Number 203				