


All dimensions to be checked on site.
Figured dimensions to be read in preference to scaled.


This drawing is copyright and remains the property of SMITH YOUNG Architecture Ltd unless otherwise agreed.

SMITH YOUNG Architecture Ltd accepts no responsibility for any unauthorised amendments to the drawing and does not permit unauthorised copying of the drawing.

Revisions / Notes:

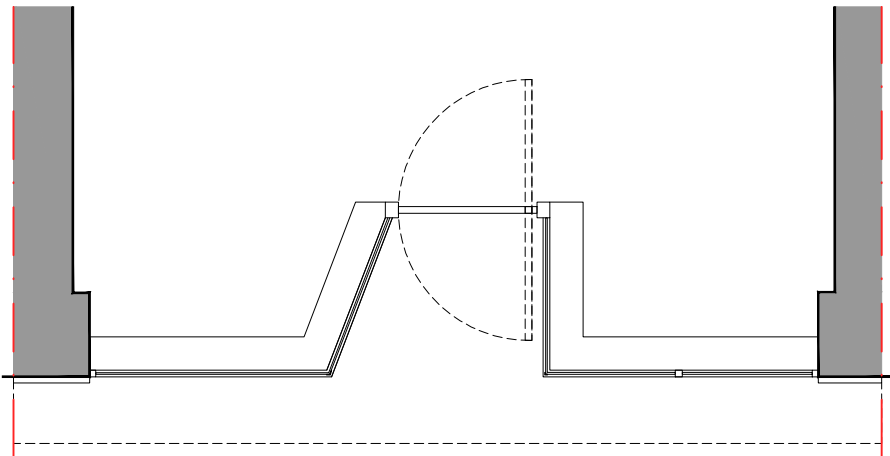

Proposed Part Shop Front Plan
Scale 1:50

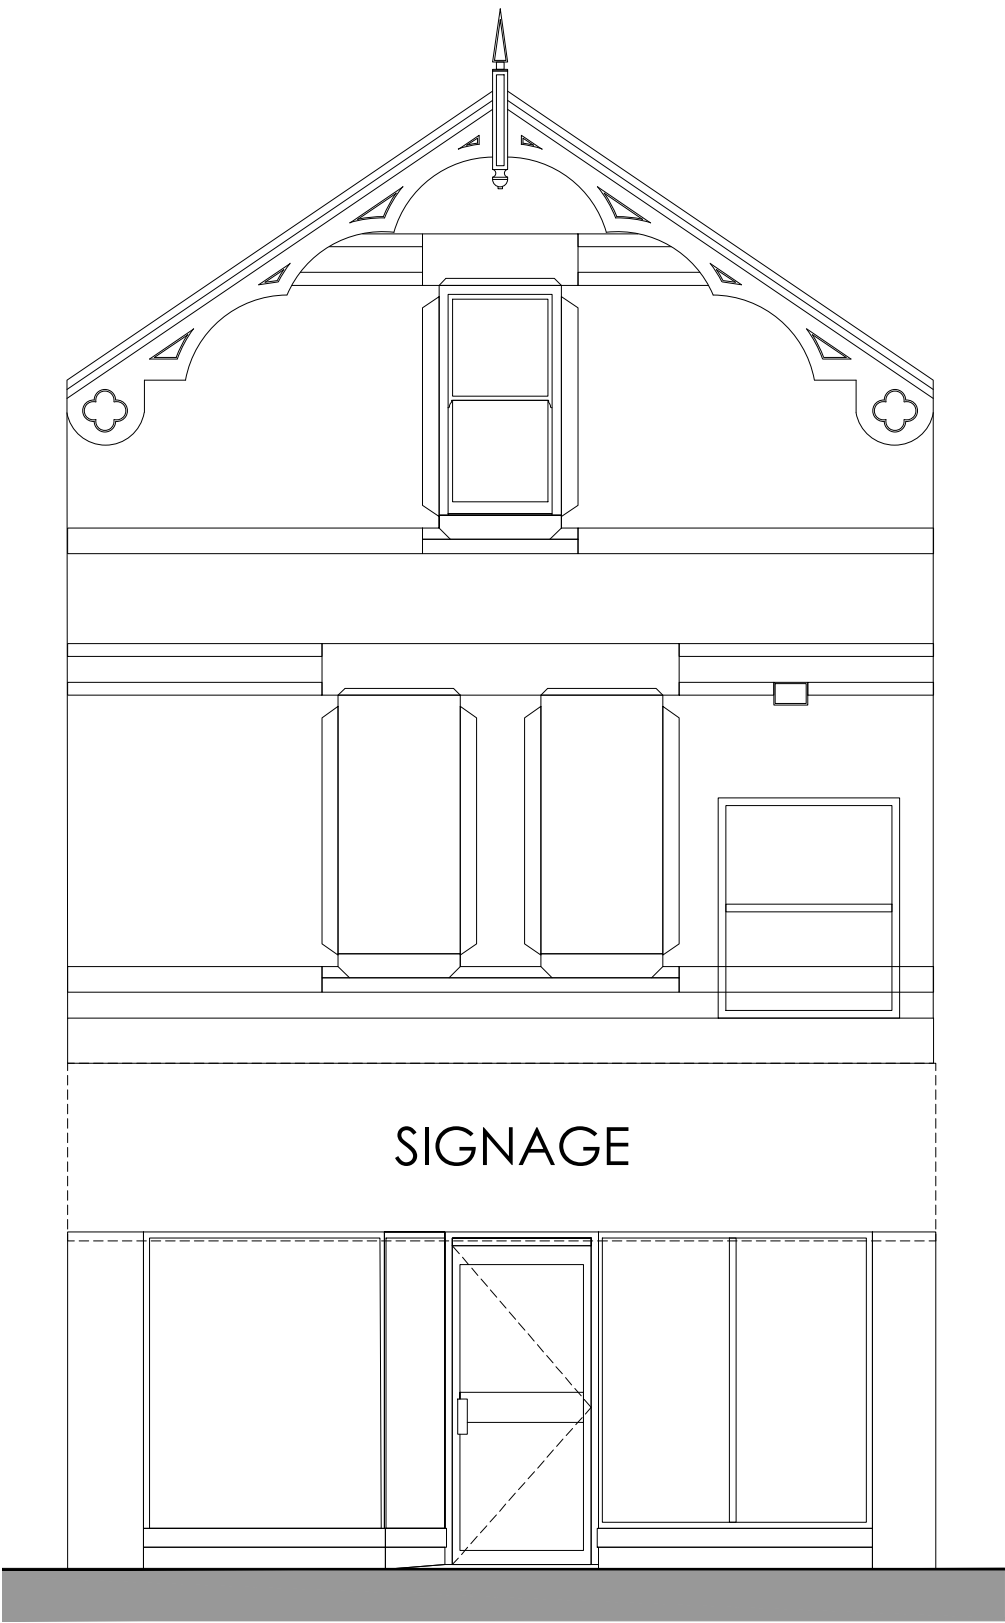

Existing Front Elevation
Scale 1:50



Job Title:	50 Eccleston St		
Purpose:	Sketch		
Client:	Mr Yates		
Date:	Feb 2021		
Drawing Title:	Existing Drawings		
Drawn By:	VWJJ	Checked By:	INIT
Scale:	1:50	Paper Size:	A3
Job Number:	21.013	Drwg No:	SK002
		Rev:	